



HOUSING TYPES


HOUSING TYPE: MACHINE

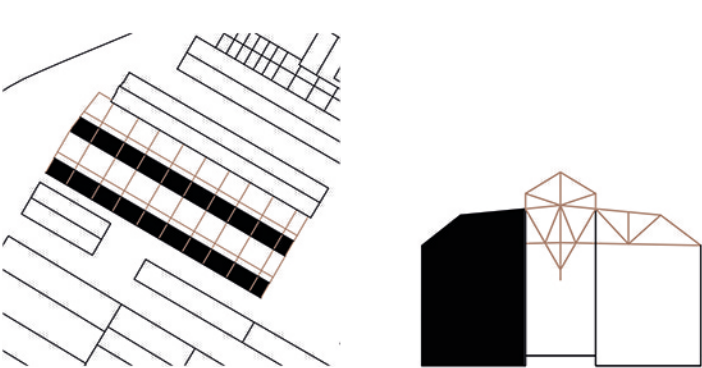


Facade - 1:100

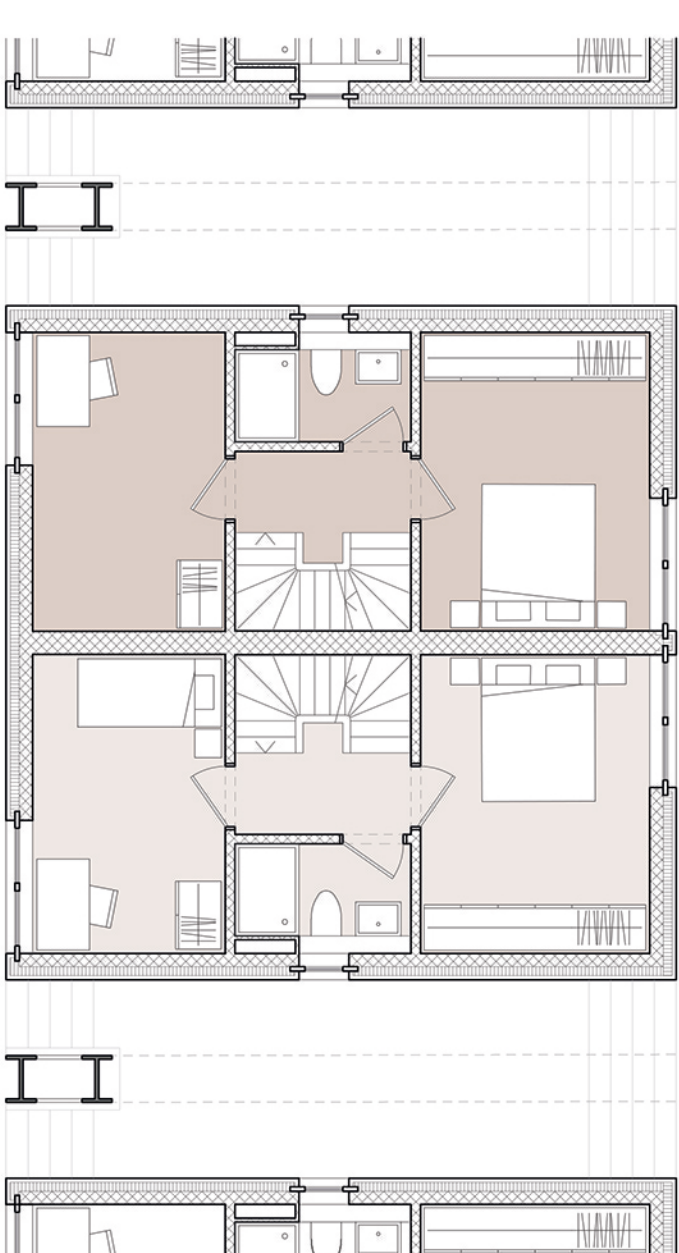

Plan 1th floor - 1:100

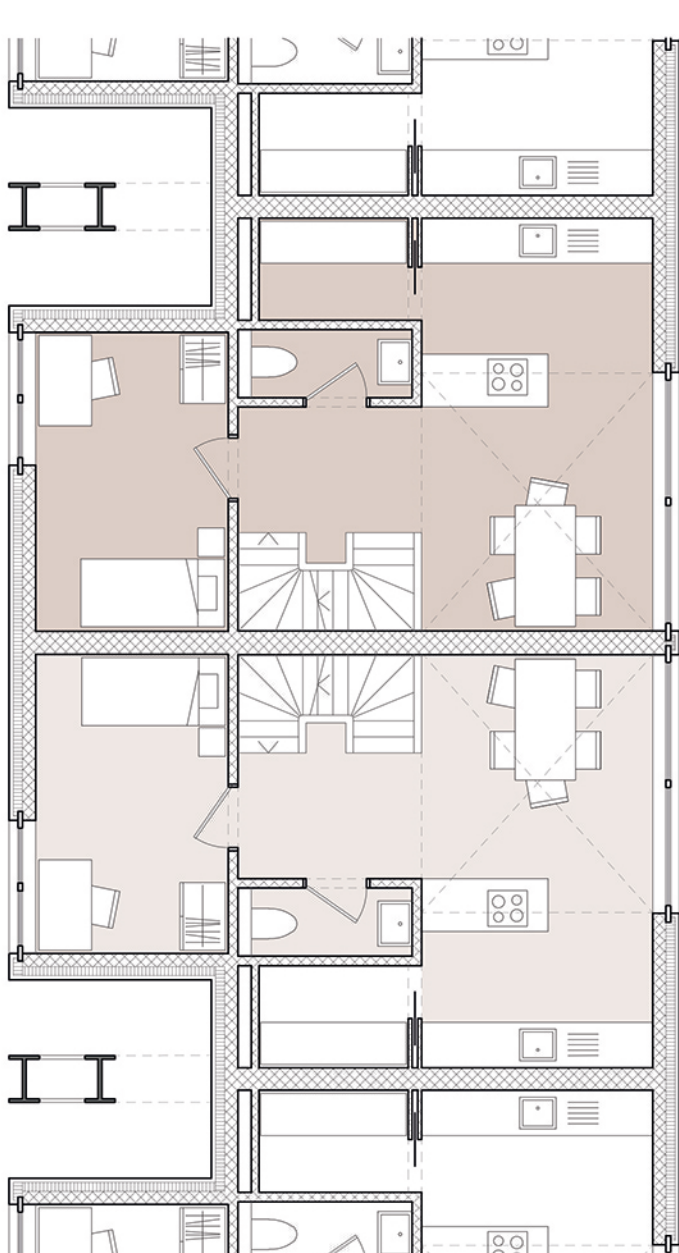


Plan 2th floor - 1:100

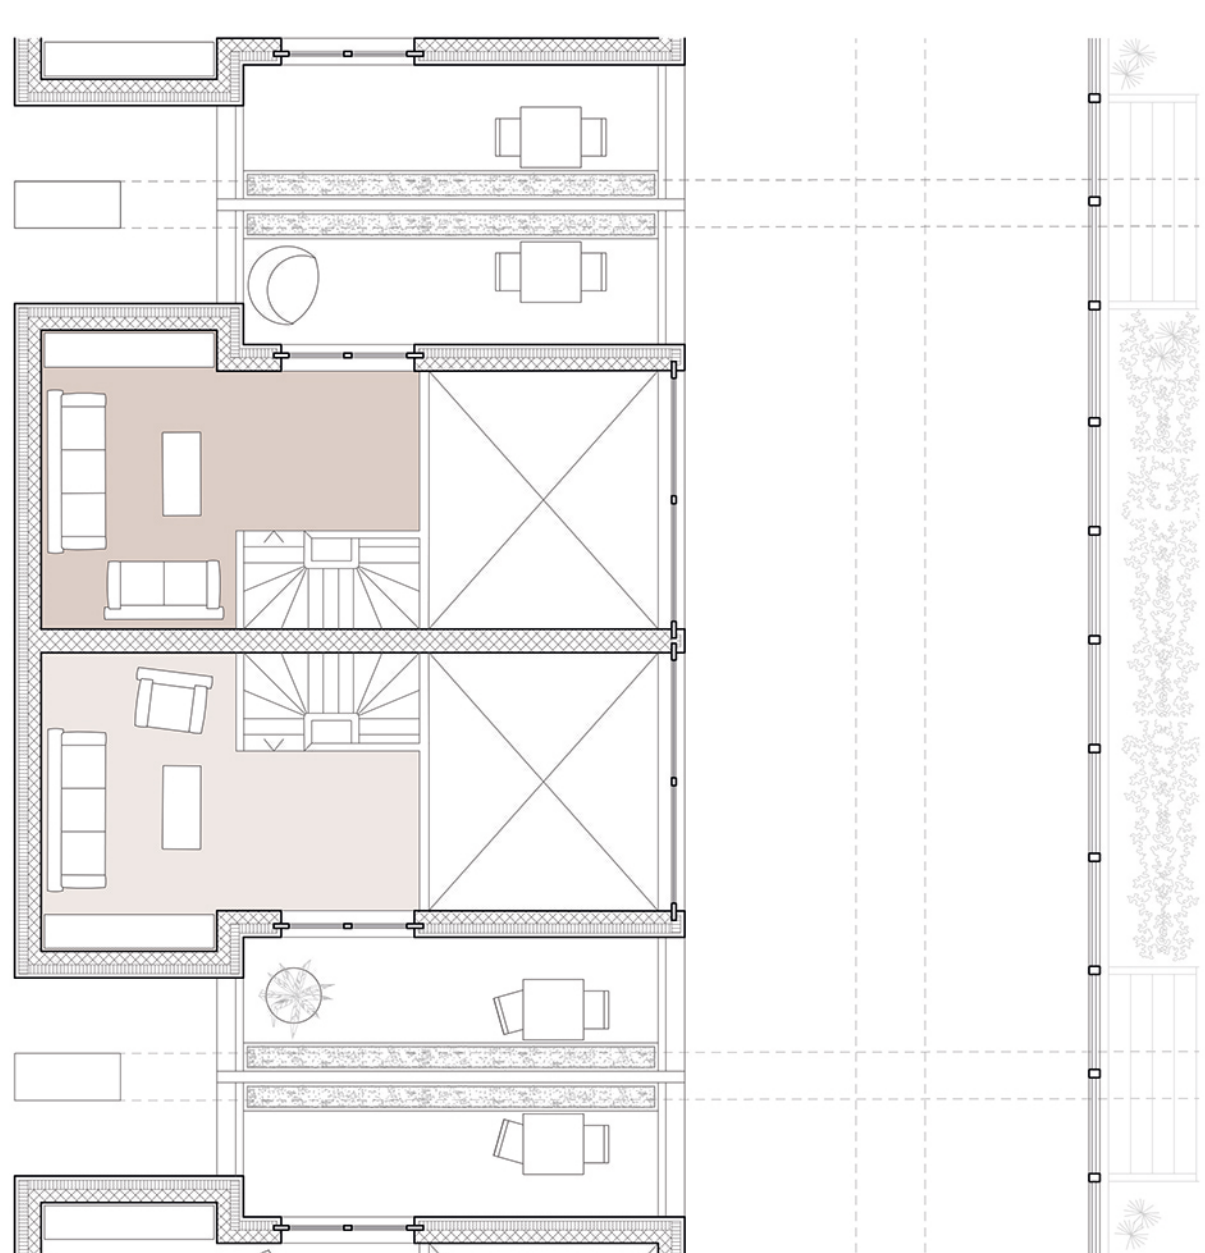


Plan 3th floor - 1:100


HOUSING TYPE: SERVICE BRIDGE

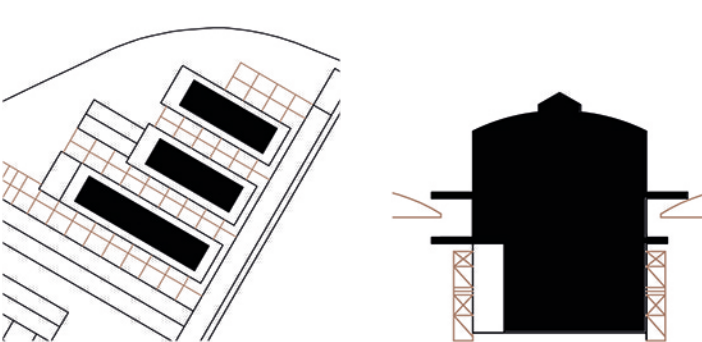


Facade - 1:100

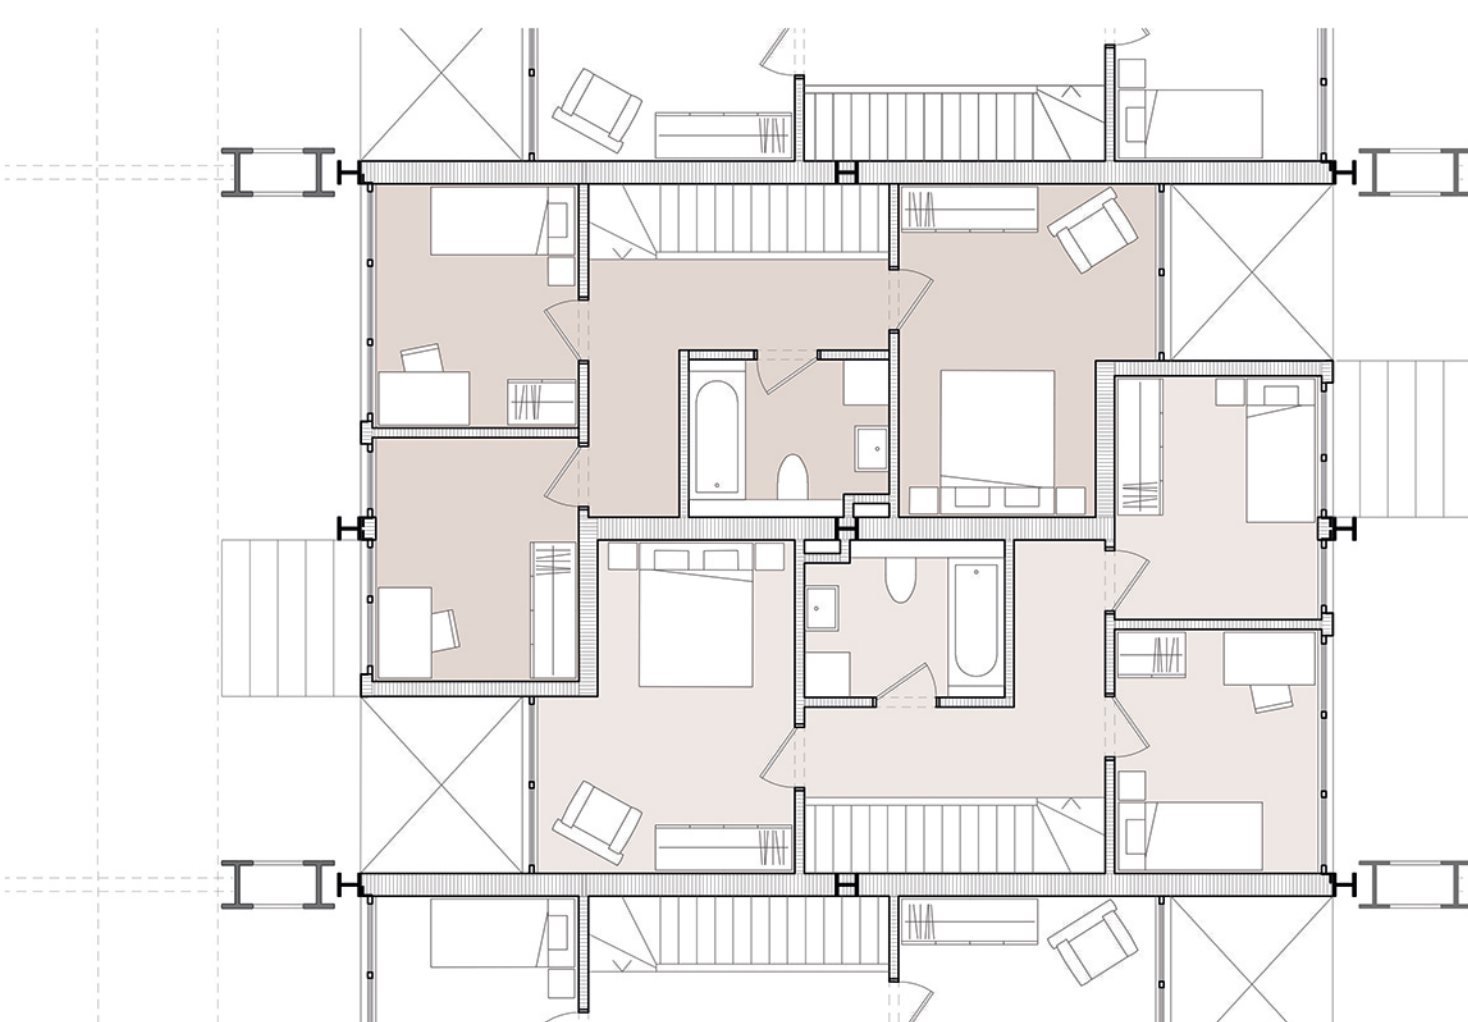


Plan 1th floor - 1:100

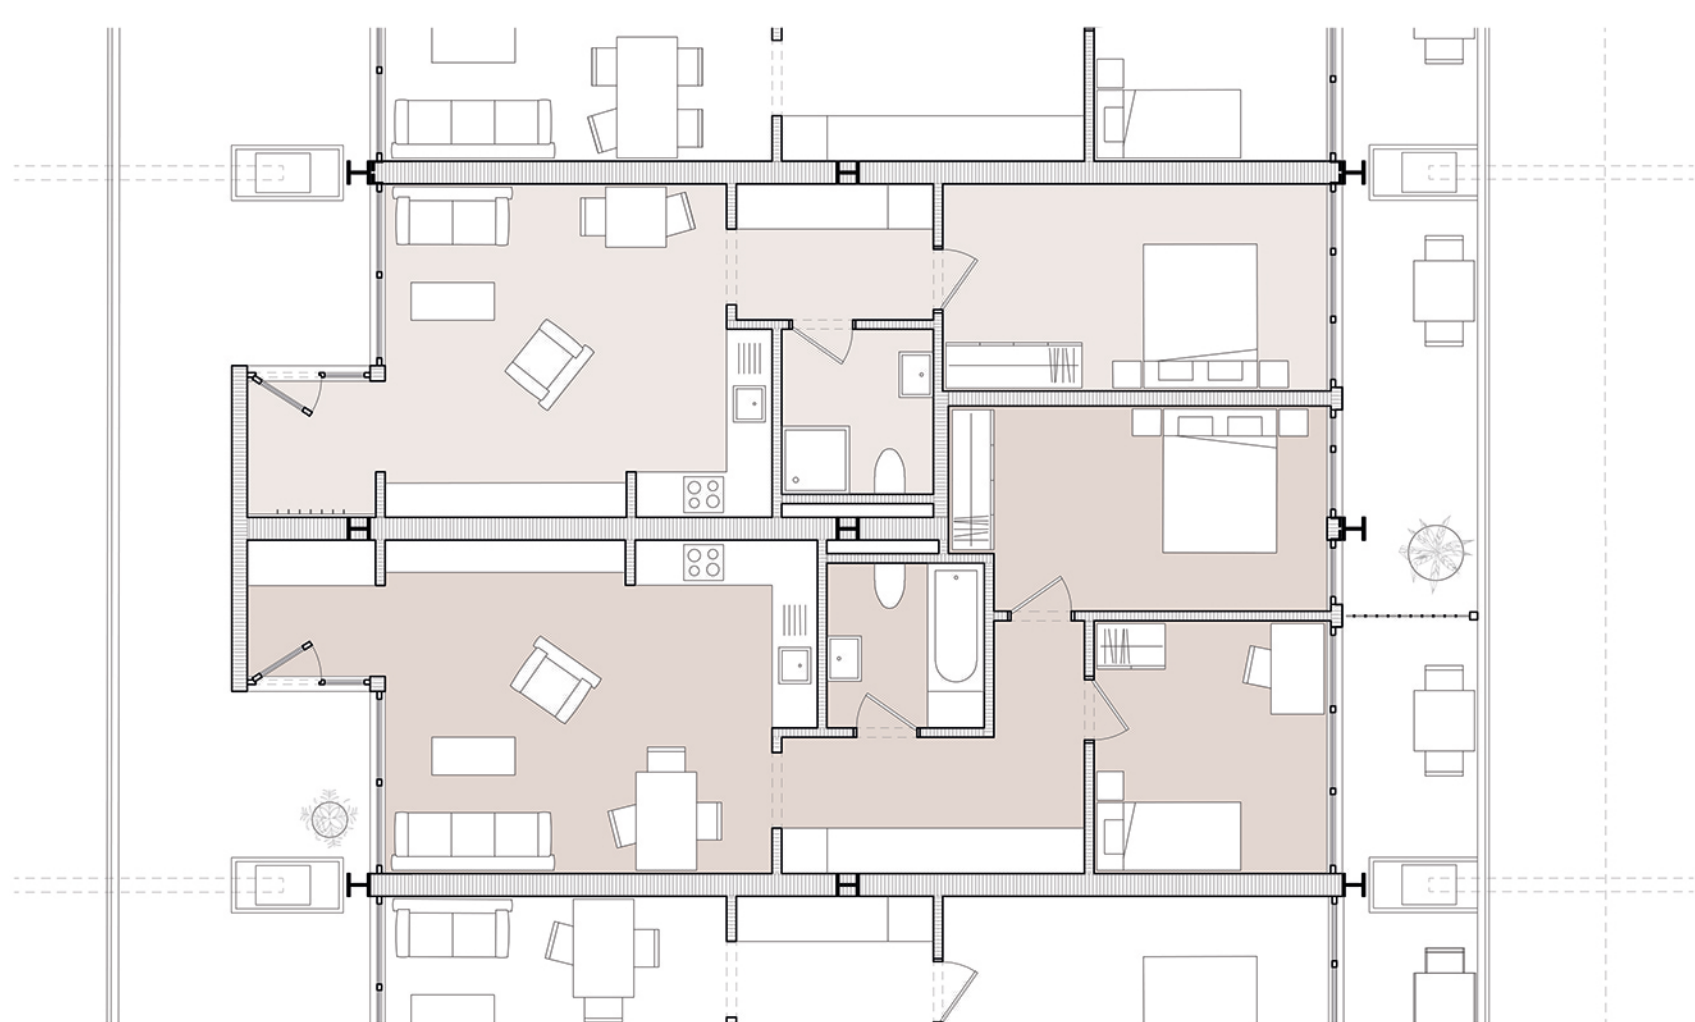

Plan 2th floor - 1:100

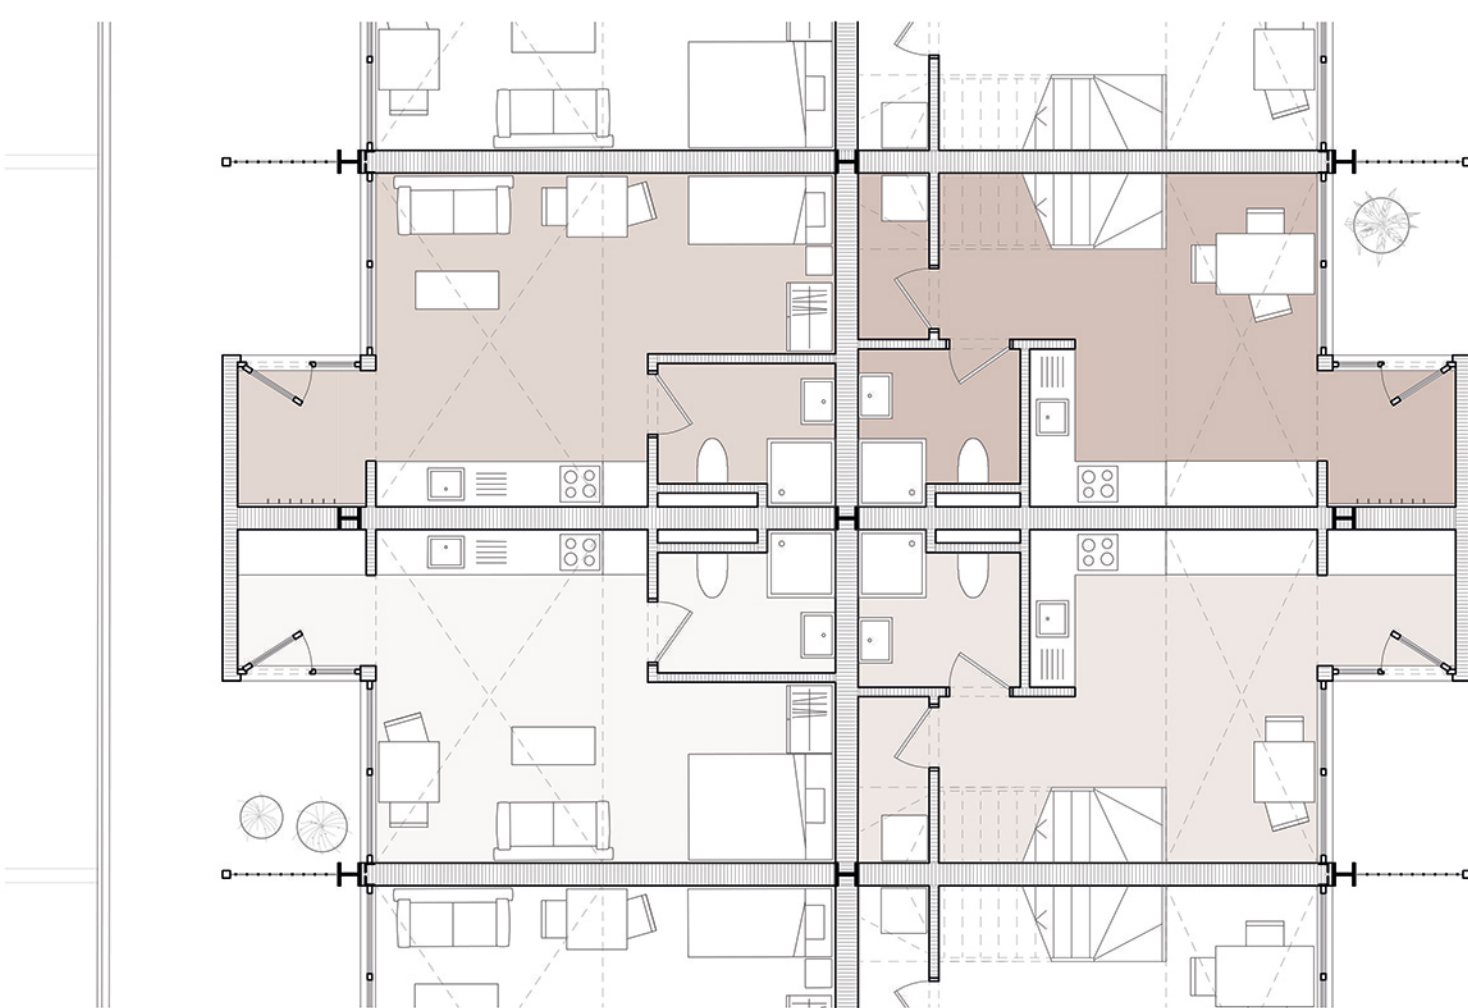


Plan 3th floor - 1:100

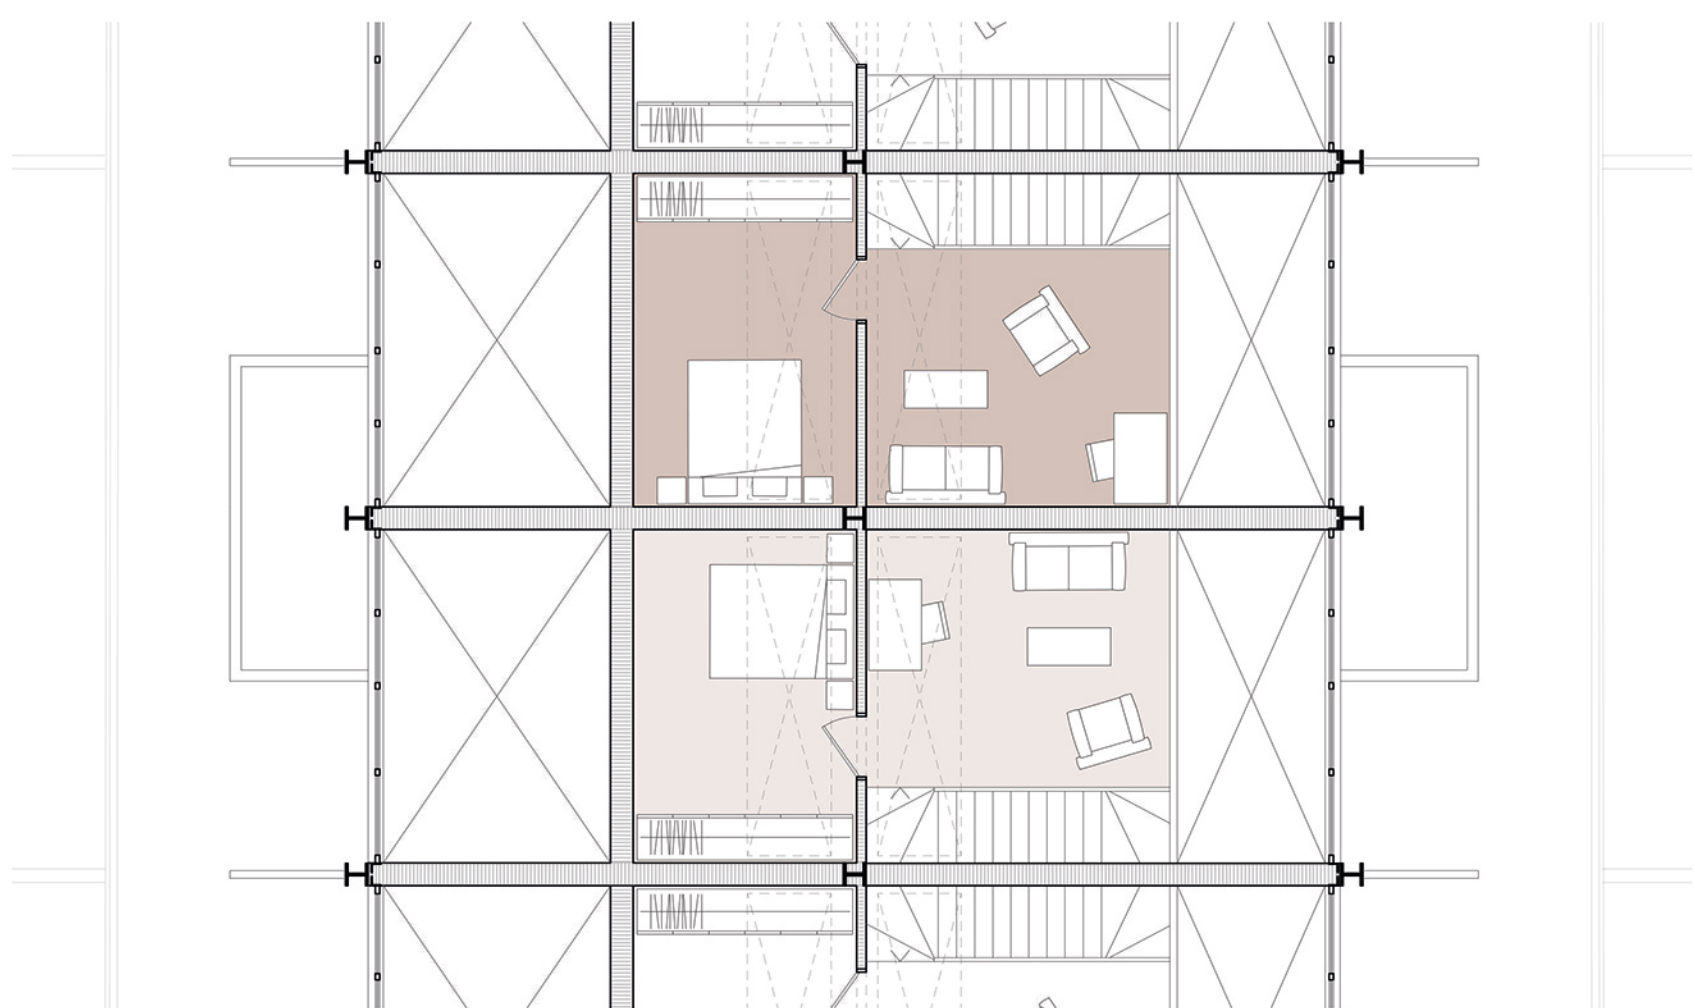


Plan 4th floor - 1:100


HOUSING TYPE: BRICK WALL

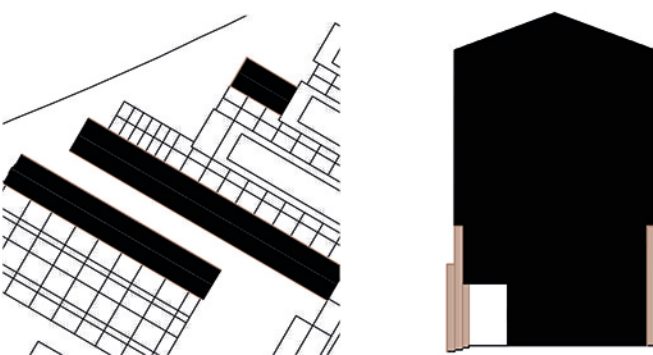


Facade - 1:100

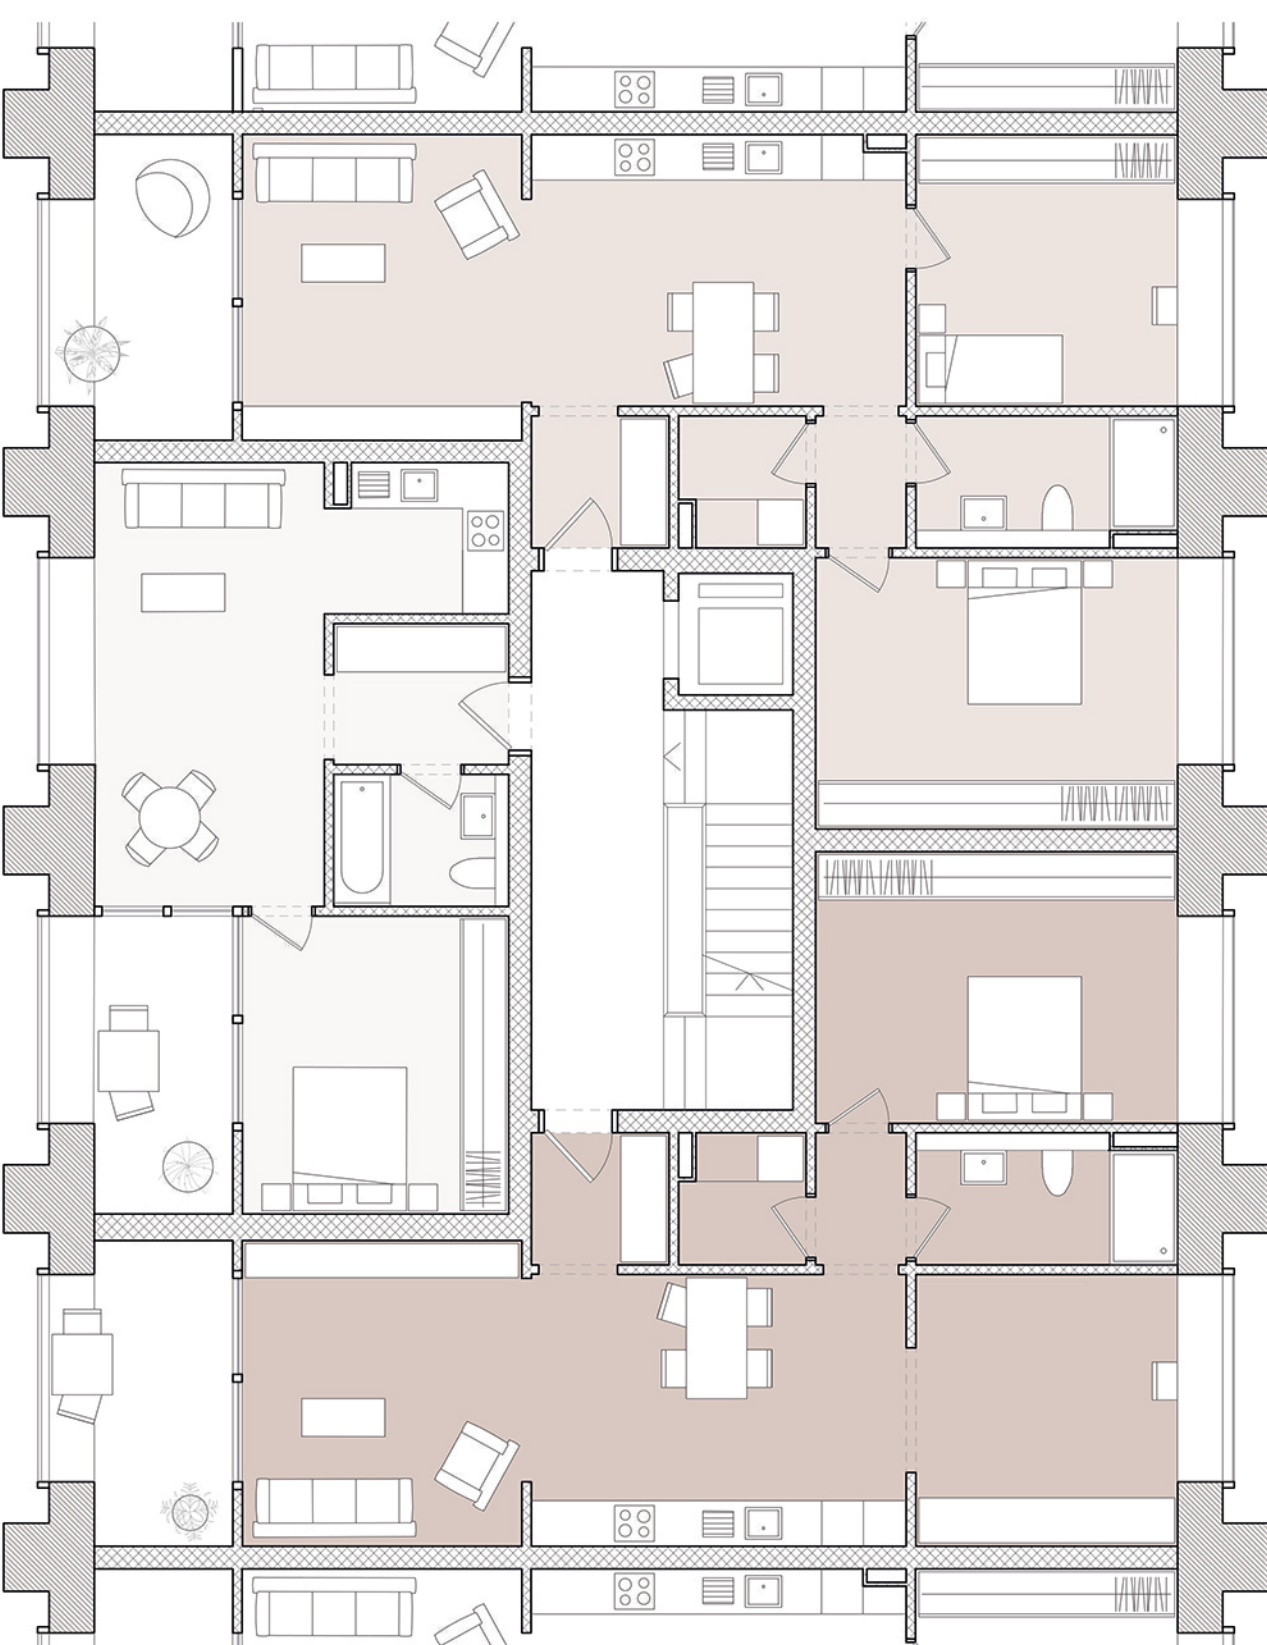

Plan 1th floor - 1:100

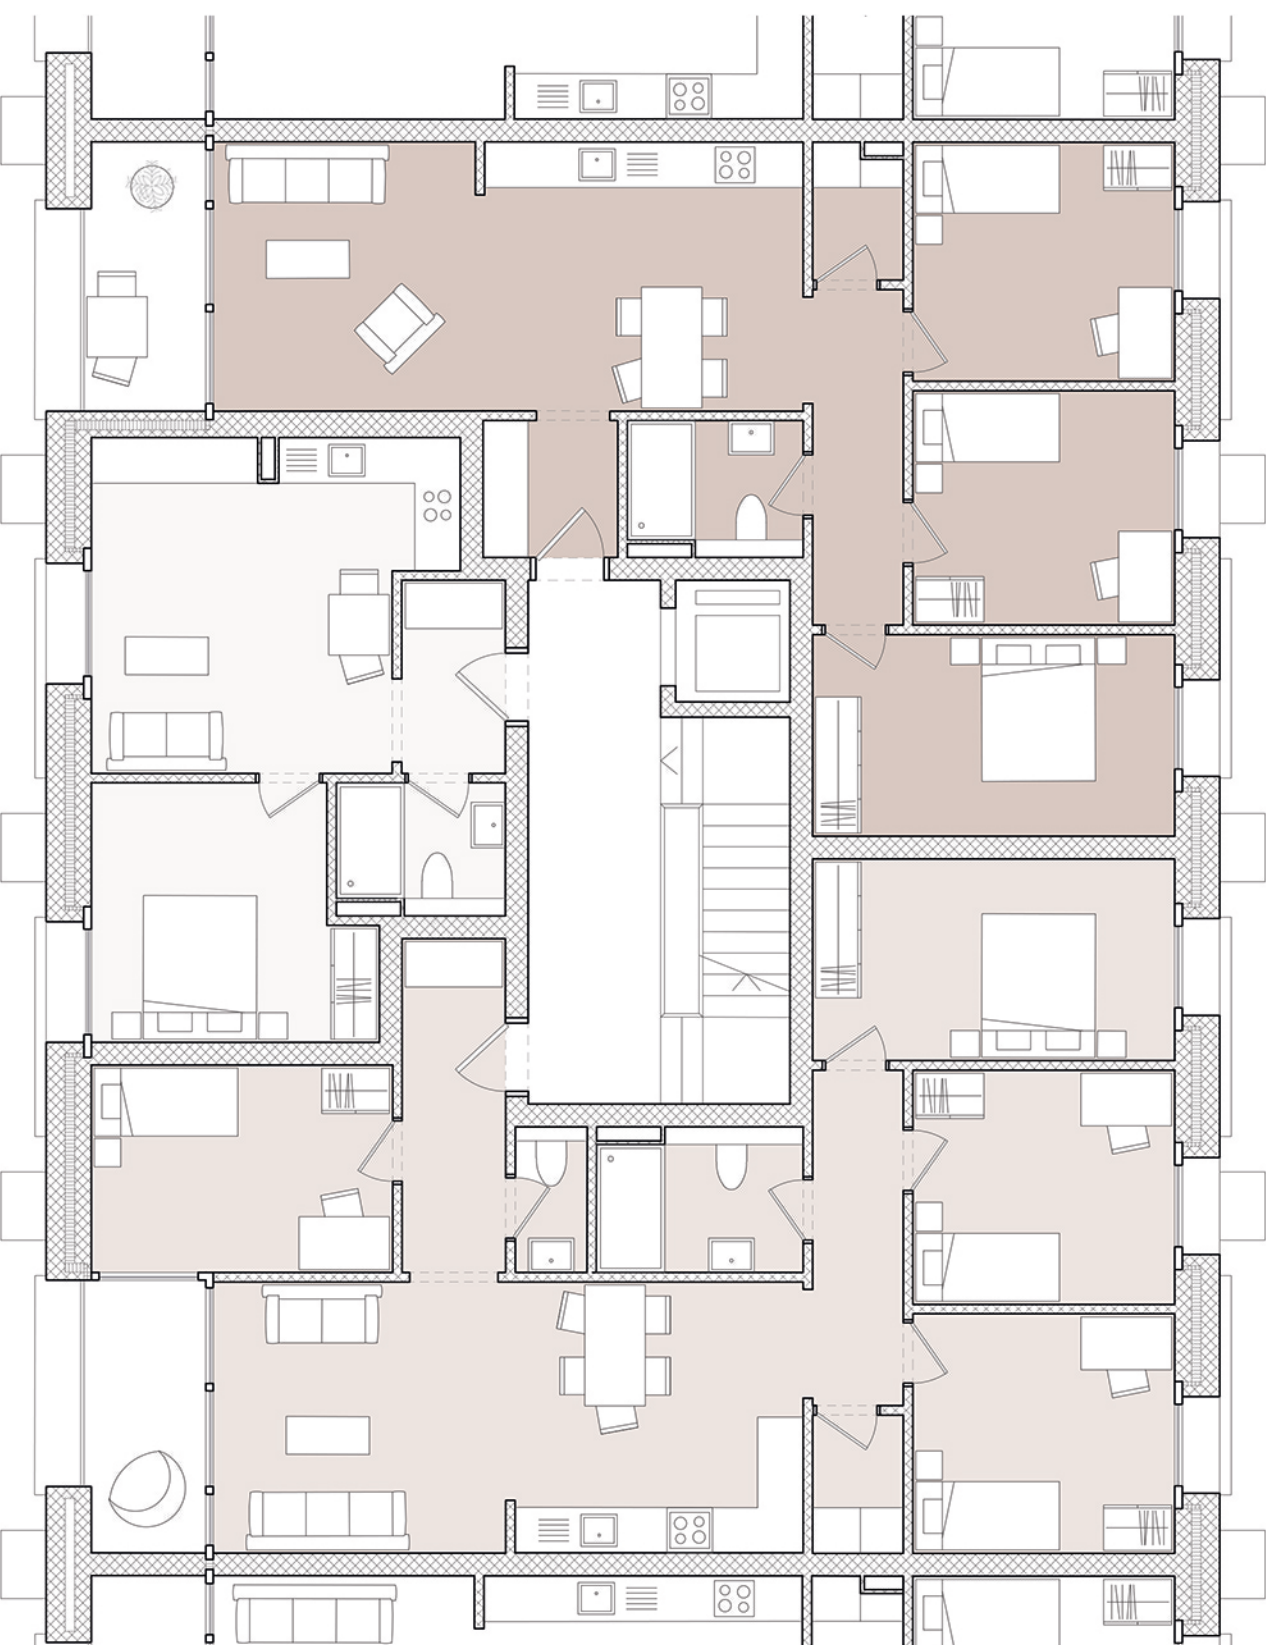

Plan 2th - 5th floor - 1:100

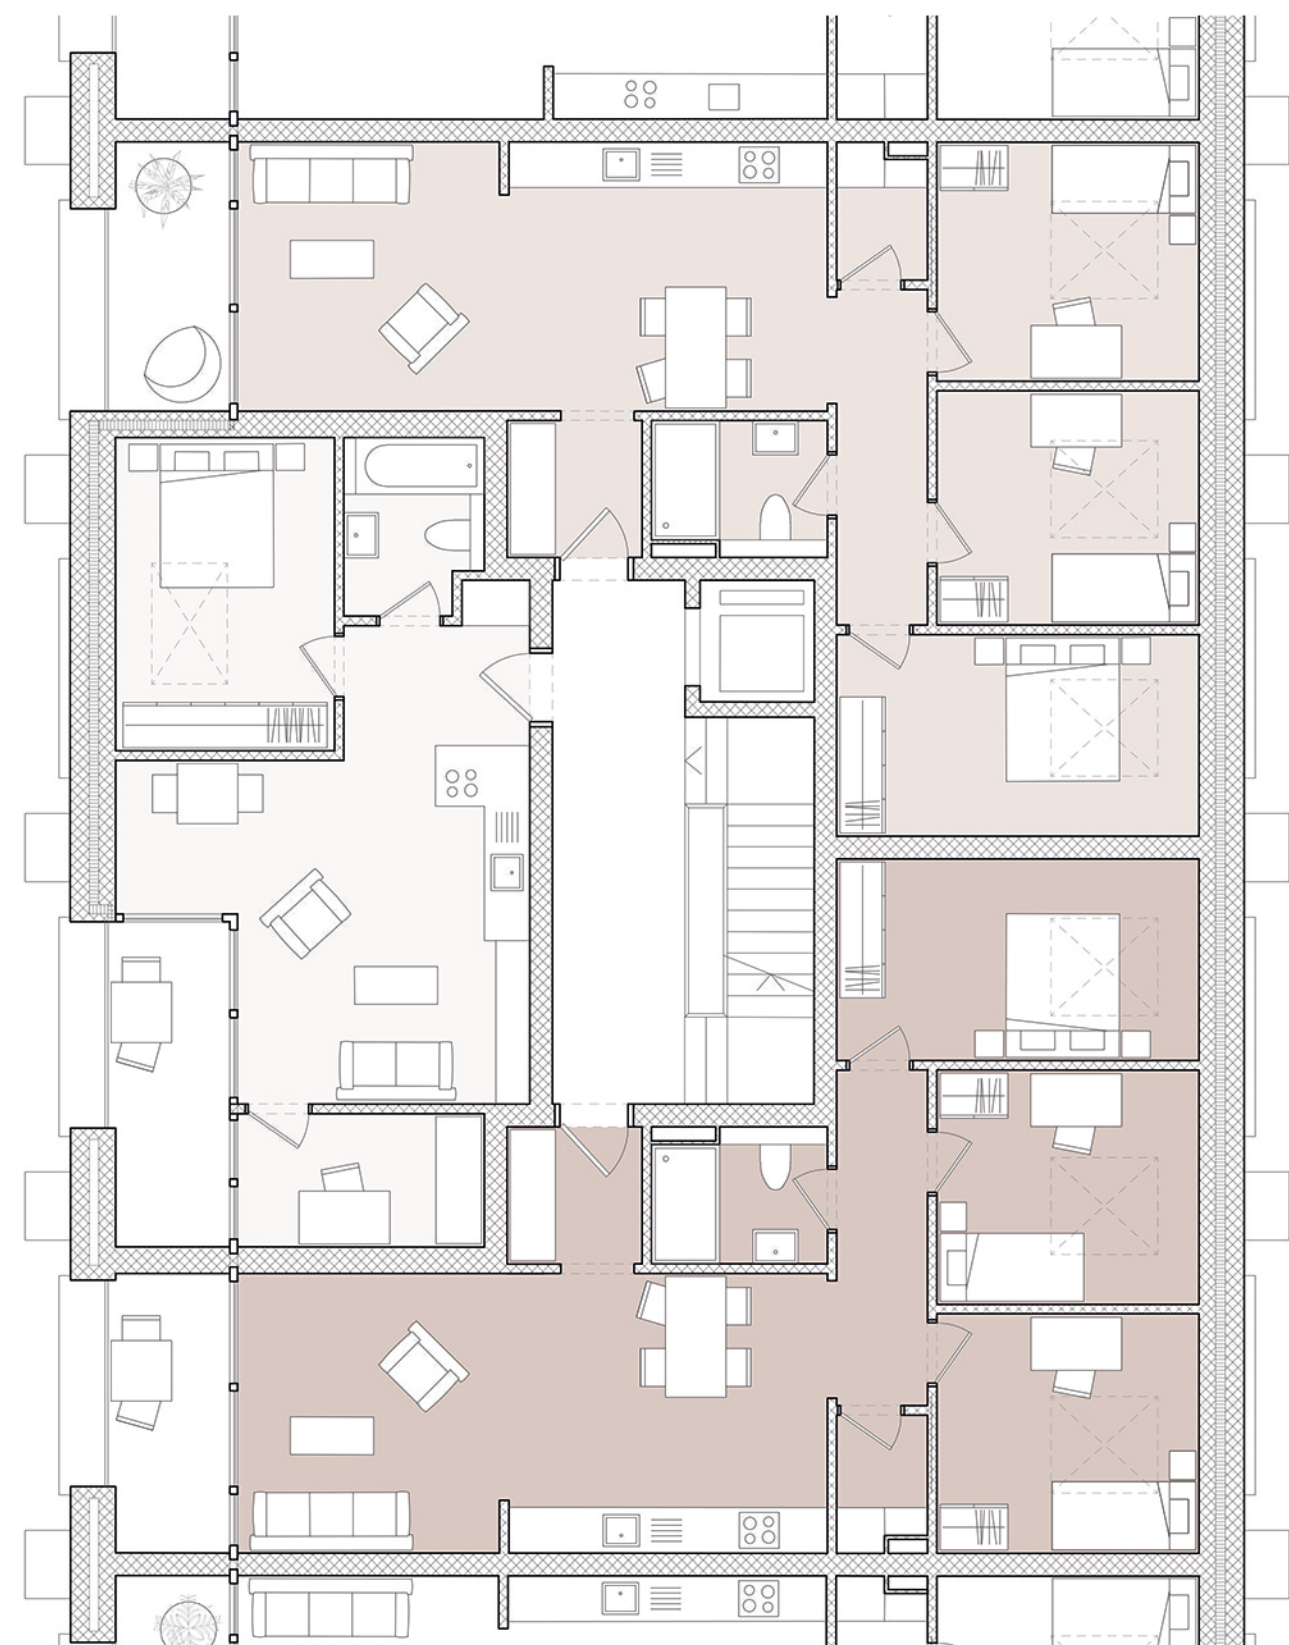

Plan 6th floor - 1:100