



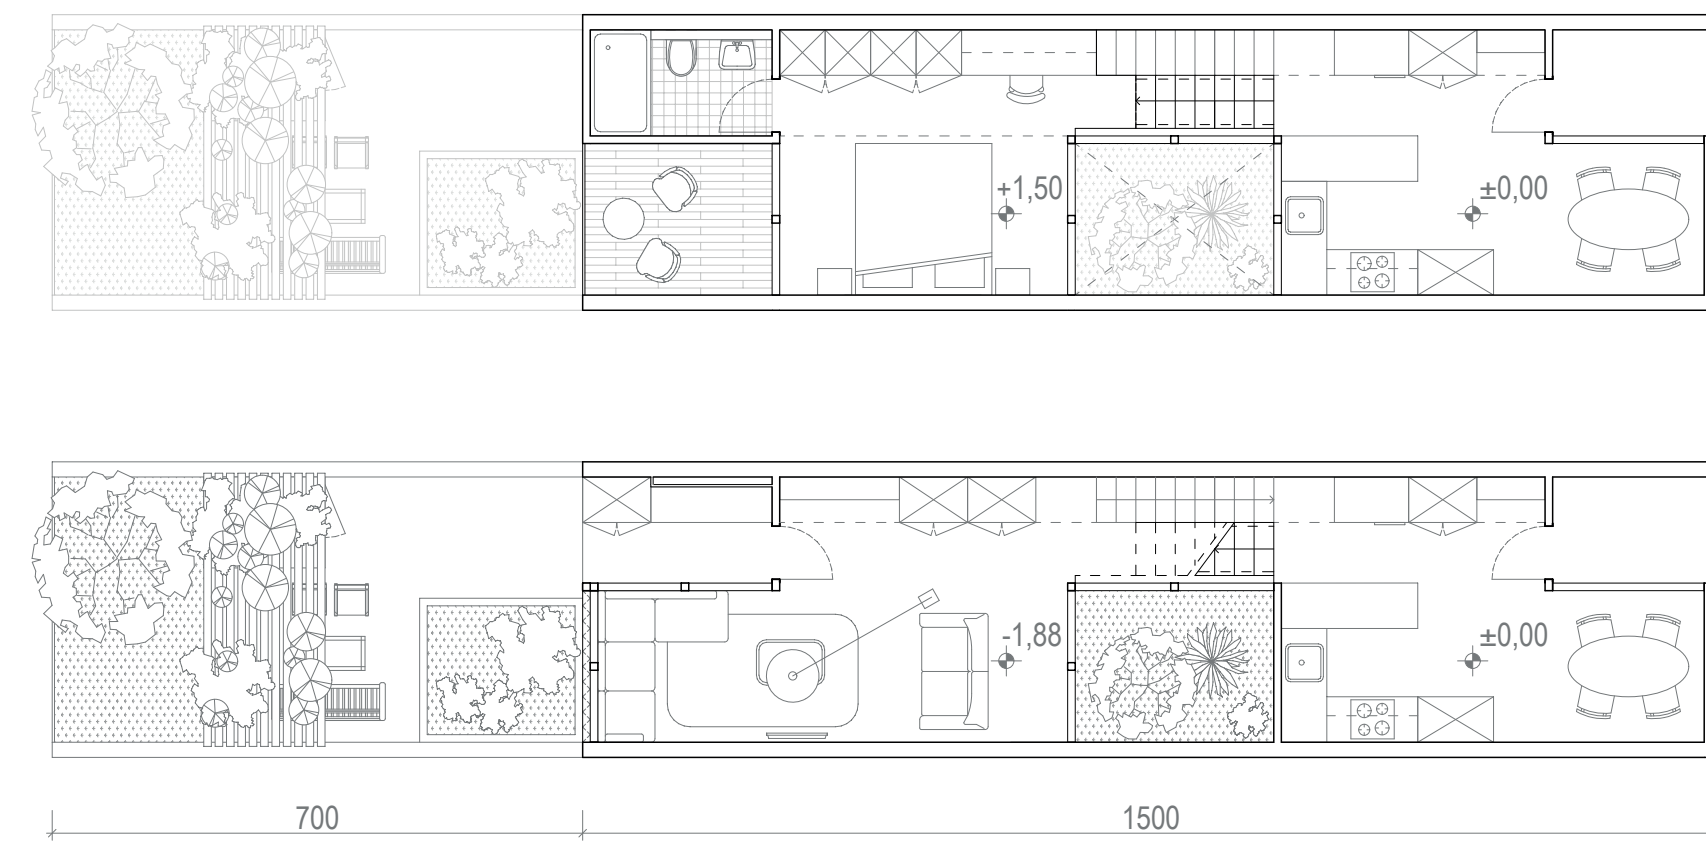

PLAN DE SITUATION - 1/10000



type 2,5

SP 68 m²
vol. 241 m³
nb. 14

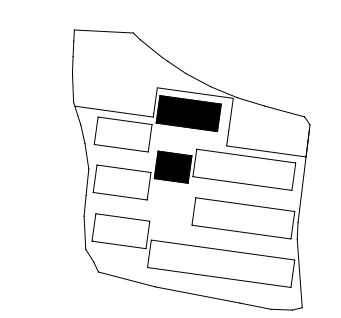






type 3,5

SP 92 m²
vol. 343 m³
nb. 18

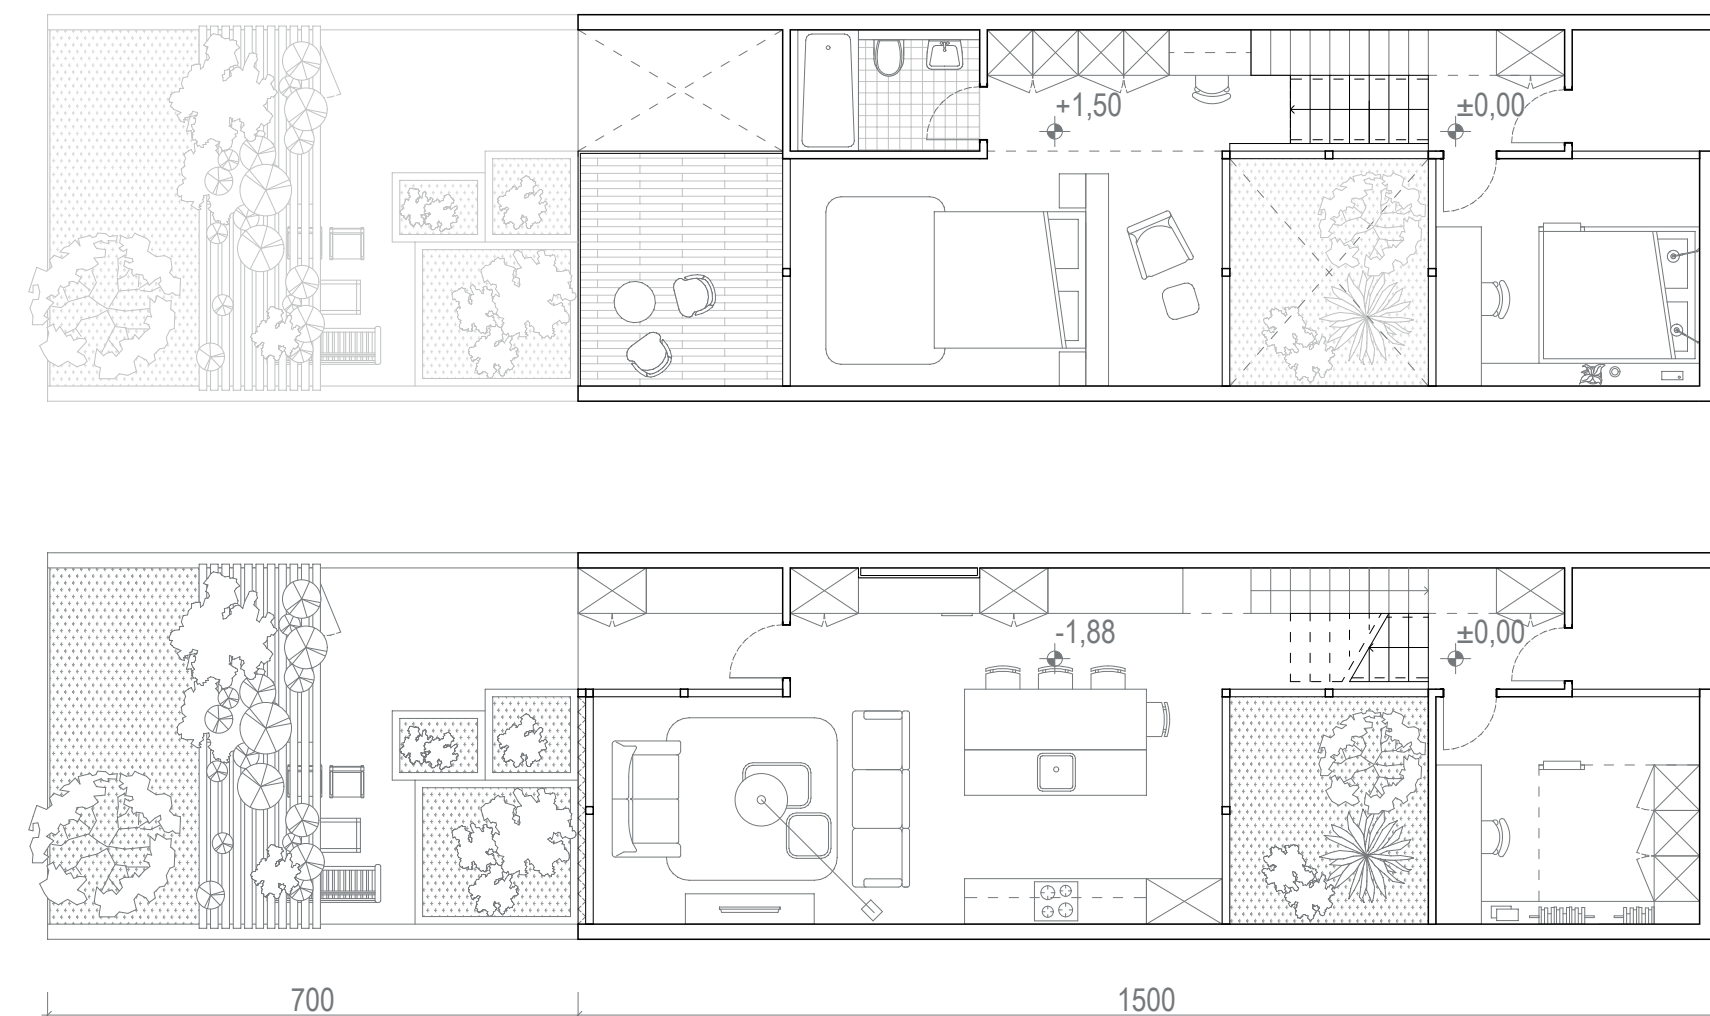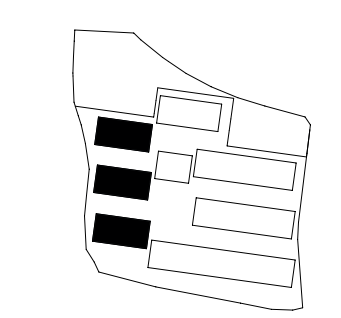

type 4,5


SP 125 m²
vol. 388 m³
nb. 38

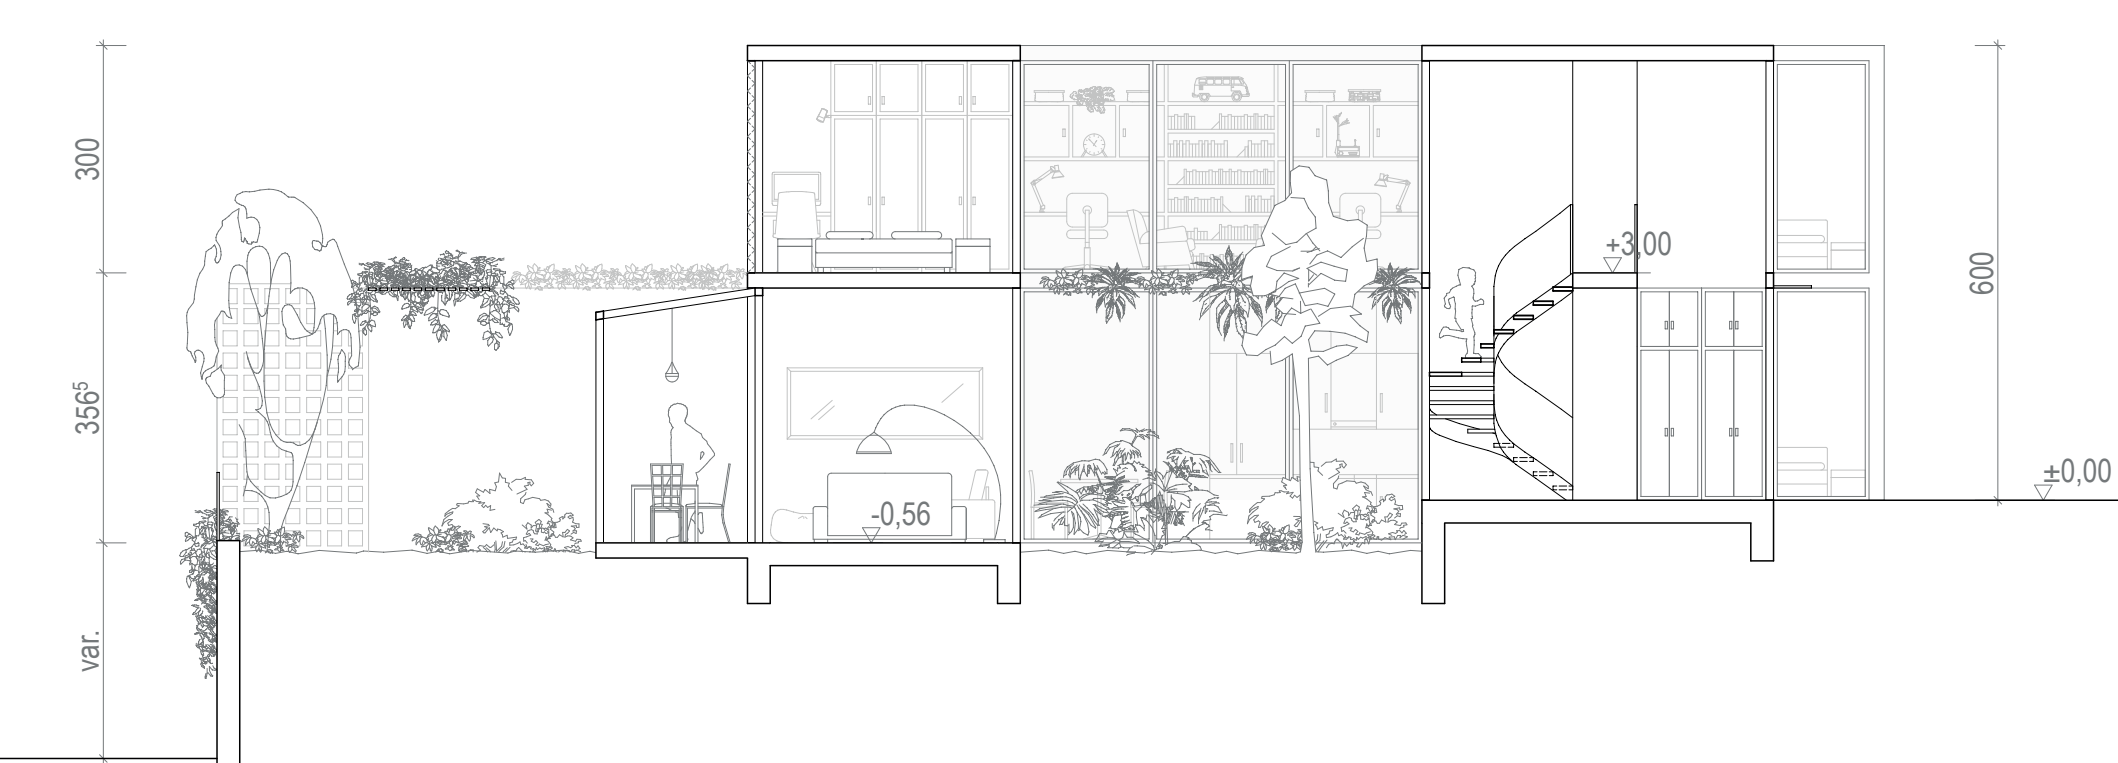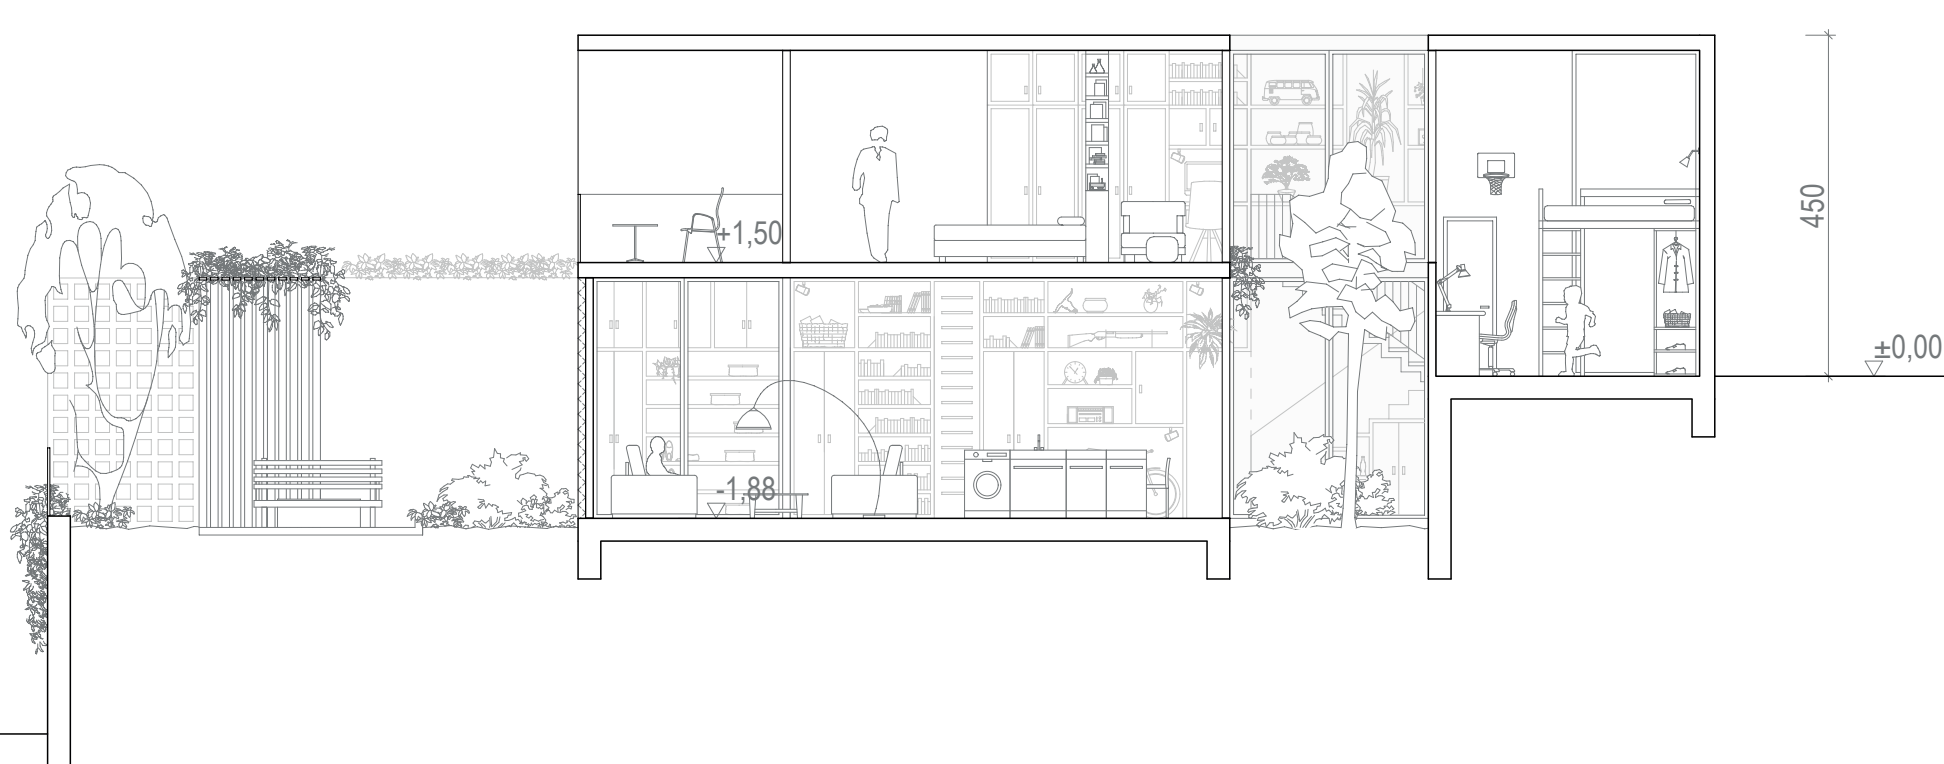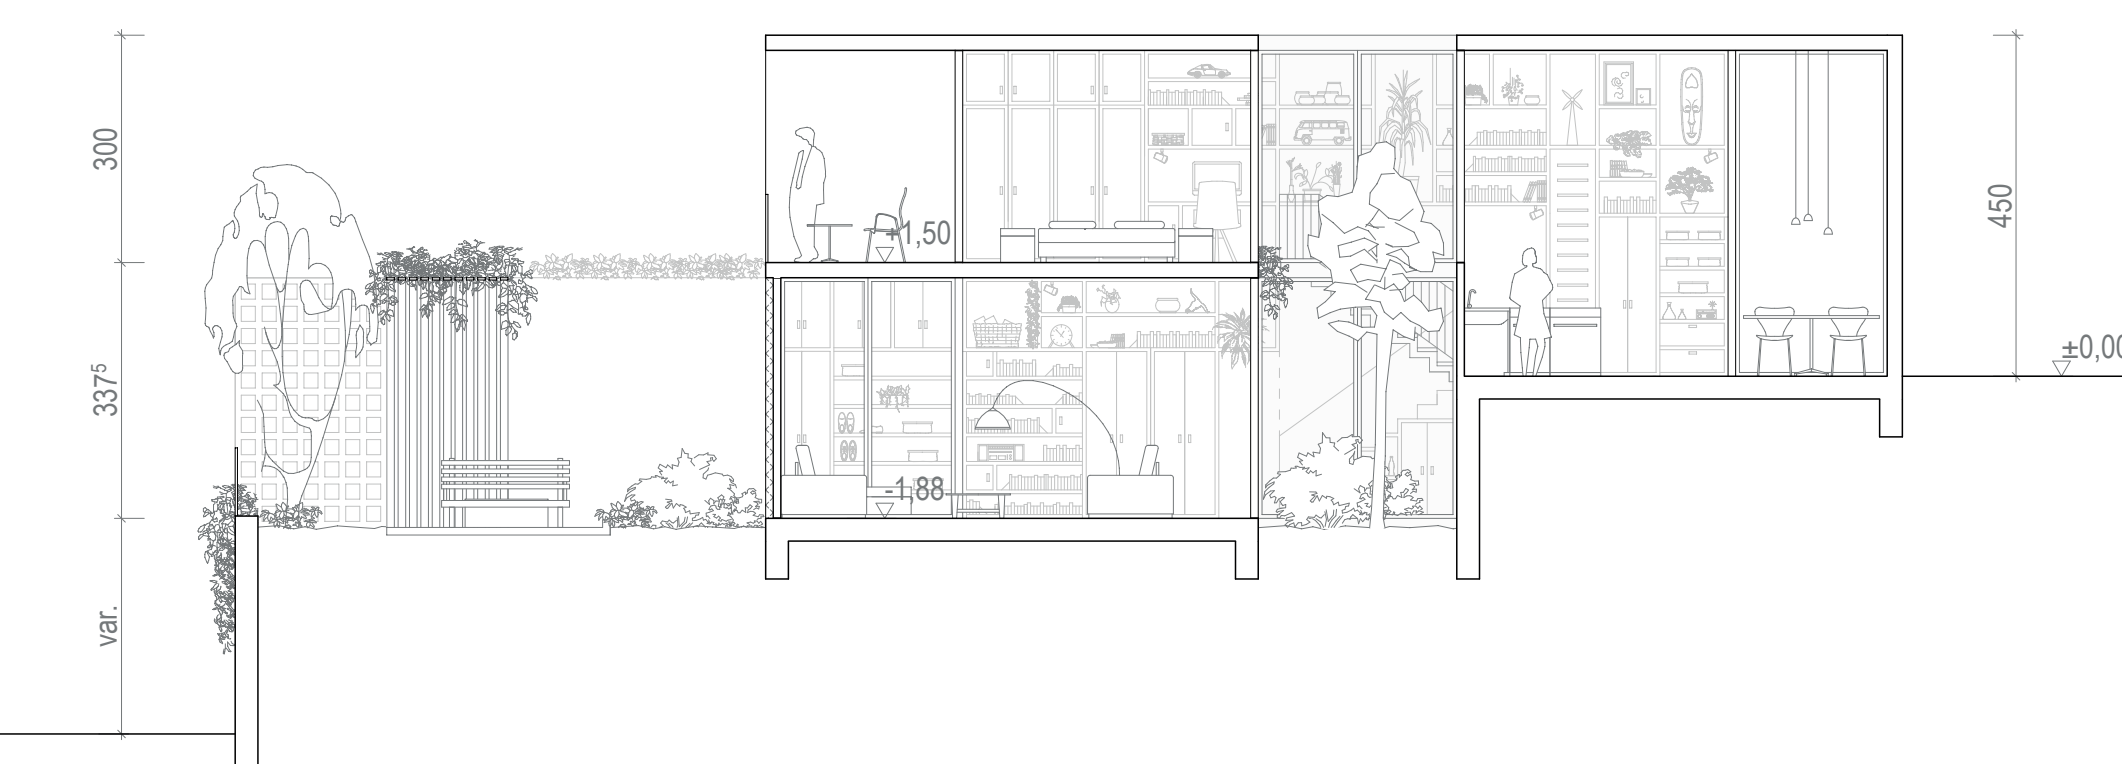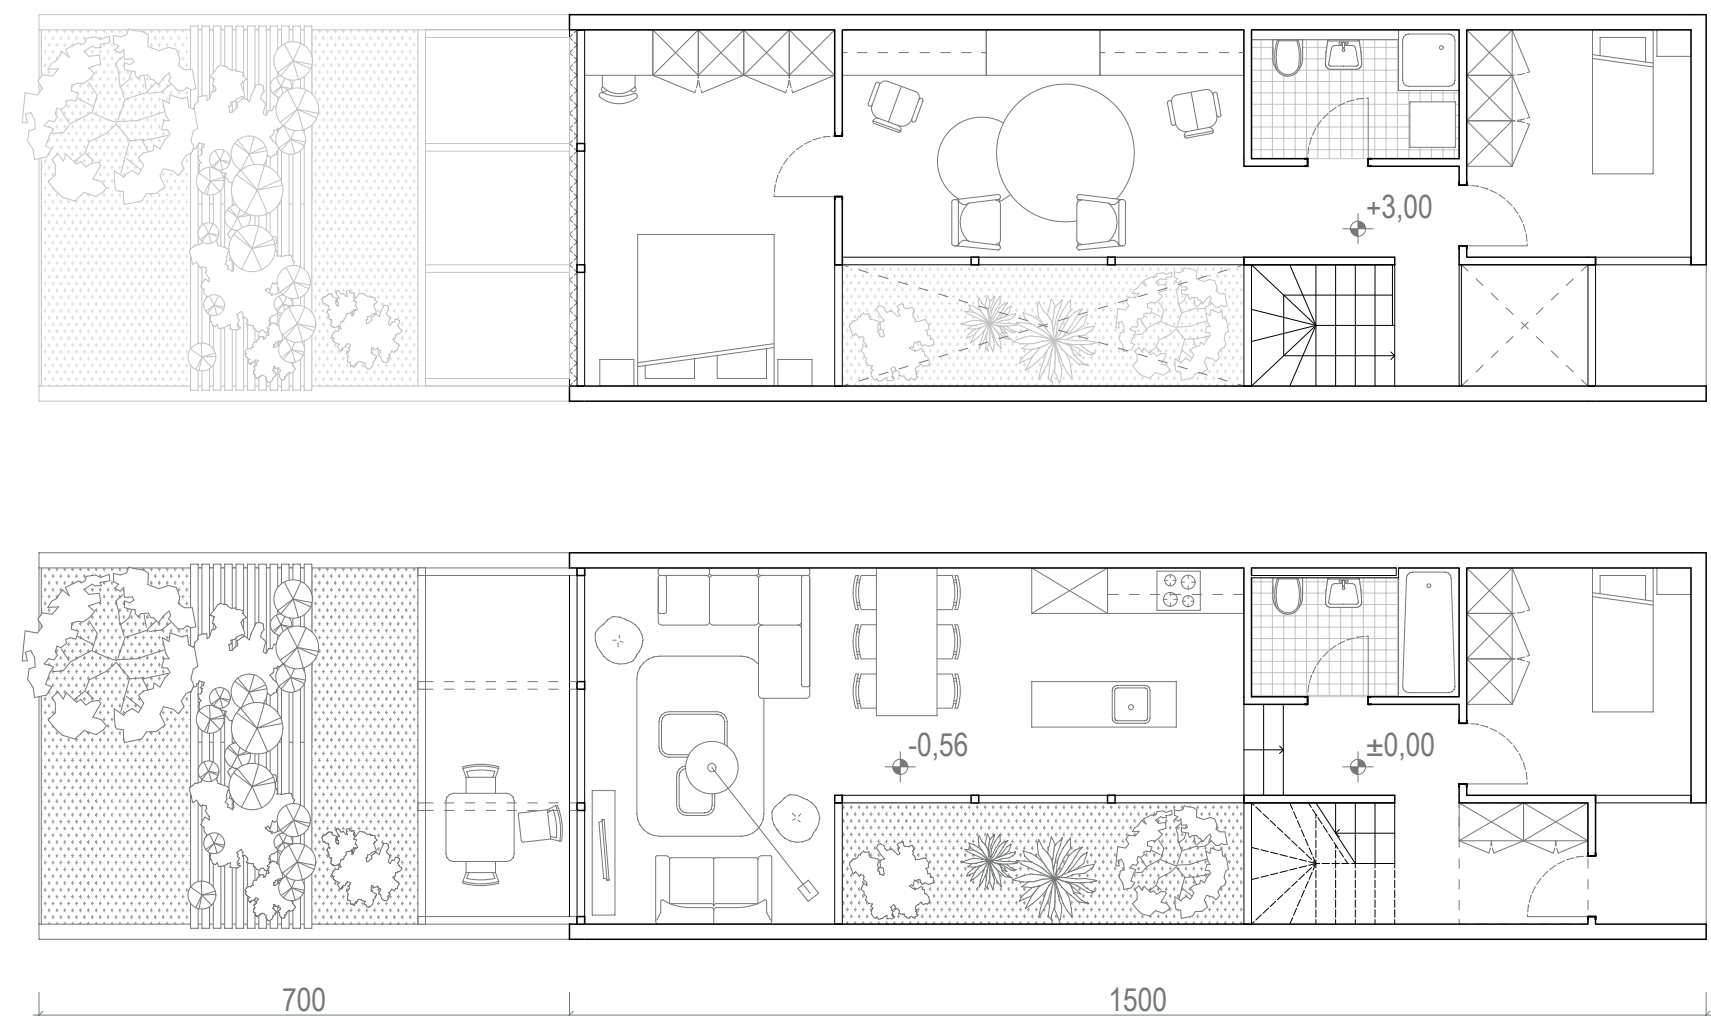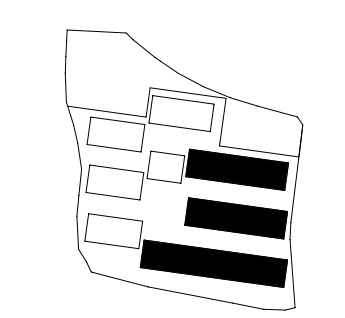

TYPLOGIES : PLANS, COUPES, FAÇADES - 1/100



PARKING - 1/200

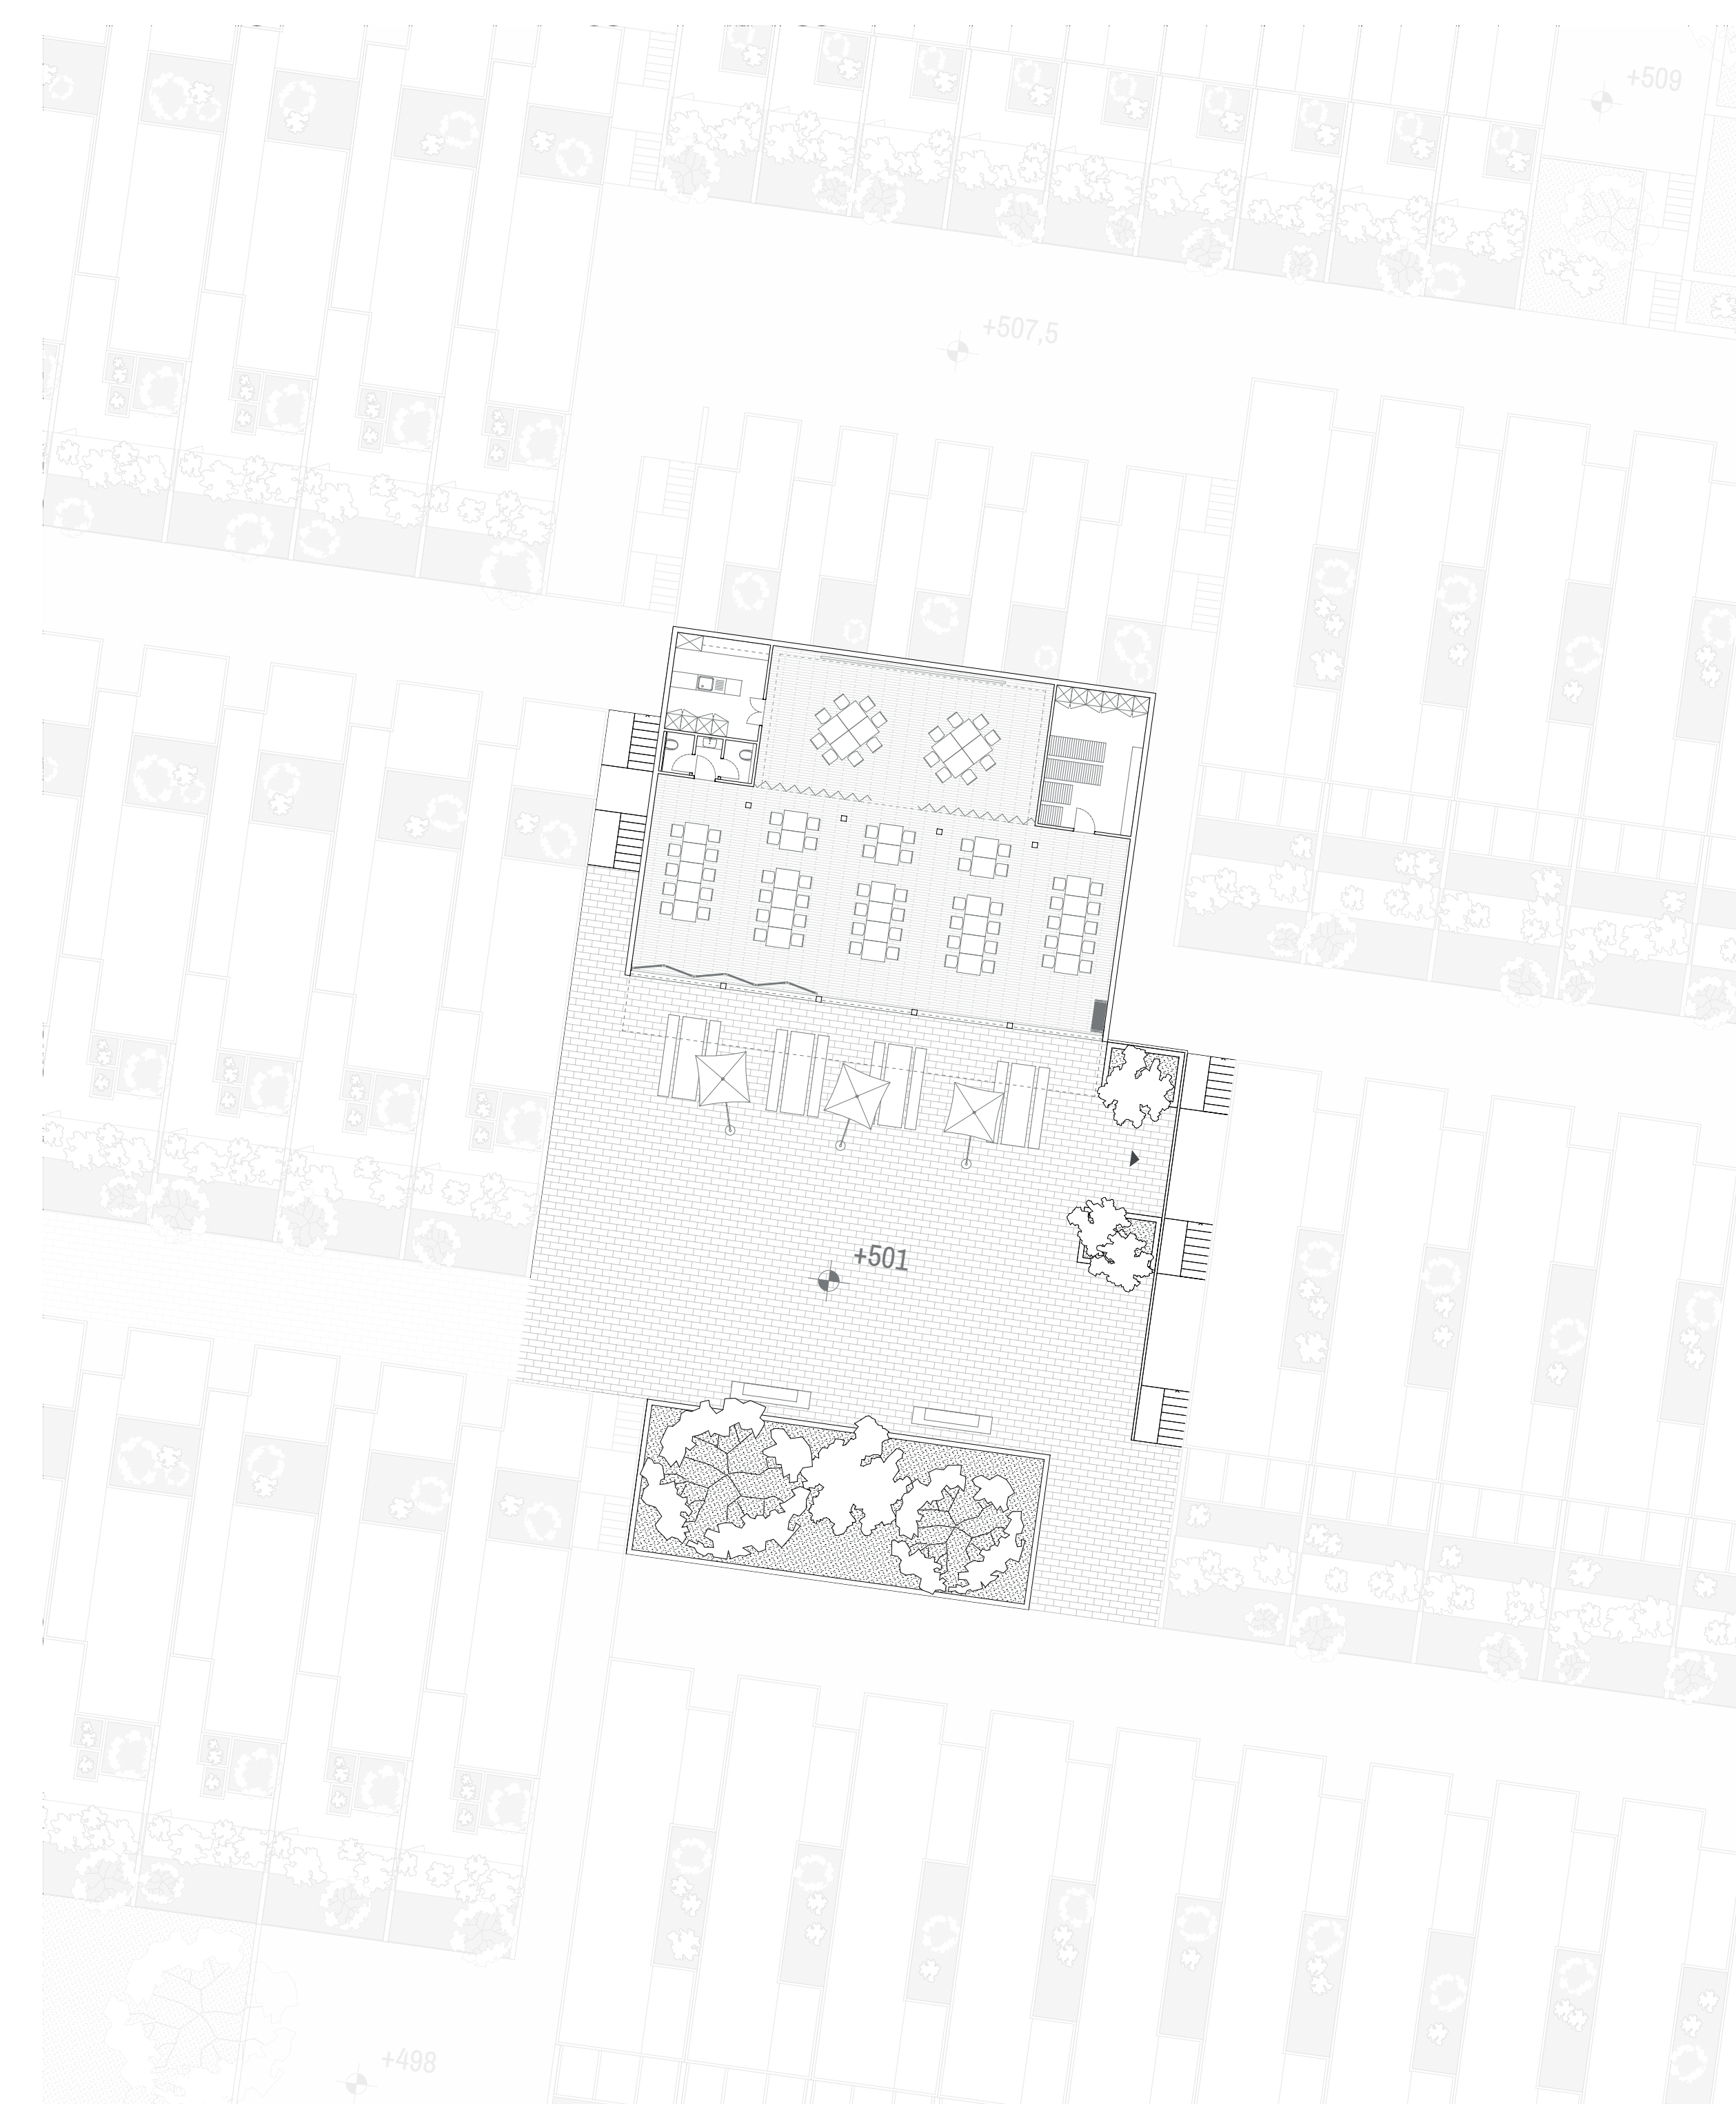

SALLE POLYVALENTE - 1/200



PLAN DU QUARTIER - 1/200