

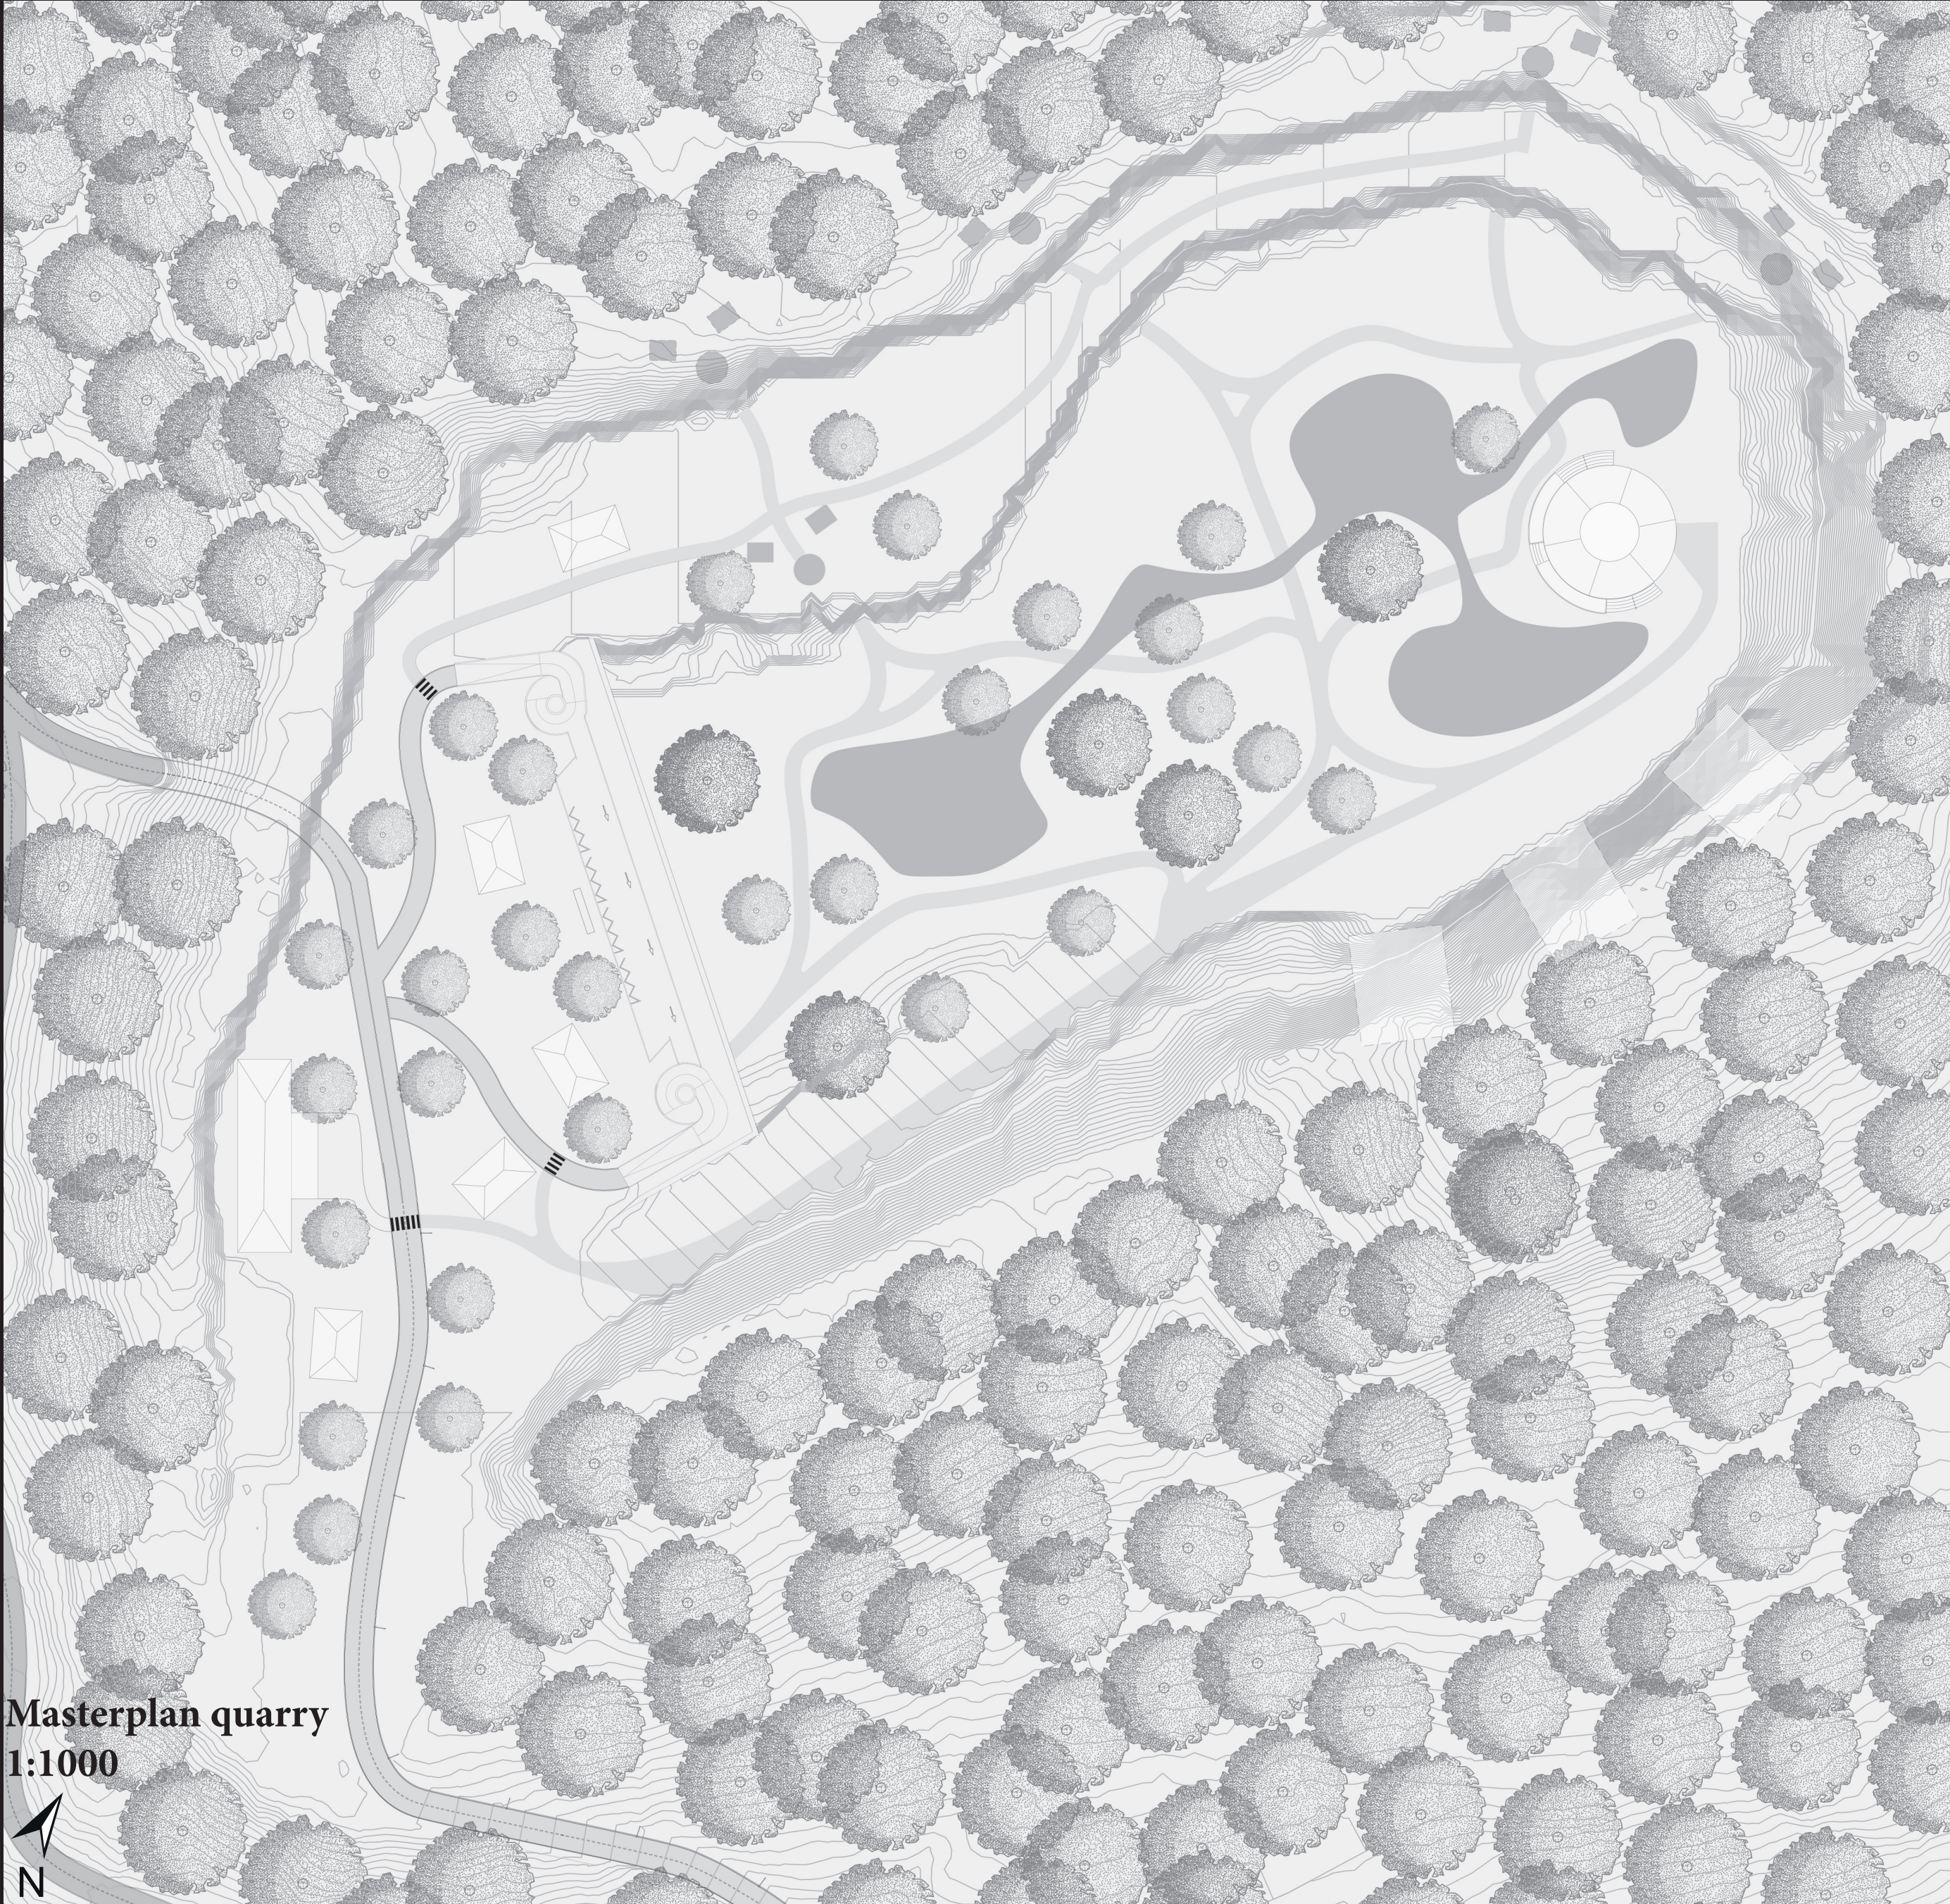




Masterplans

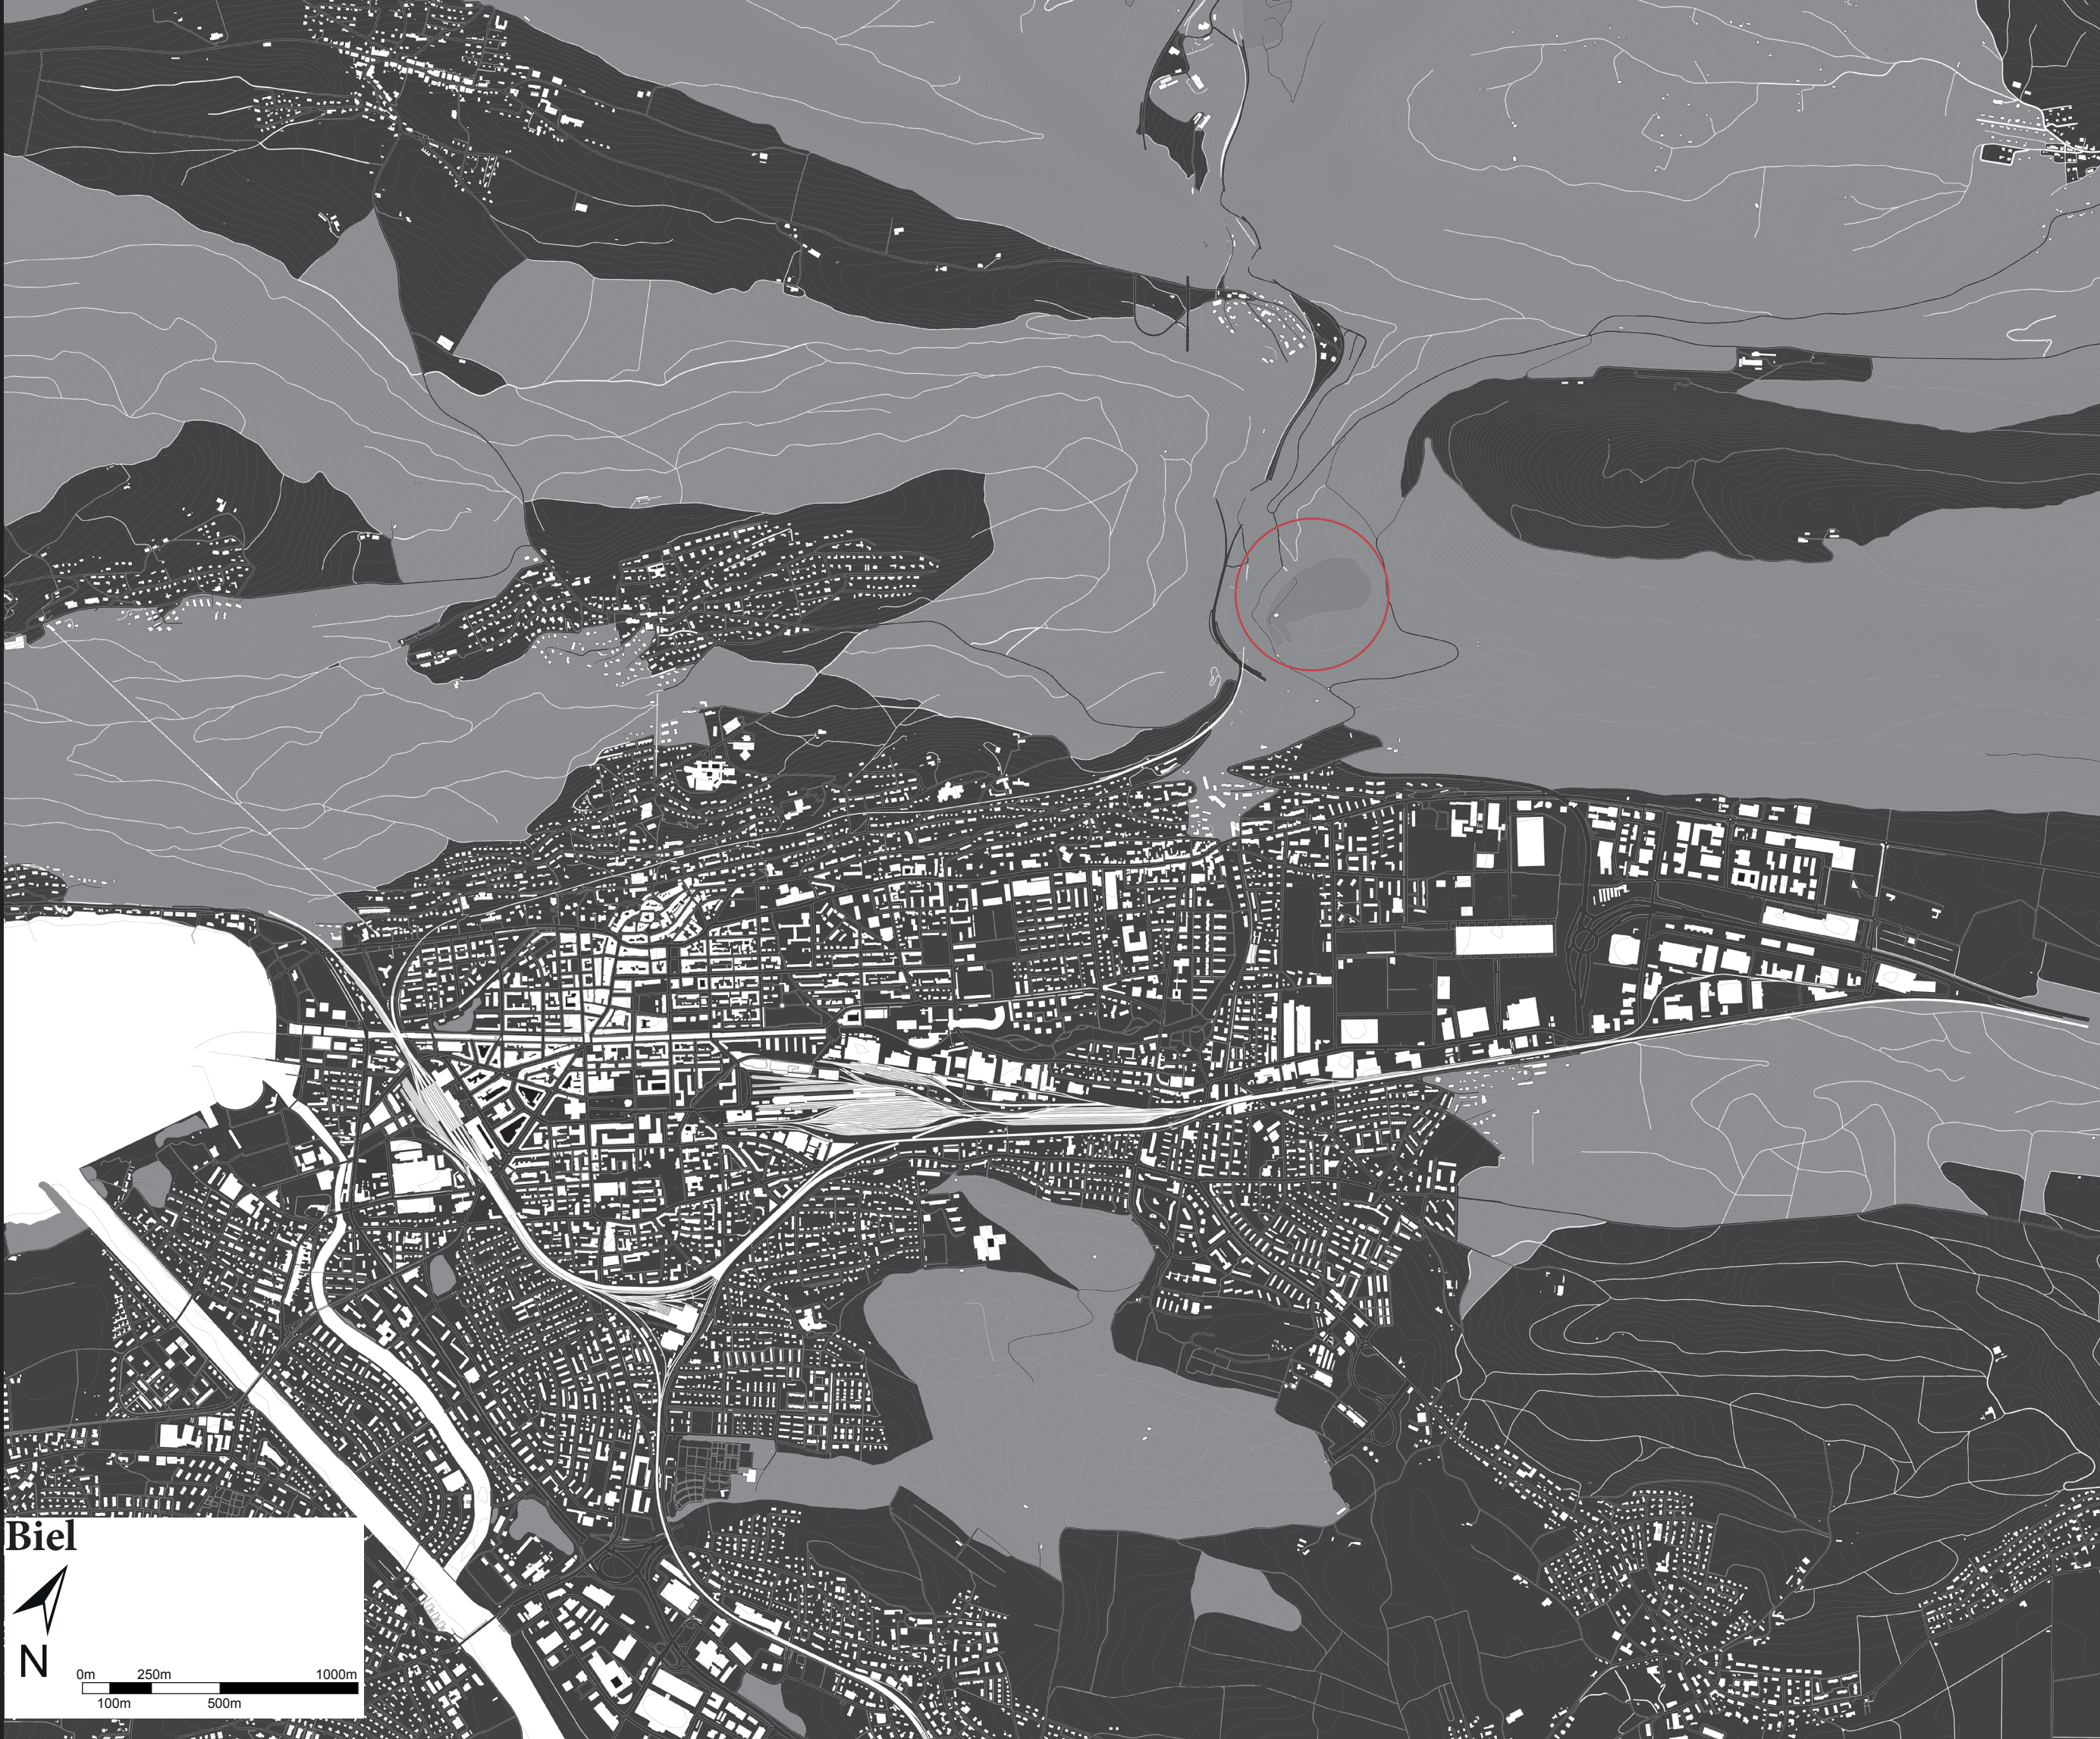

Construction

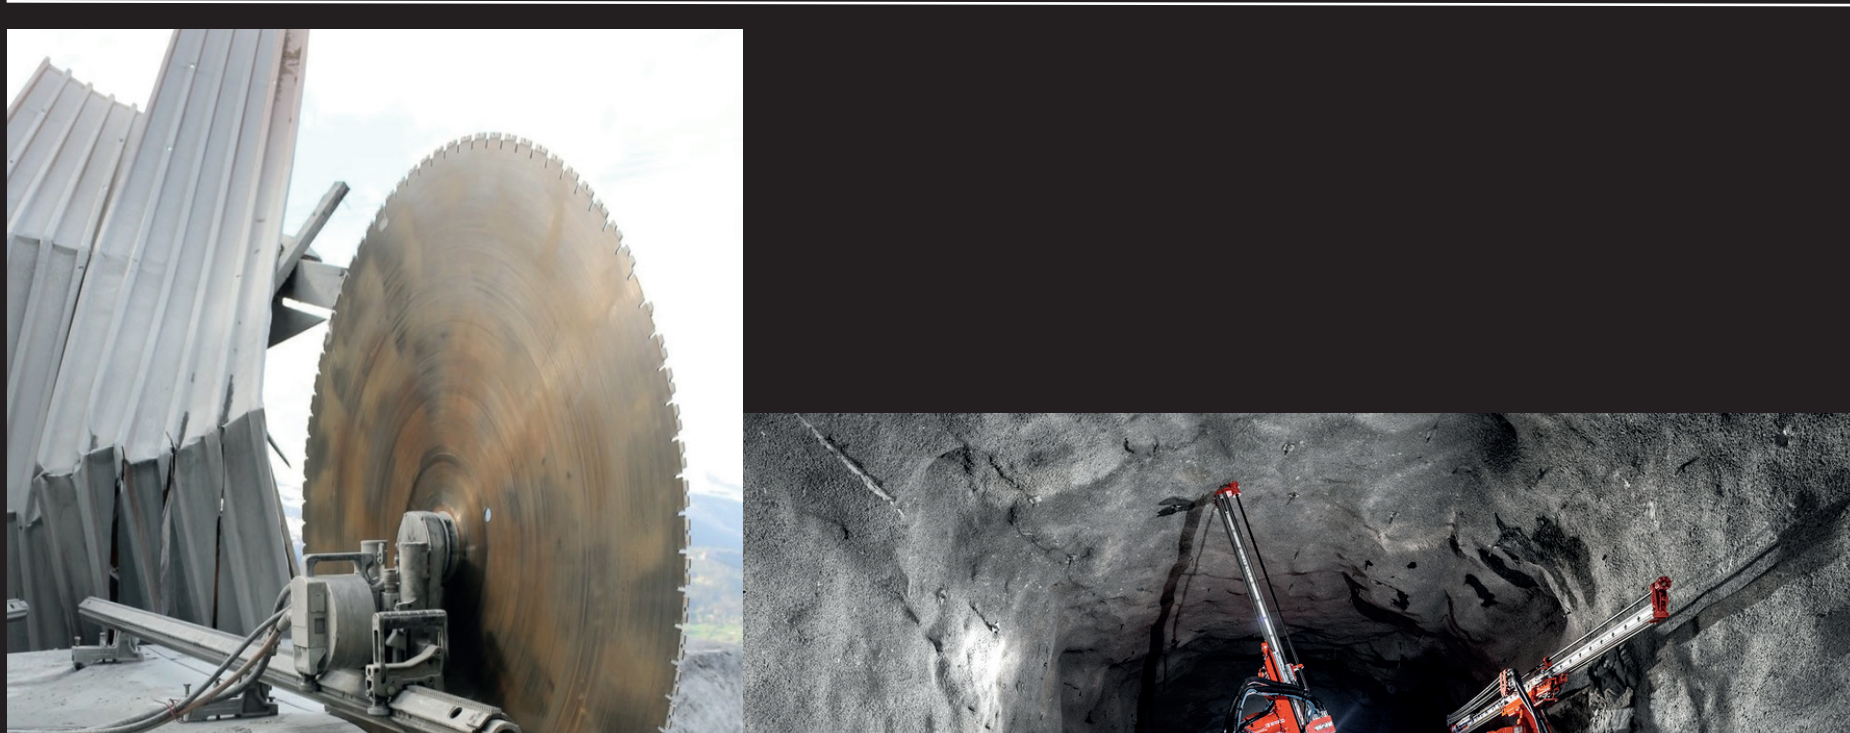

Typologies

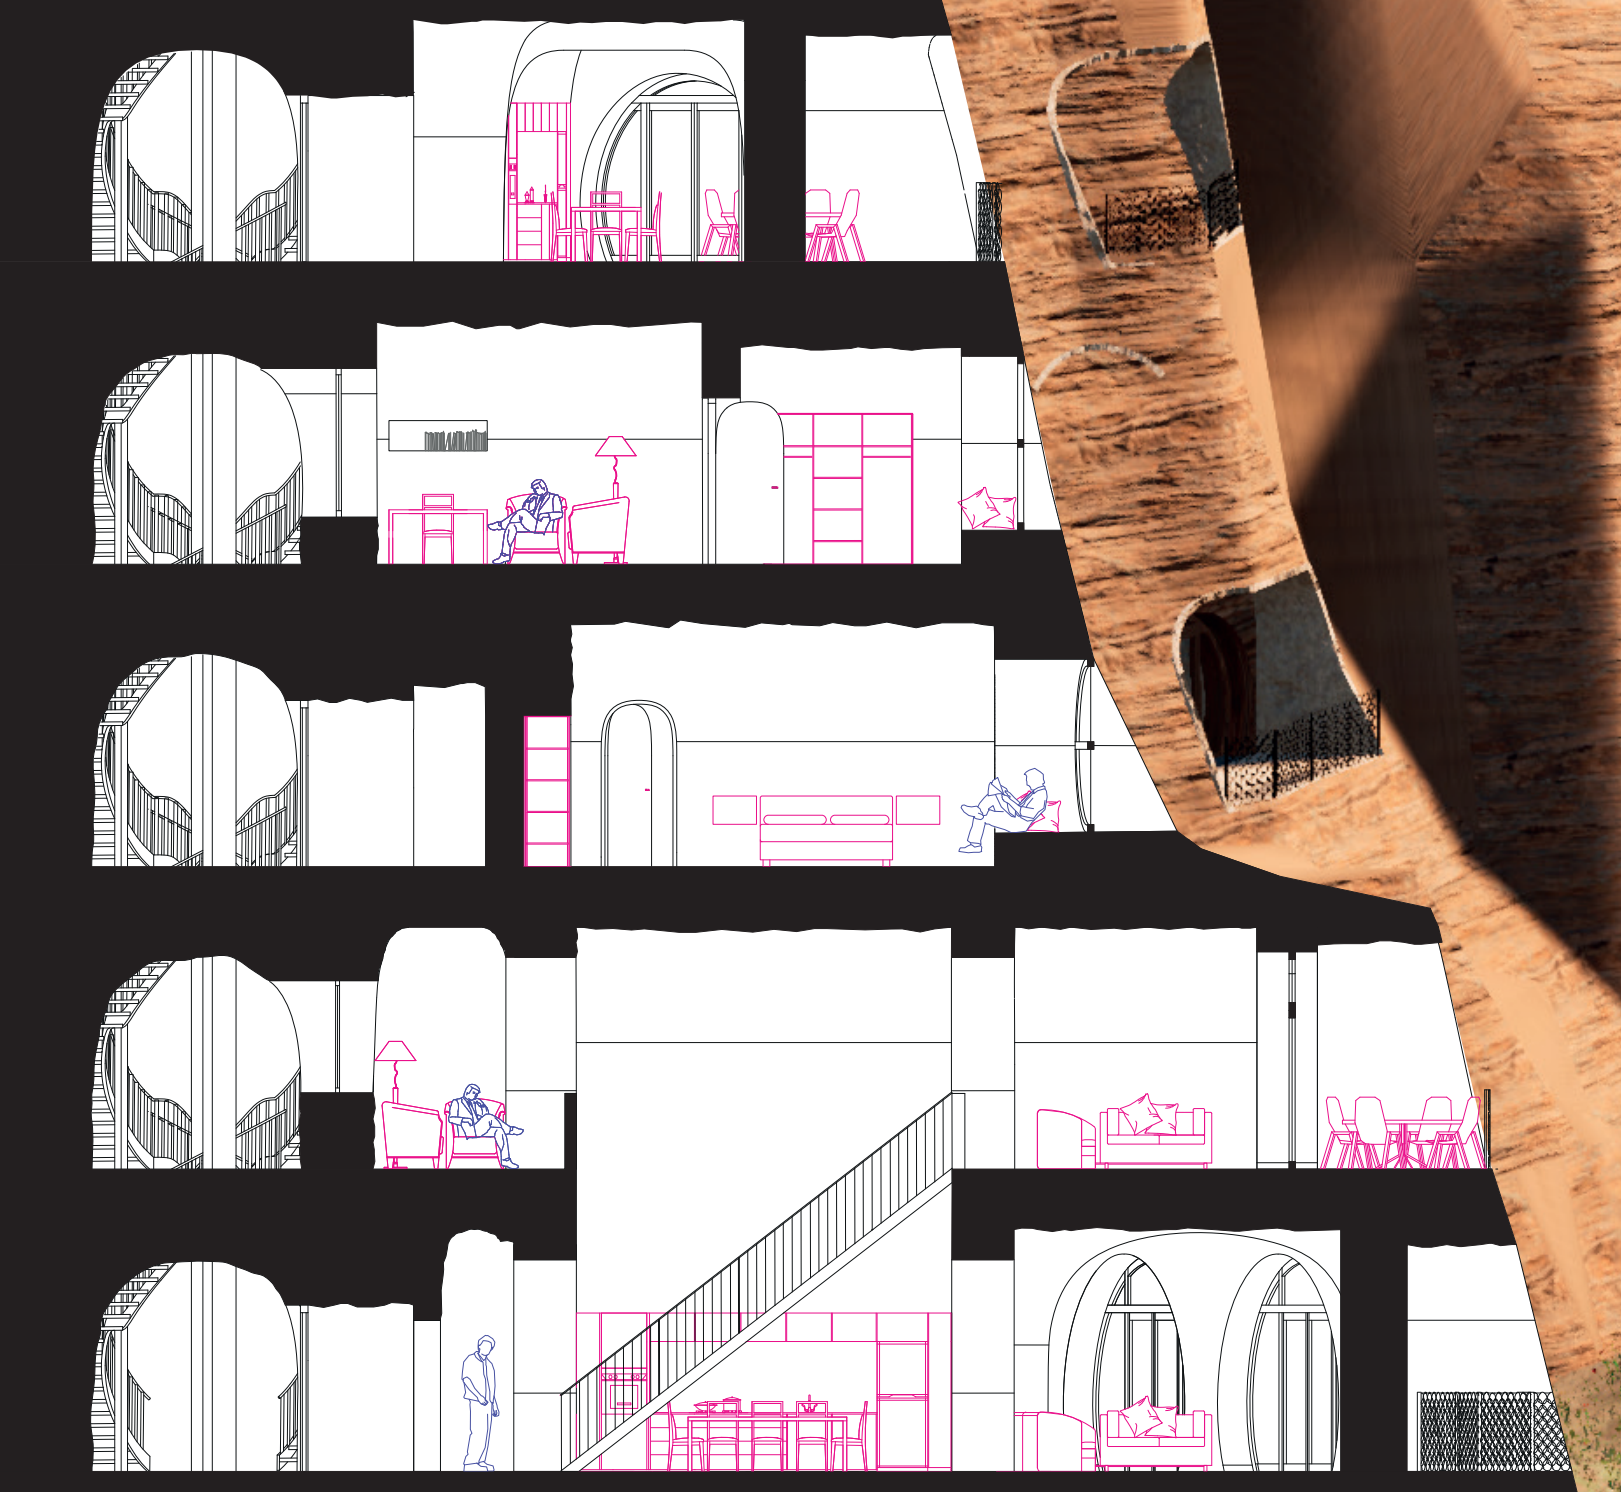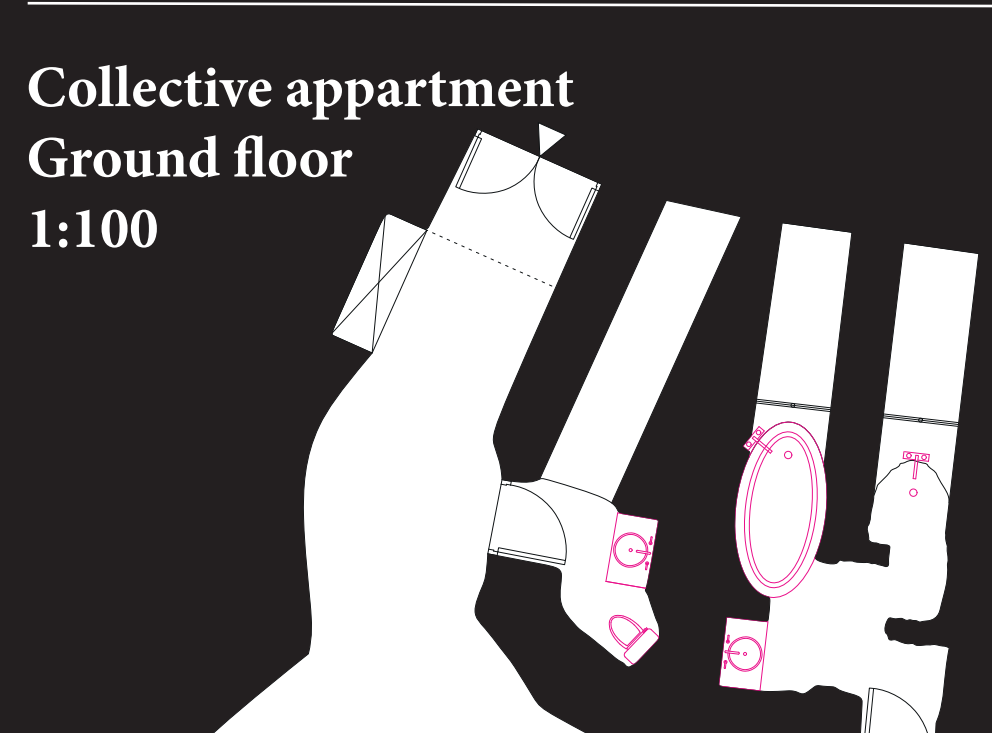

Section 1:200

