




Plan R+6 _ 1:150

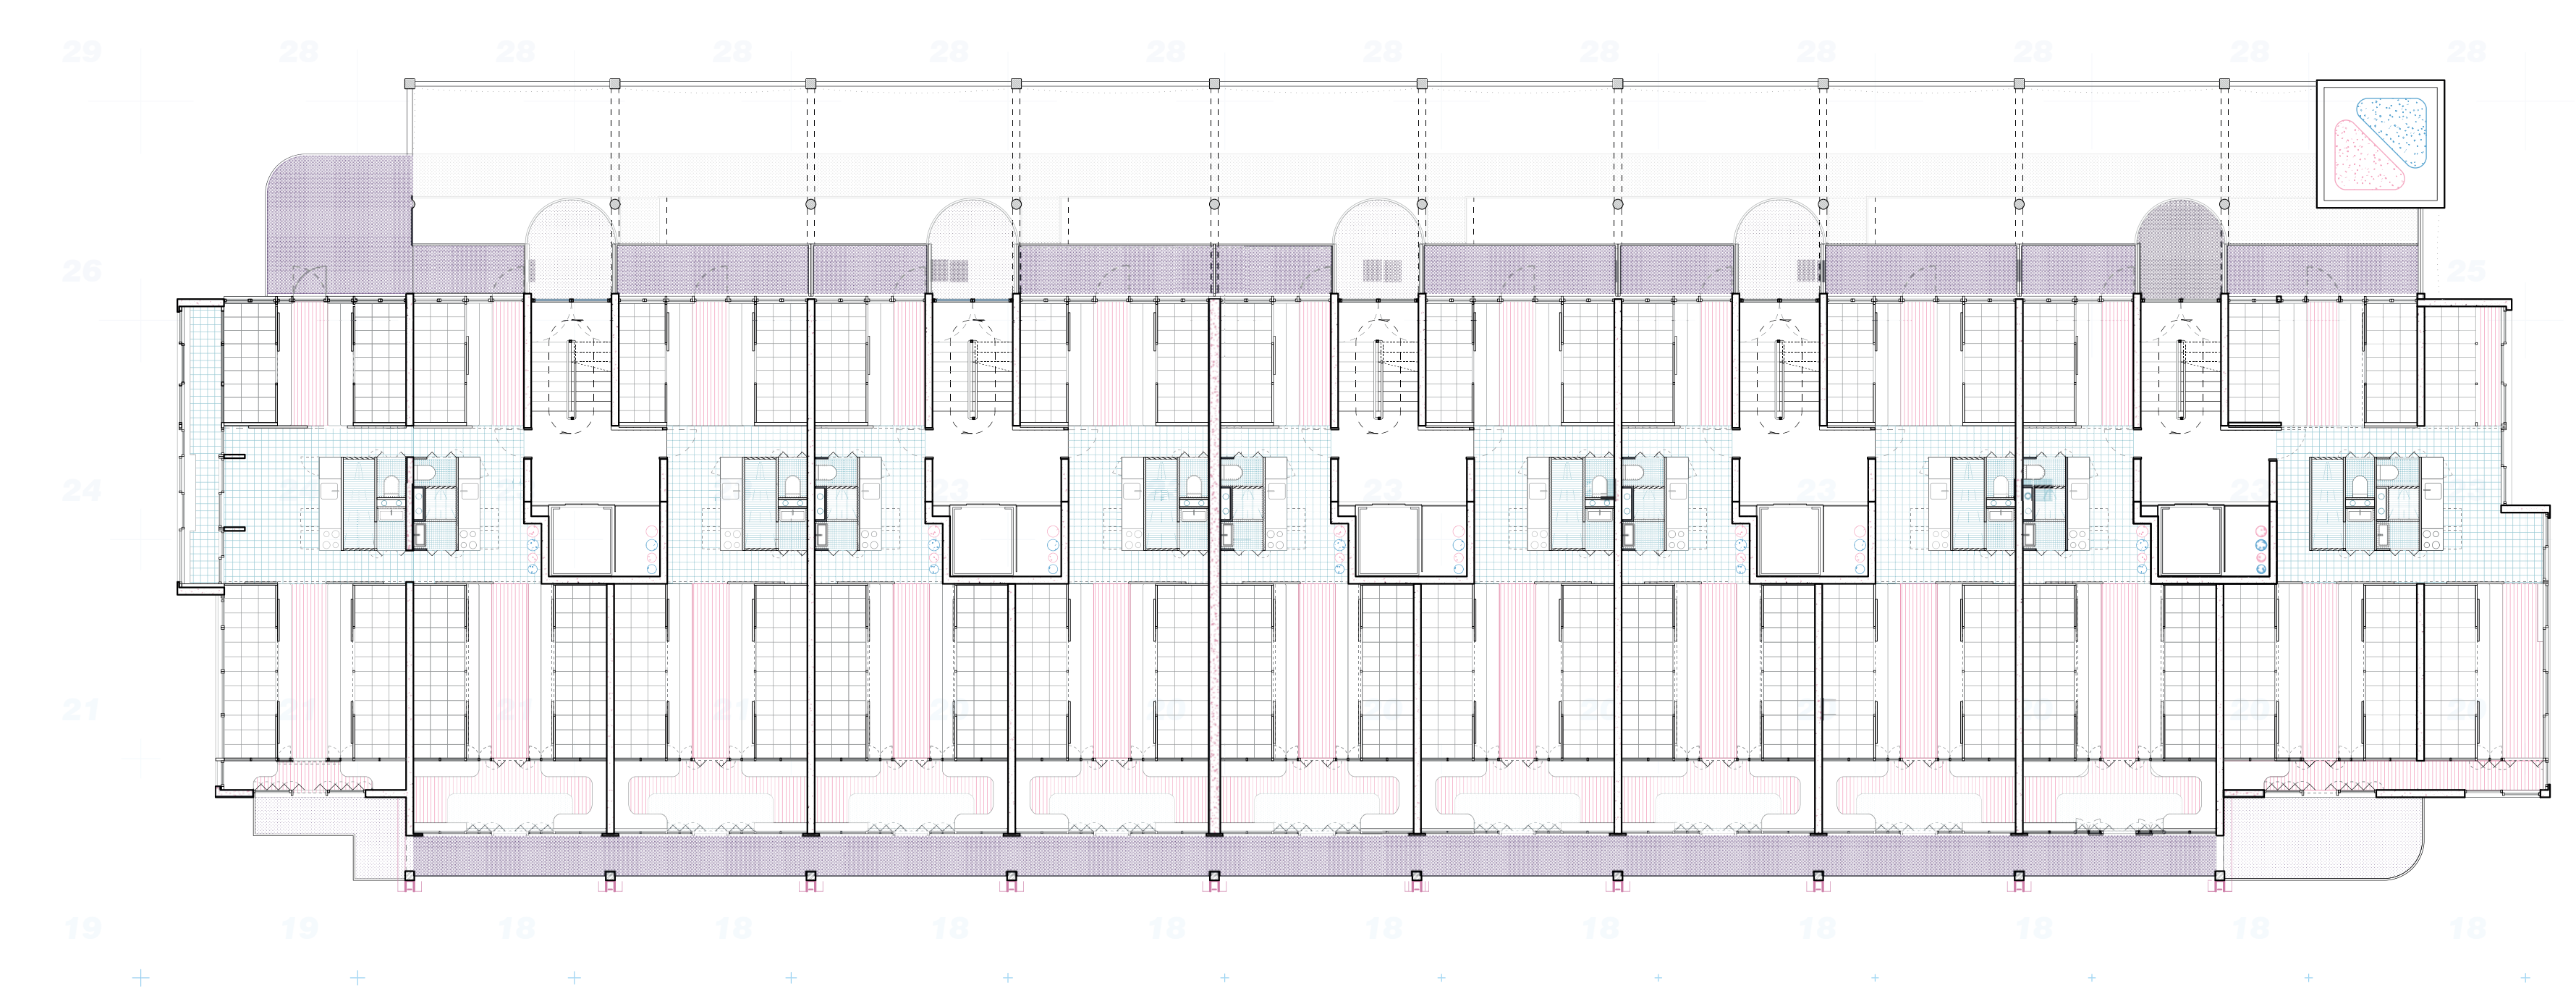



Plan R+5 _ 1:150

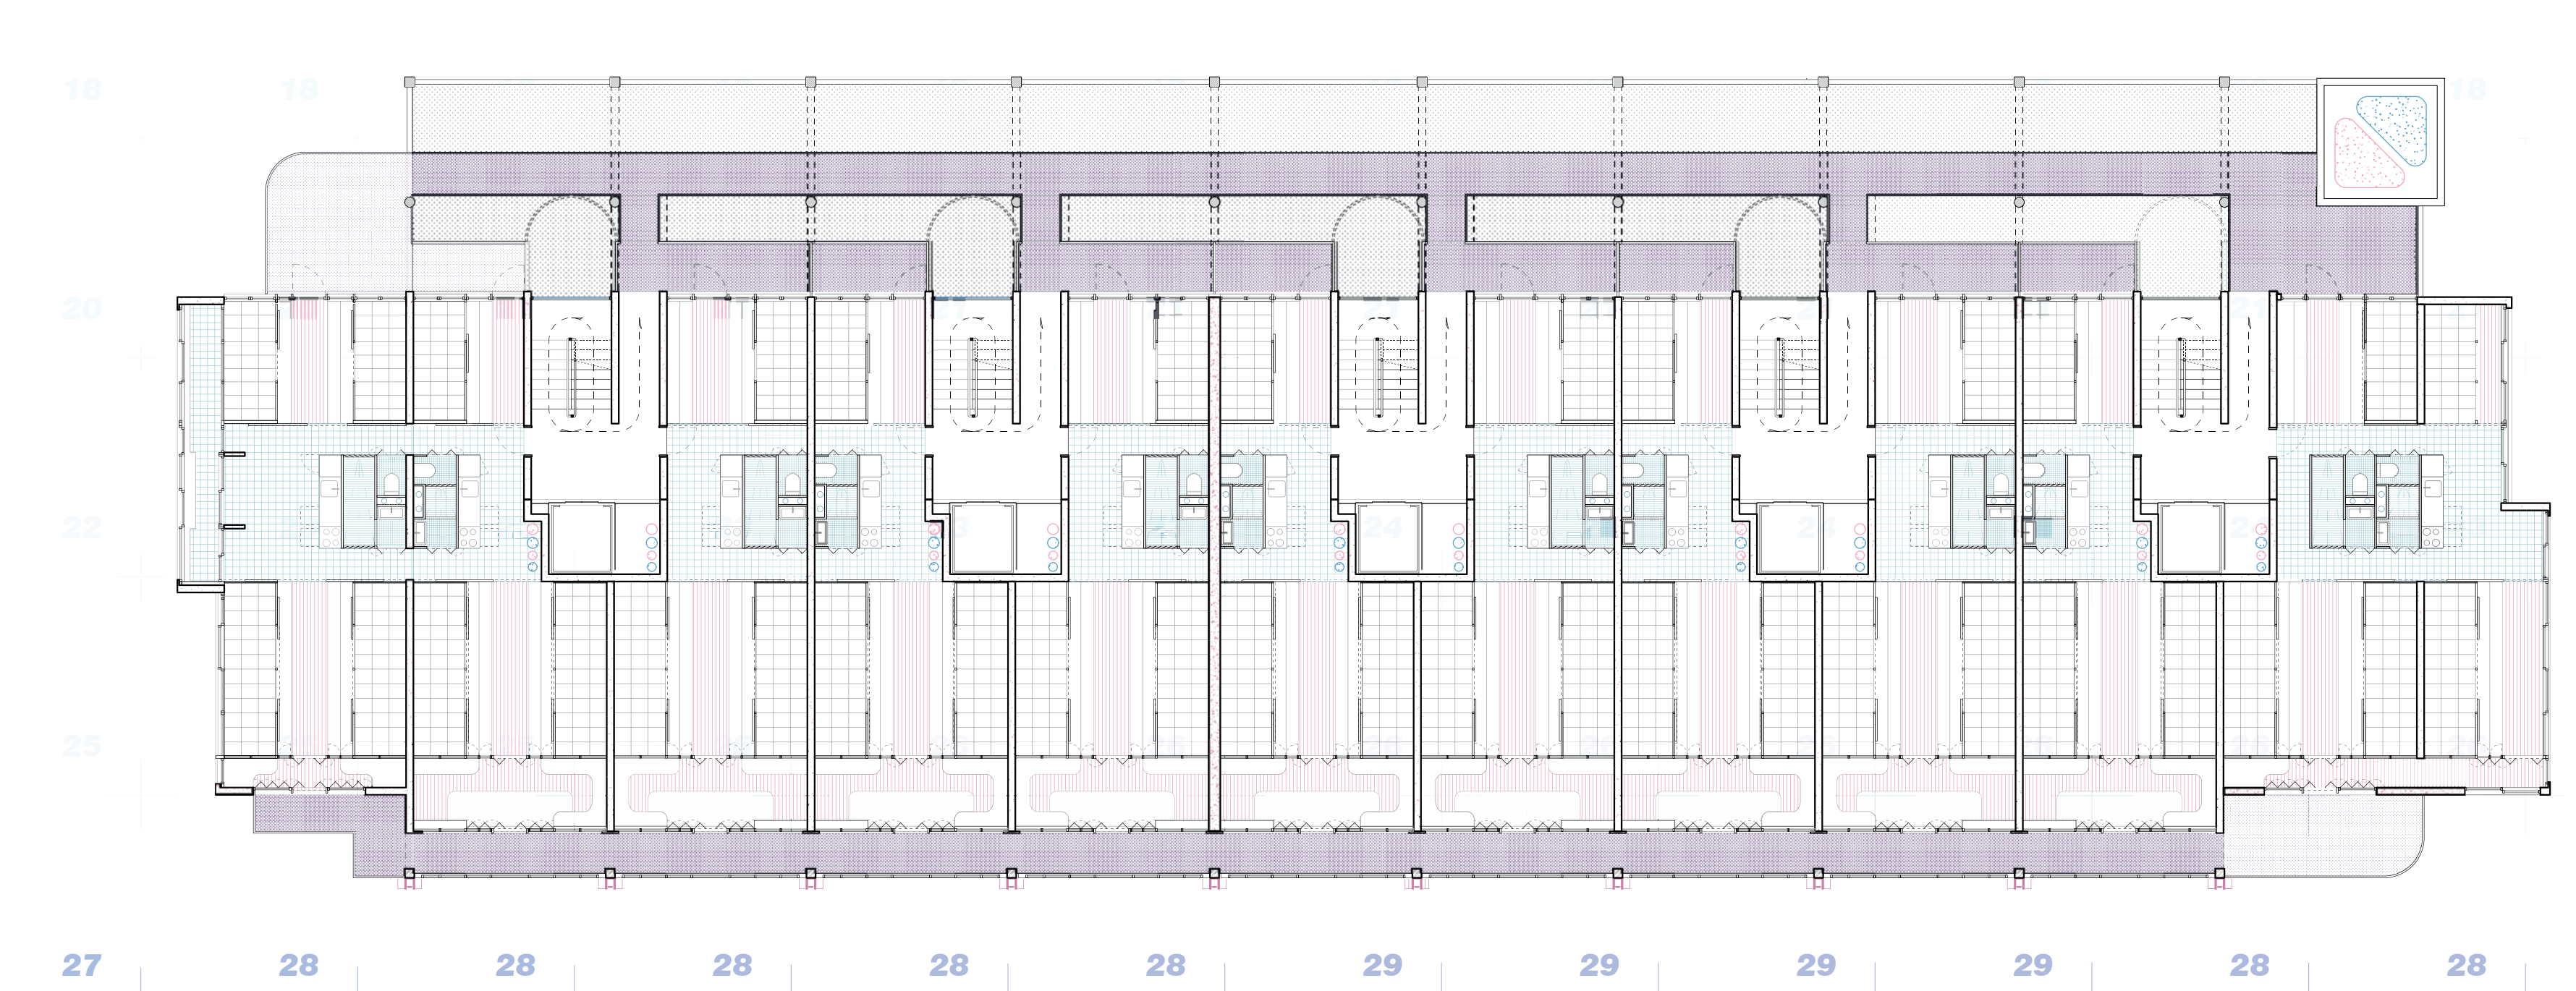


Plan R+4 _ 1:150

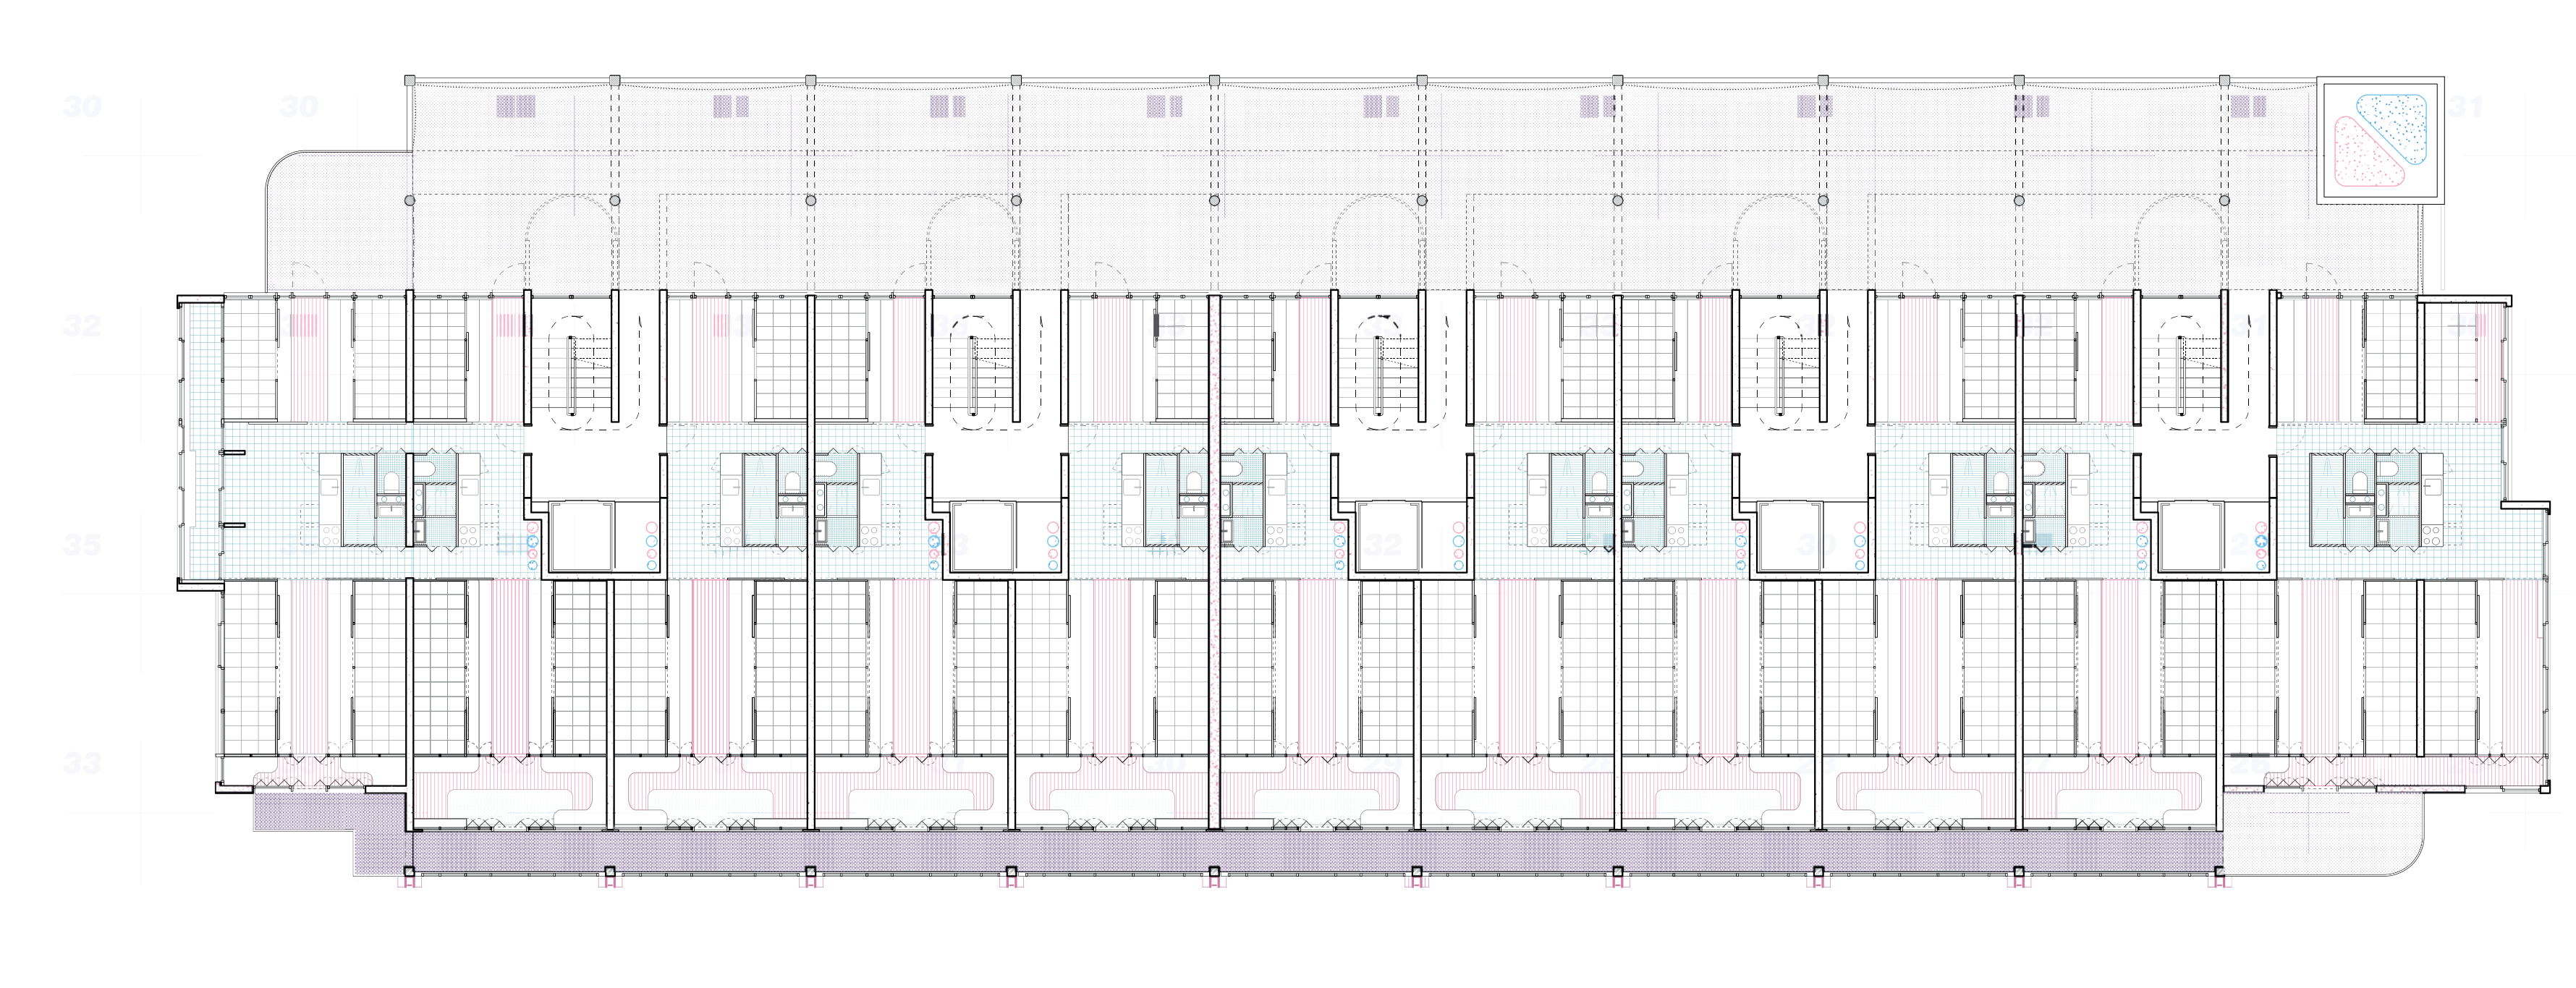

Plan RDC - Rue Publique _ 1:150

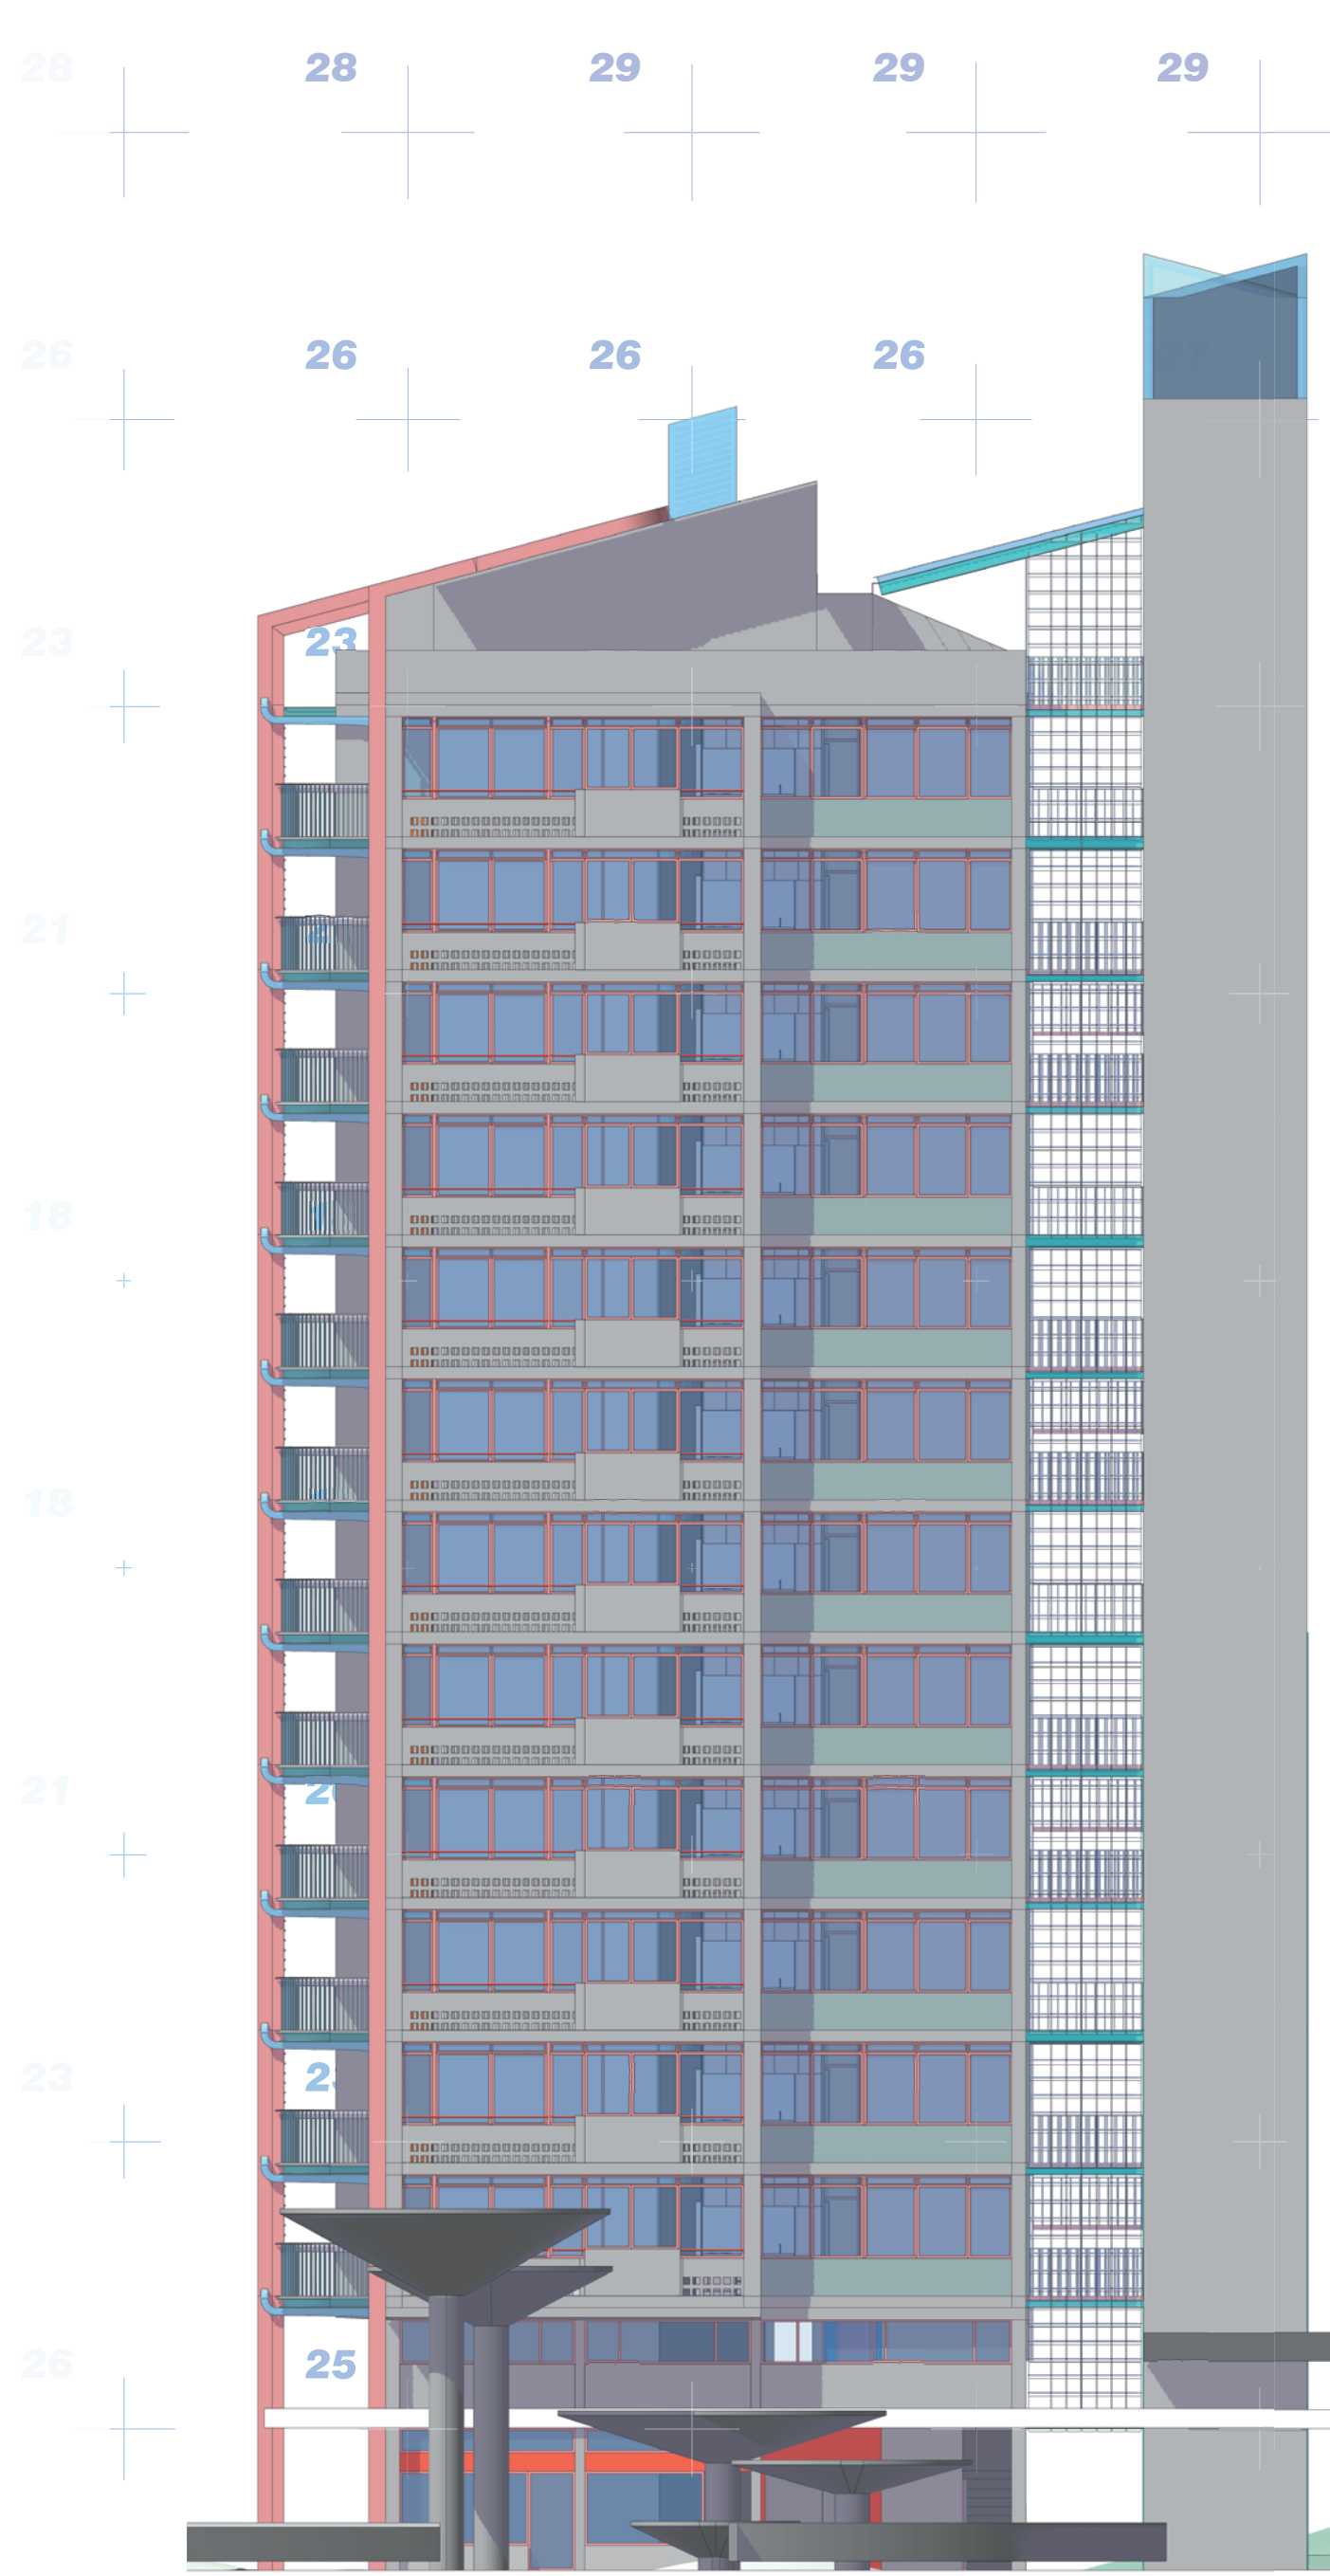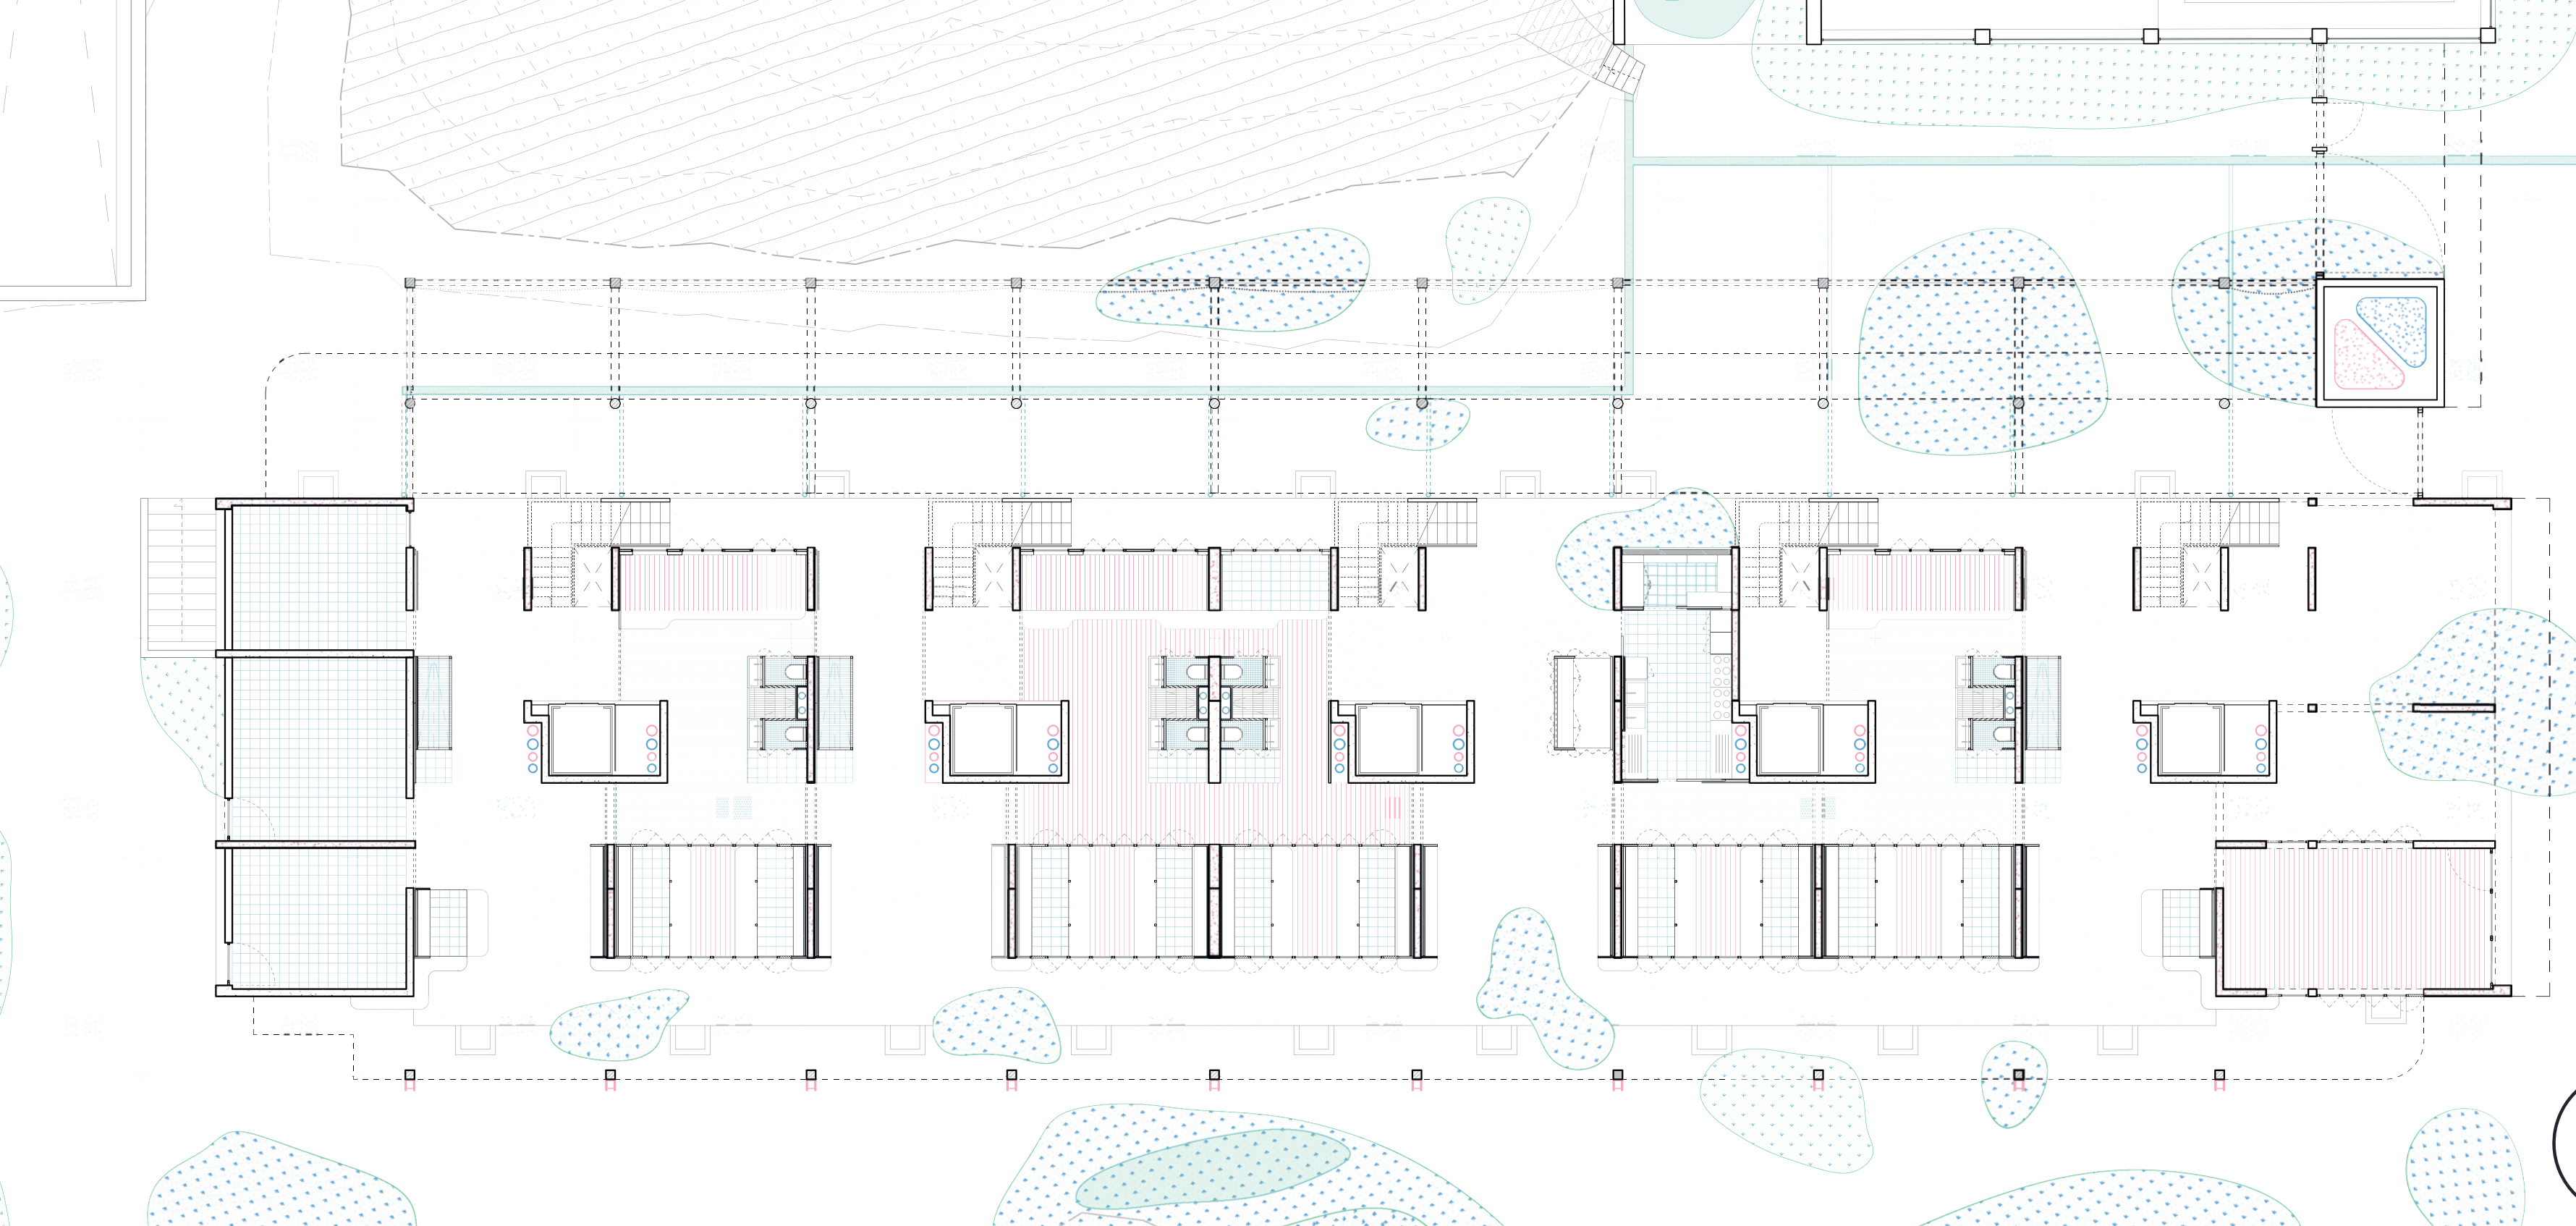

Façade Est _ 1:150

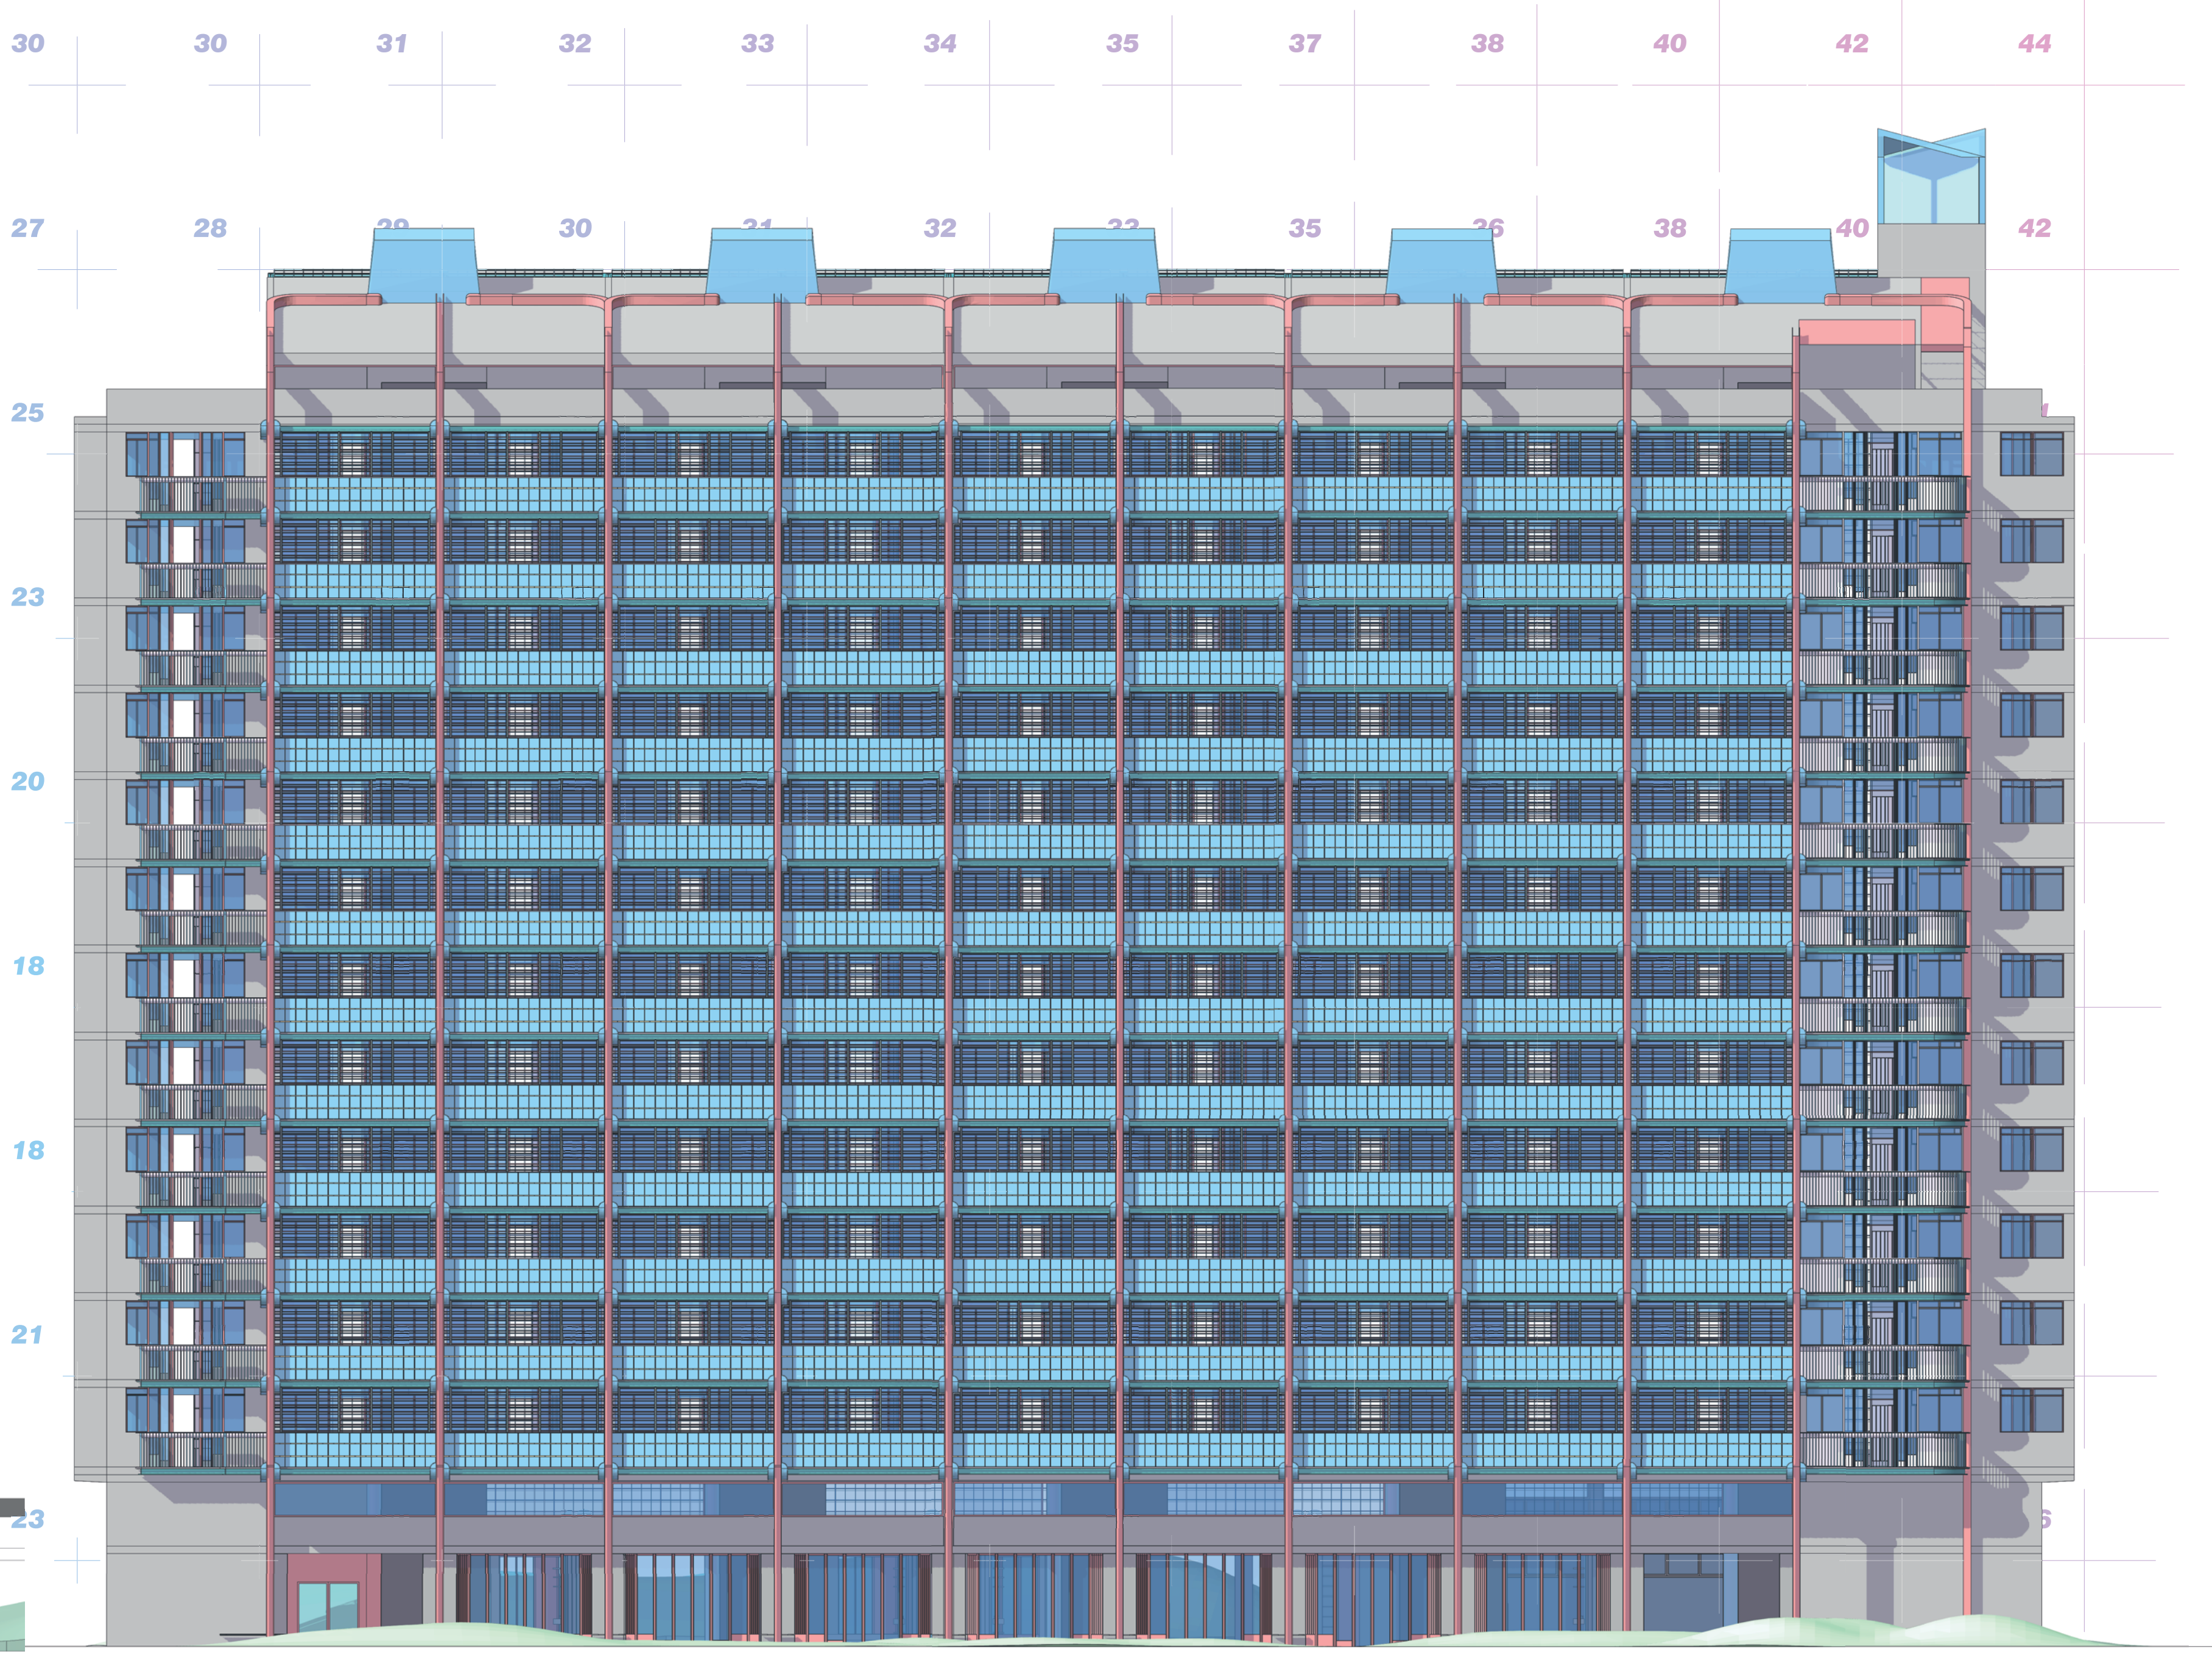

Façade Sud _ 1:150

