




plan du sous-sol -1 - 1/500




plan de l'étage type - 1/500



coupe 01 - 1/200

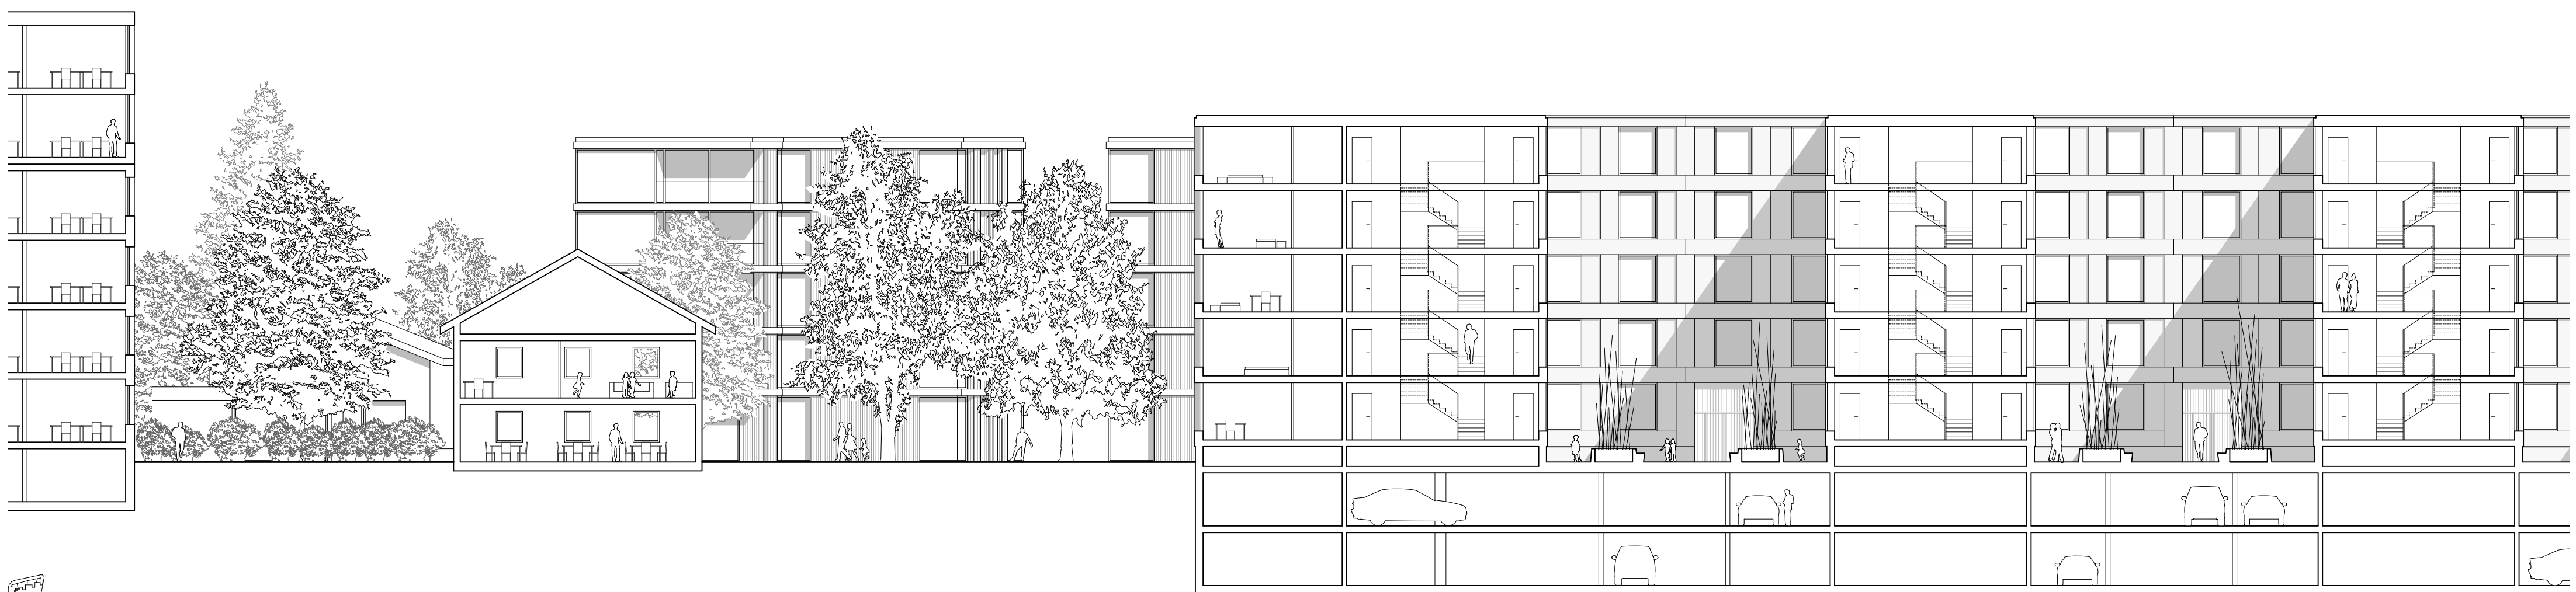

coupe 02 - 1/200

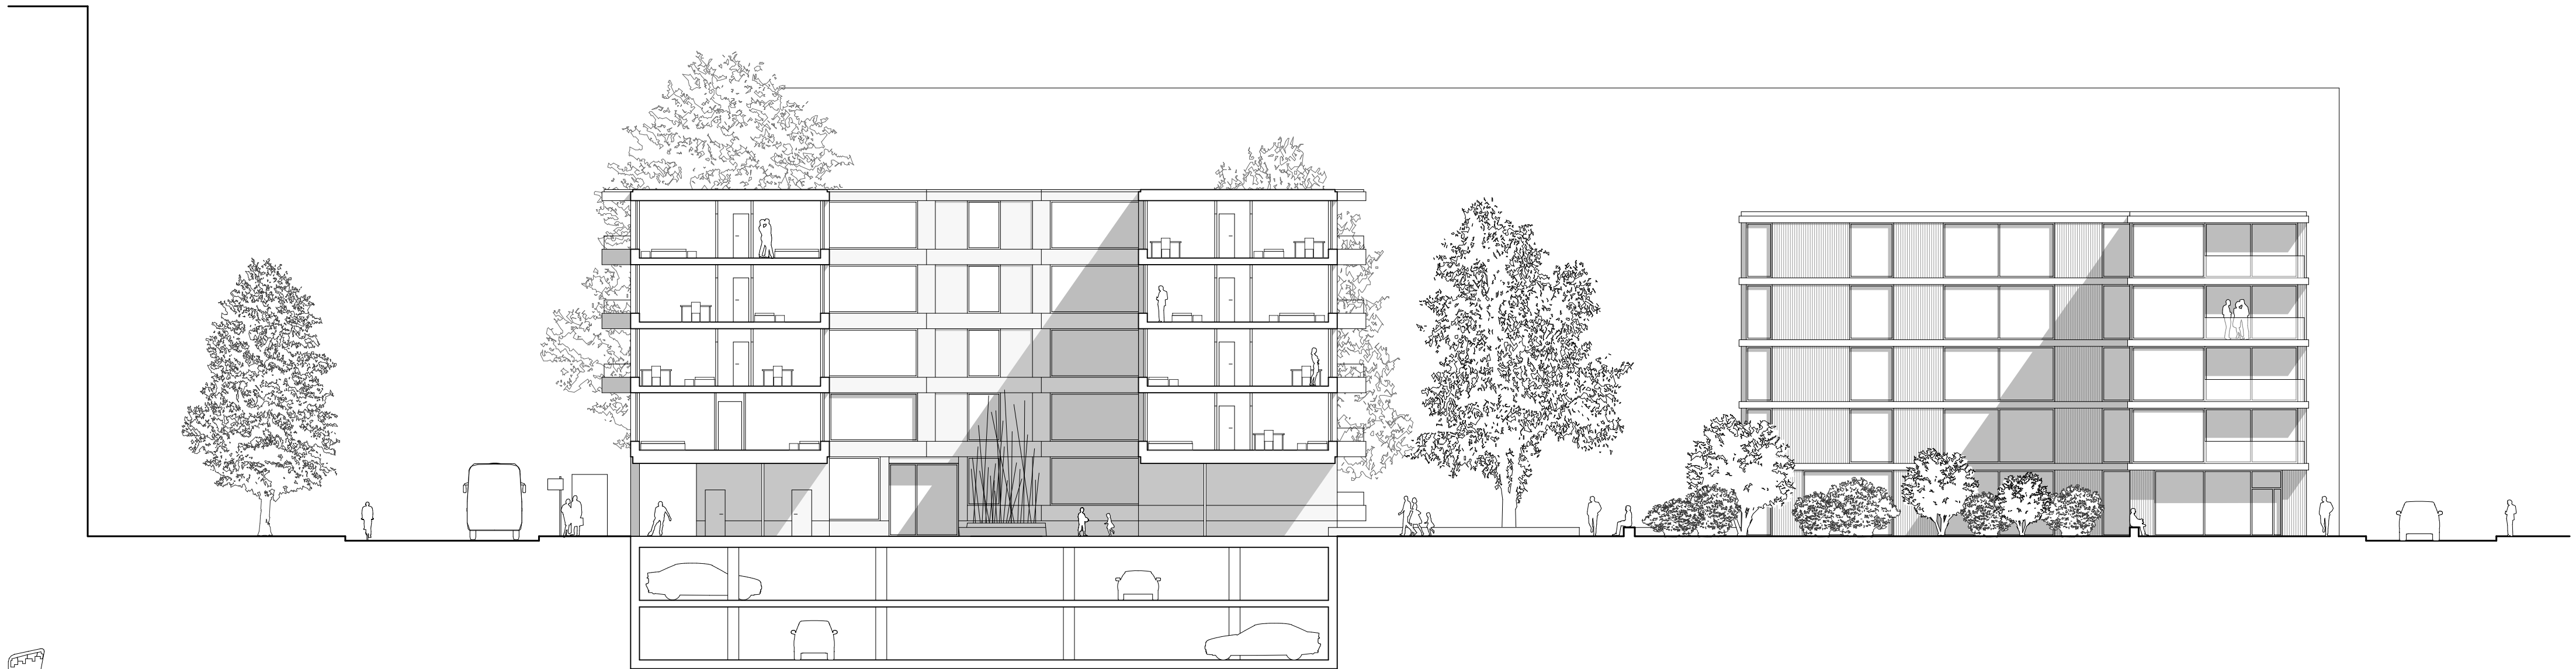

coupe 03 - 1/200



détail façade 01 - 1/20



détail façade 02 - 1/20



détail façade 03 - 1/20