


Coupe 1-1 | 1:1'250

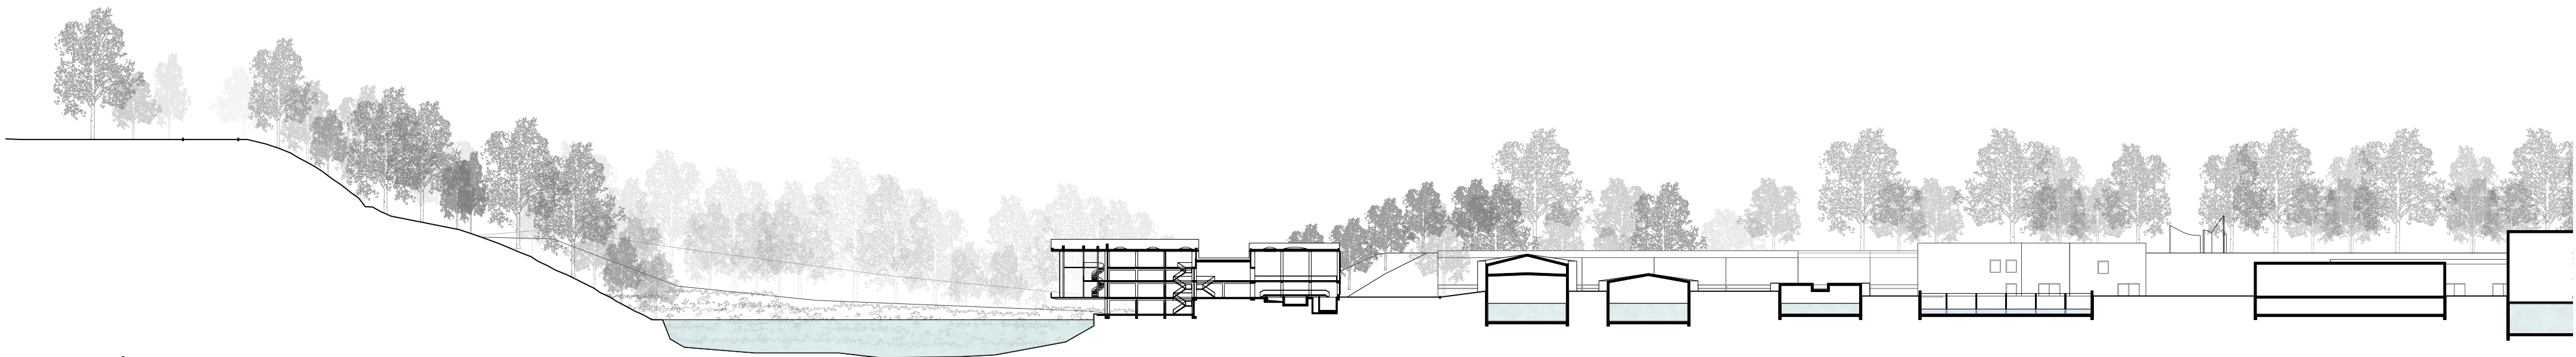

Coupe 2-2 | 1:1'250



Plan de situation | 1:1'500