




Coupe BB / 1:200




Façade Sud




Façade Est

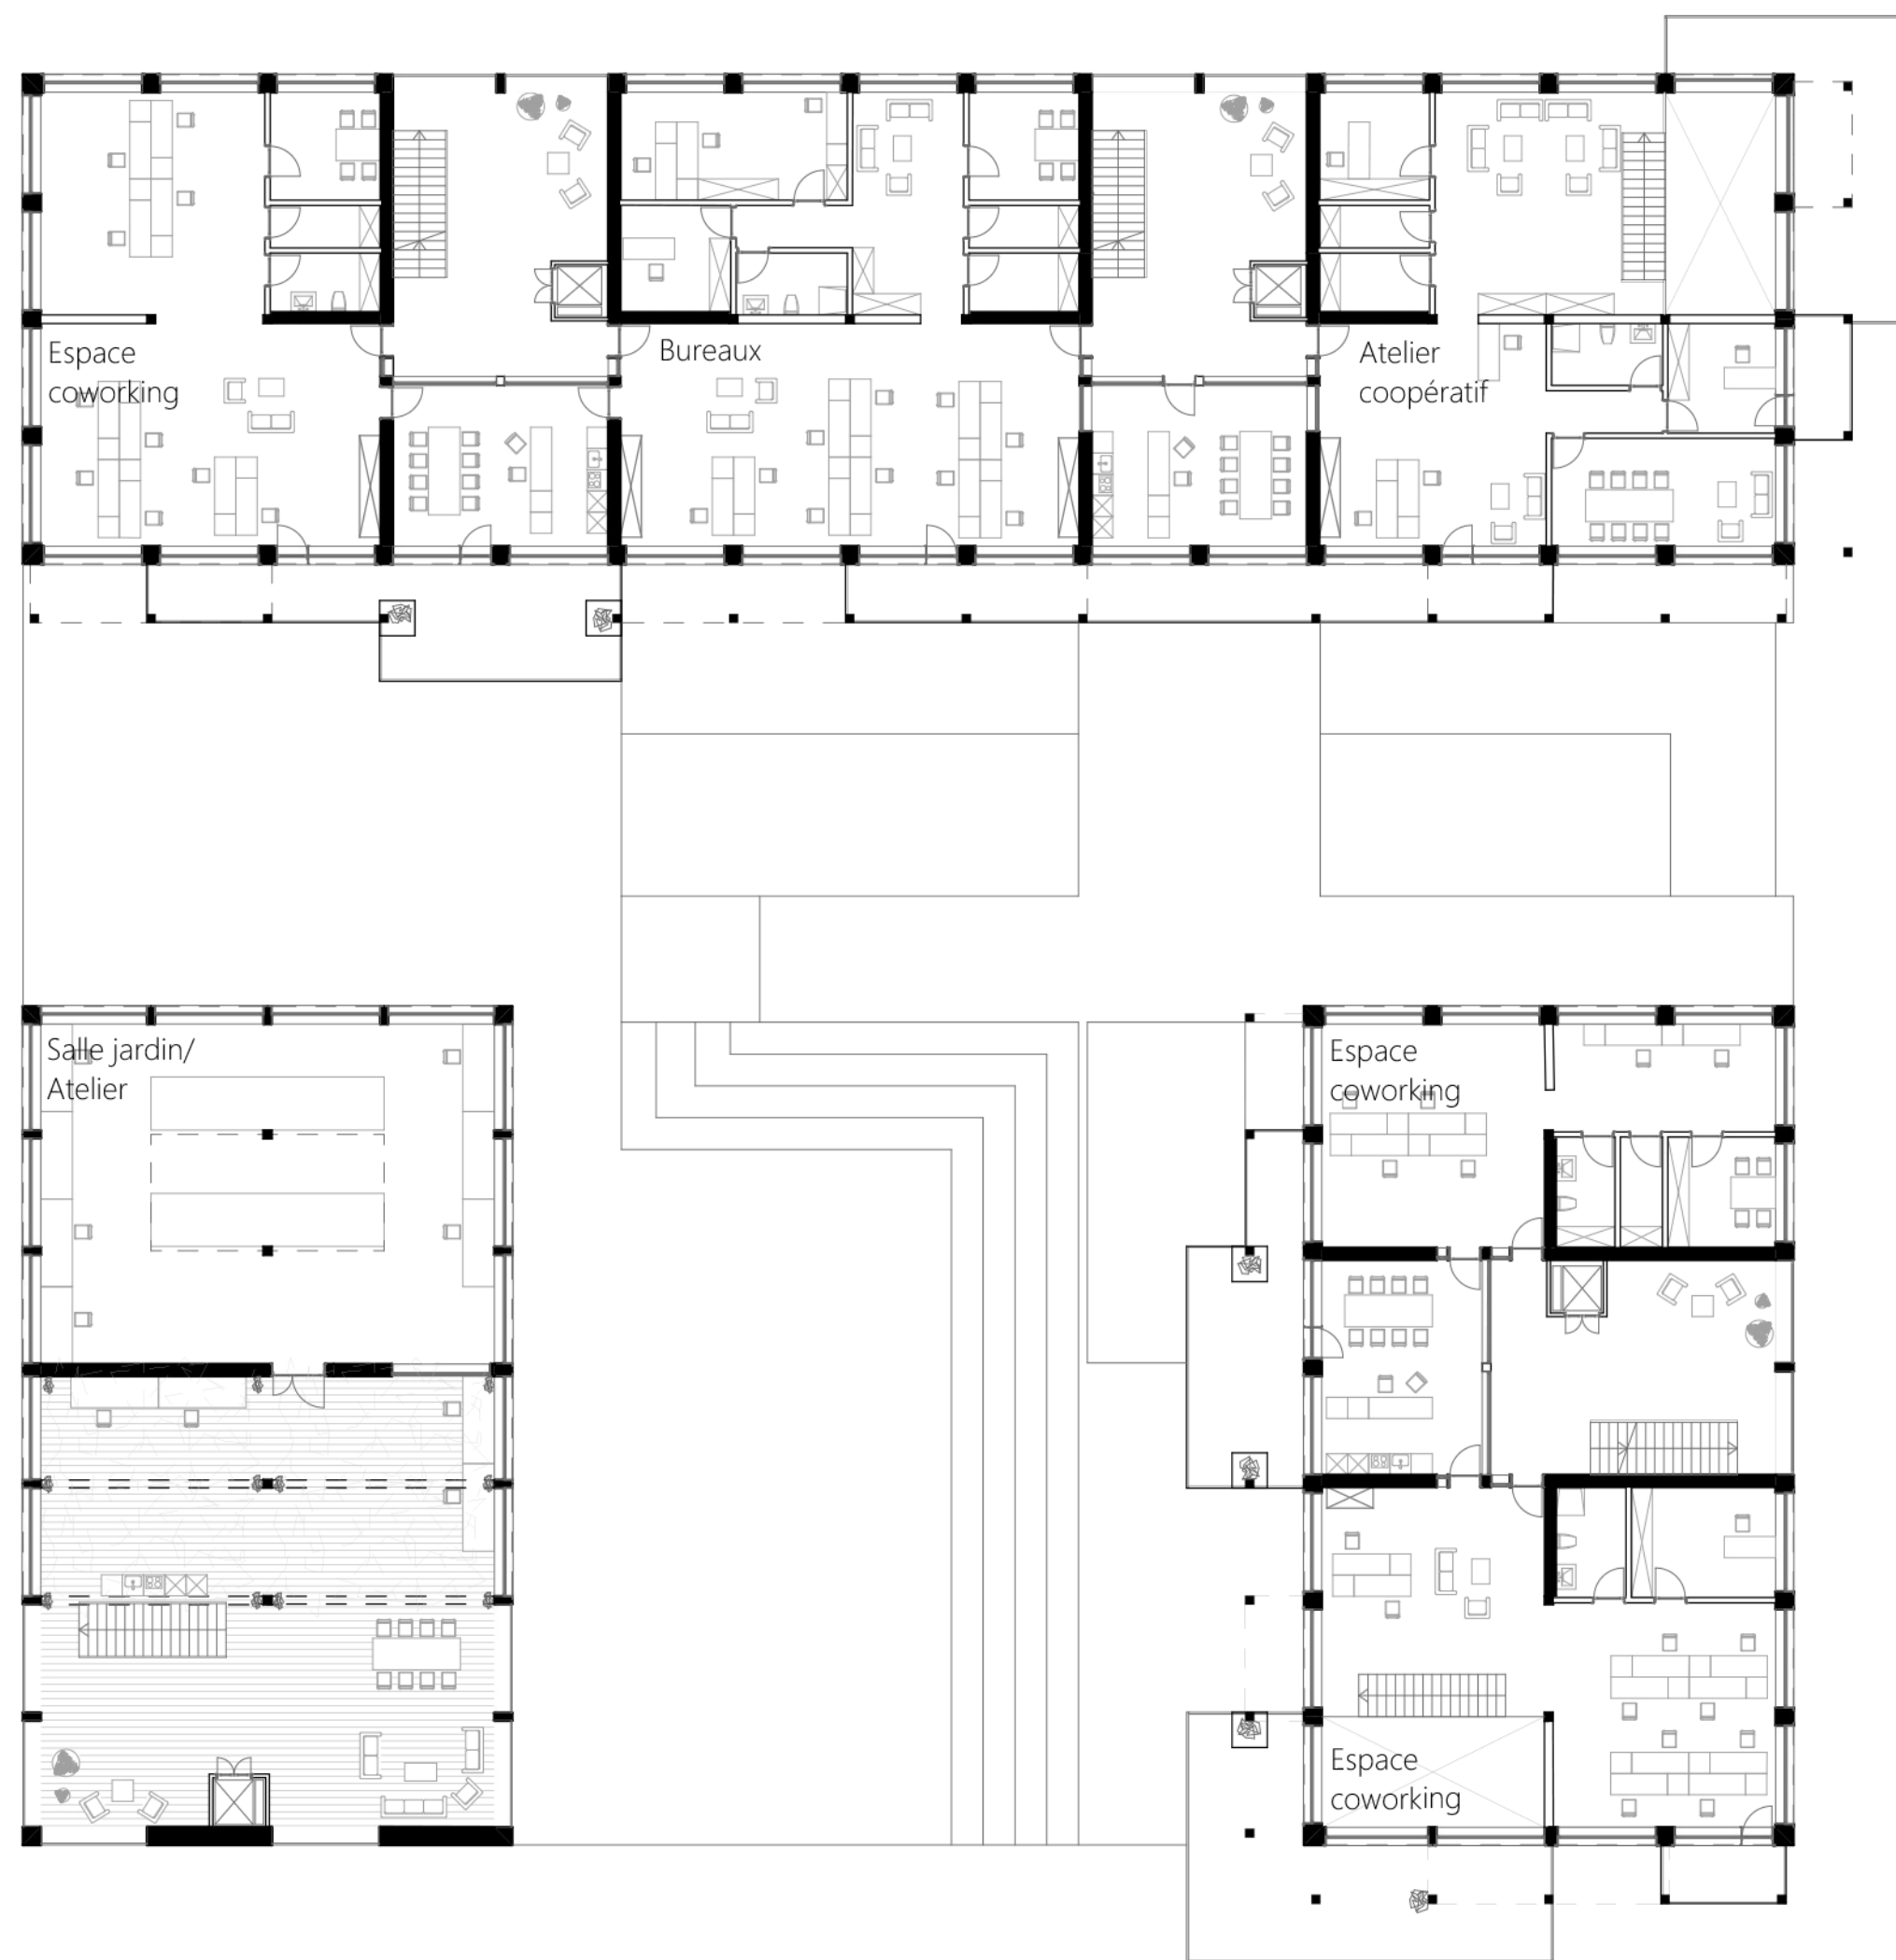


Niveau 2 / 1:200

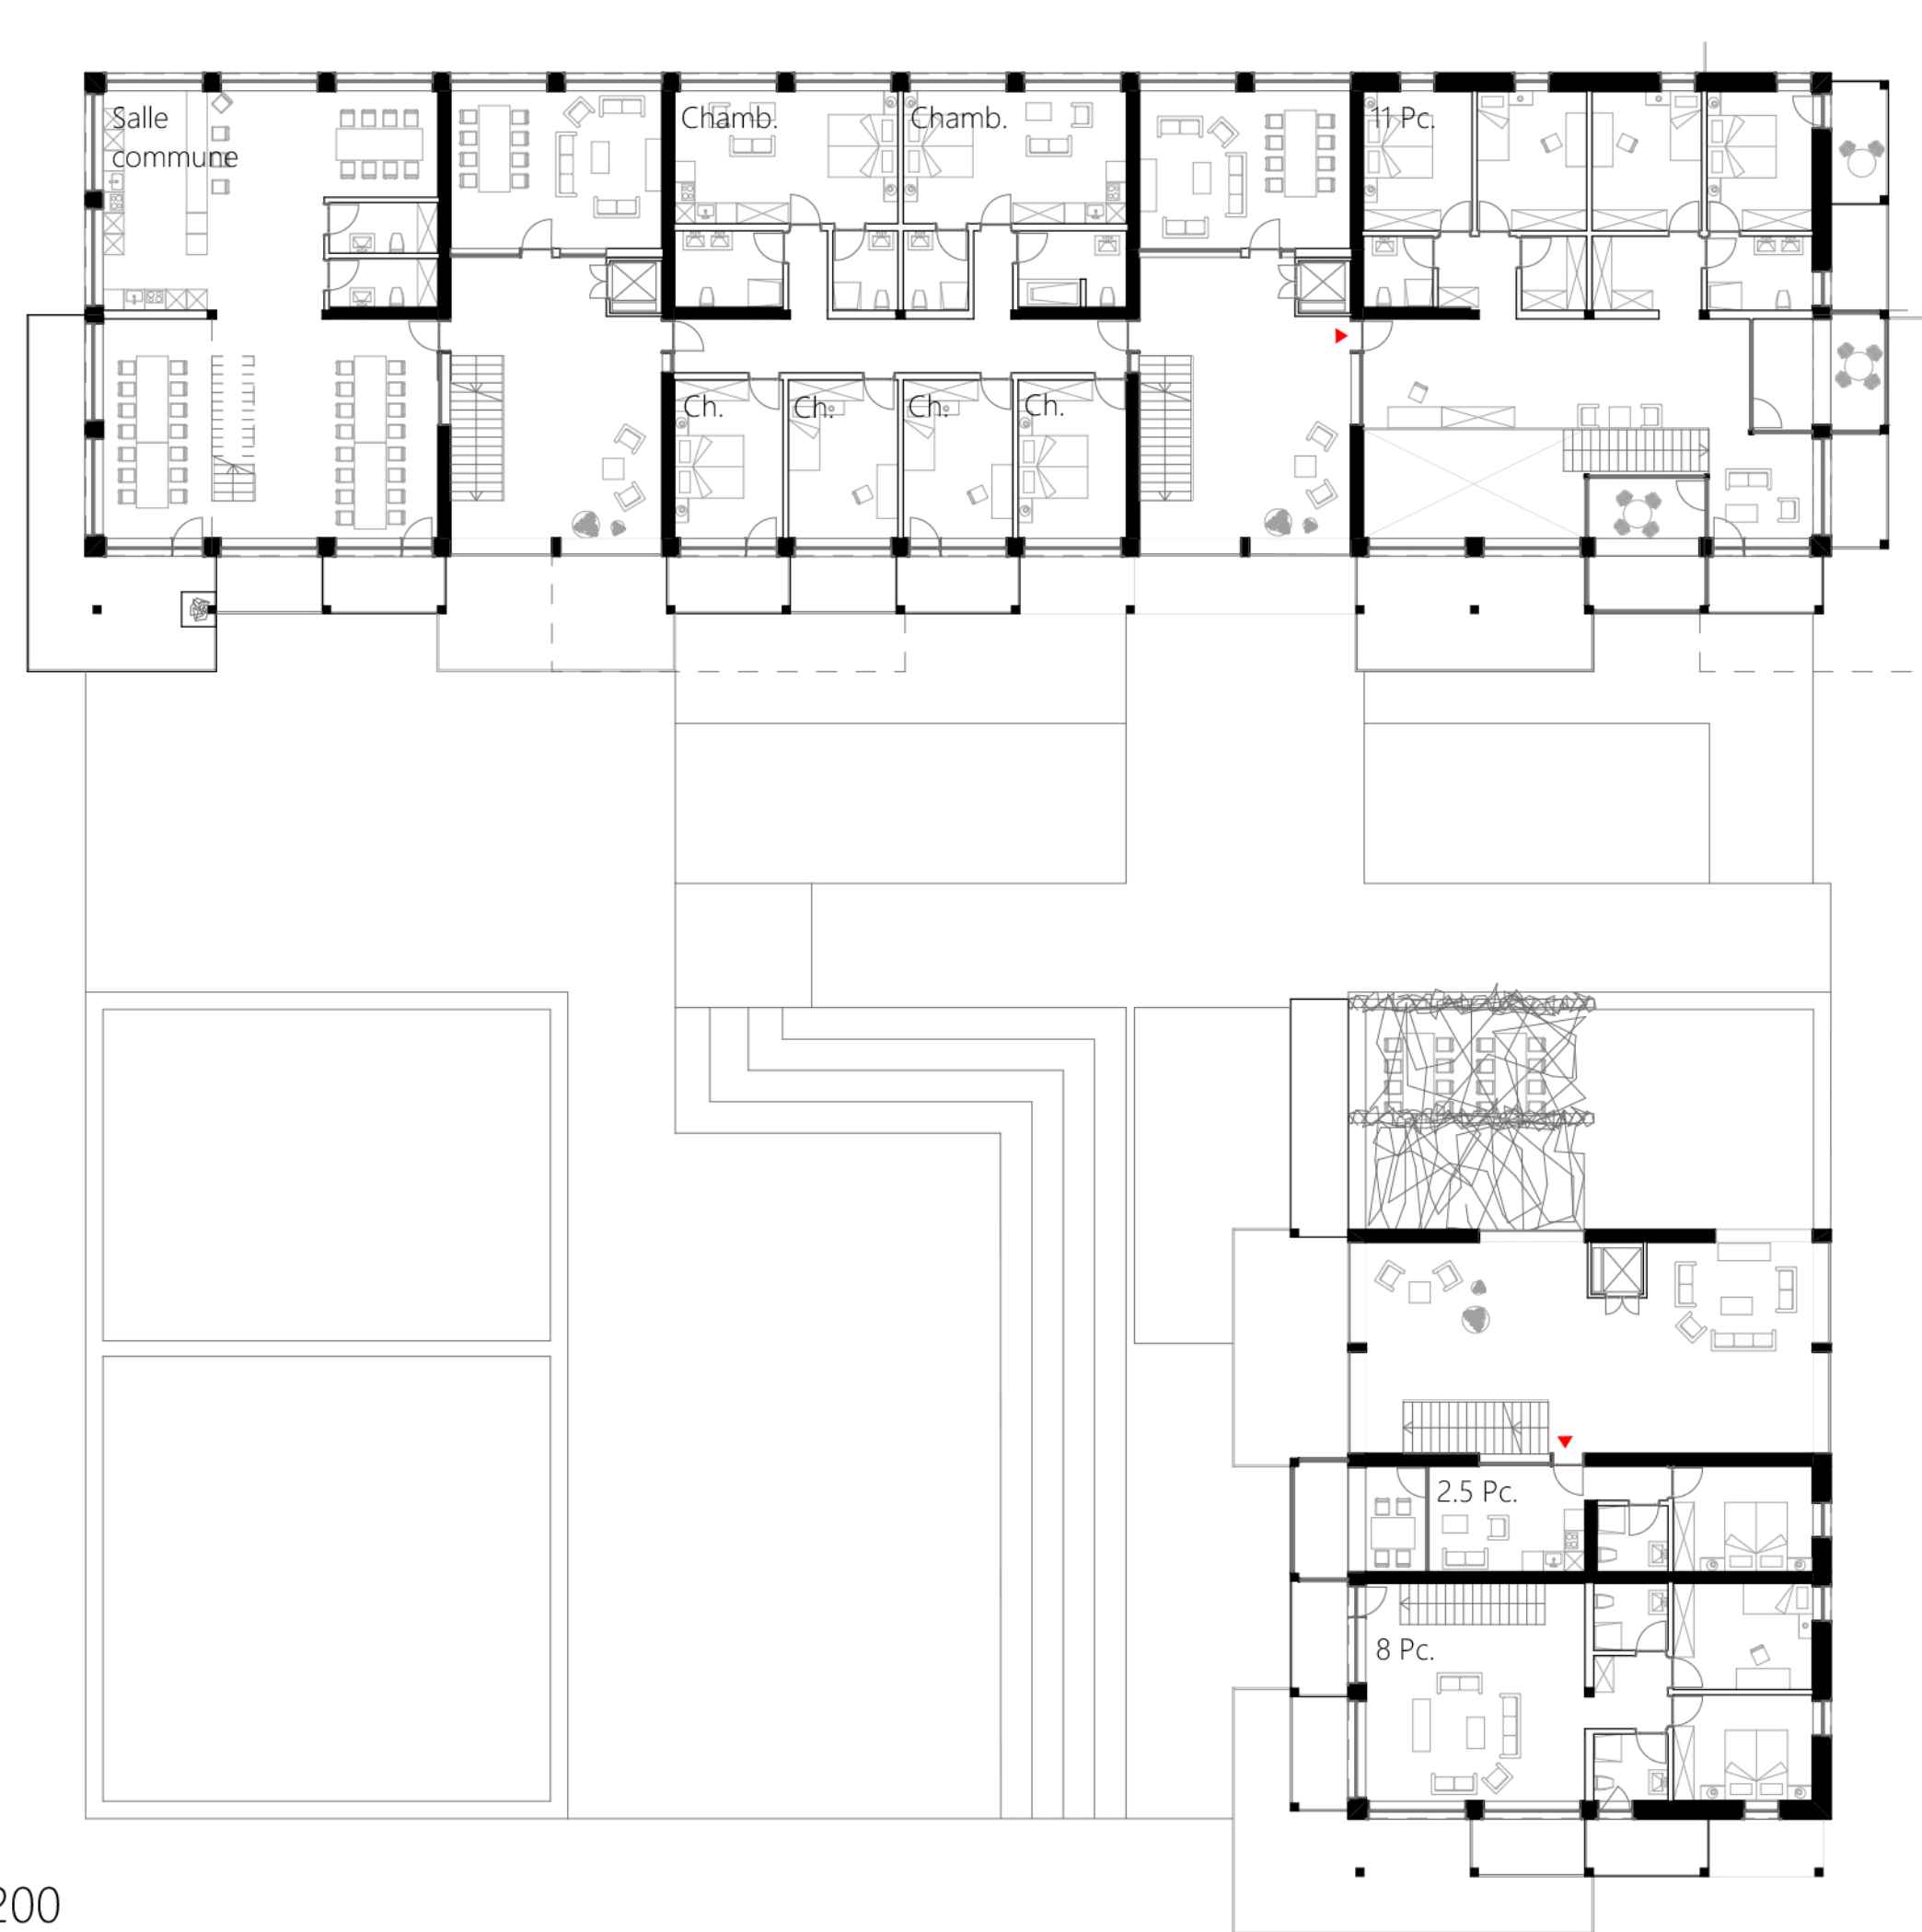


Niveau 5 / 1:200

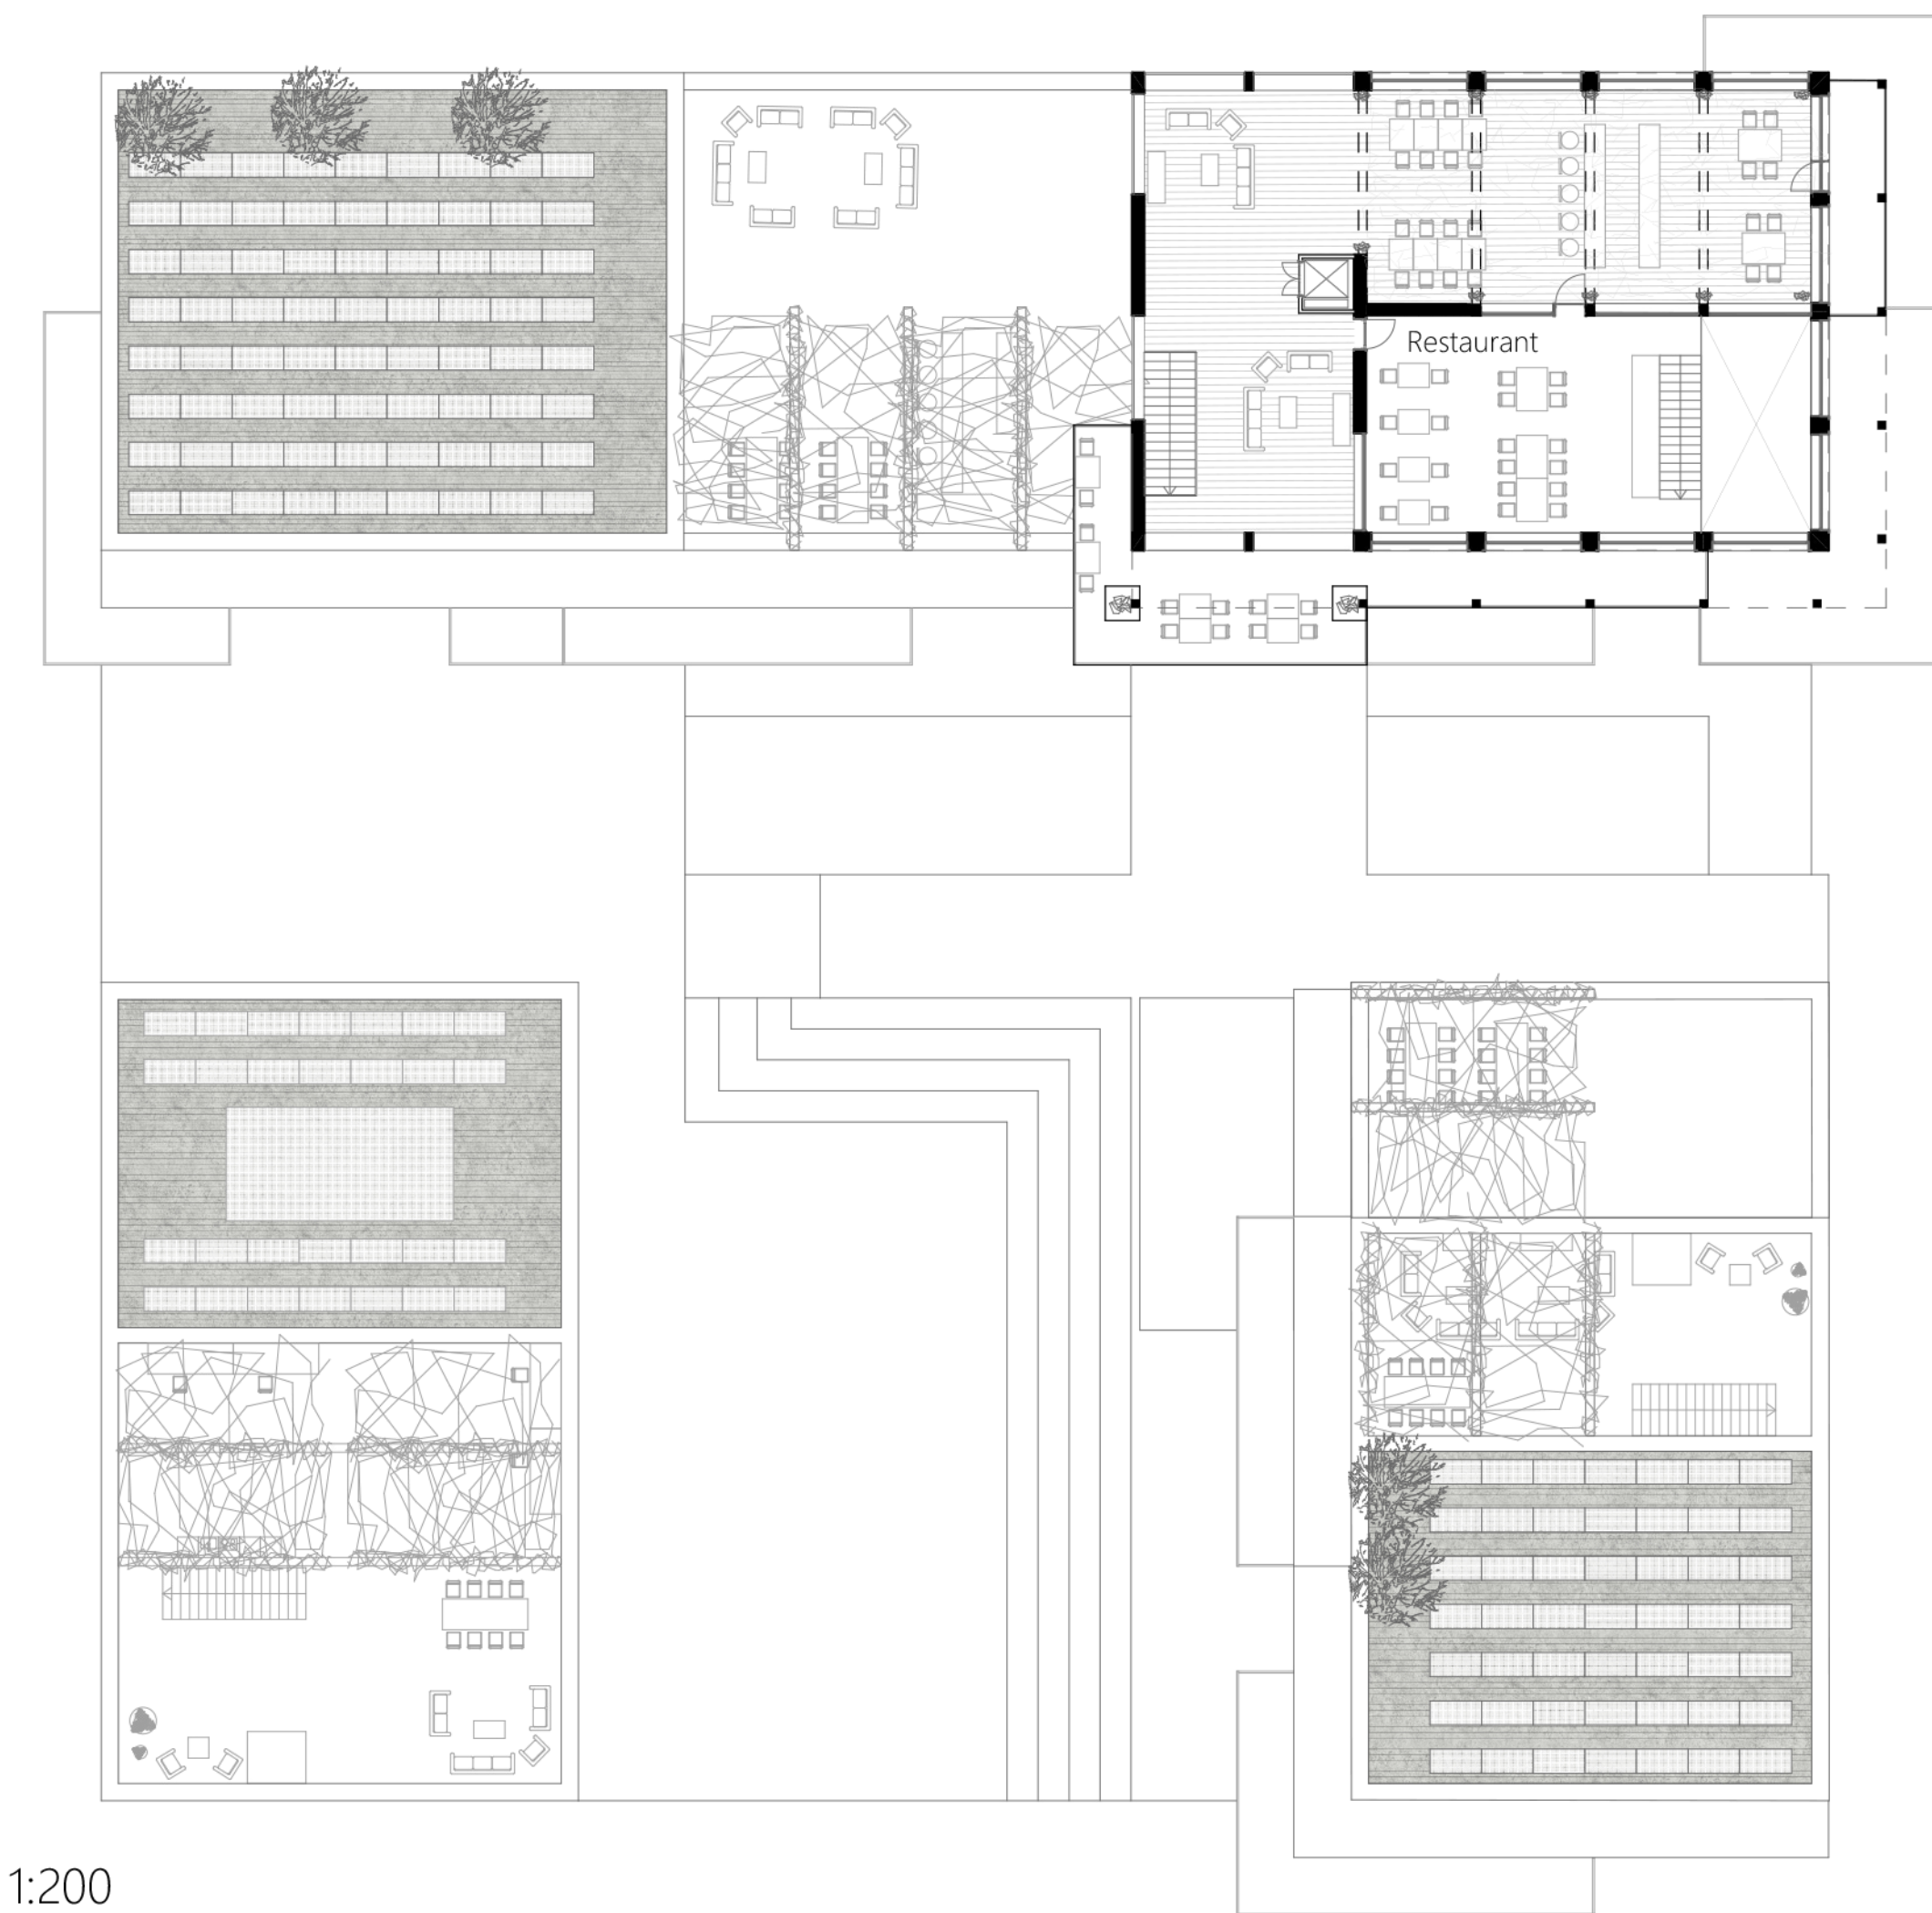


Niveau 11 / 1:200

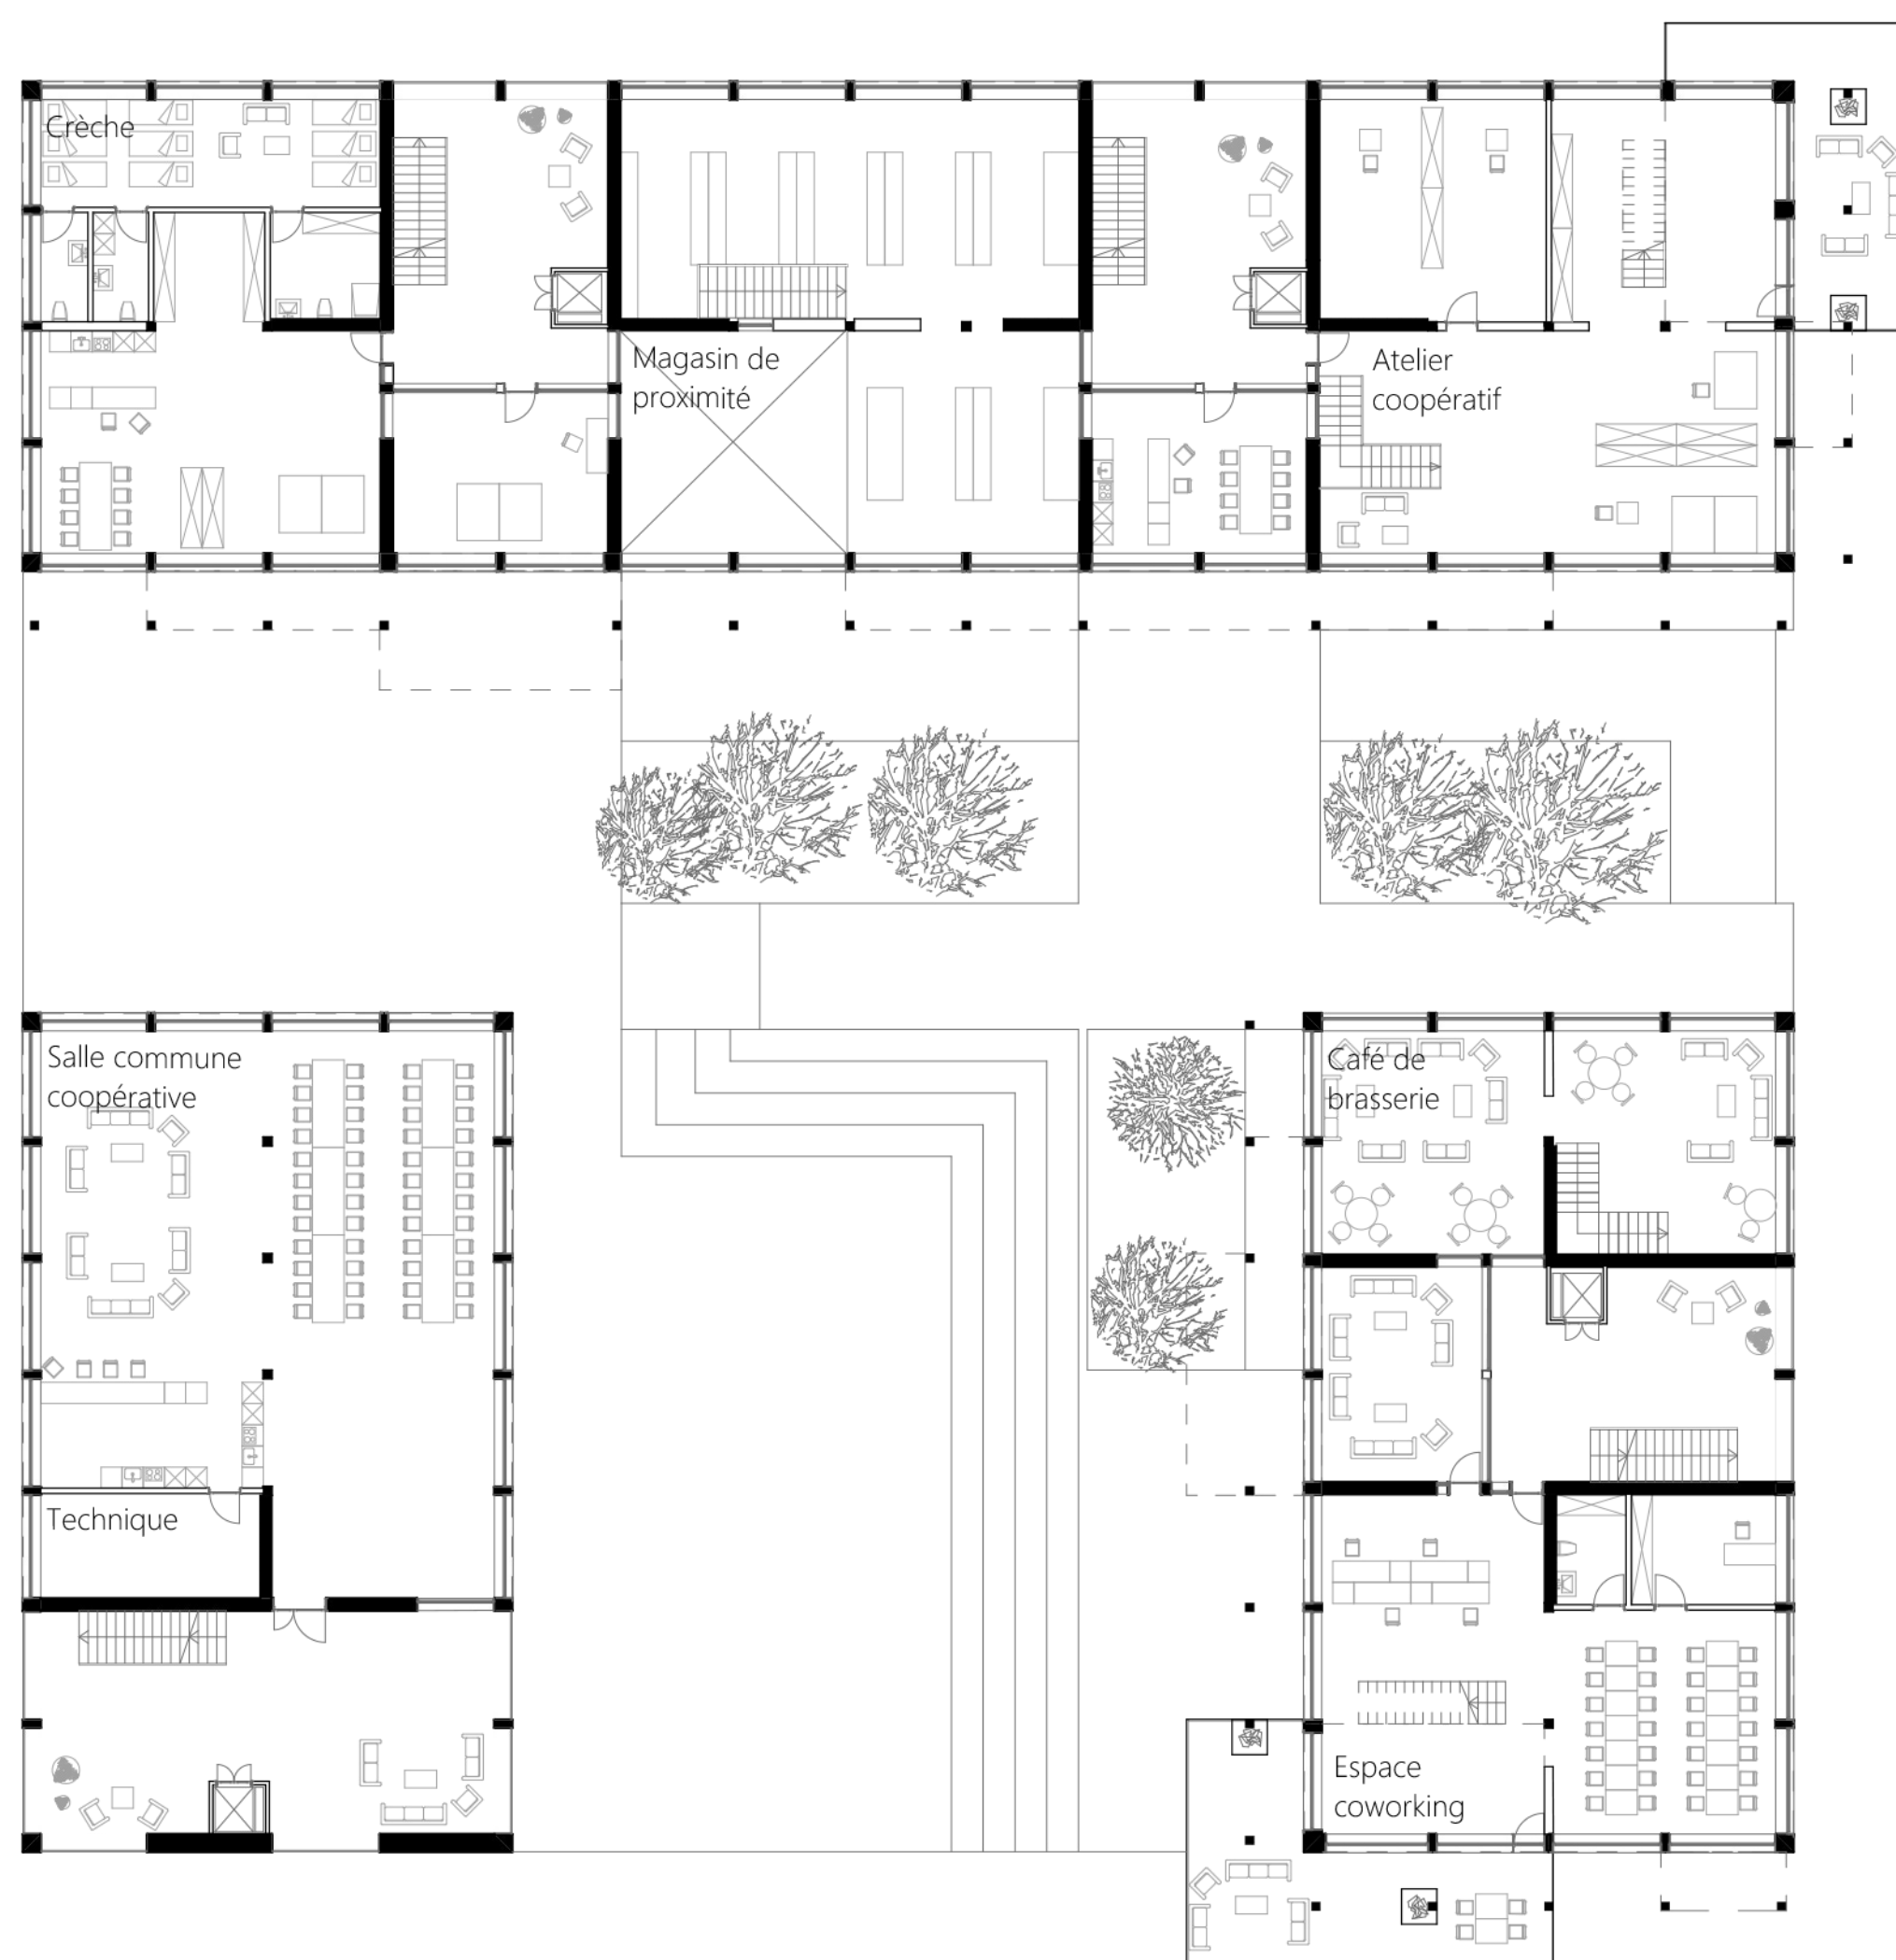

Niveau 1 / 1:200

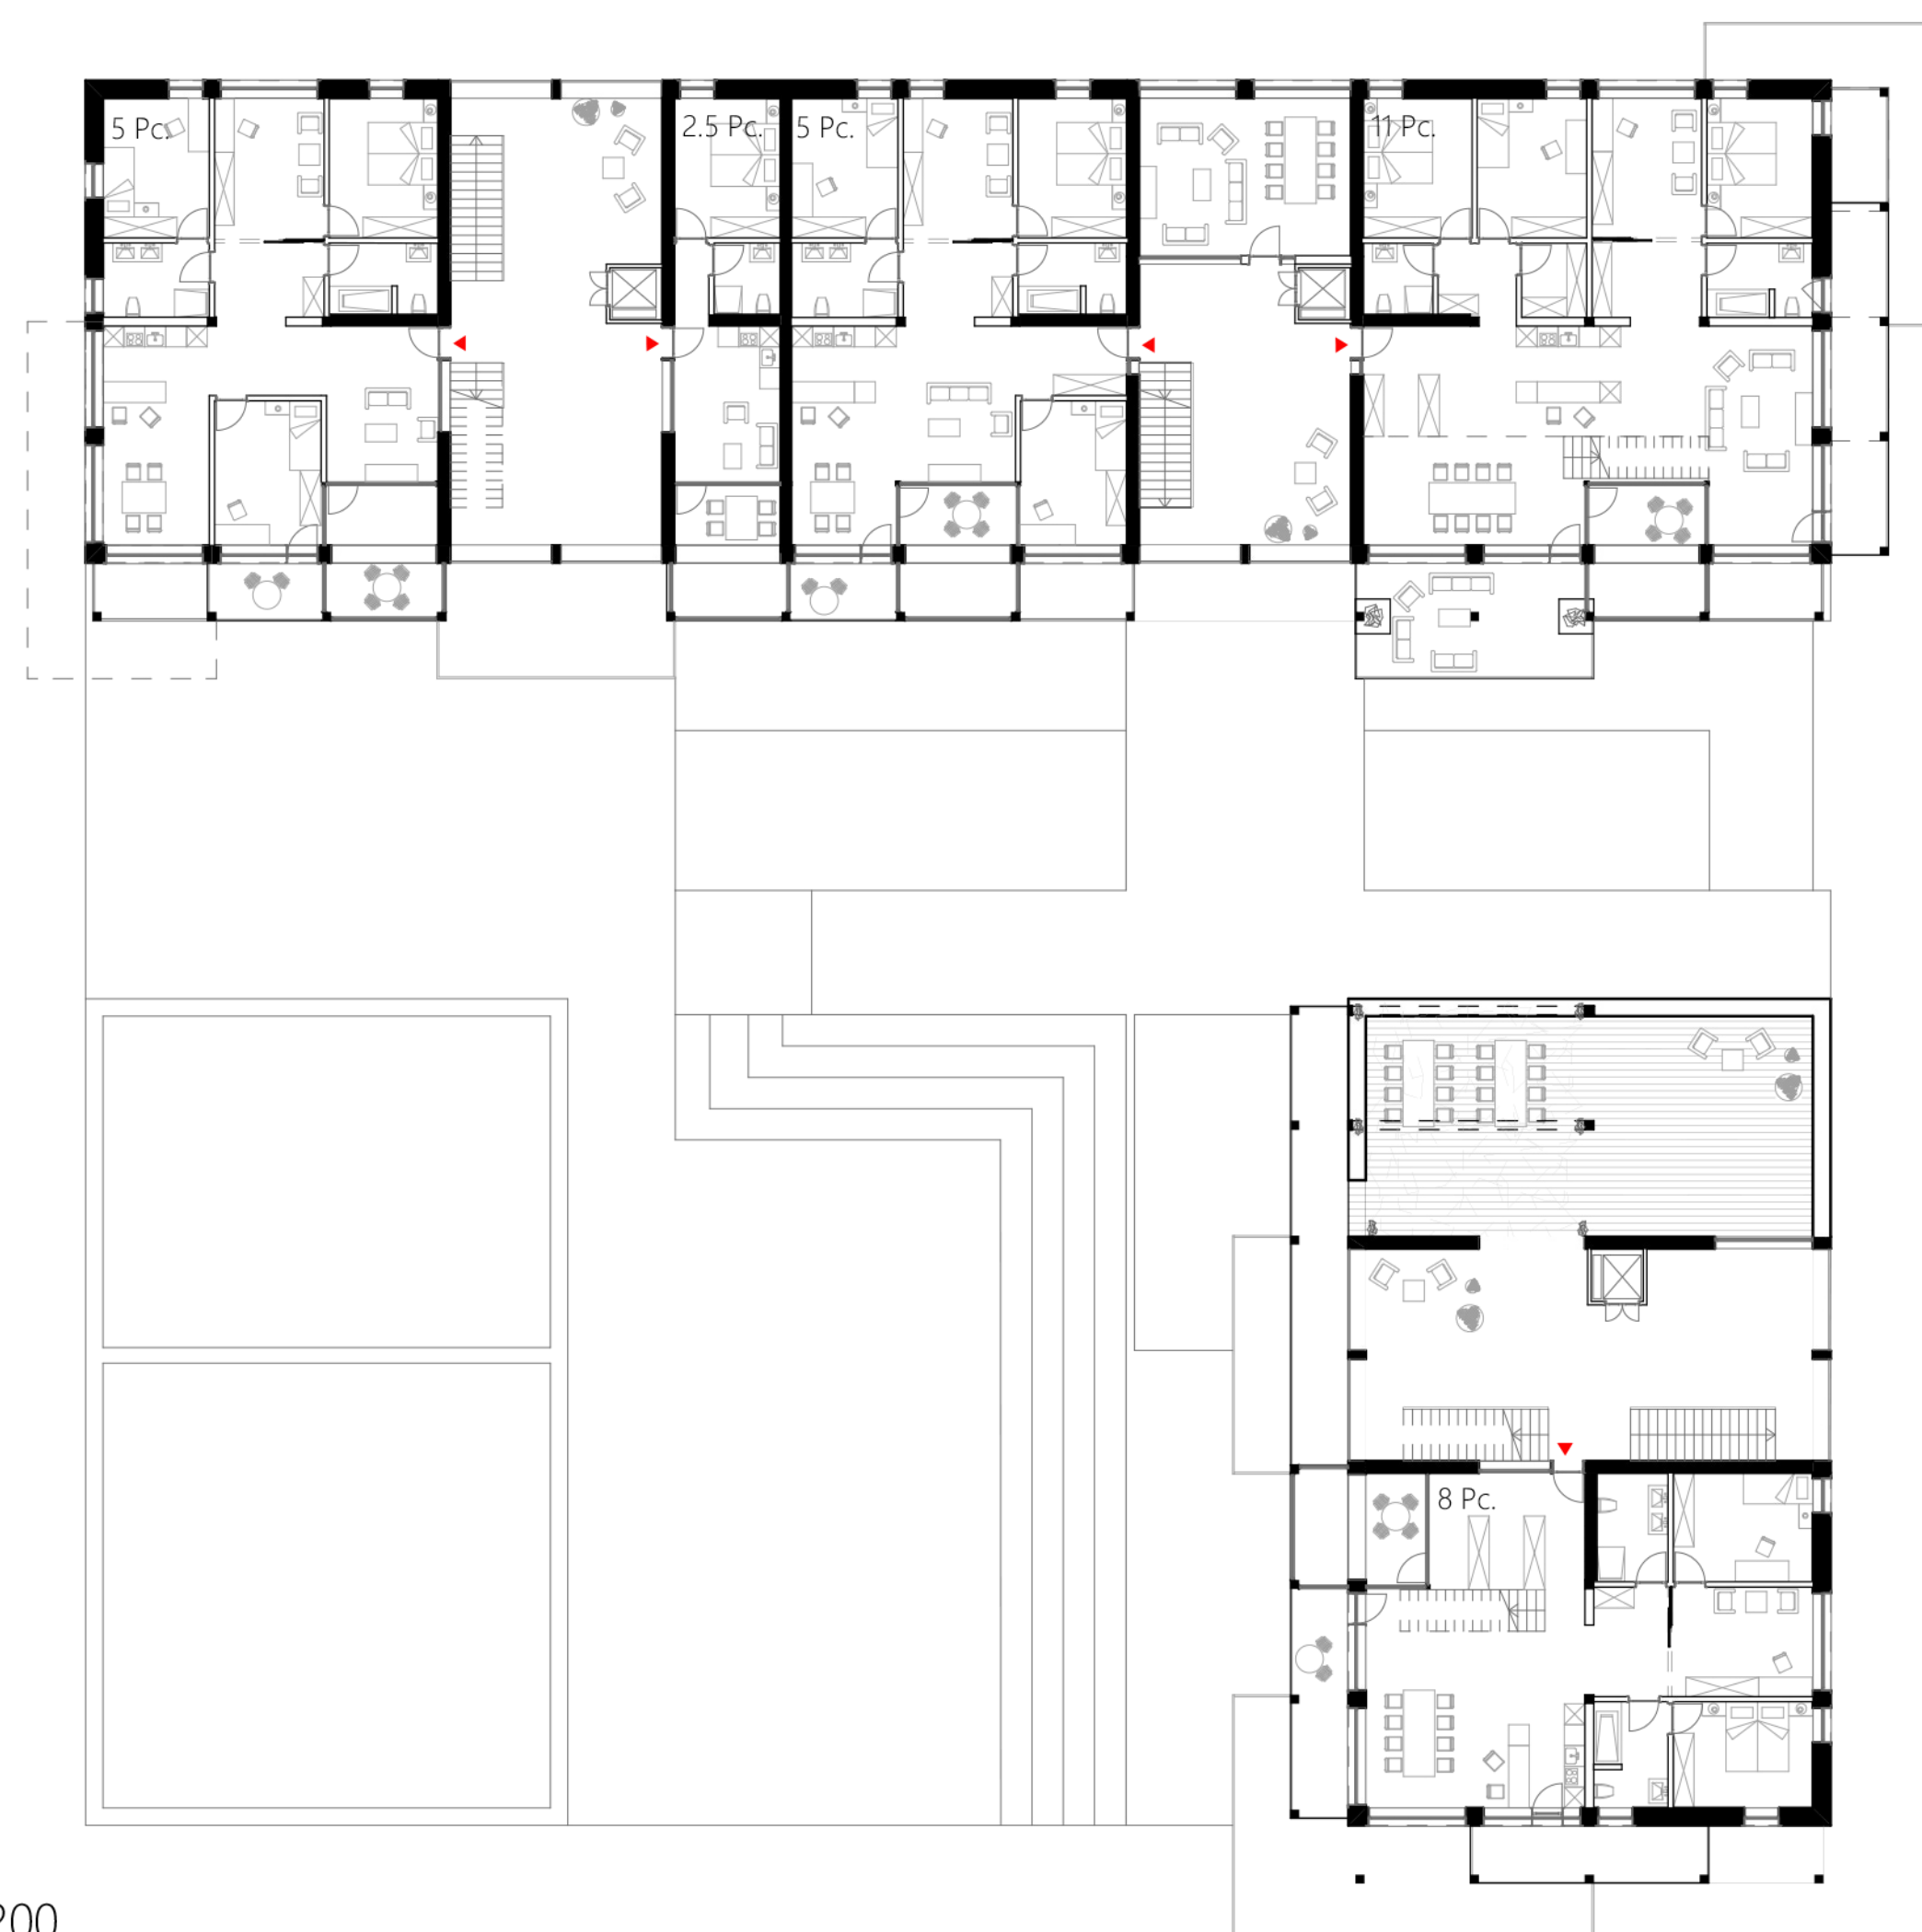

Niveau 4 / 1:200

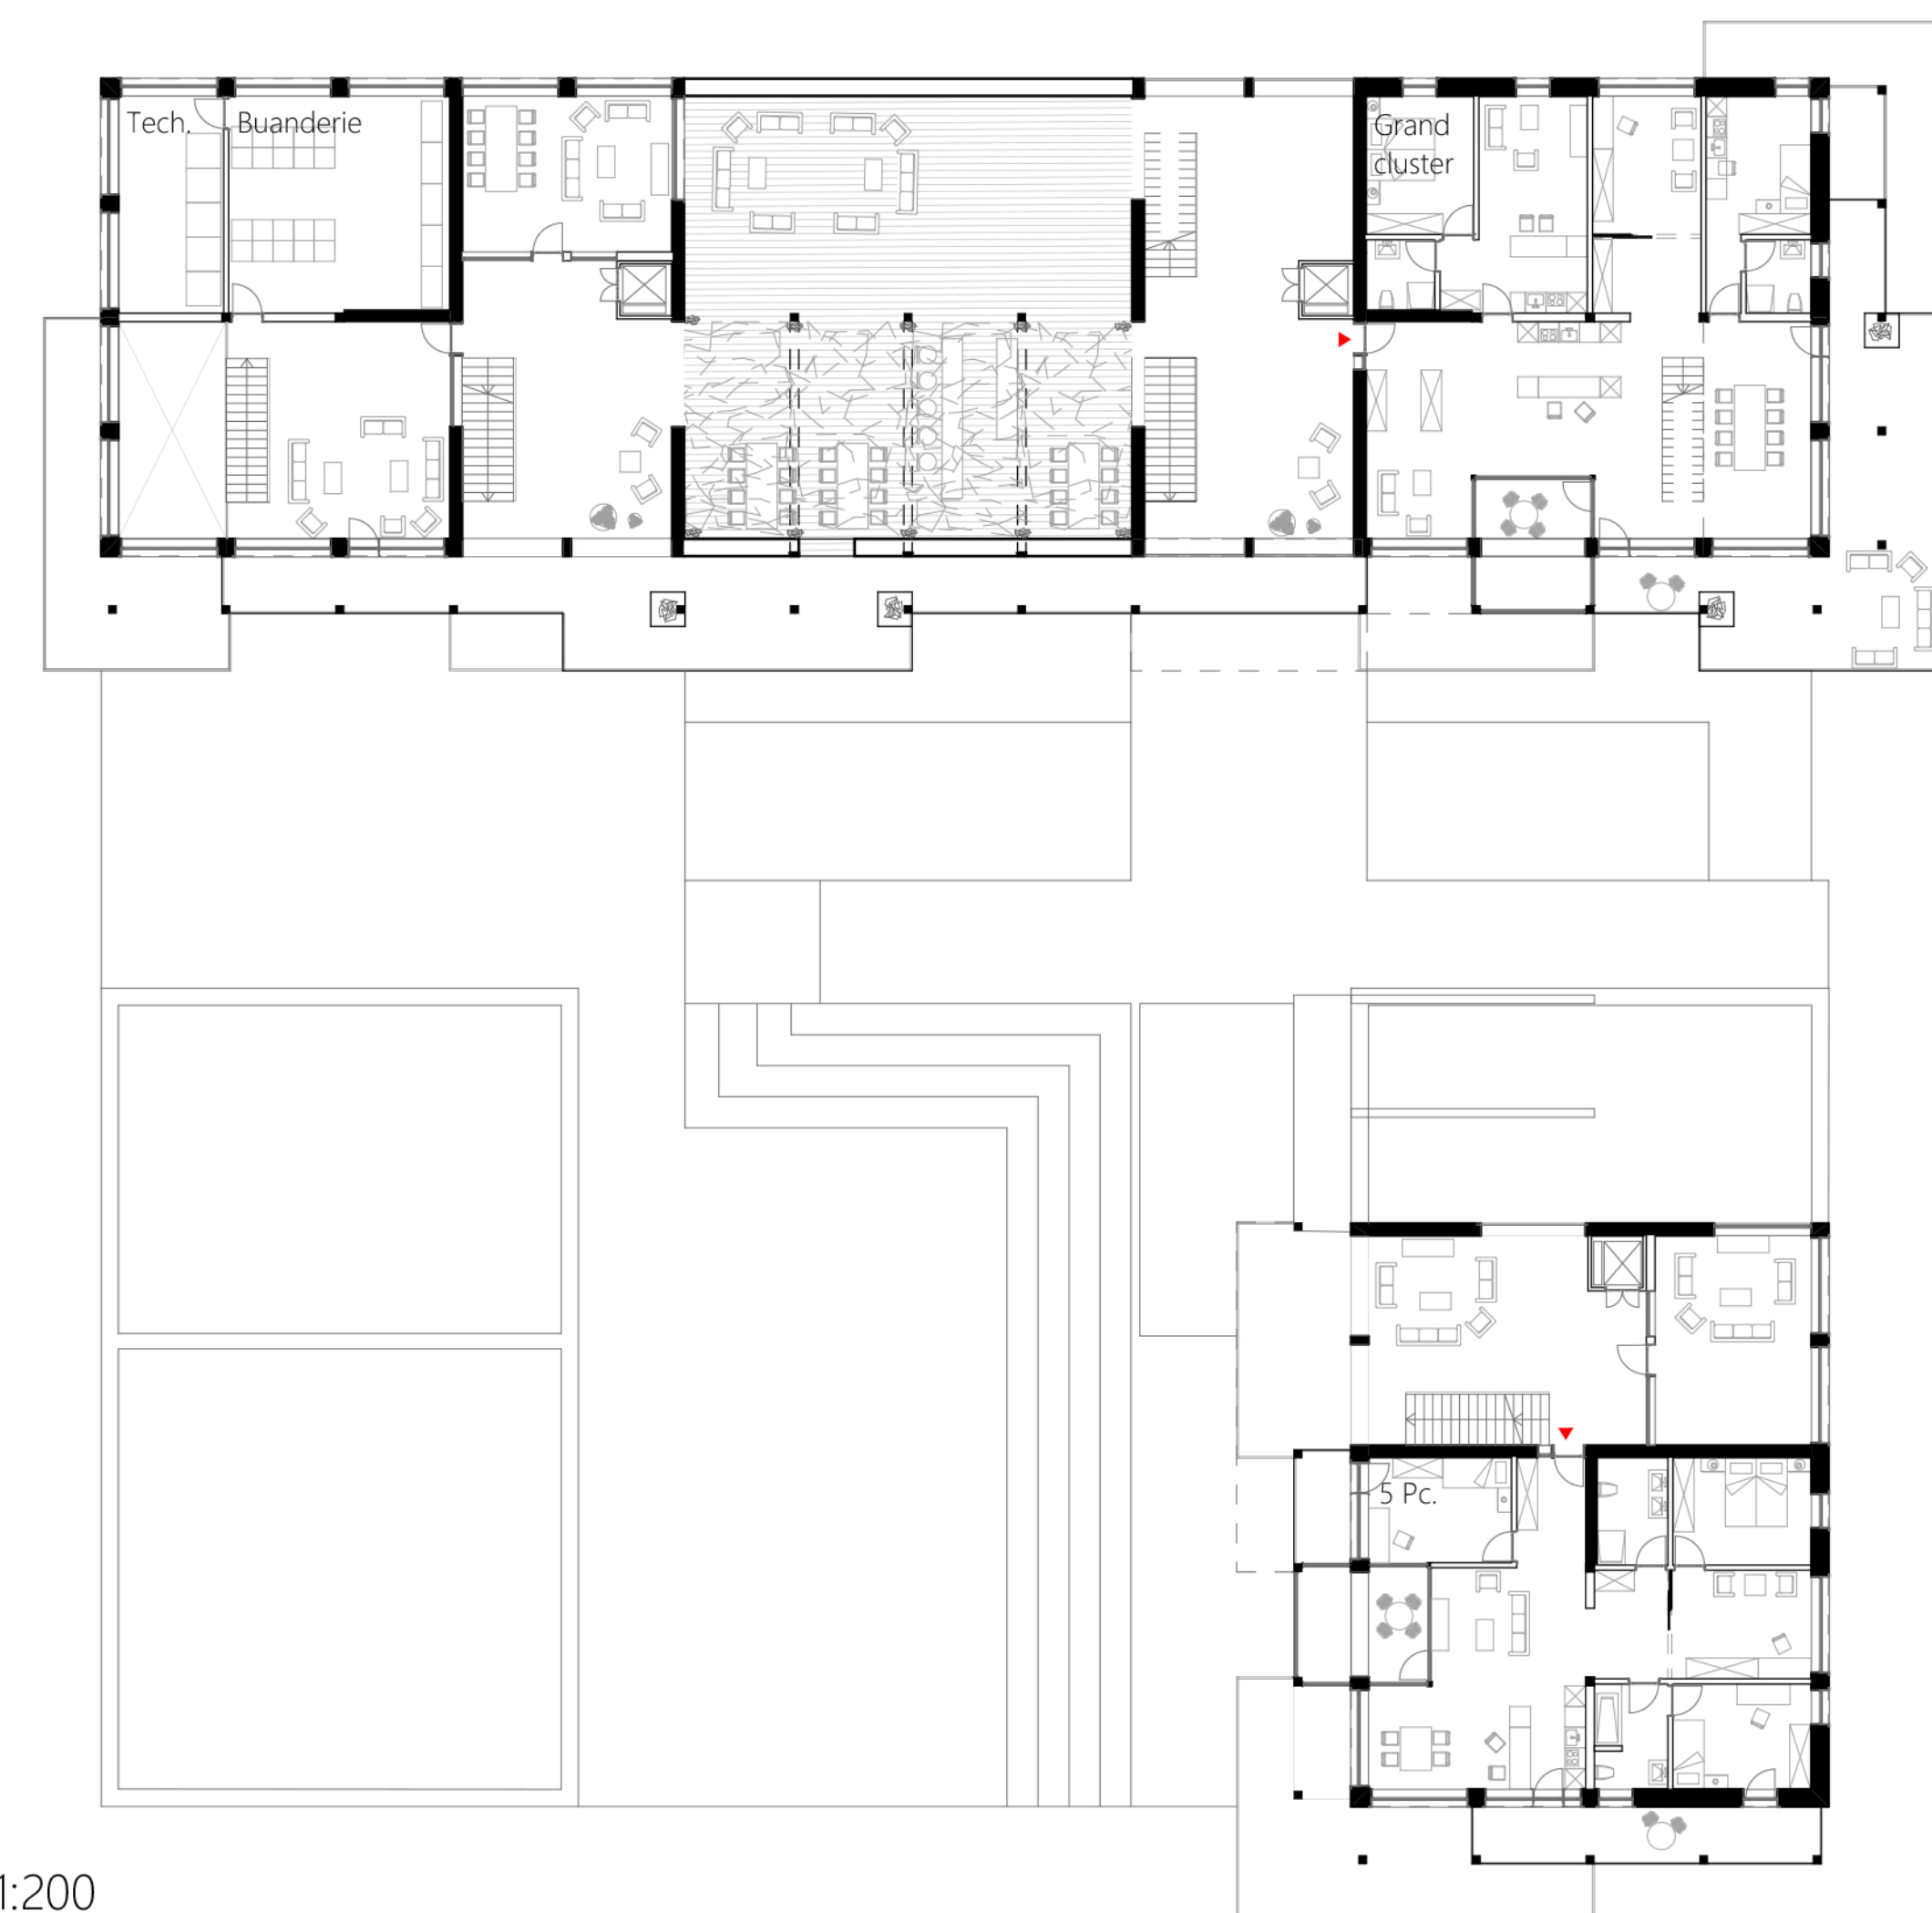

Niveau 6 / 1:200