


RELOCATED IN THE HEART OF THE CITY




Implantation 1:200

ADRESSING INDIVIDUALS IN SOCIAL OR GEOGRAPHIC TRANSITION

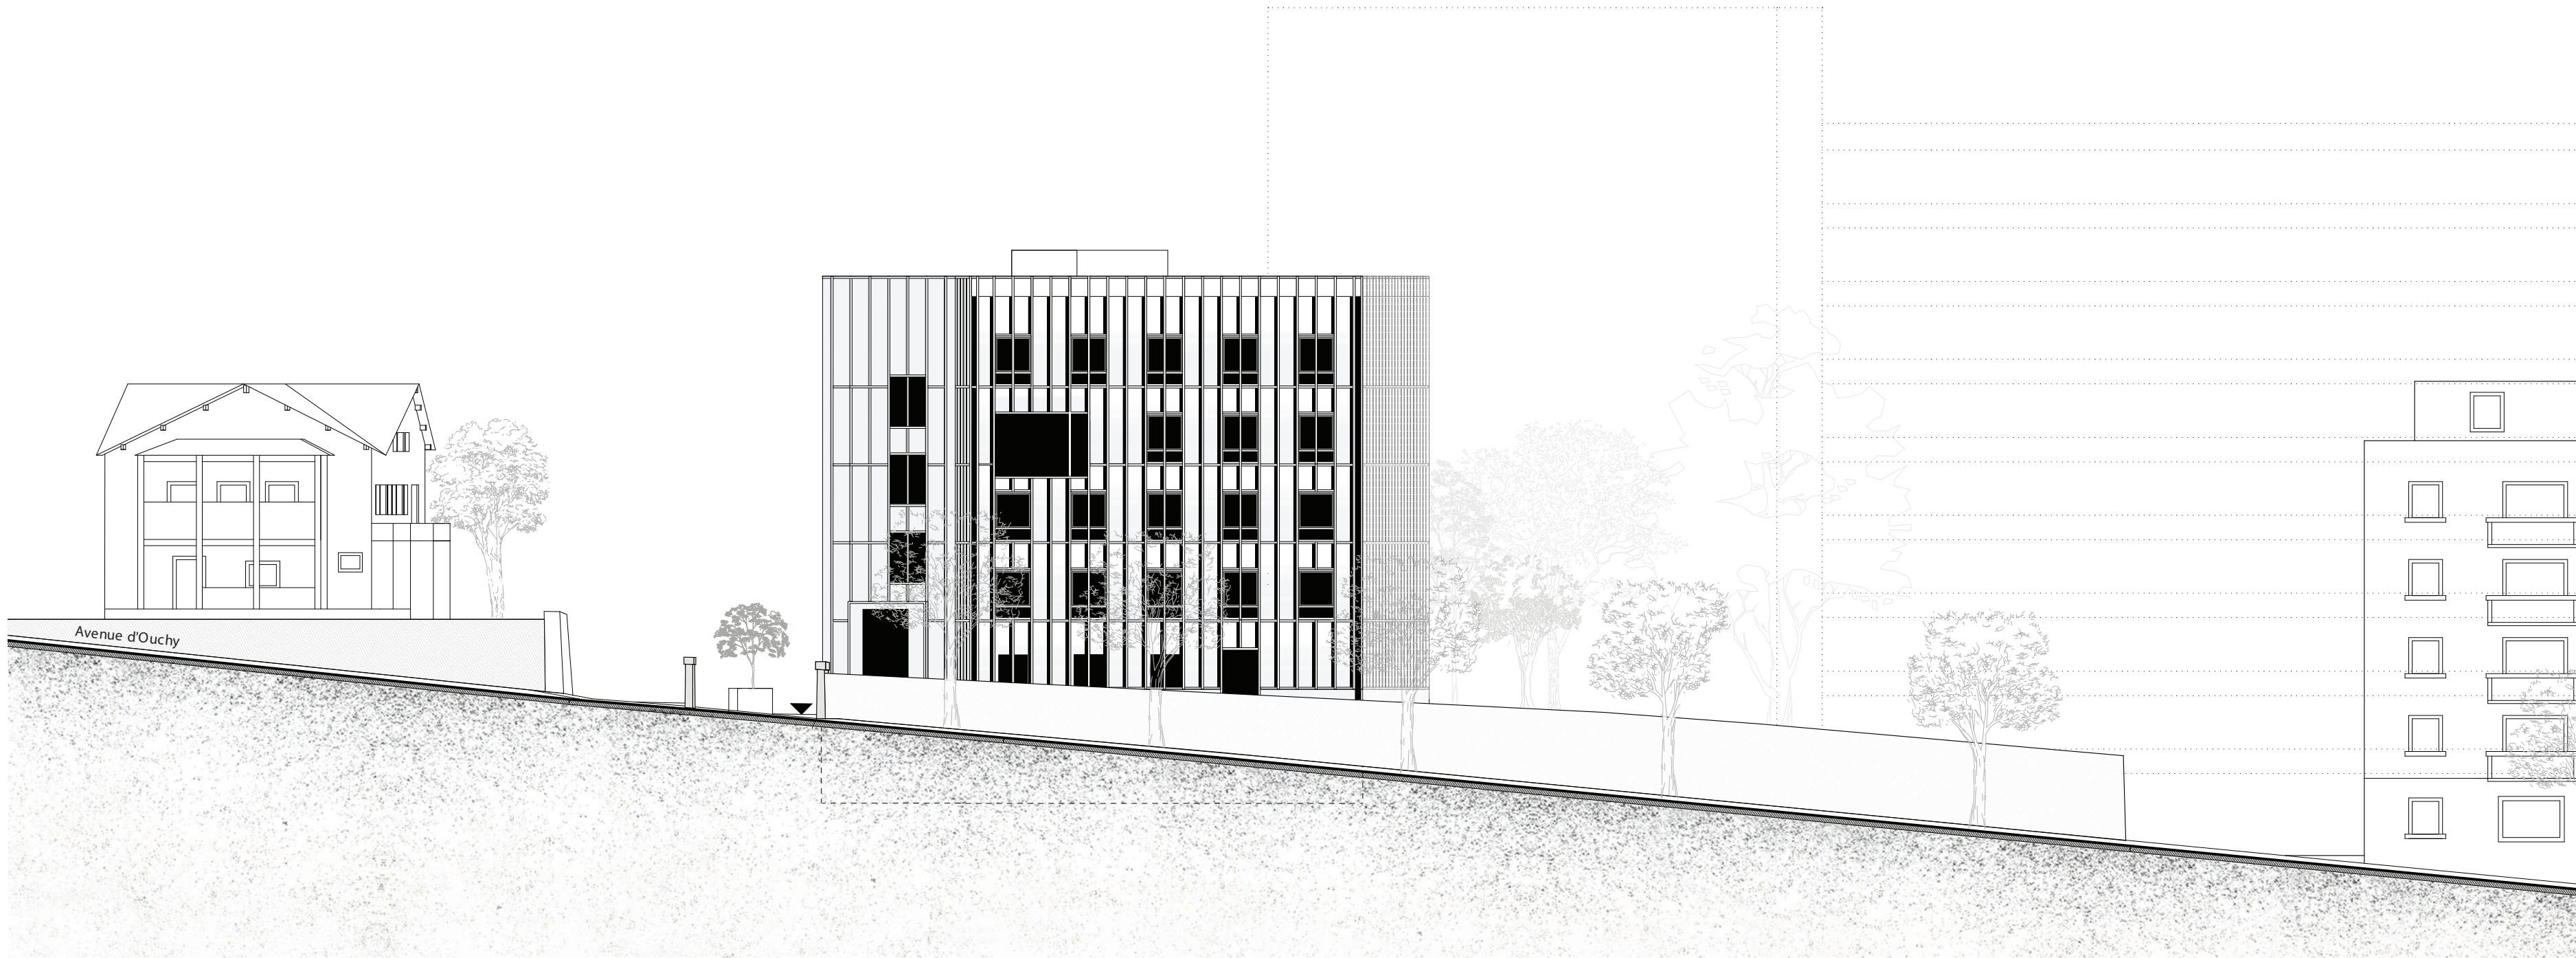

WEST ELEVATION - AVENUE D'OUCHY 1:200

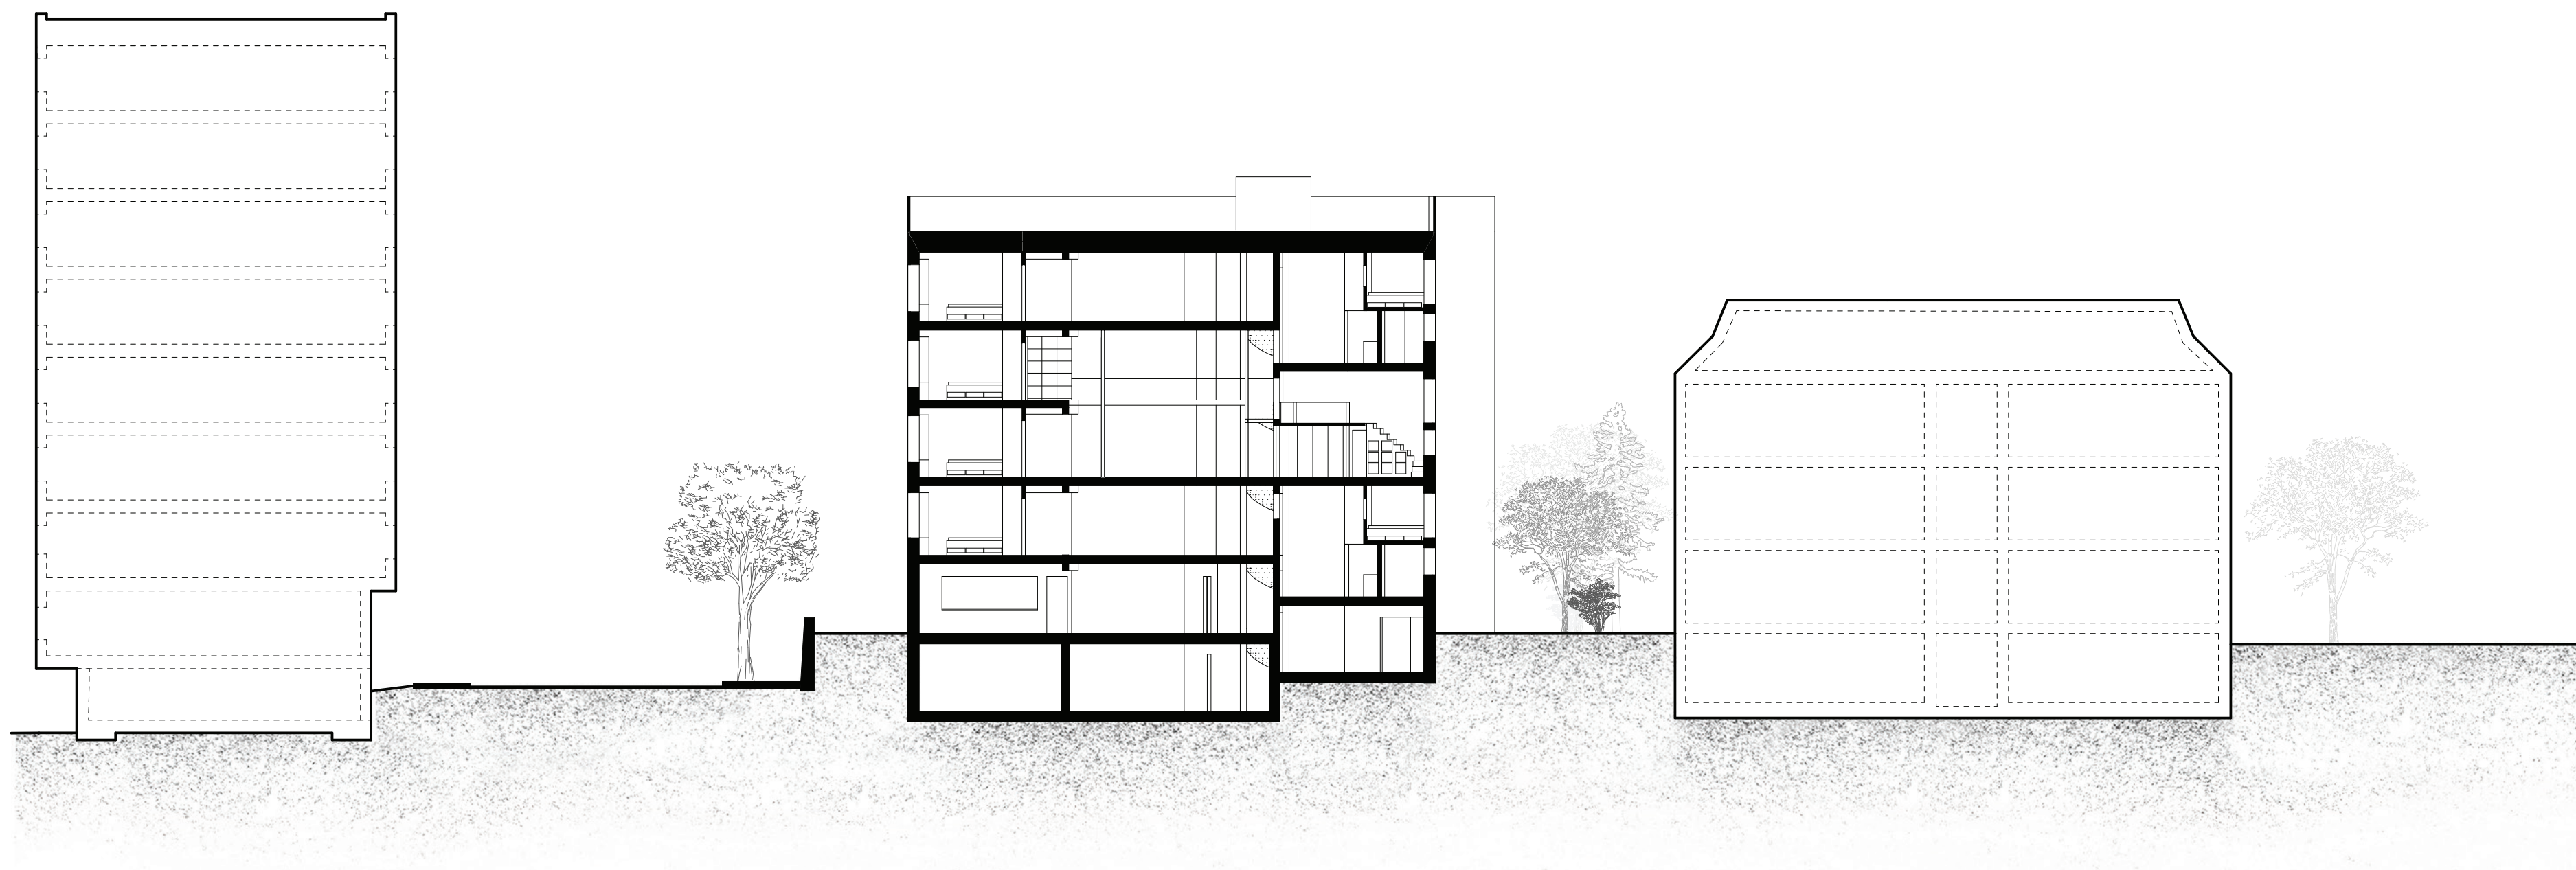

TRANSVERSAL SECTION AA'



LONGITUDINAL SECTION BB'