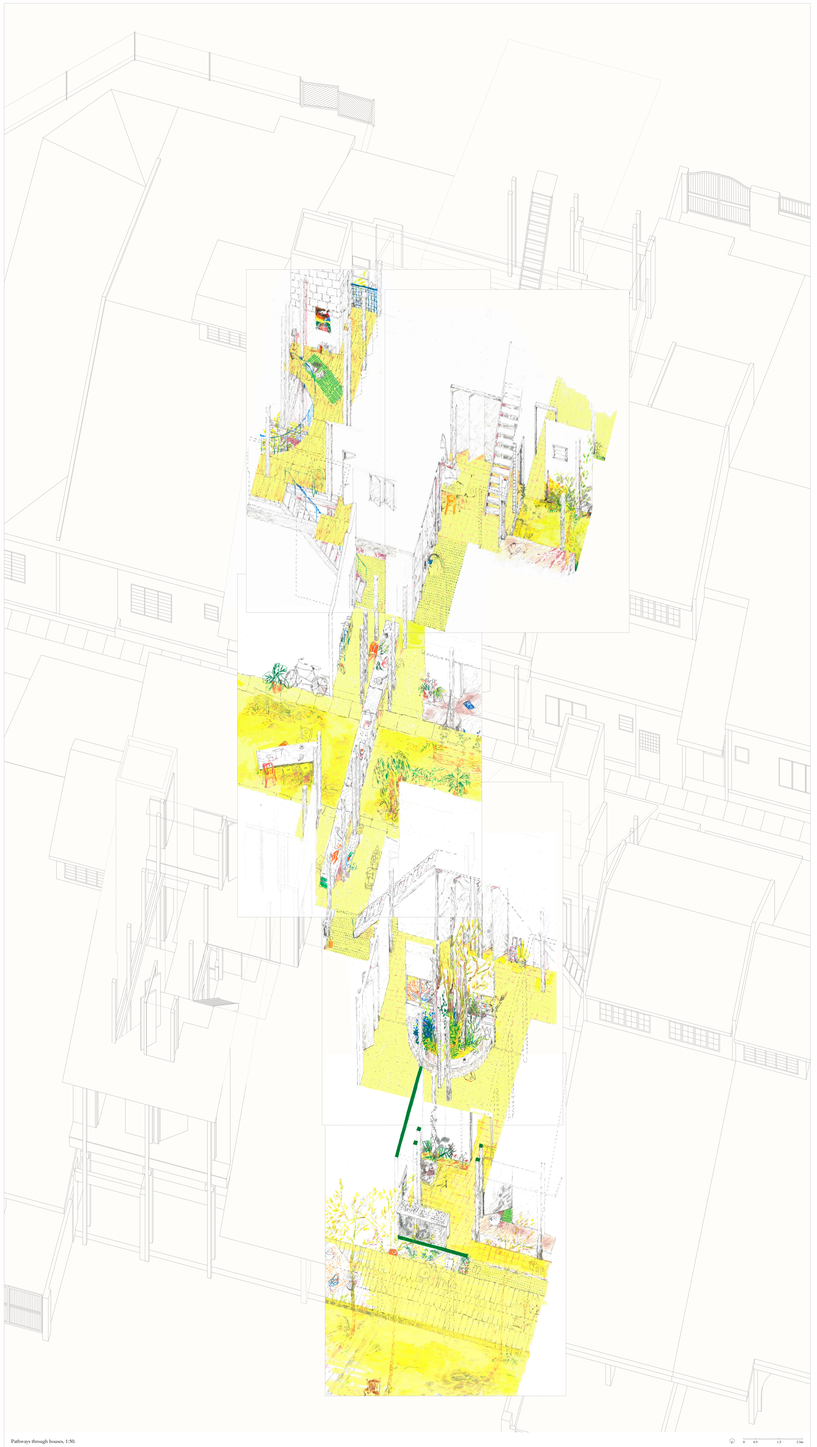

Pathways through houses, 1:50.

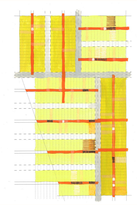

A neighbourhood as warp and weft.

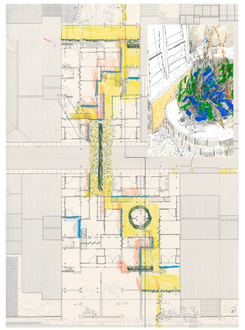

Objects along a path.

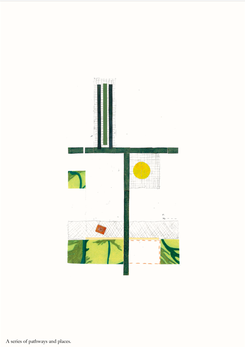

A series of pathways and places.

Fragments of sketch models, 1:100.

Existing Bukit Kiara longhouse community touchscreen; and proposed re-housing treatlwoest in the neighbourhood of 'Taman 'Tun Dr Ismail.

existing longhouses · proposed re-housing · state borders

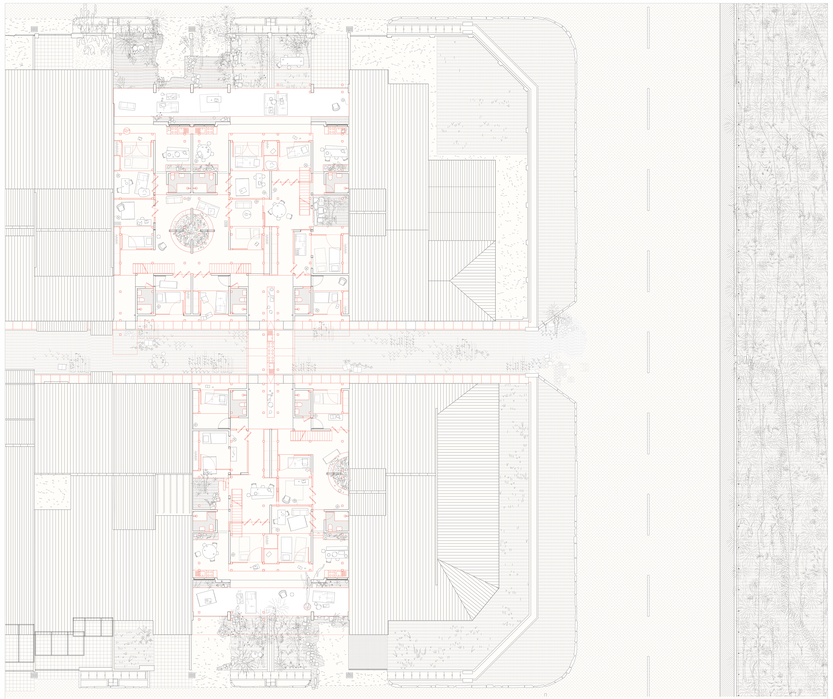
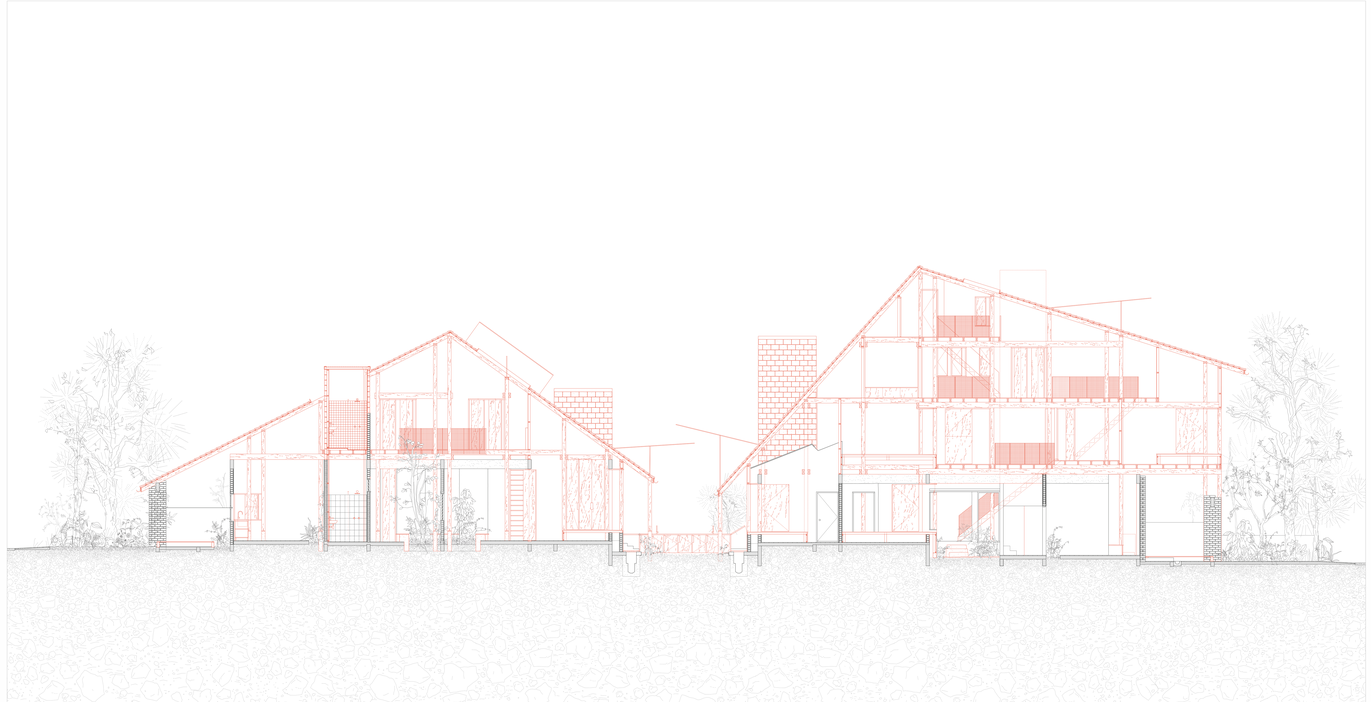
Proposed ground floor plan, 1:100.