





01_ THE APPROACH

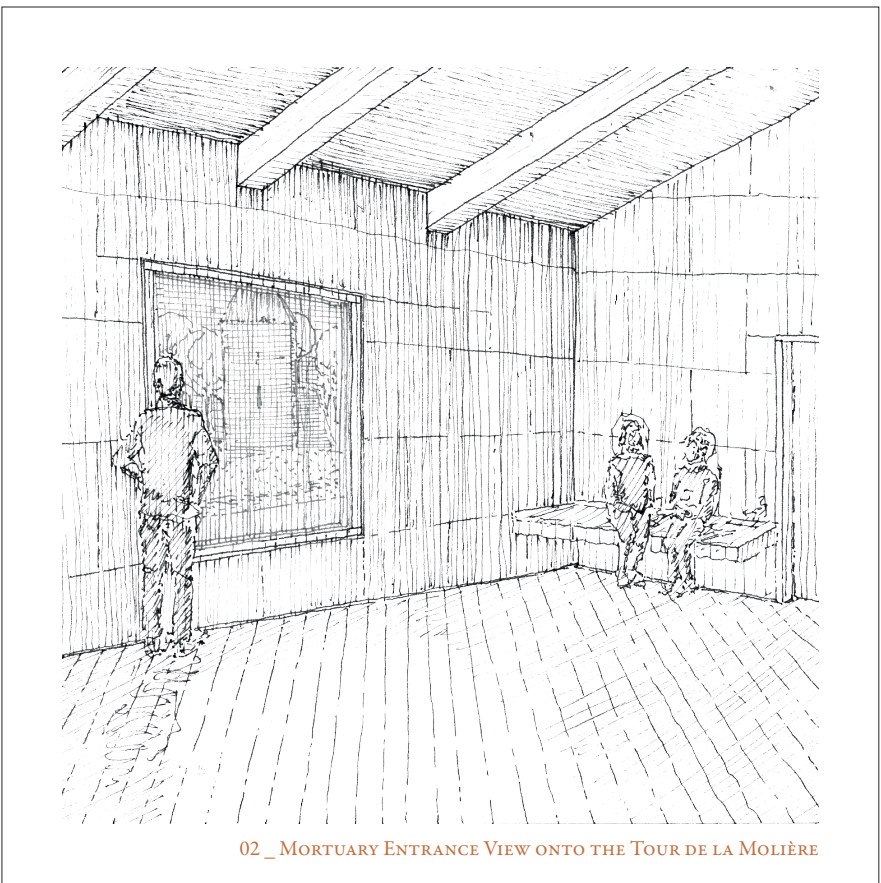

02_ MORTUARY ENTRANCE VIEW ONTO THE TOUR DE LA MOLLÈRE



03_ RAISED COLUMBARIUM PATH

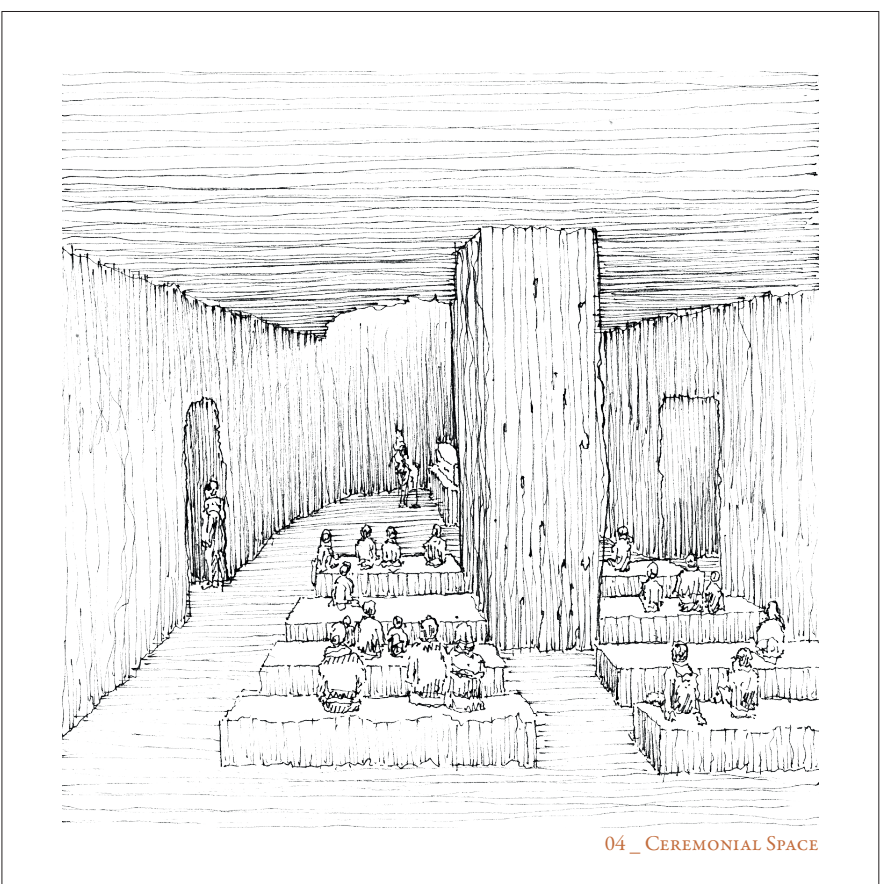


04_ CEREMONIAL SPACE



05_ COLLATION SPACE & LANDSCAPING




06_ CONTEMPLATION SPACE WITHIN EXISTING STONE STRUCTURE

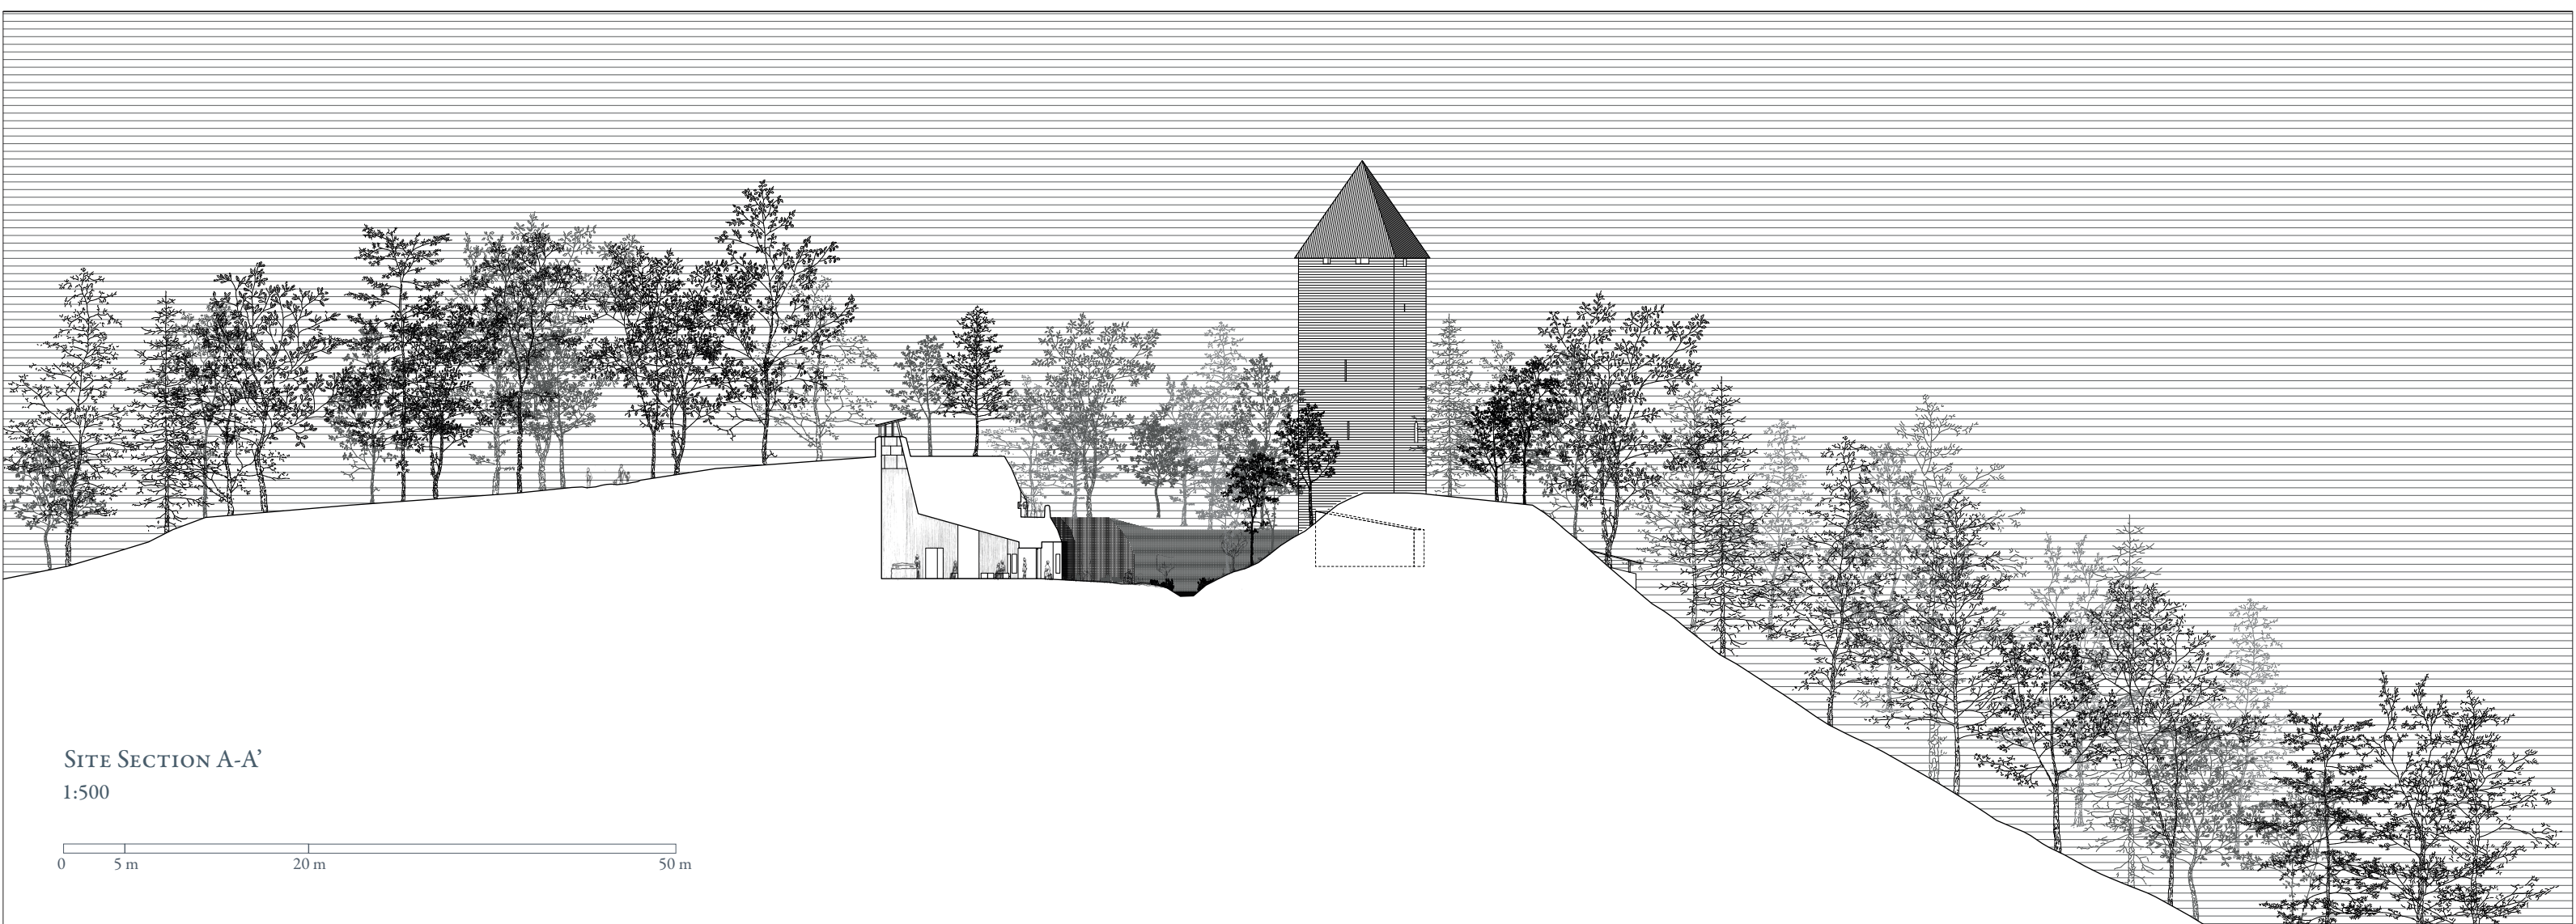

SITE SECTION A-A'
1:500

0 5 m 20 m 50 m

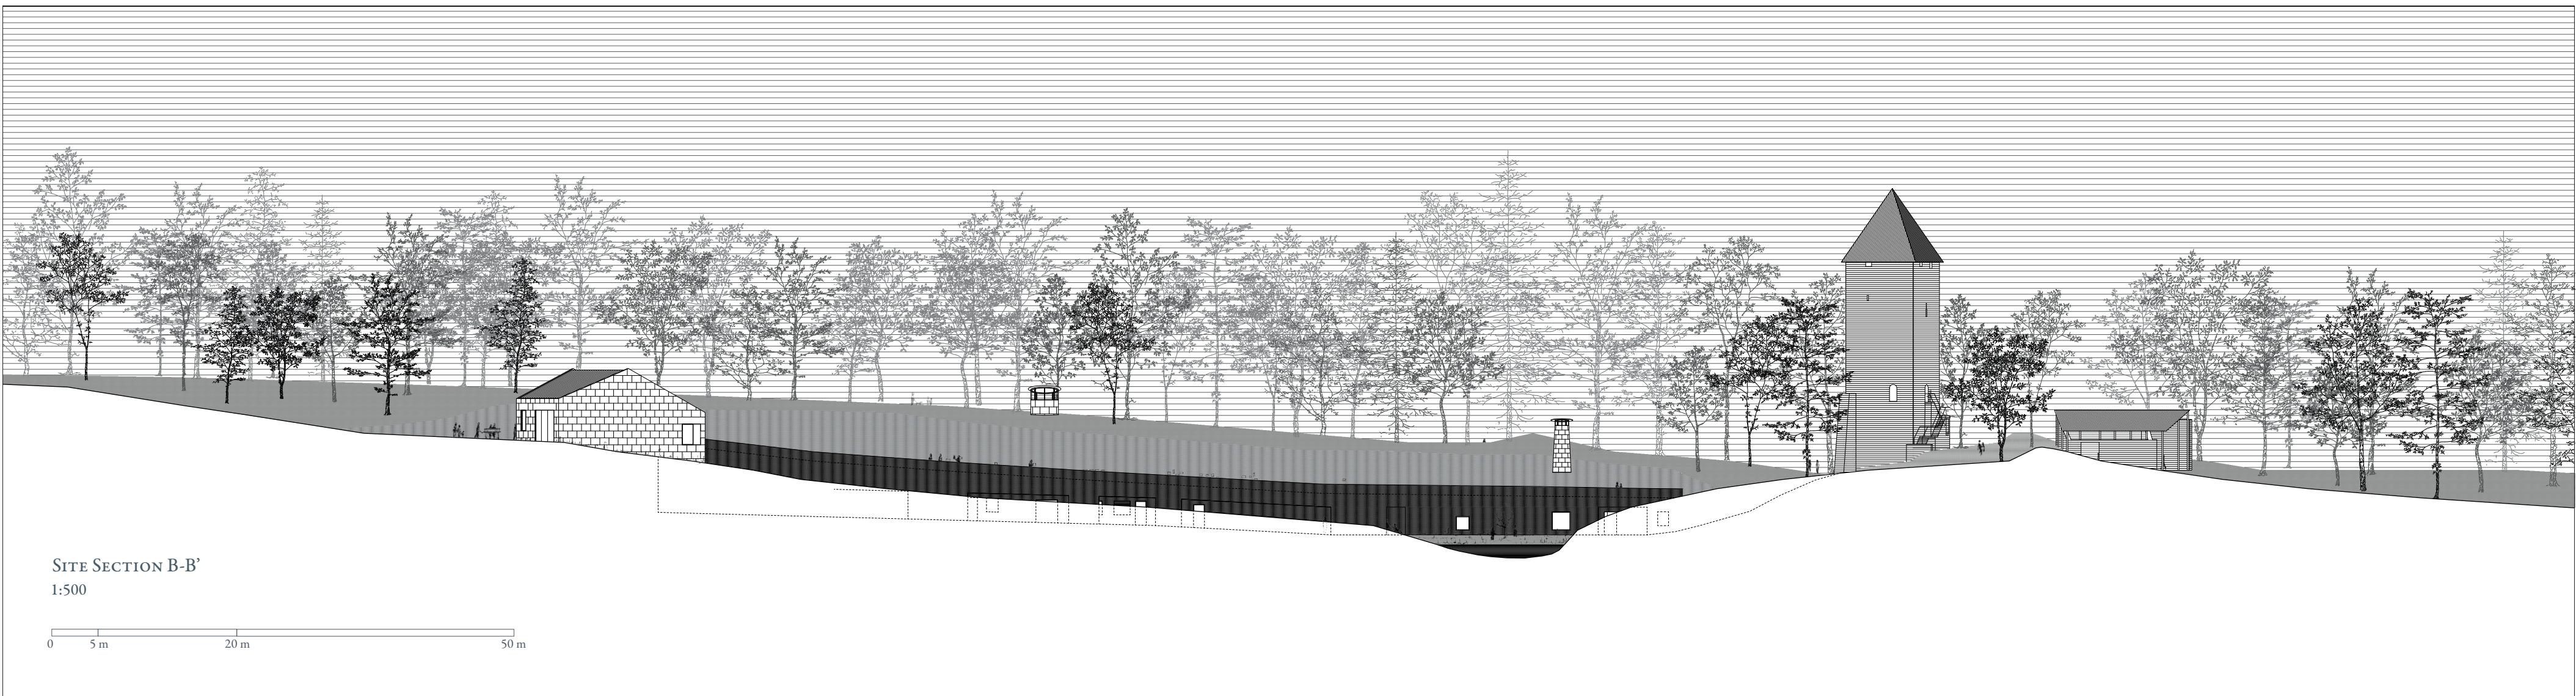

SITE SECTION B-B'
1:500

0 5 m 20 m 50 m