


RENOVATION SQUARED

Rural Co-habitation Model for Vierkanterhof Refurbishment

Barbara Urmossy




Vierkanterhöfe in Linz-Land | 1:100 000

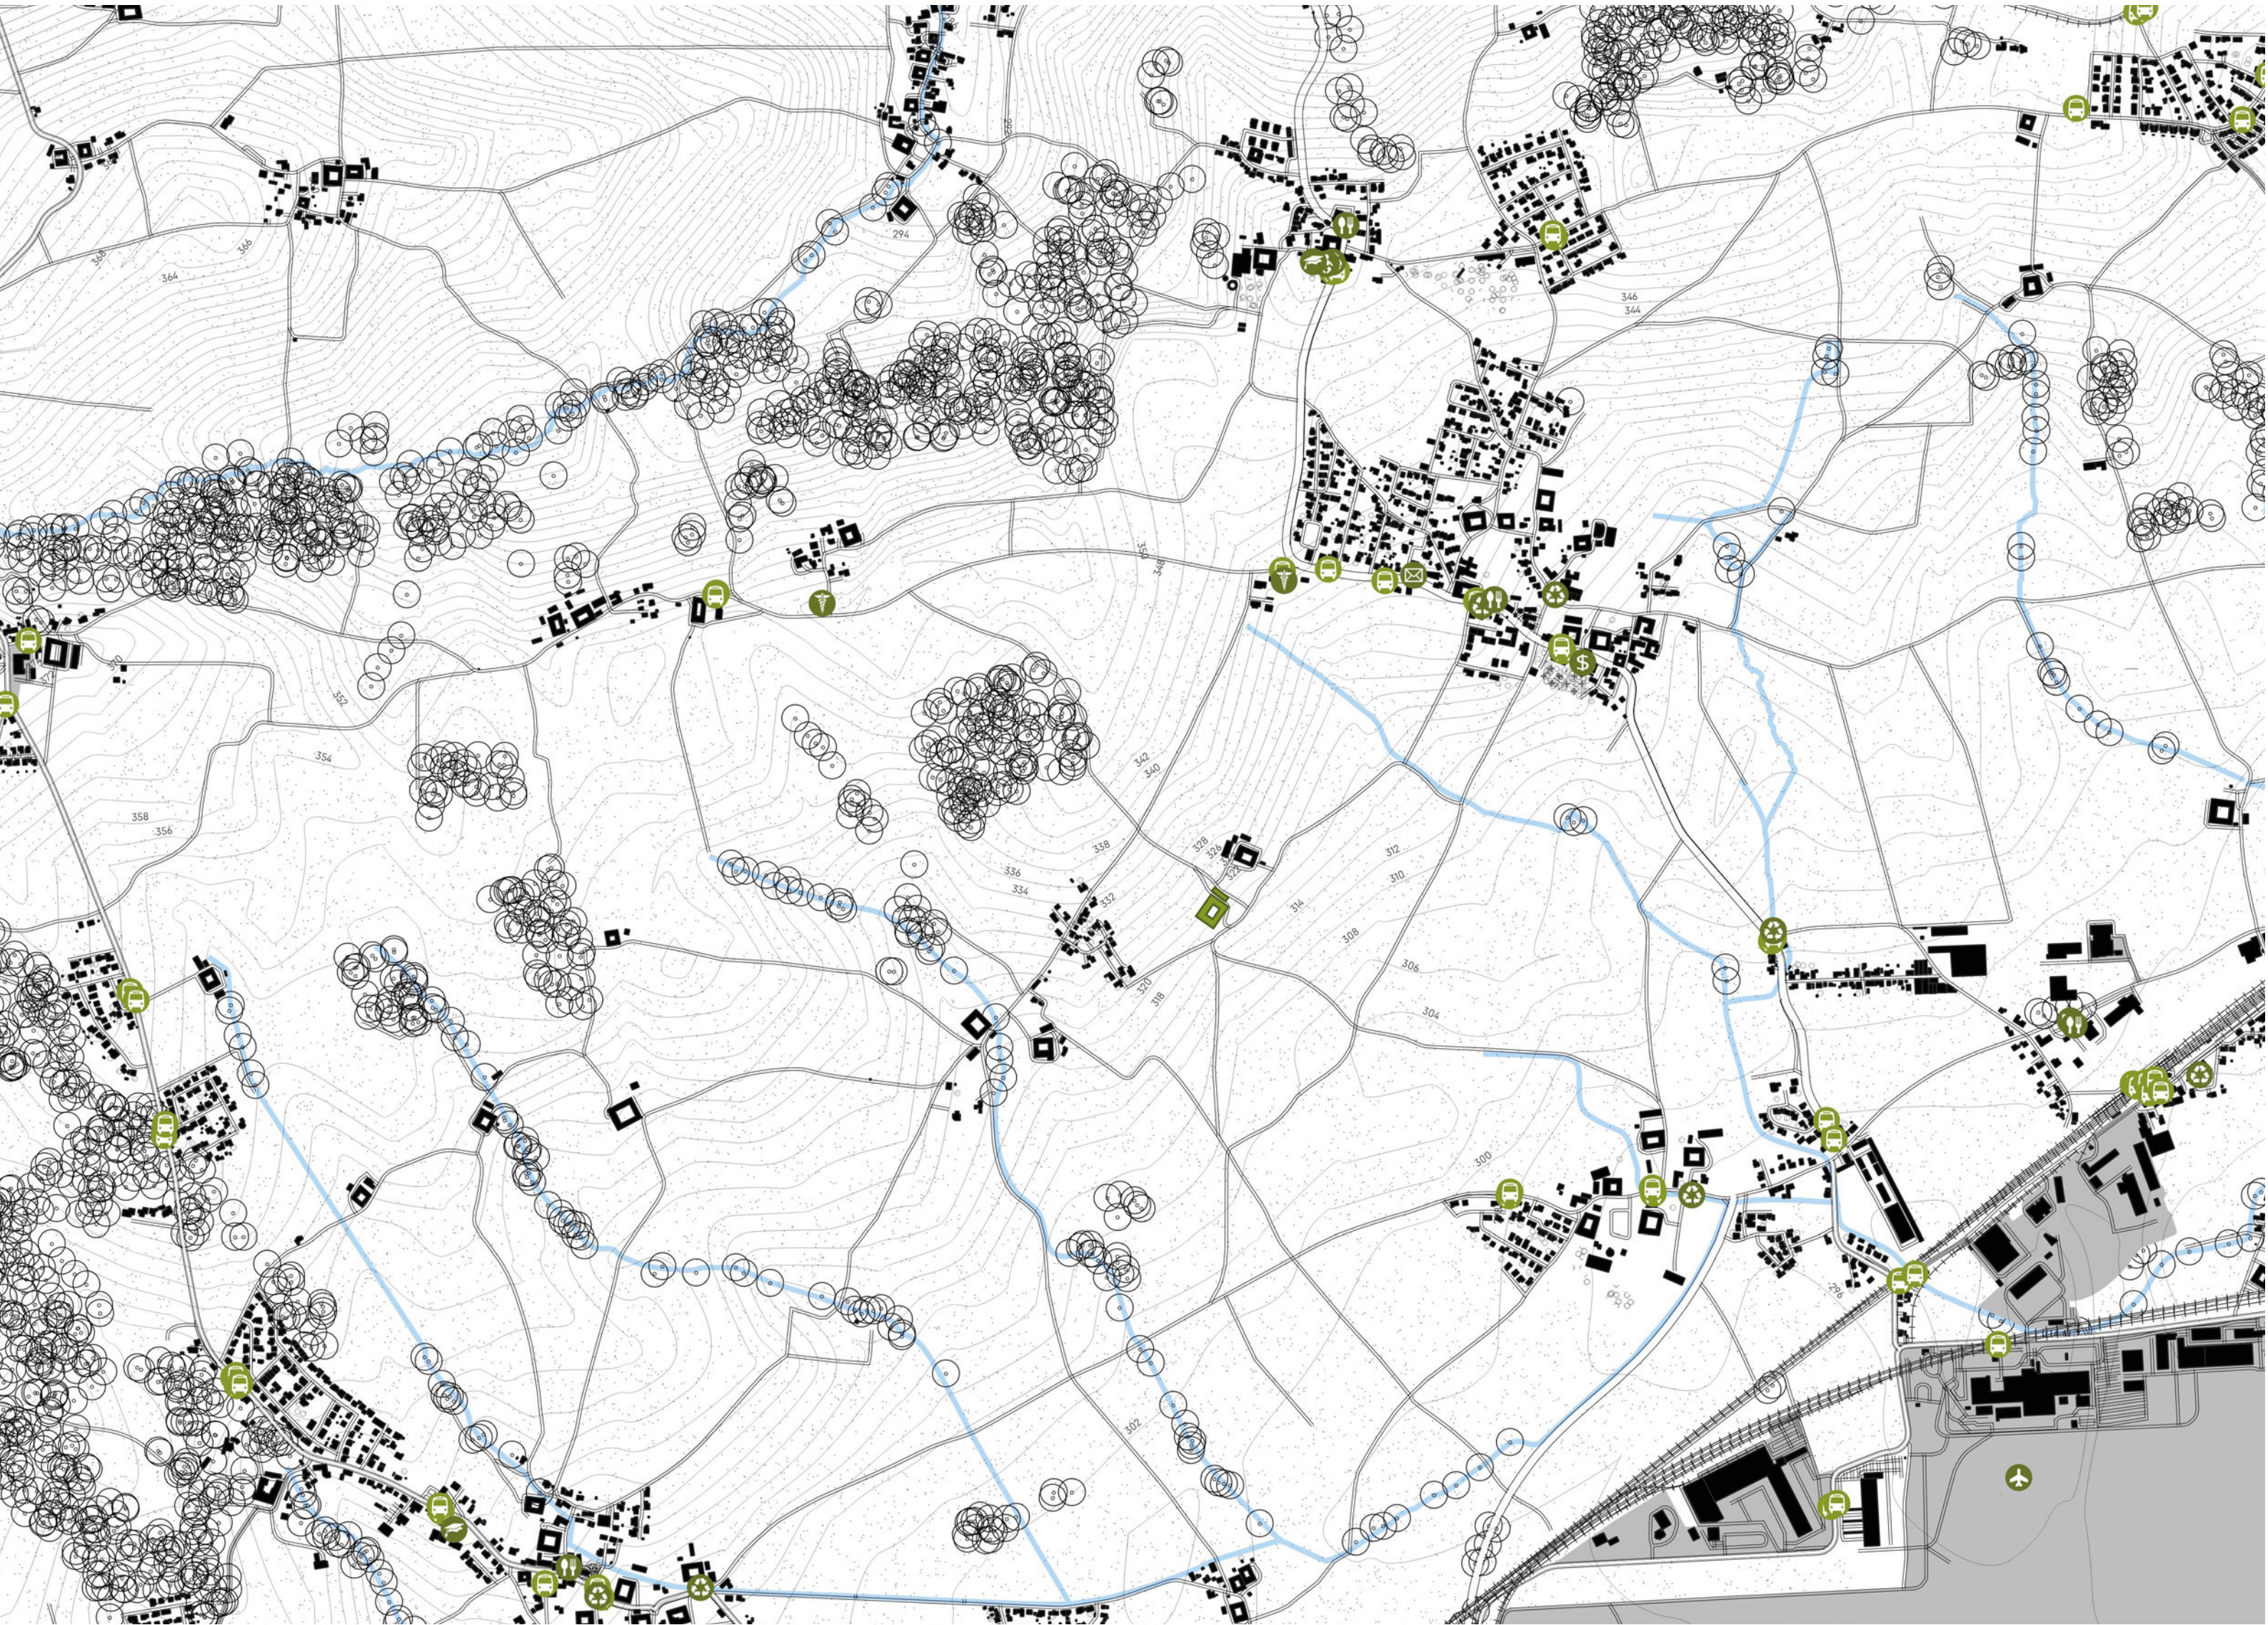


Project near village & airport | 1:20 000




Farm amongst apple orchard | 1:1000

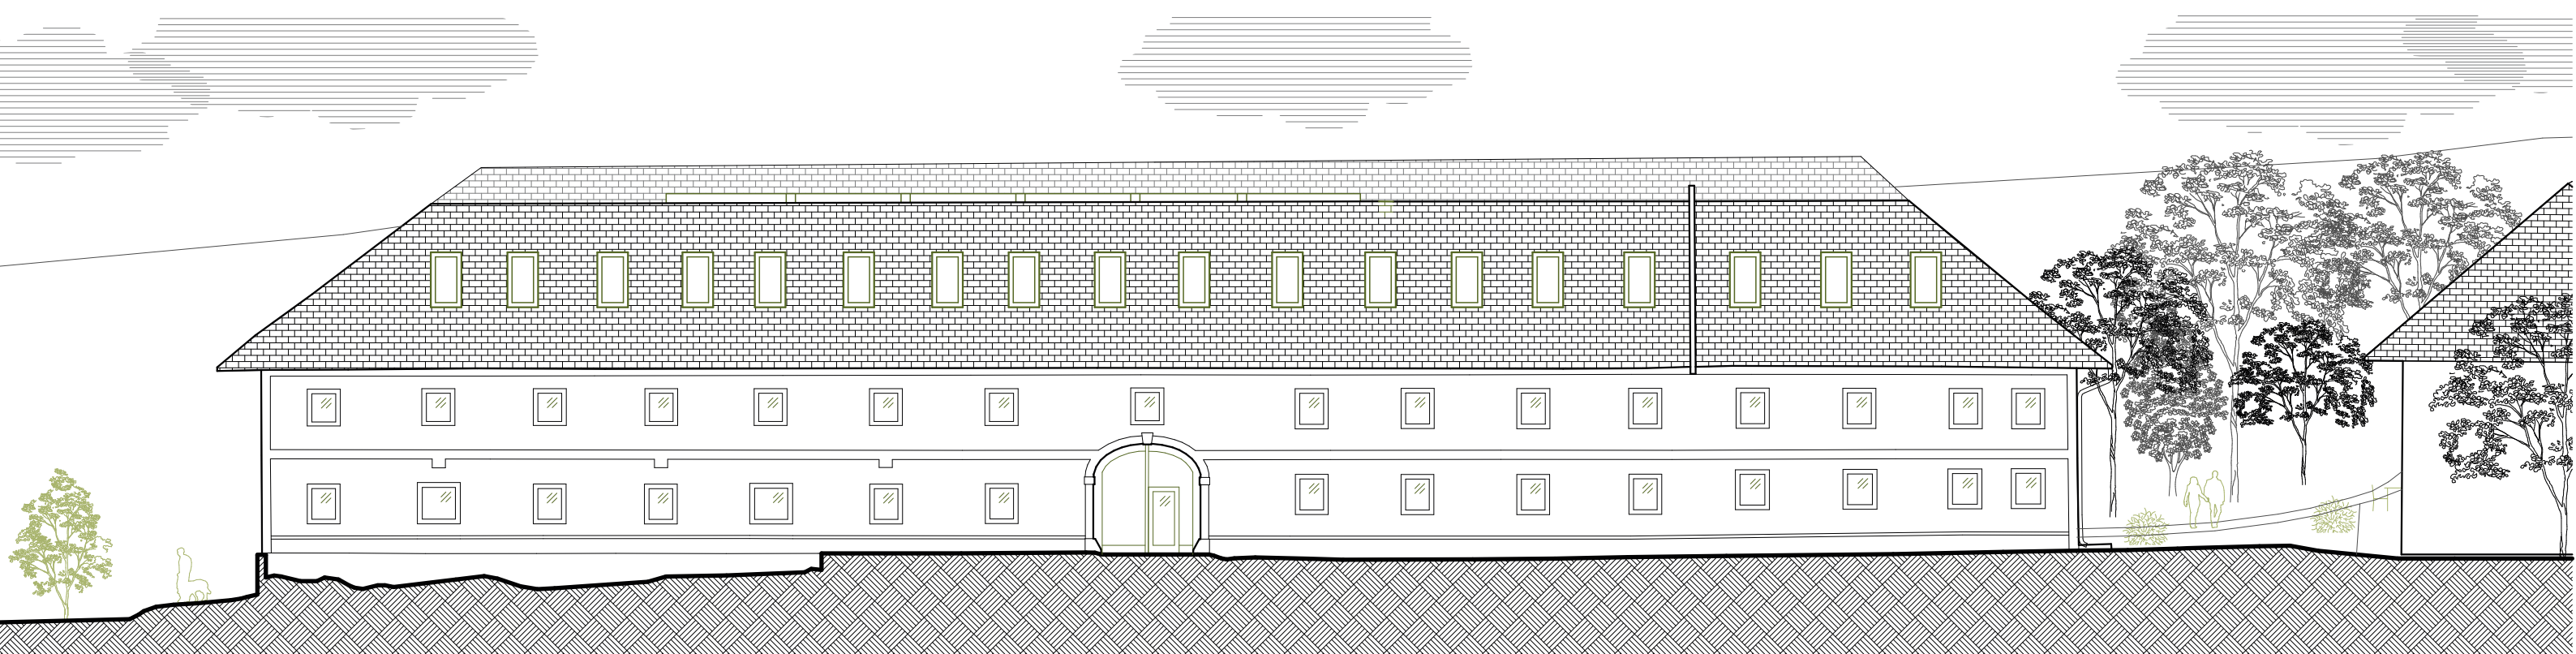


SE facade: apartments looking onto landscape | 1:200

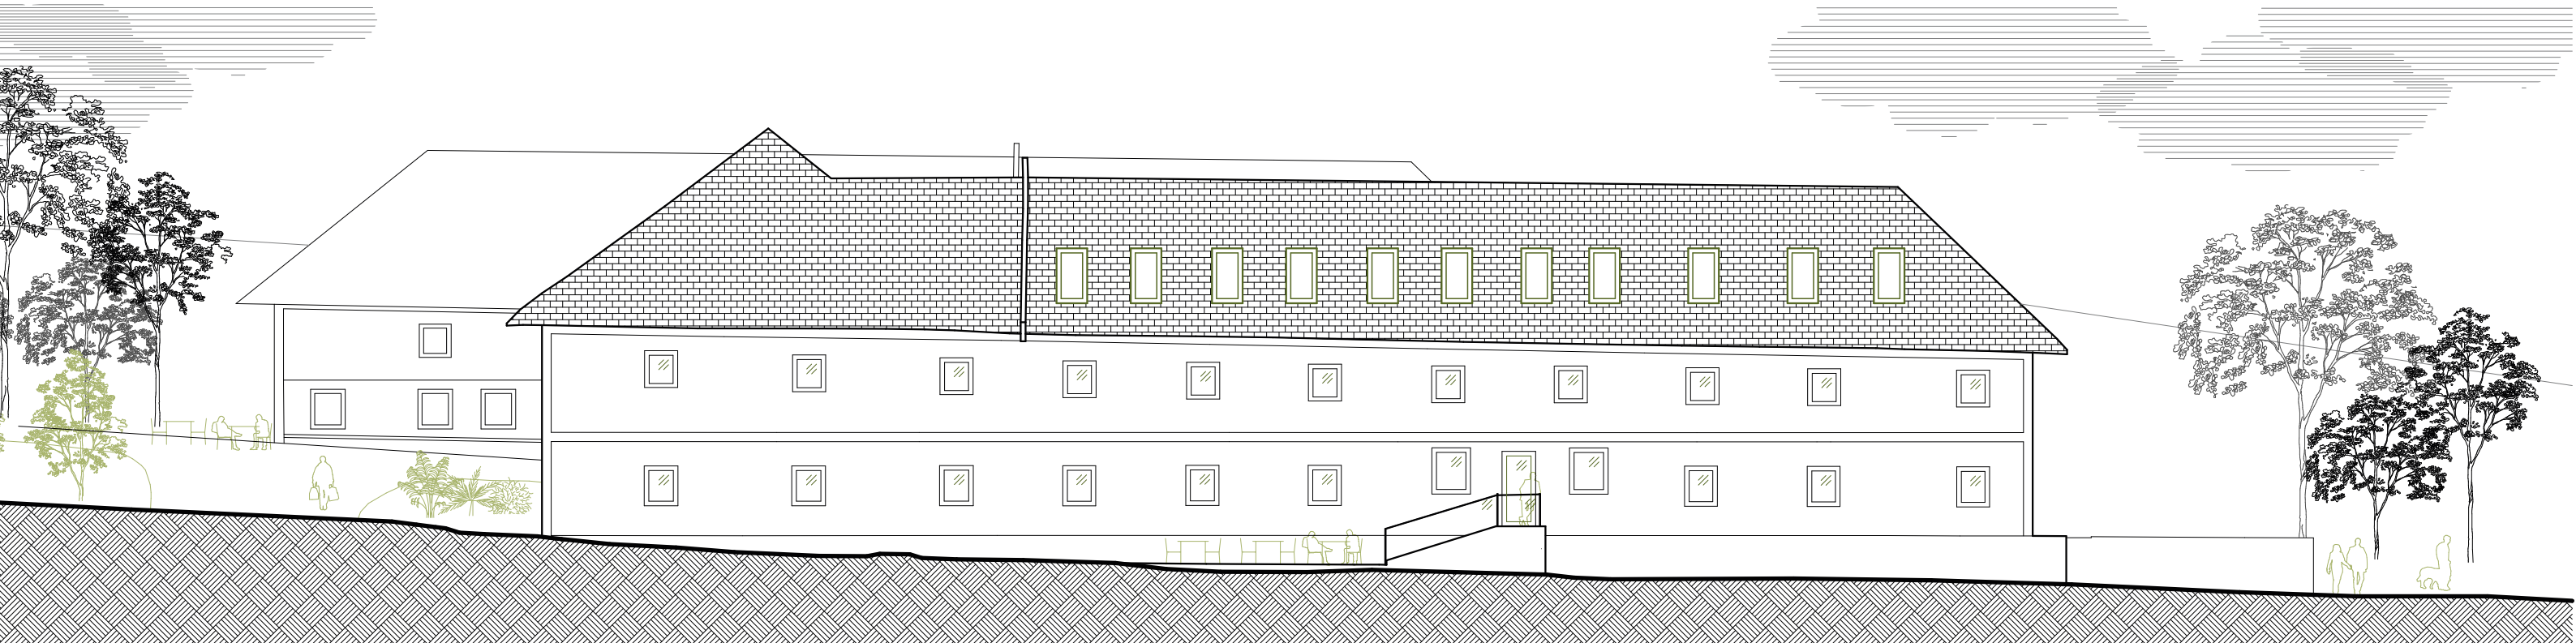

SW facade: pubic functions and terrace | 1:200

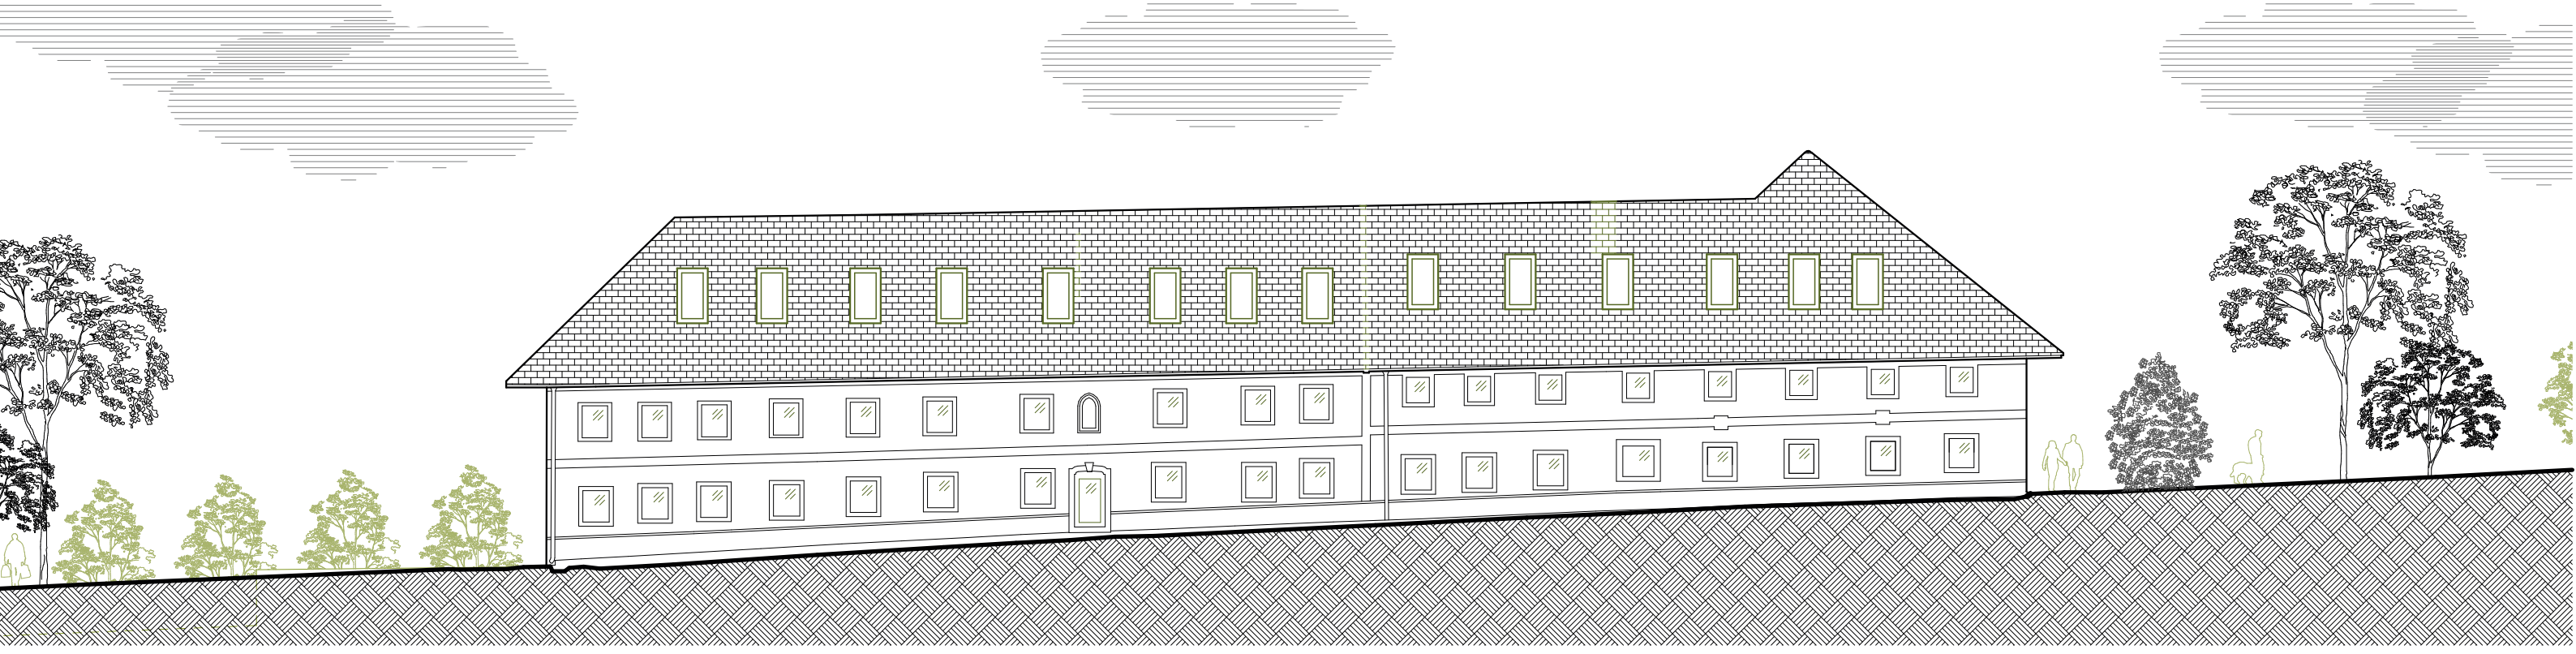


NE facade: apartments, side entrance | 1:200

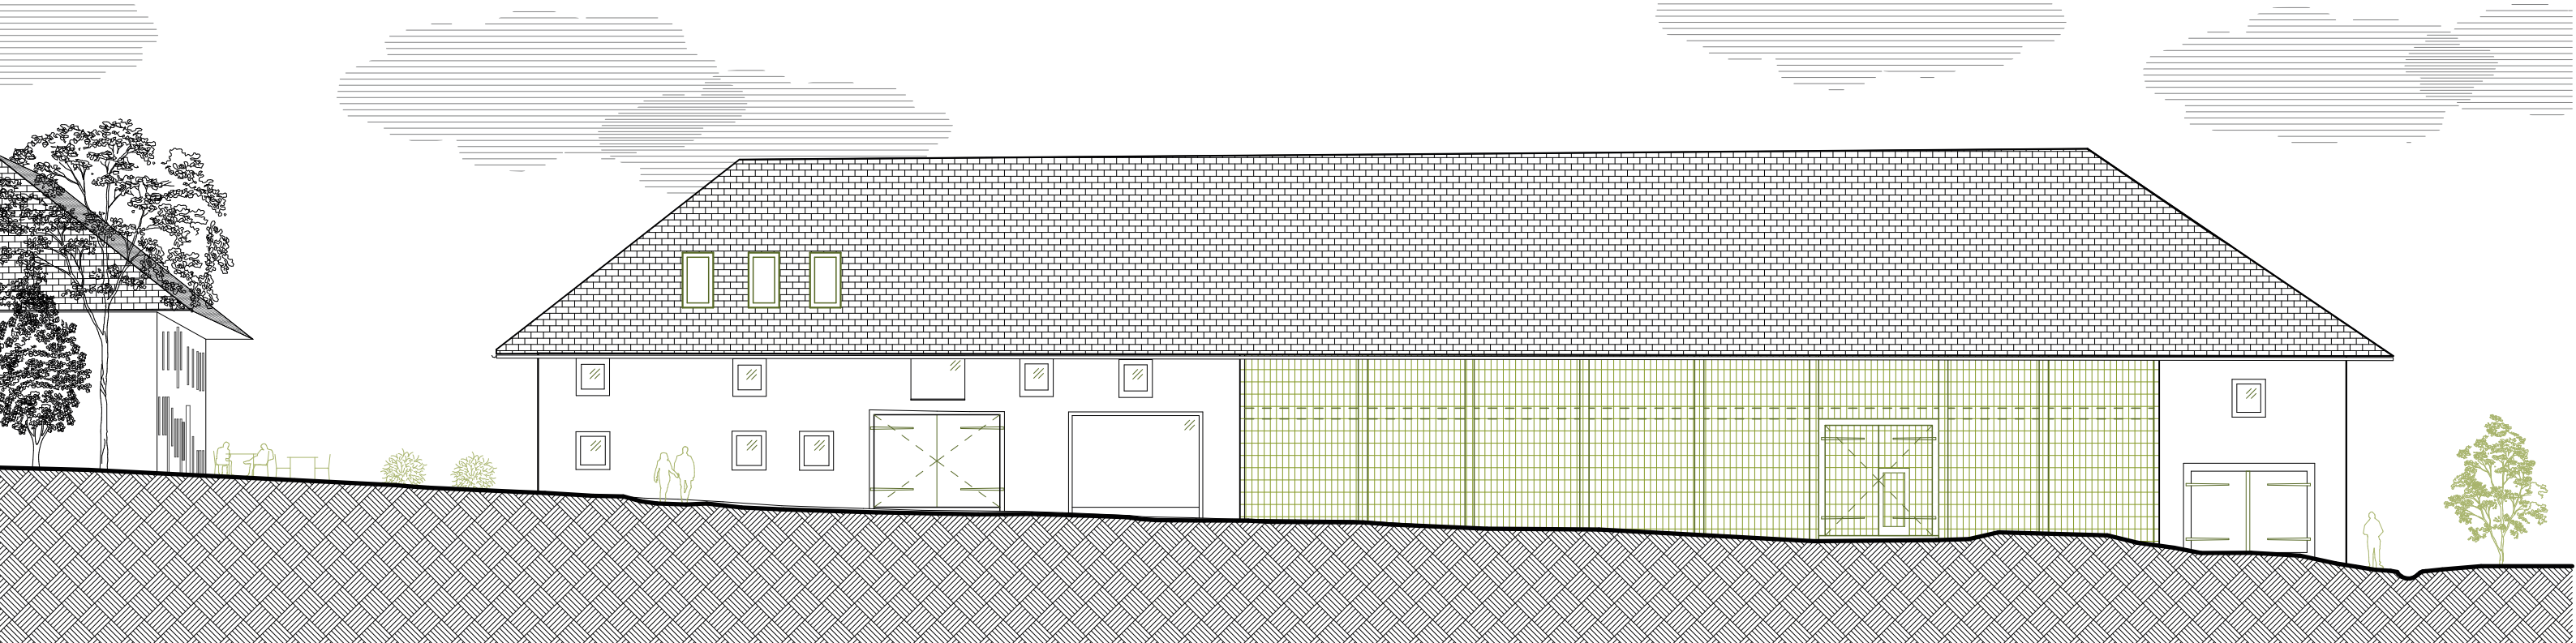

NW facade: winter garden, office, distillery | 1:200



Additional building SW facade: restaurant; SE facade: parking | 1:200

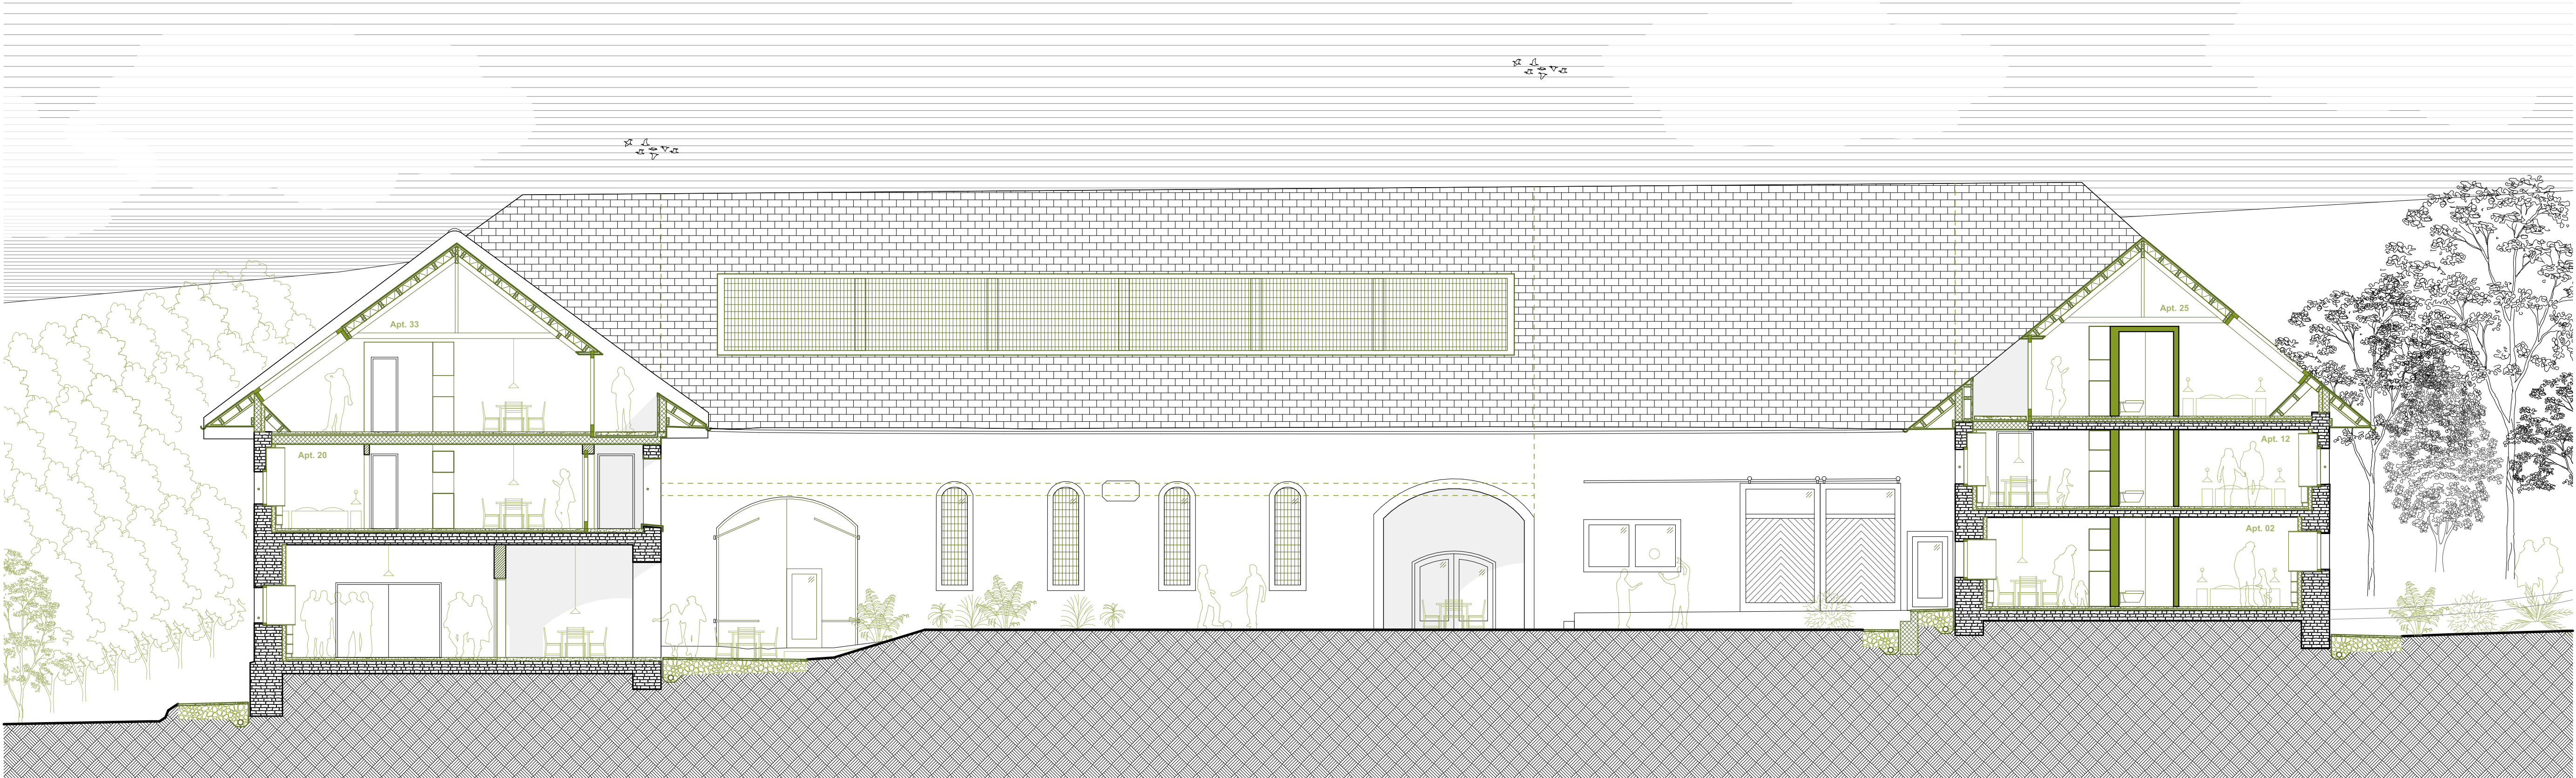

Section AA: NW courtyard facade; communal living room & family apartments | 1:100




Section BB: SE courtyard facade; family apartments & communal terrace, kitchen | 1:100






Section CC: SW courtyard facade; apartments looking onto landscape & back entrance, winter garden | 1:100



Section DD: NE courtyard facade; distillery & apartments looking onto landscape | 1:100

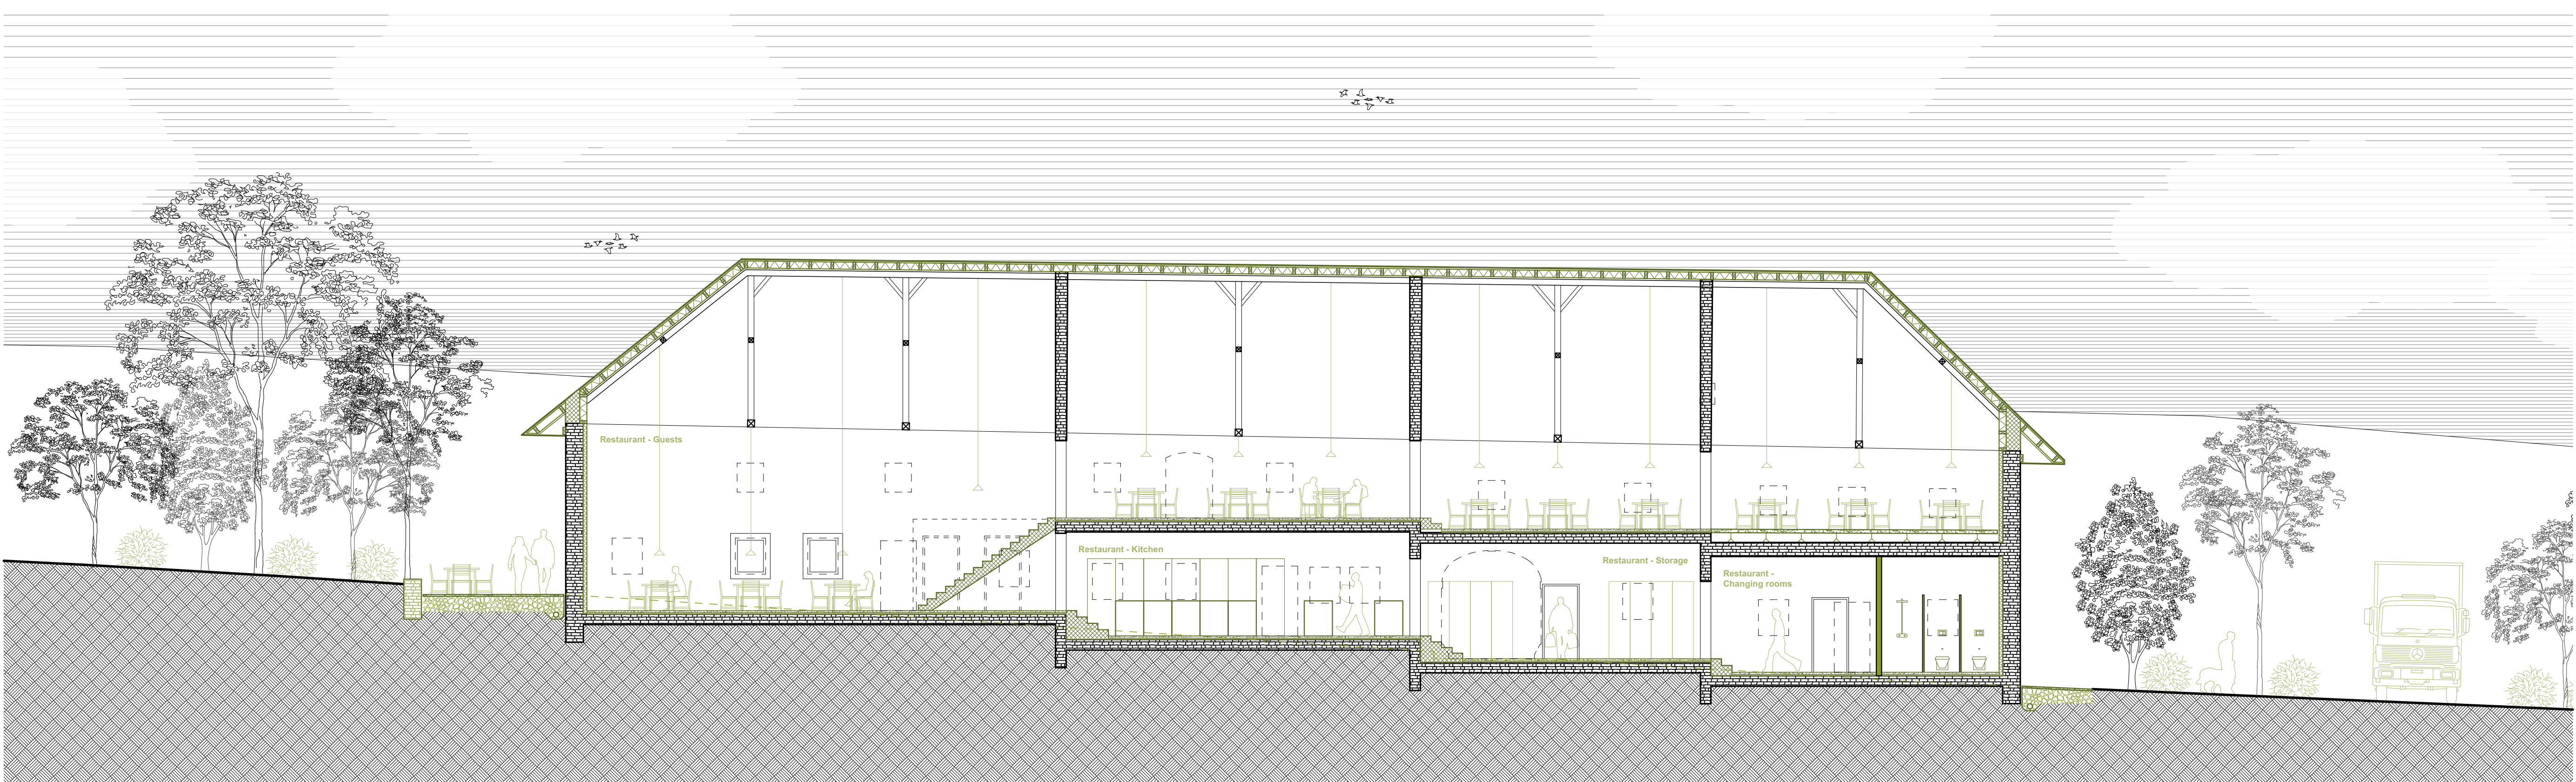

Section EE: restaurant section; dining, kitchen, storage and changing rooms | 1:100

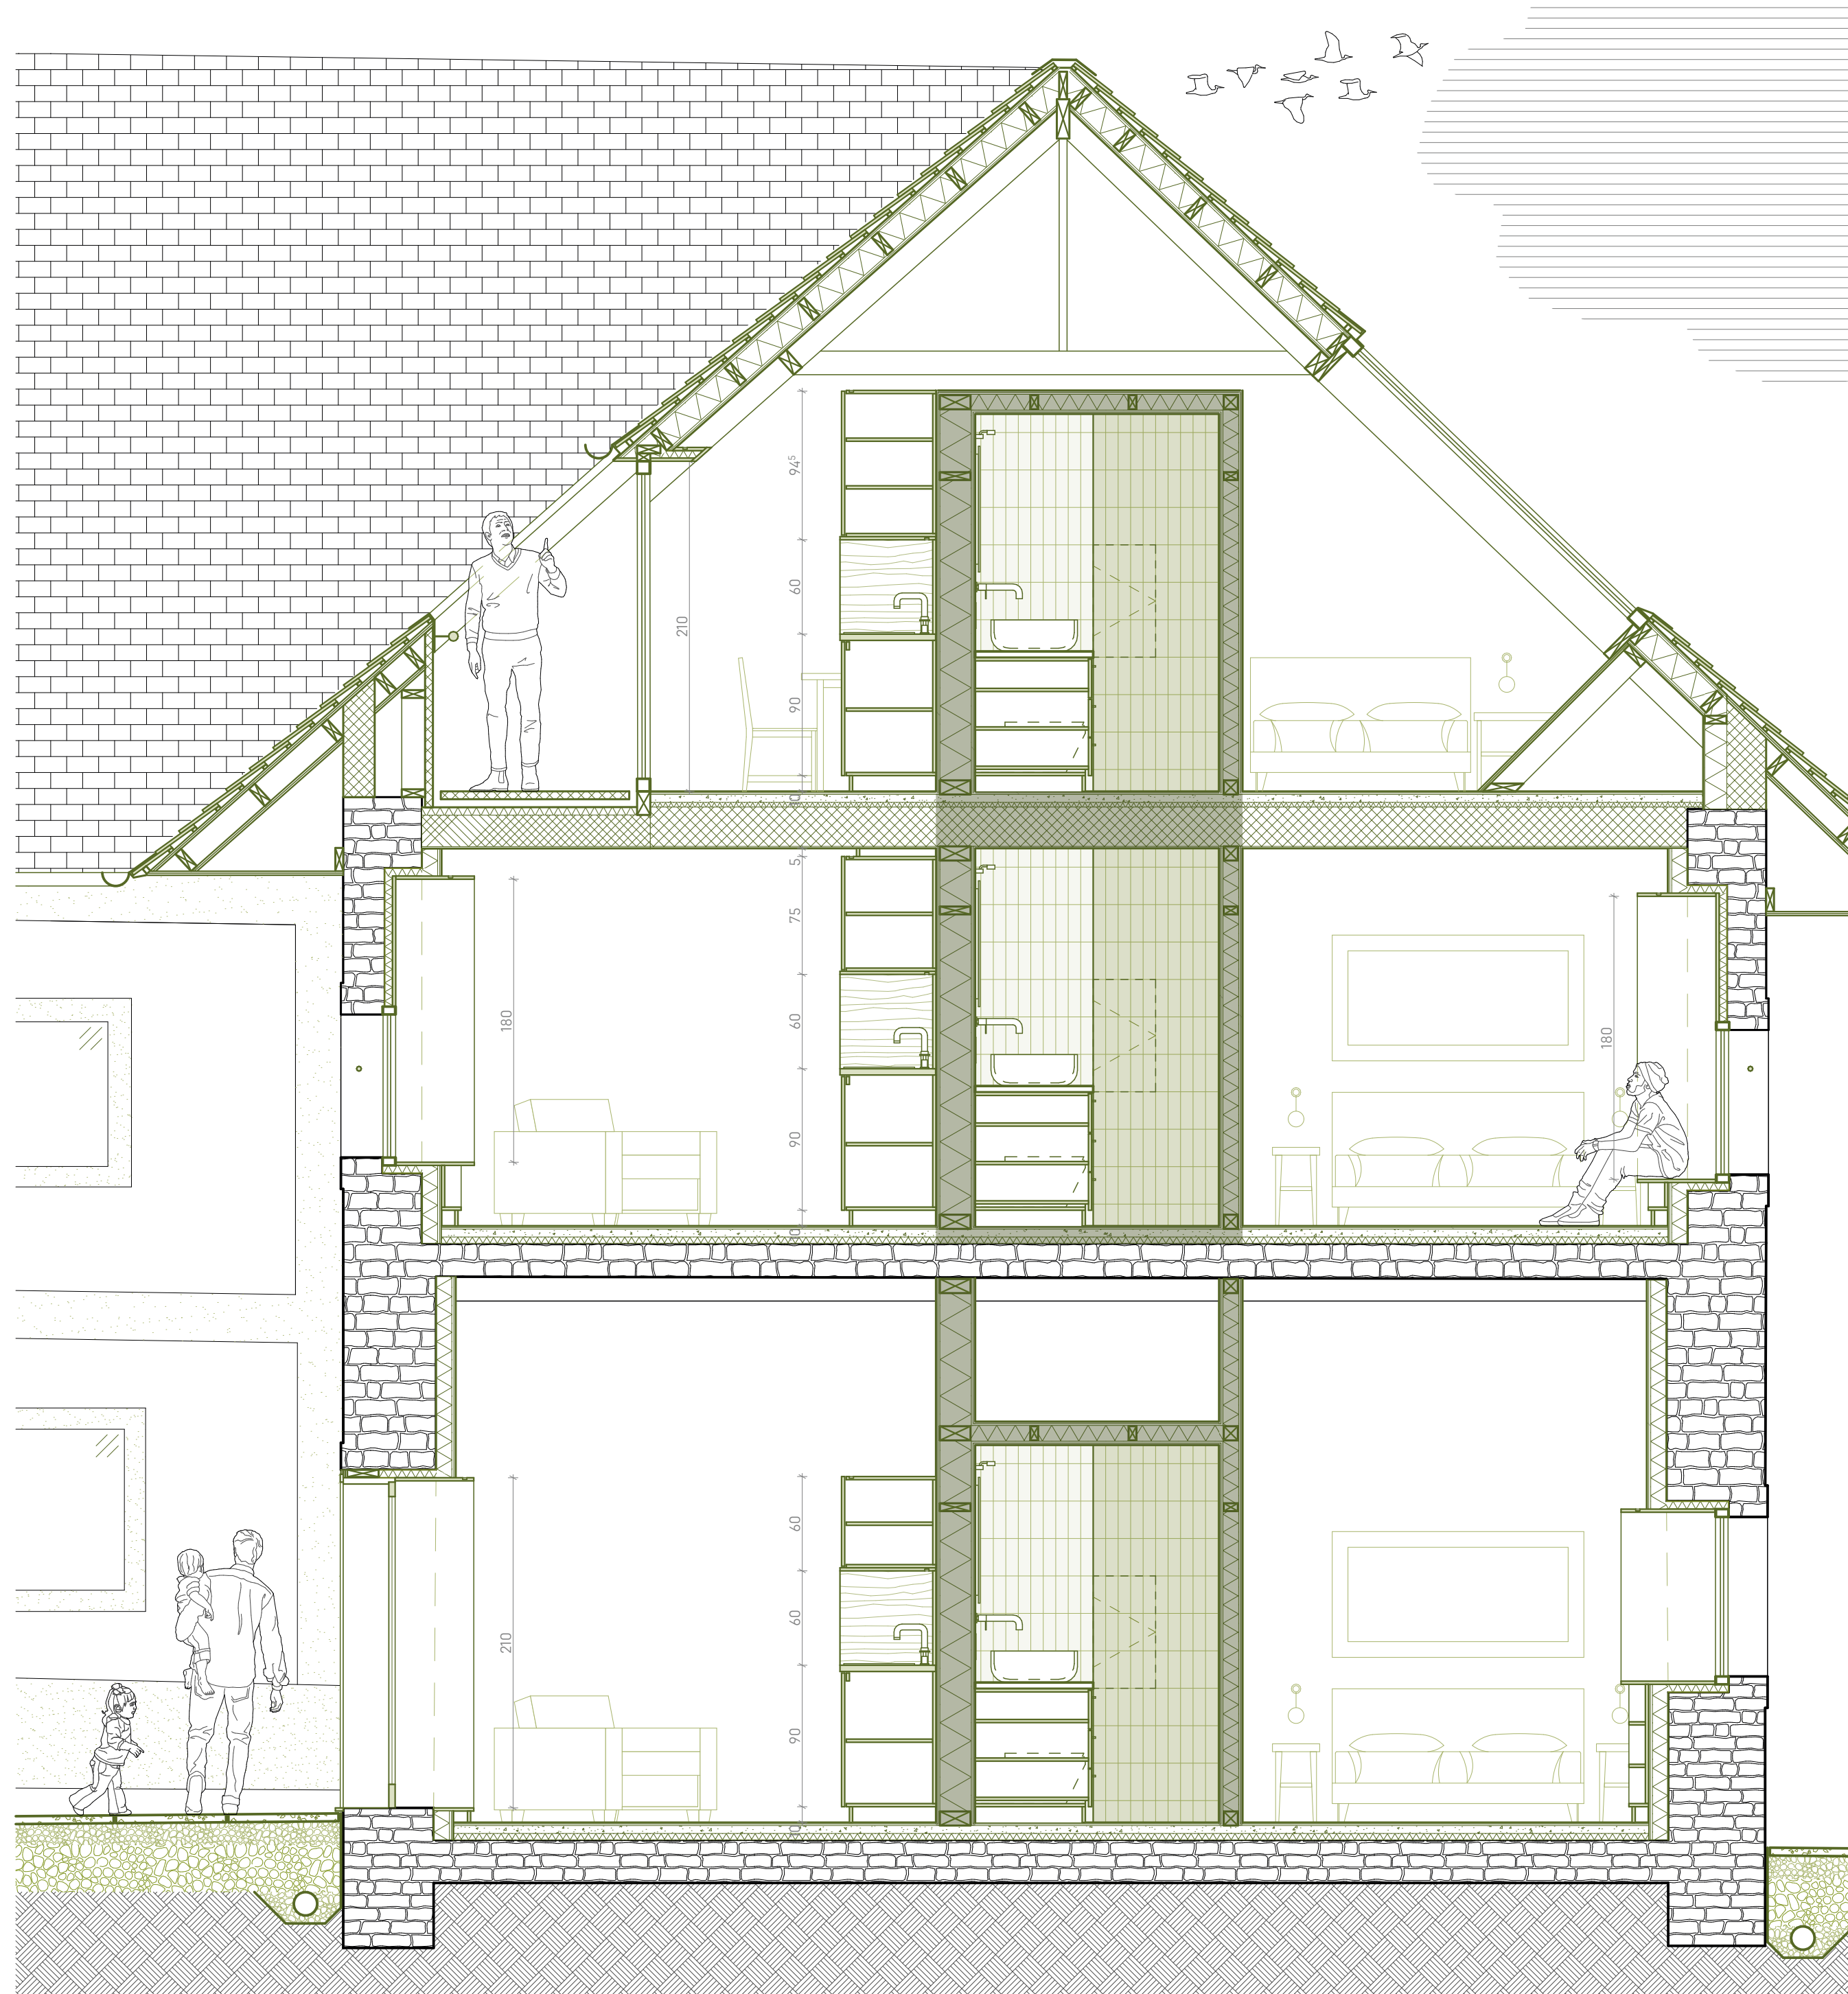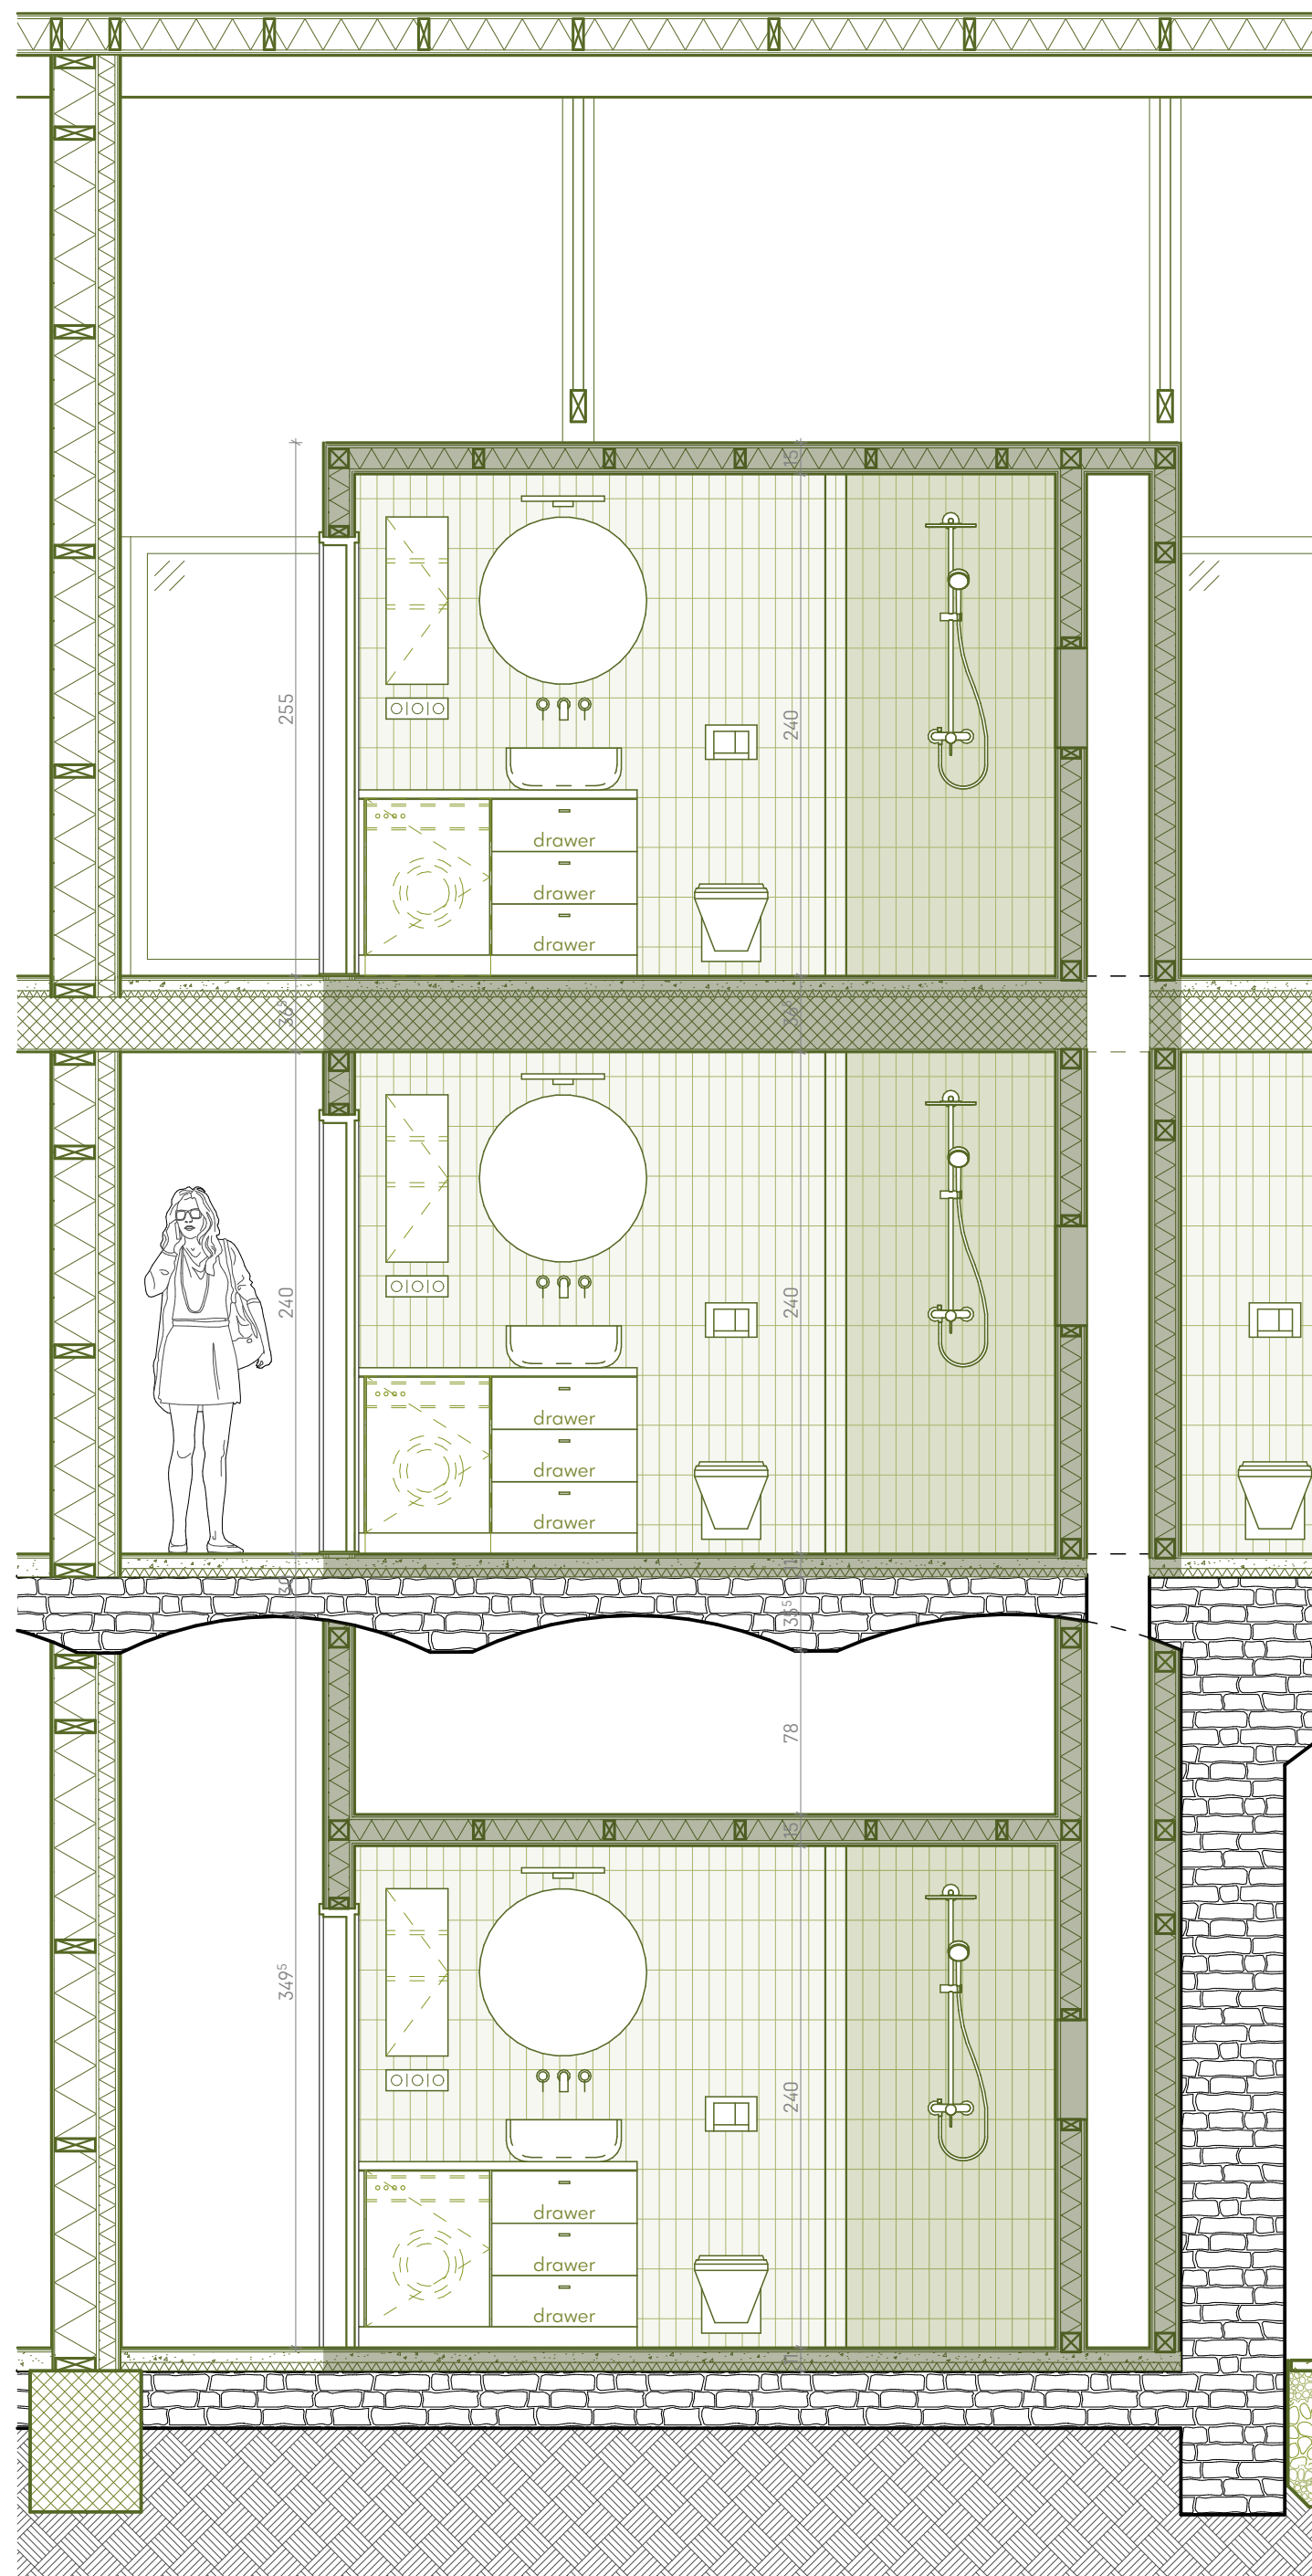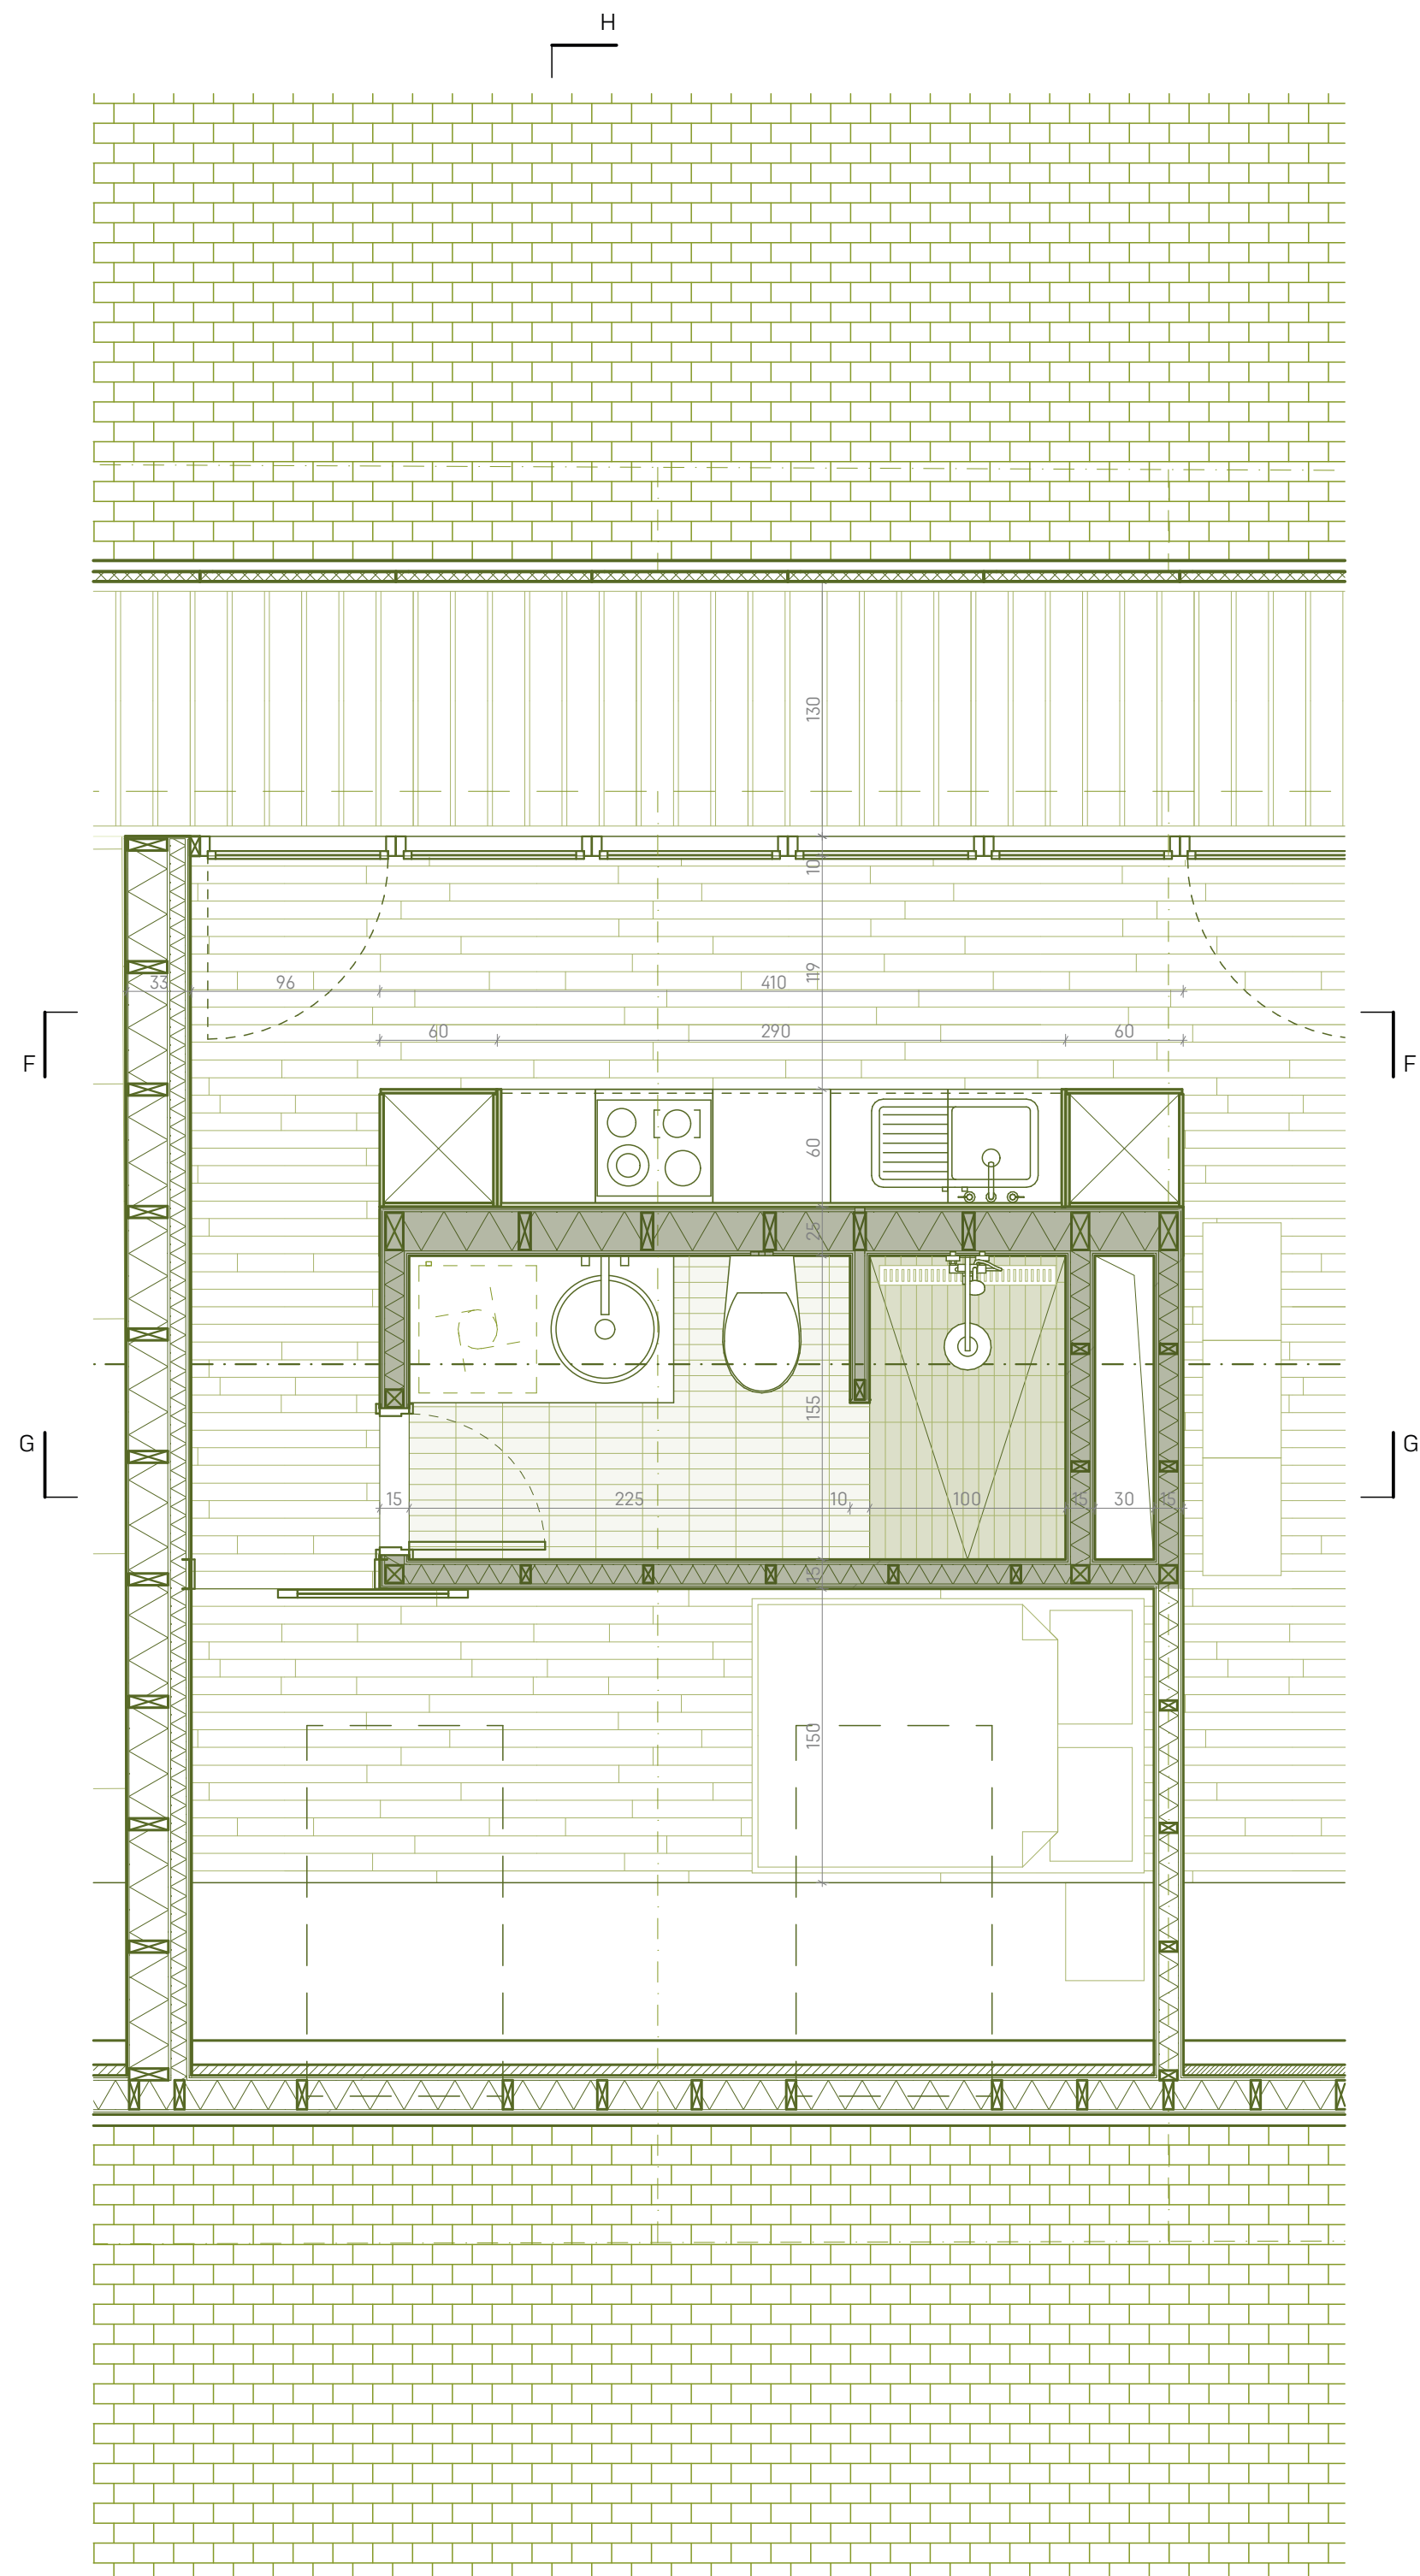



Apartment 15.: kitchen and living room around alcove window



Apartment 34.: kitchen, dining and living area opening onto shared terrace



Communal terrace: covered space for shared meals and activities



Winter garden: indoor space for year-round gardening and exotic plants