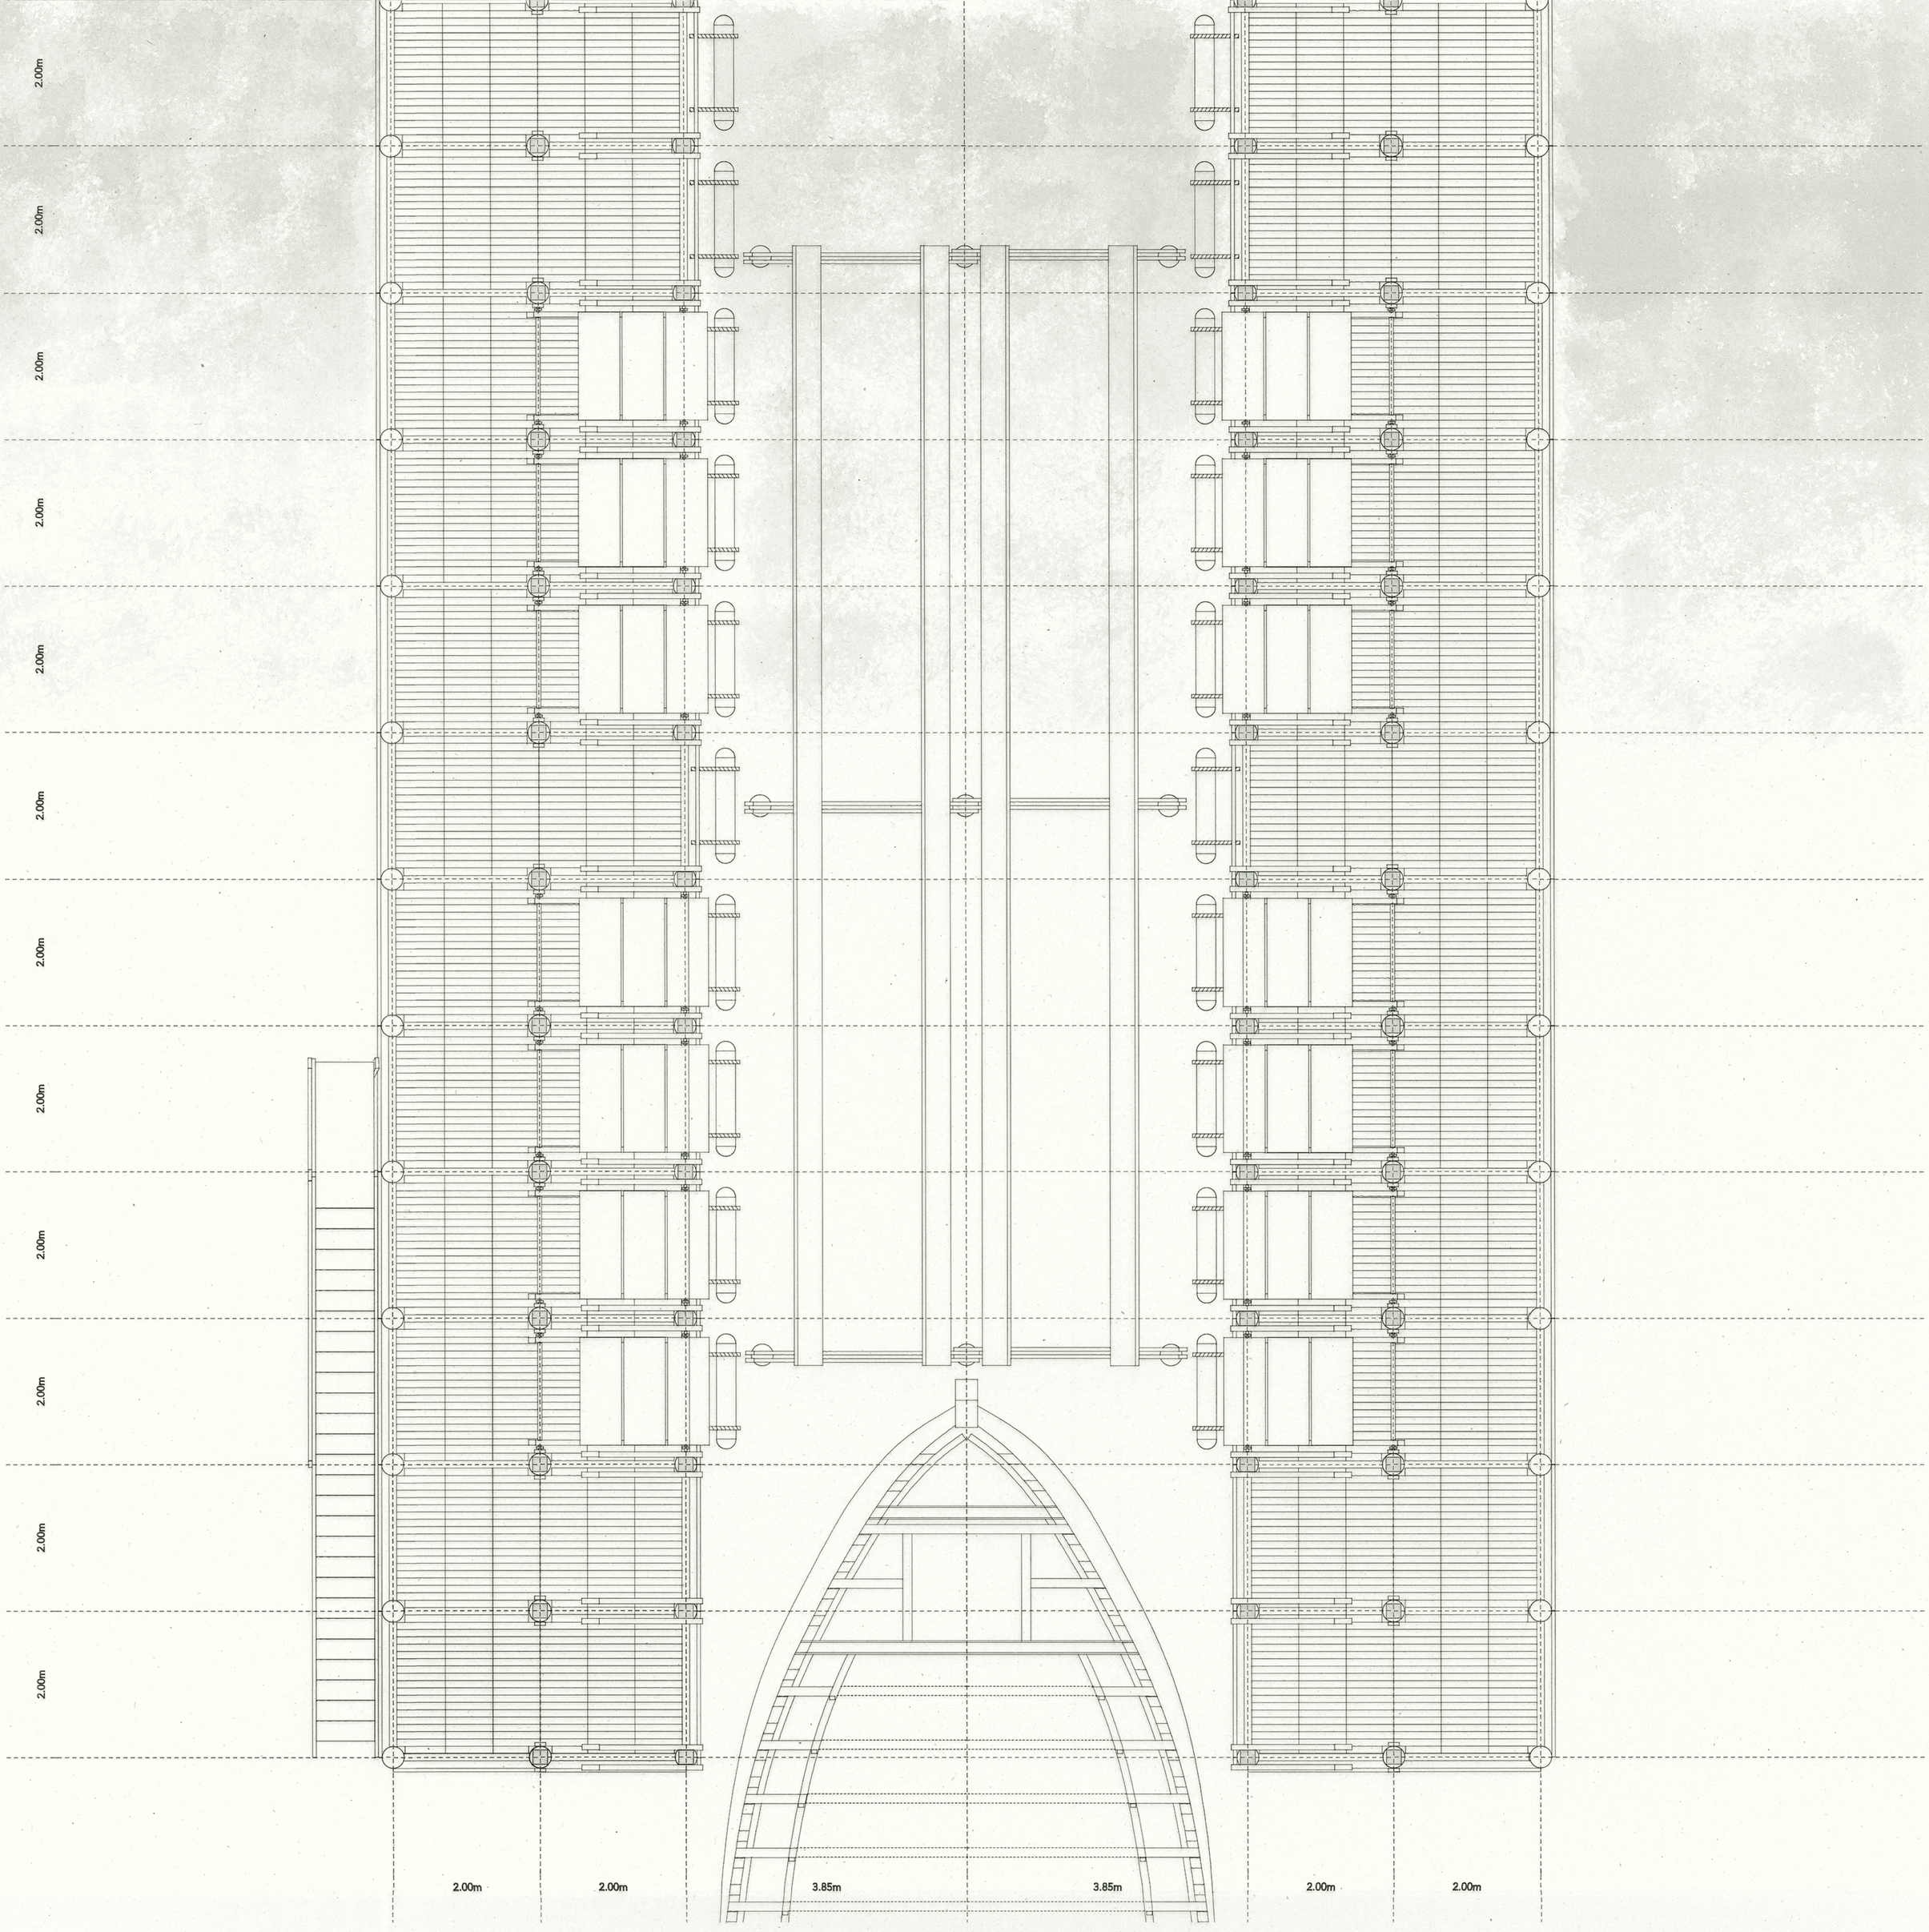

SECTION AND PLAN

scale 1:50