



MERGE

Thrive Together: A Combined Community and Mental Health Space

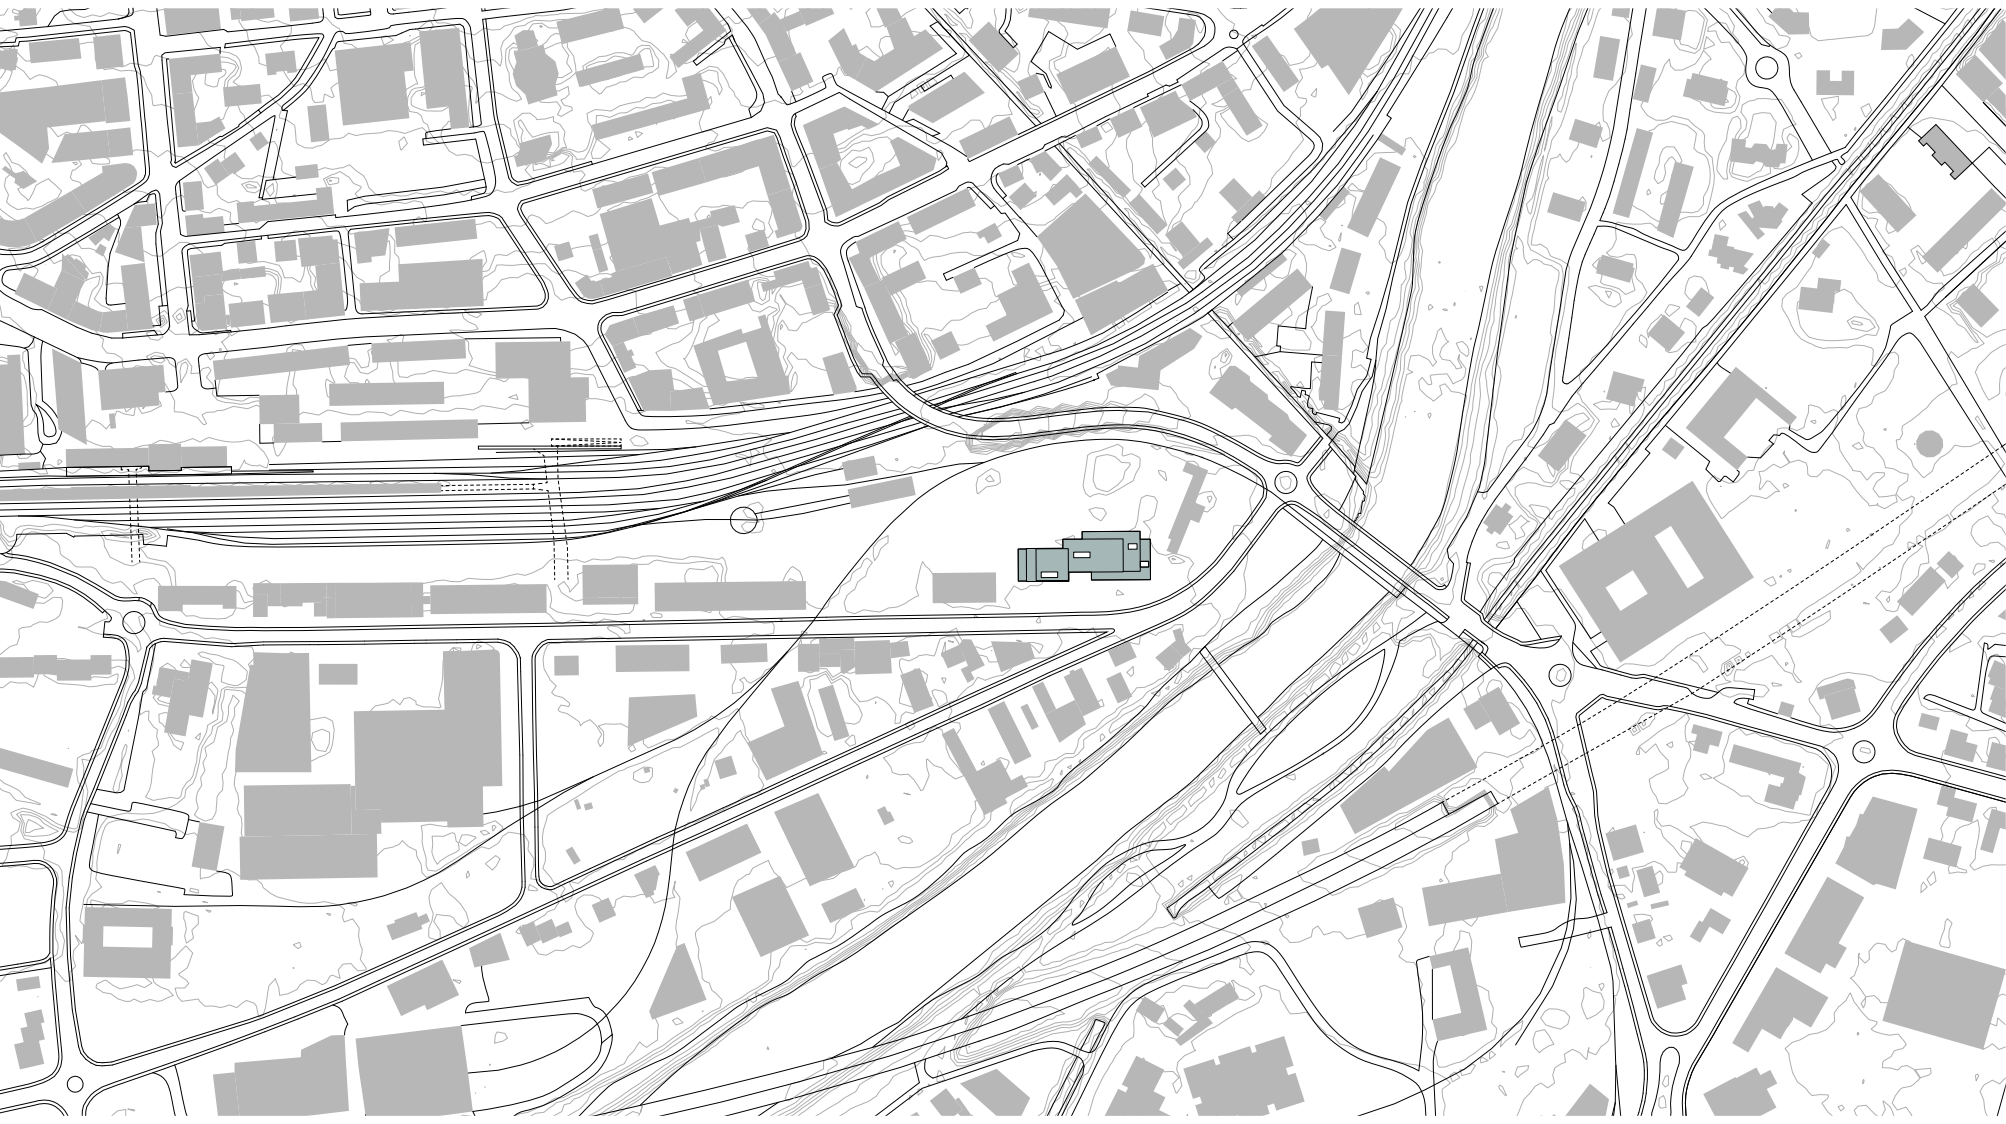


Site plan 1 : 5000

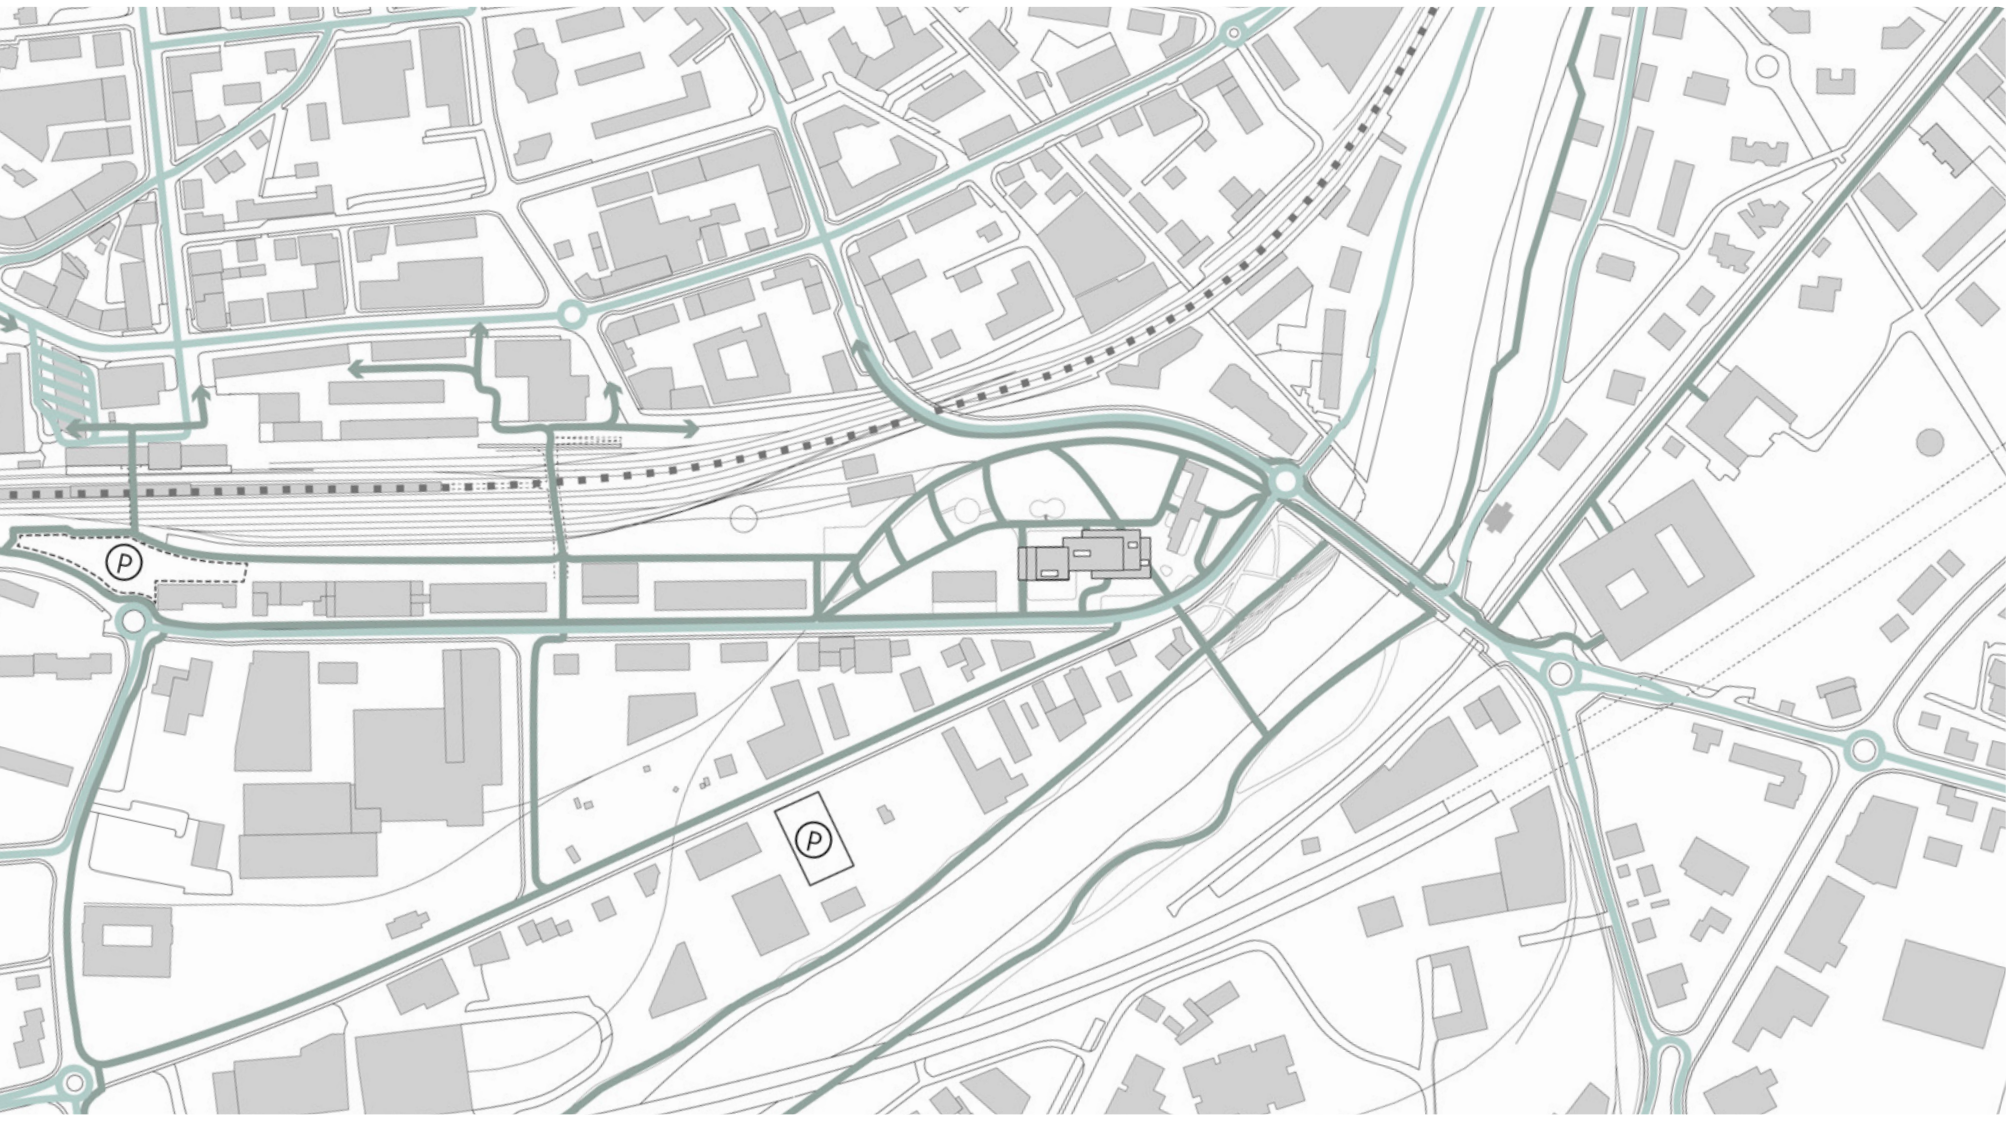


Mobility

- Soft mobility
- Bus
- Train
- Parking

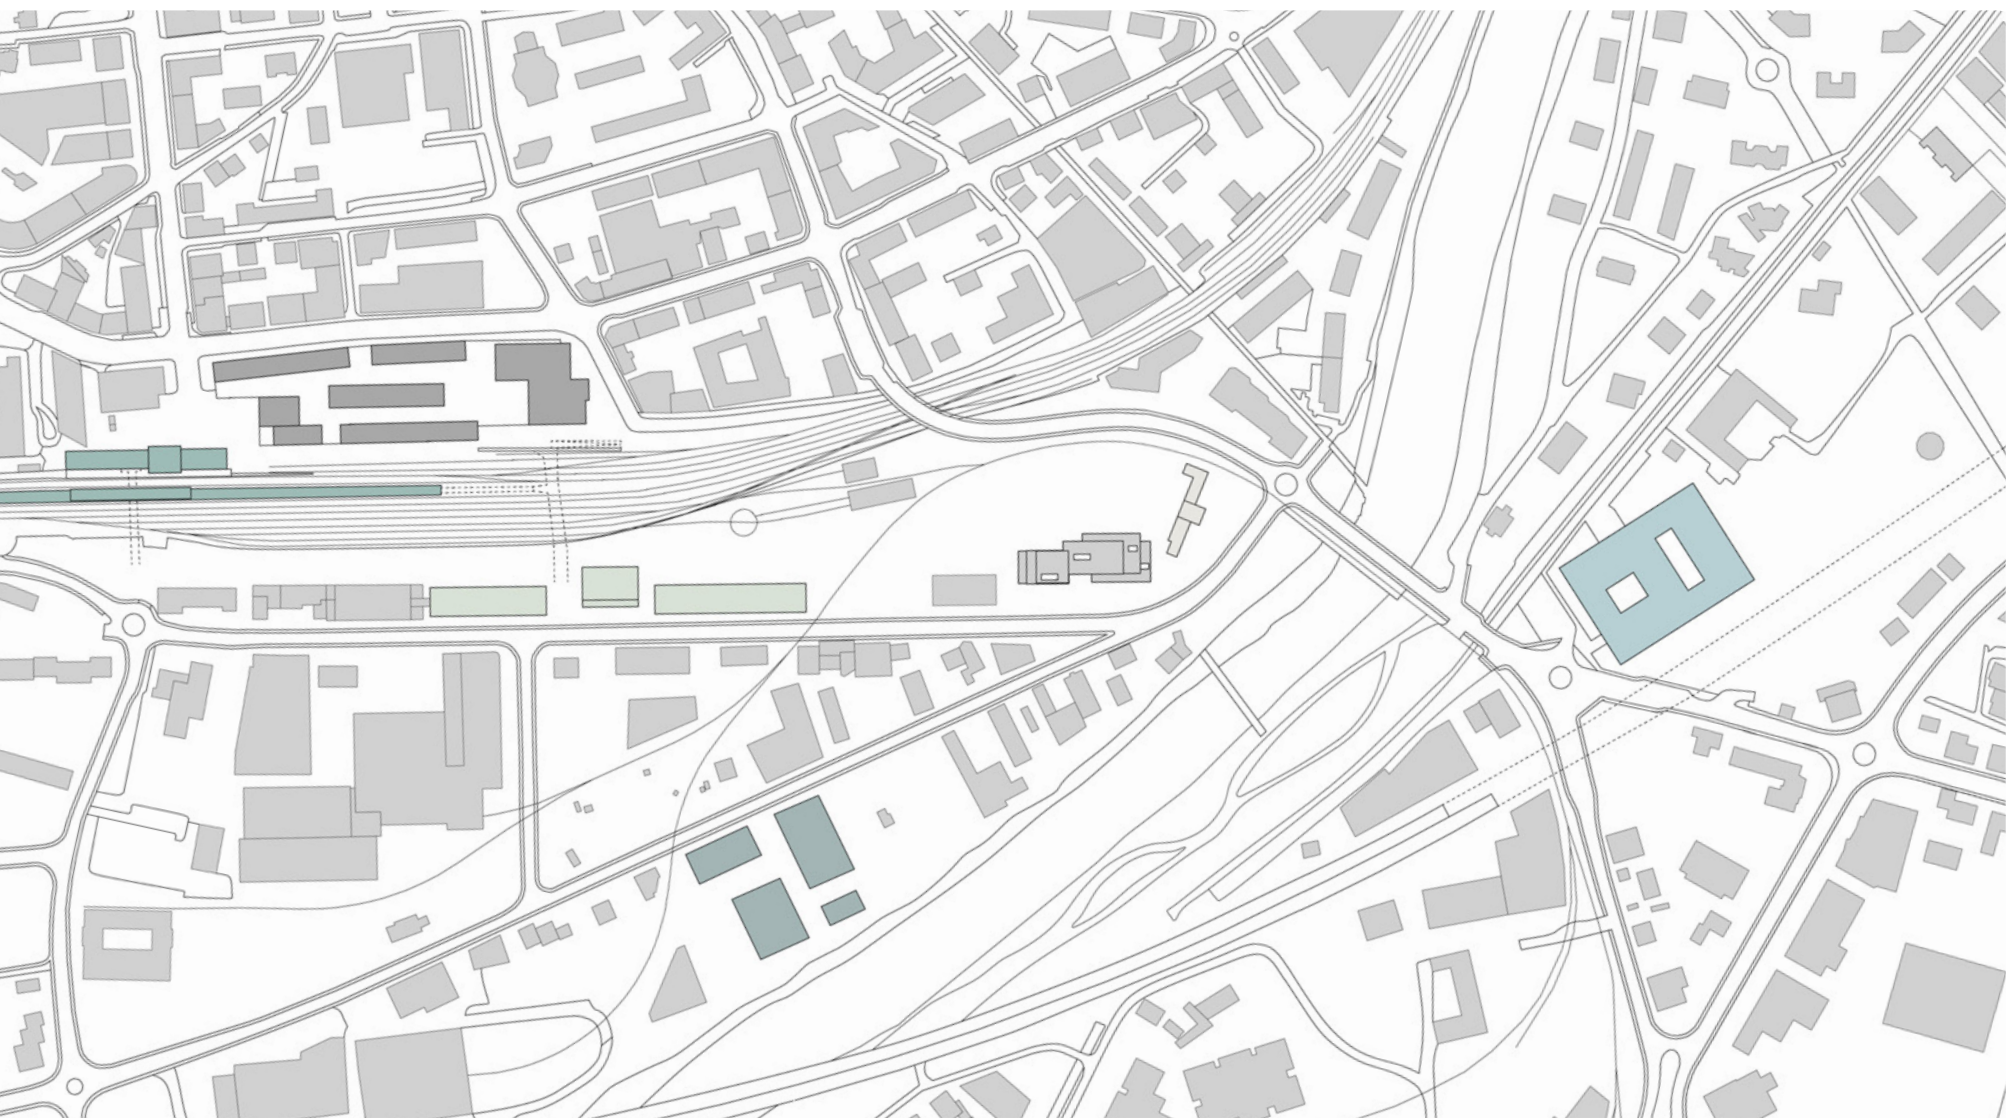


Key buildings


- Sion train station
- Cour de Gare
- L'archipel
- Energypolis campus
- OIKEN headquarters
- High school

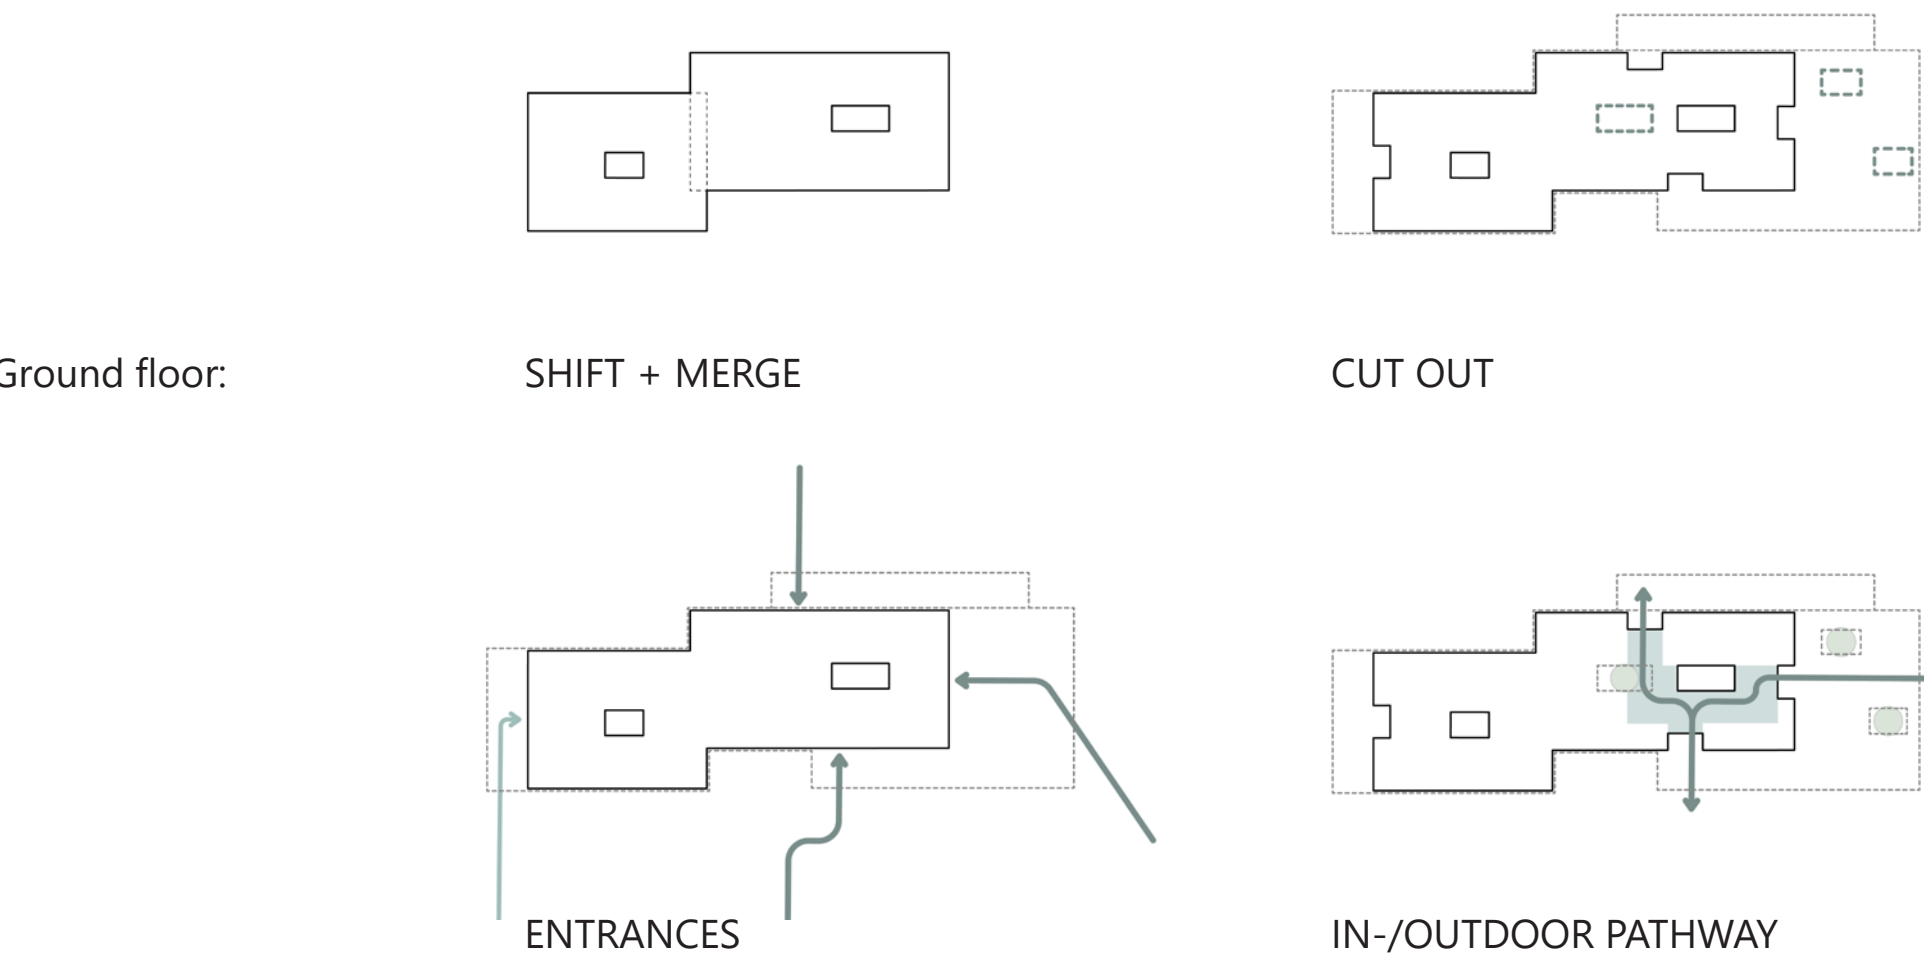

Conceptual diagram

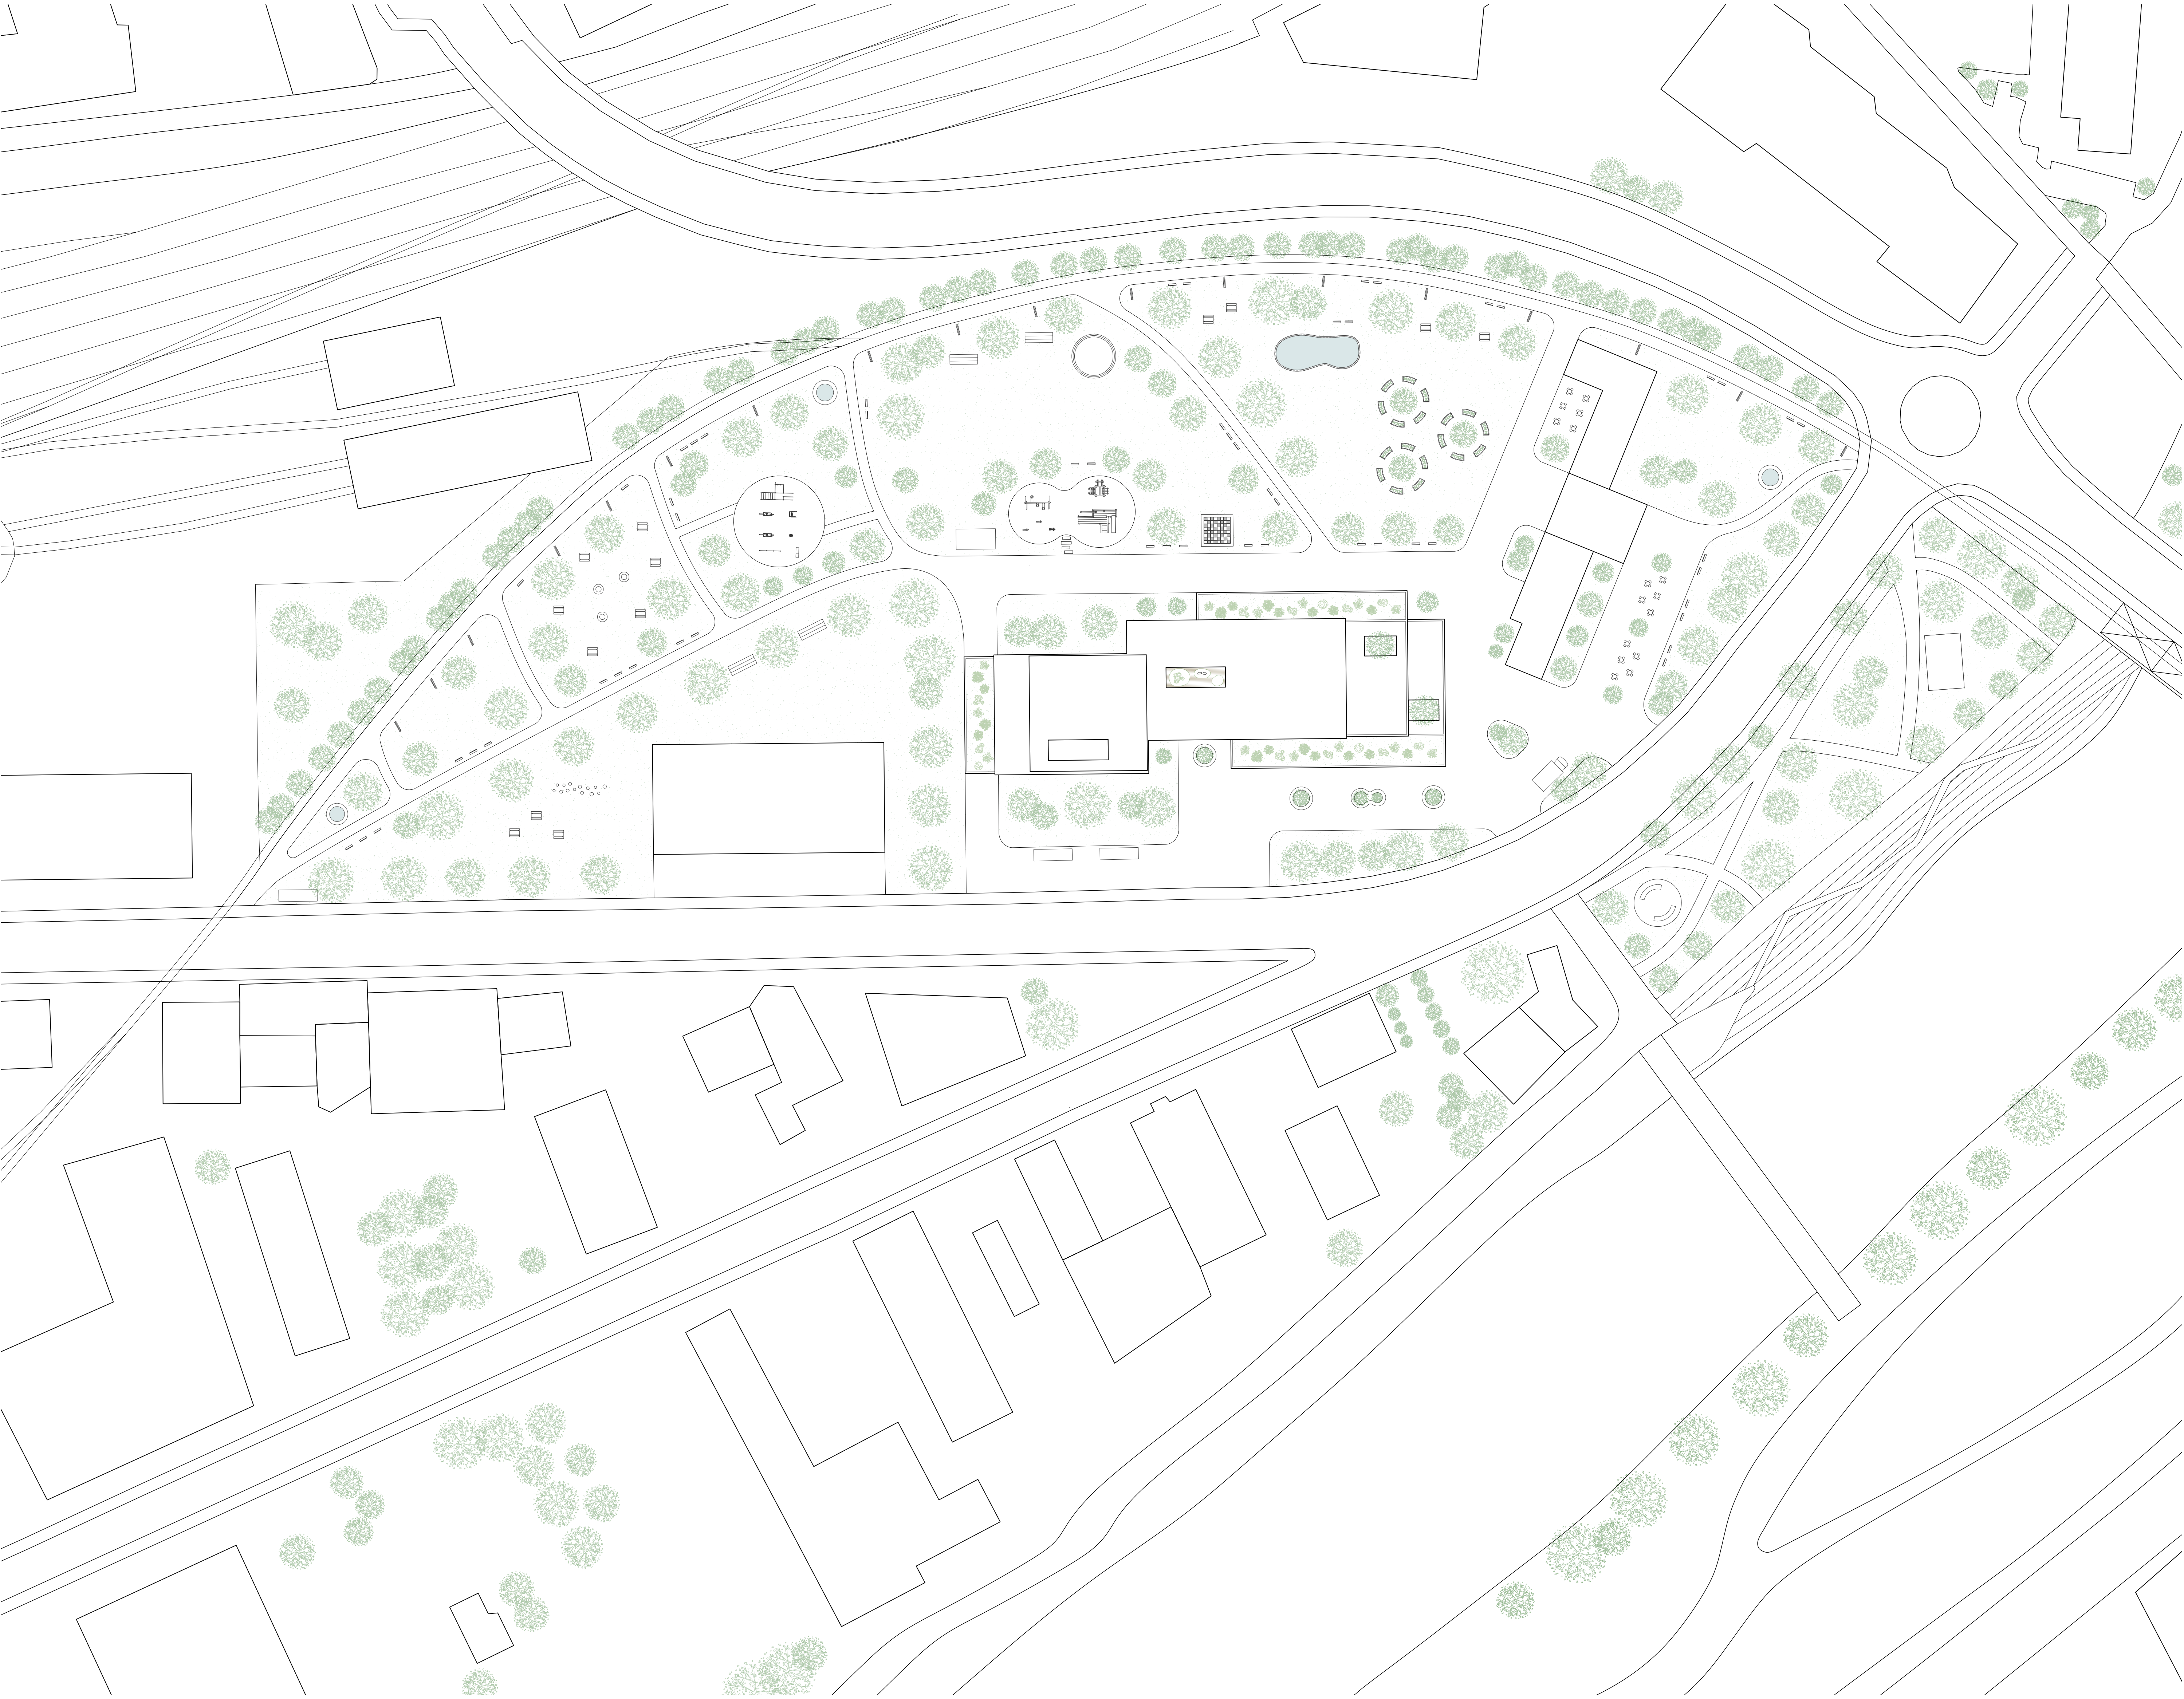


Site plan 1 : 500

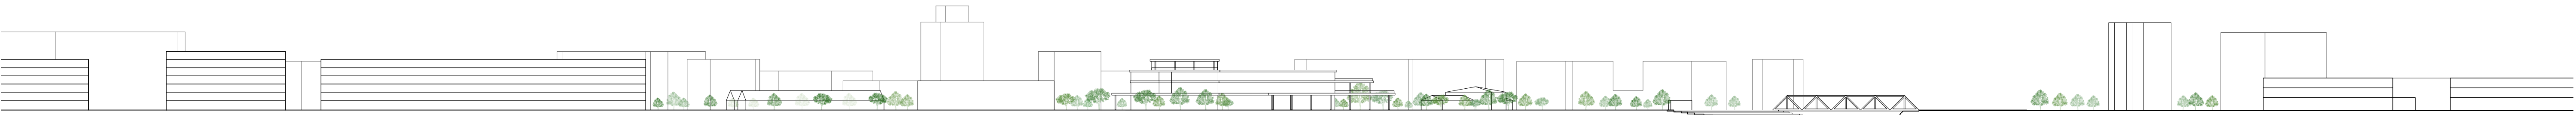


Longitudinal section 1 : 1000




Lateral section 1 : 1000

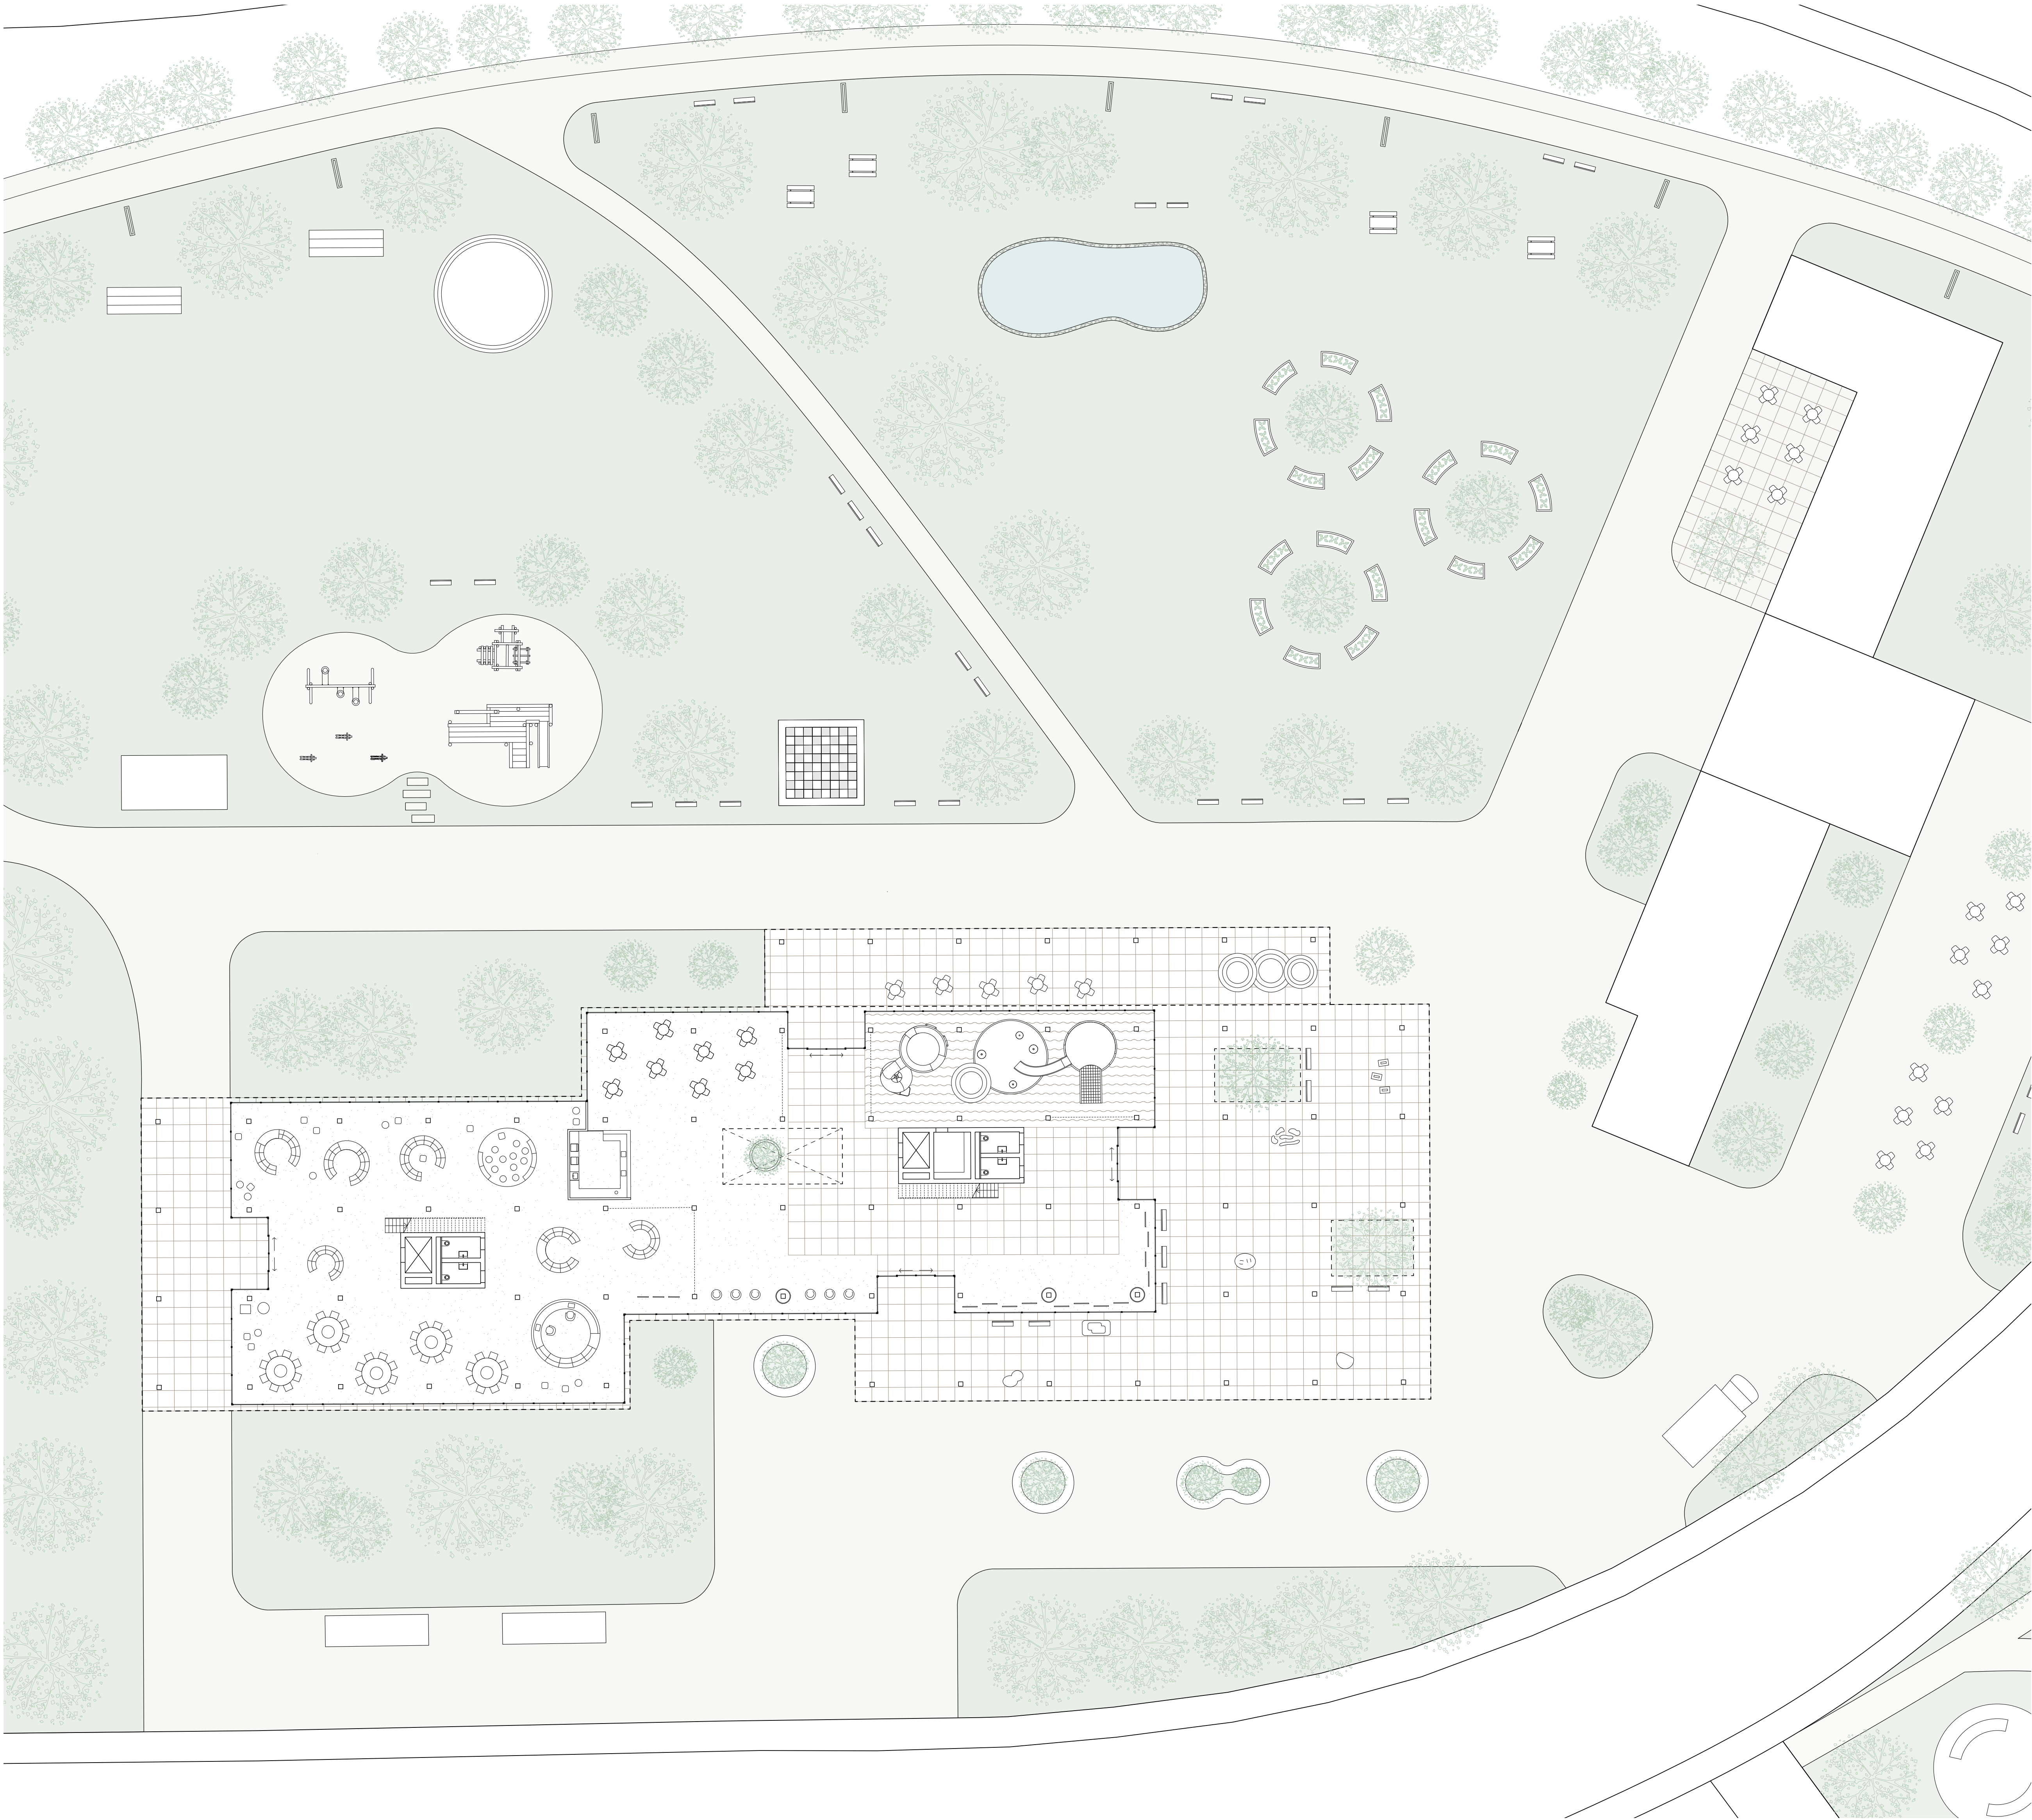


Ground floor plan 1 : 200

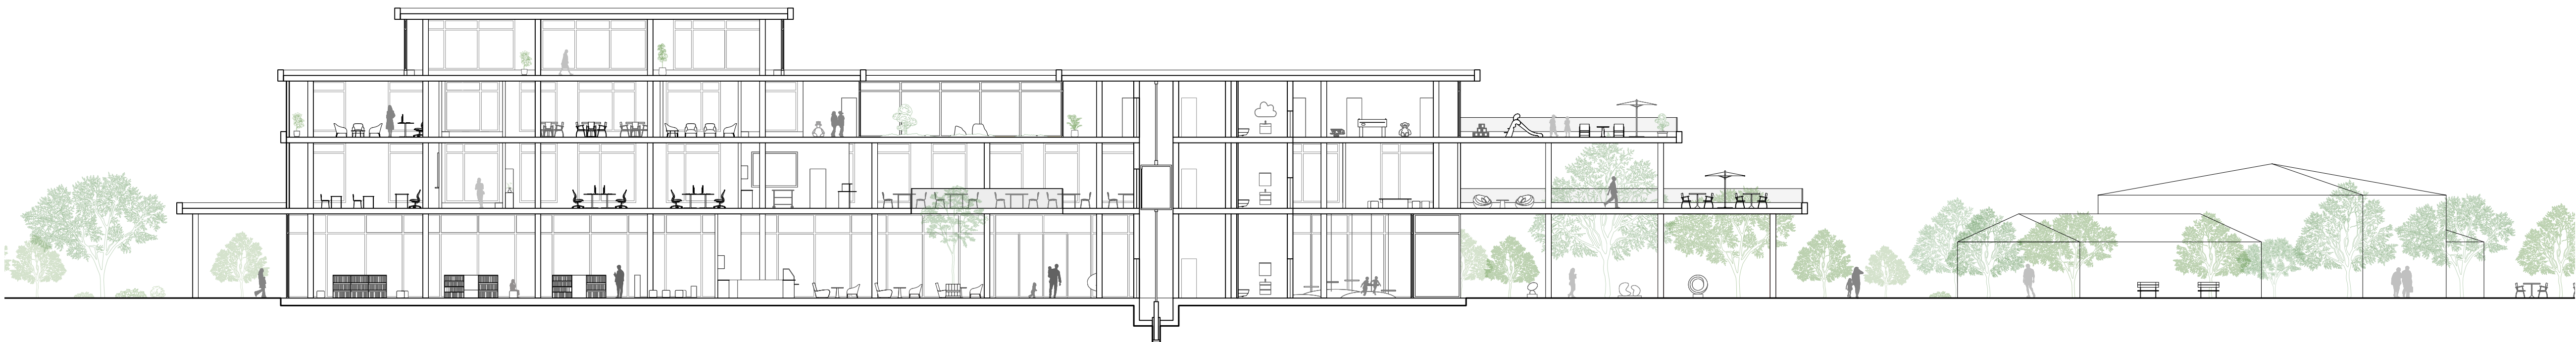


Longitudinal section 1 : 200

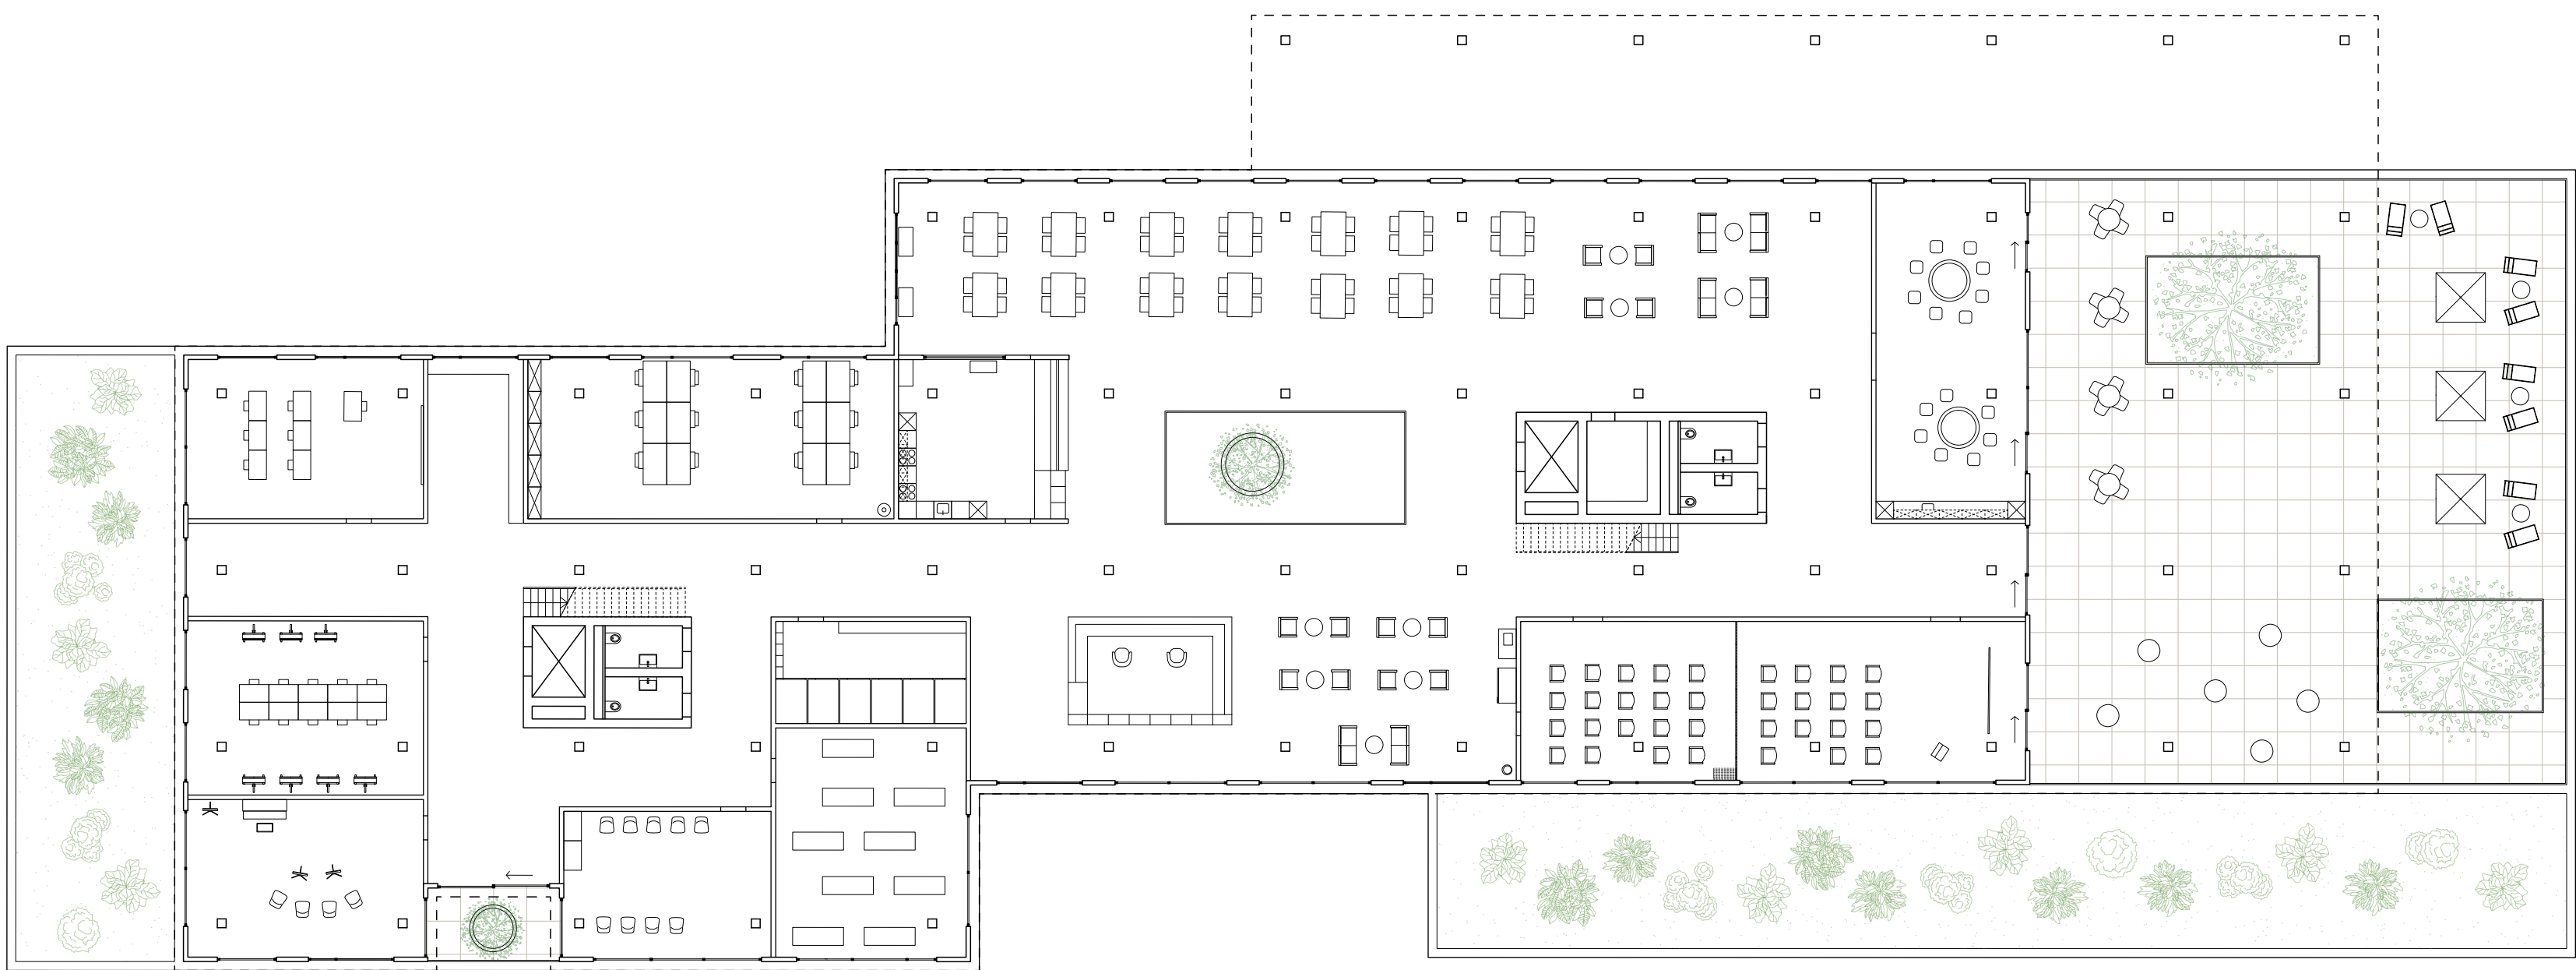


First floor plan 1 : 200

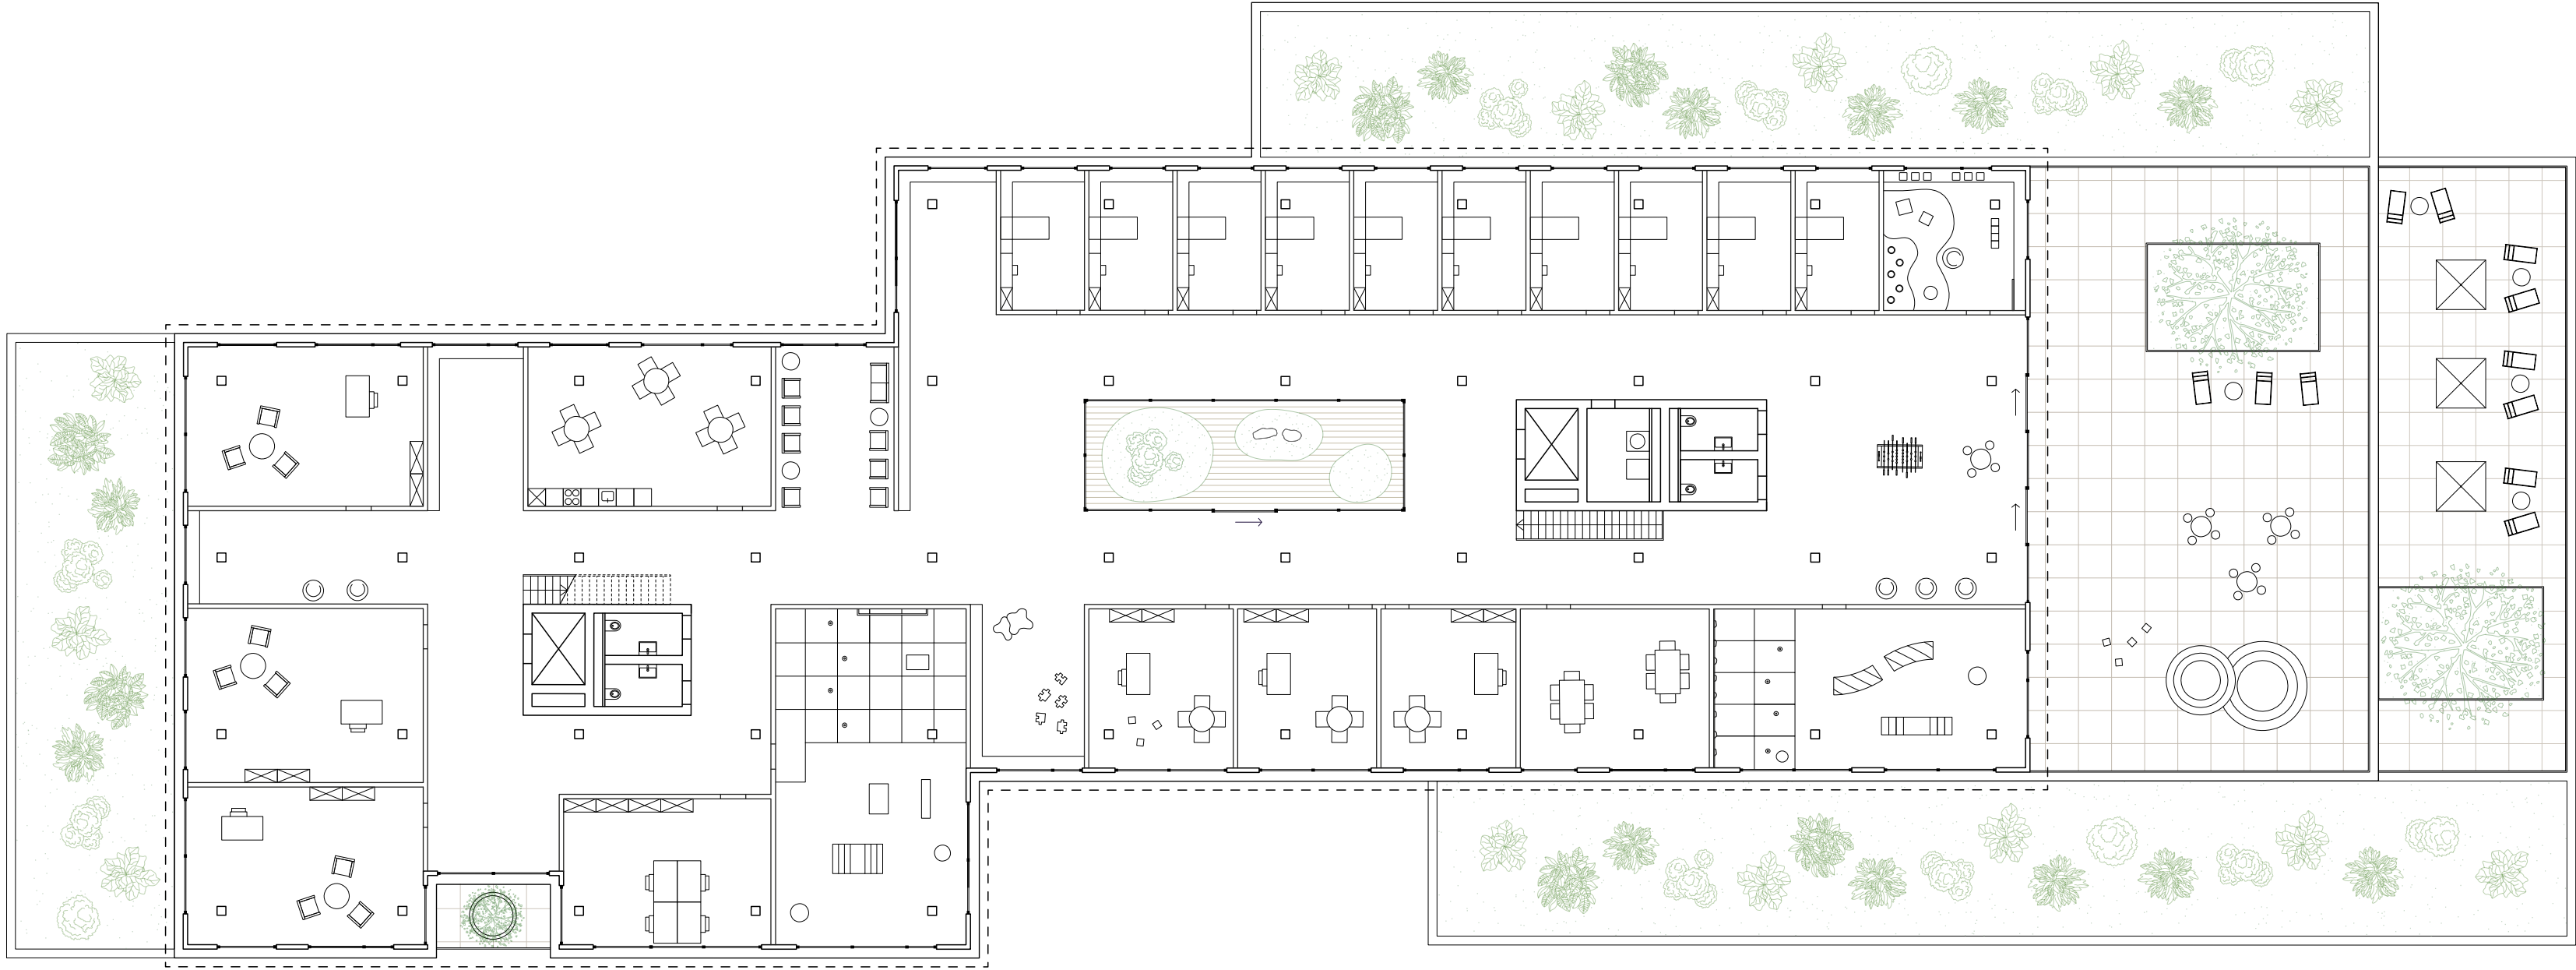


Second floor plan 1 : 200

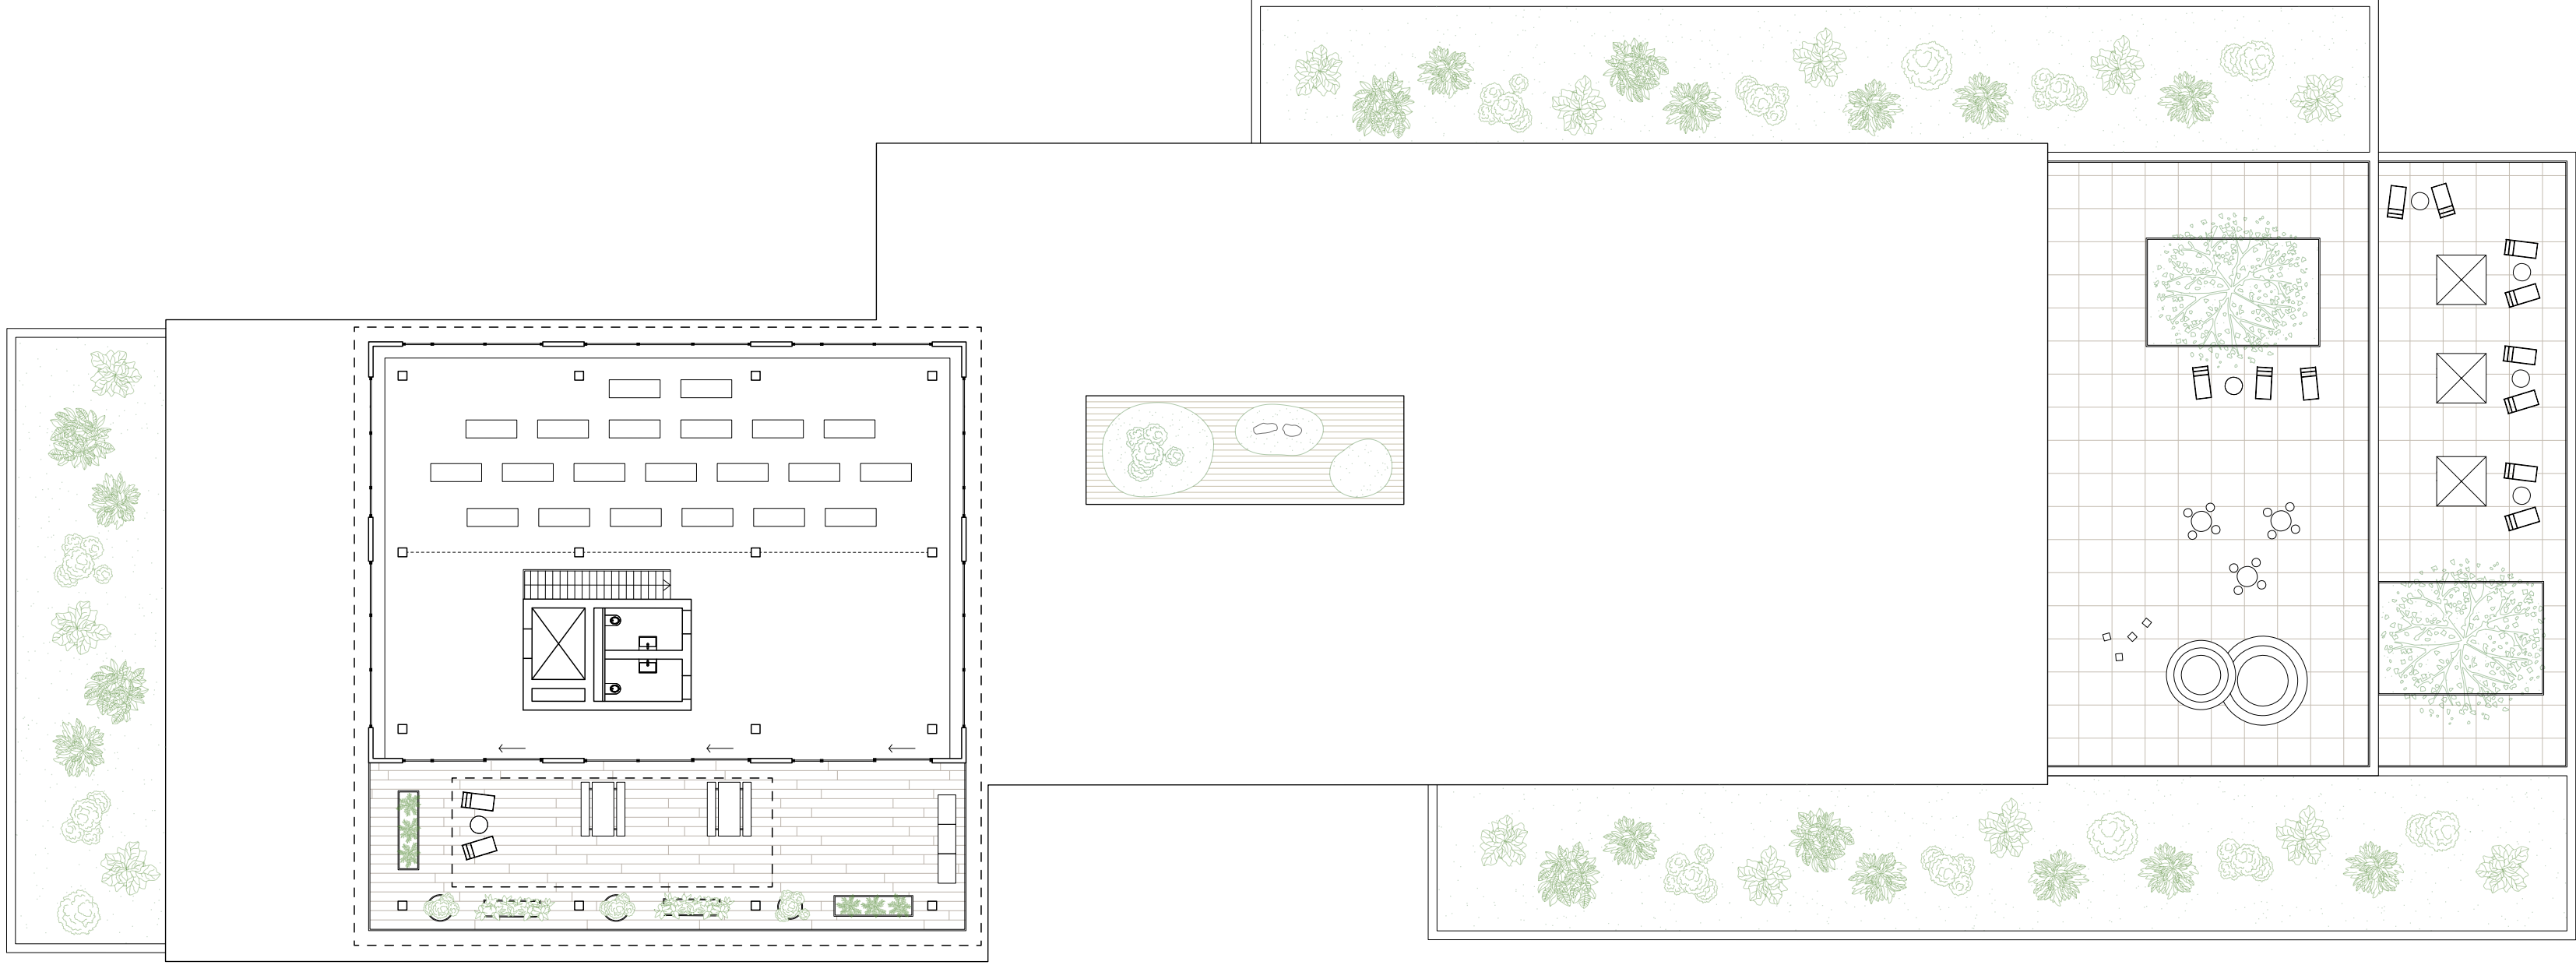


Third floor plan 1 : 200

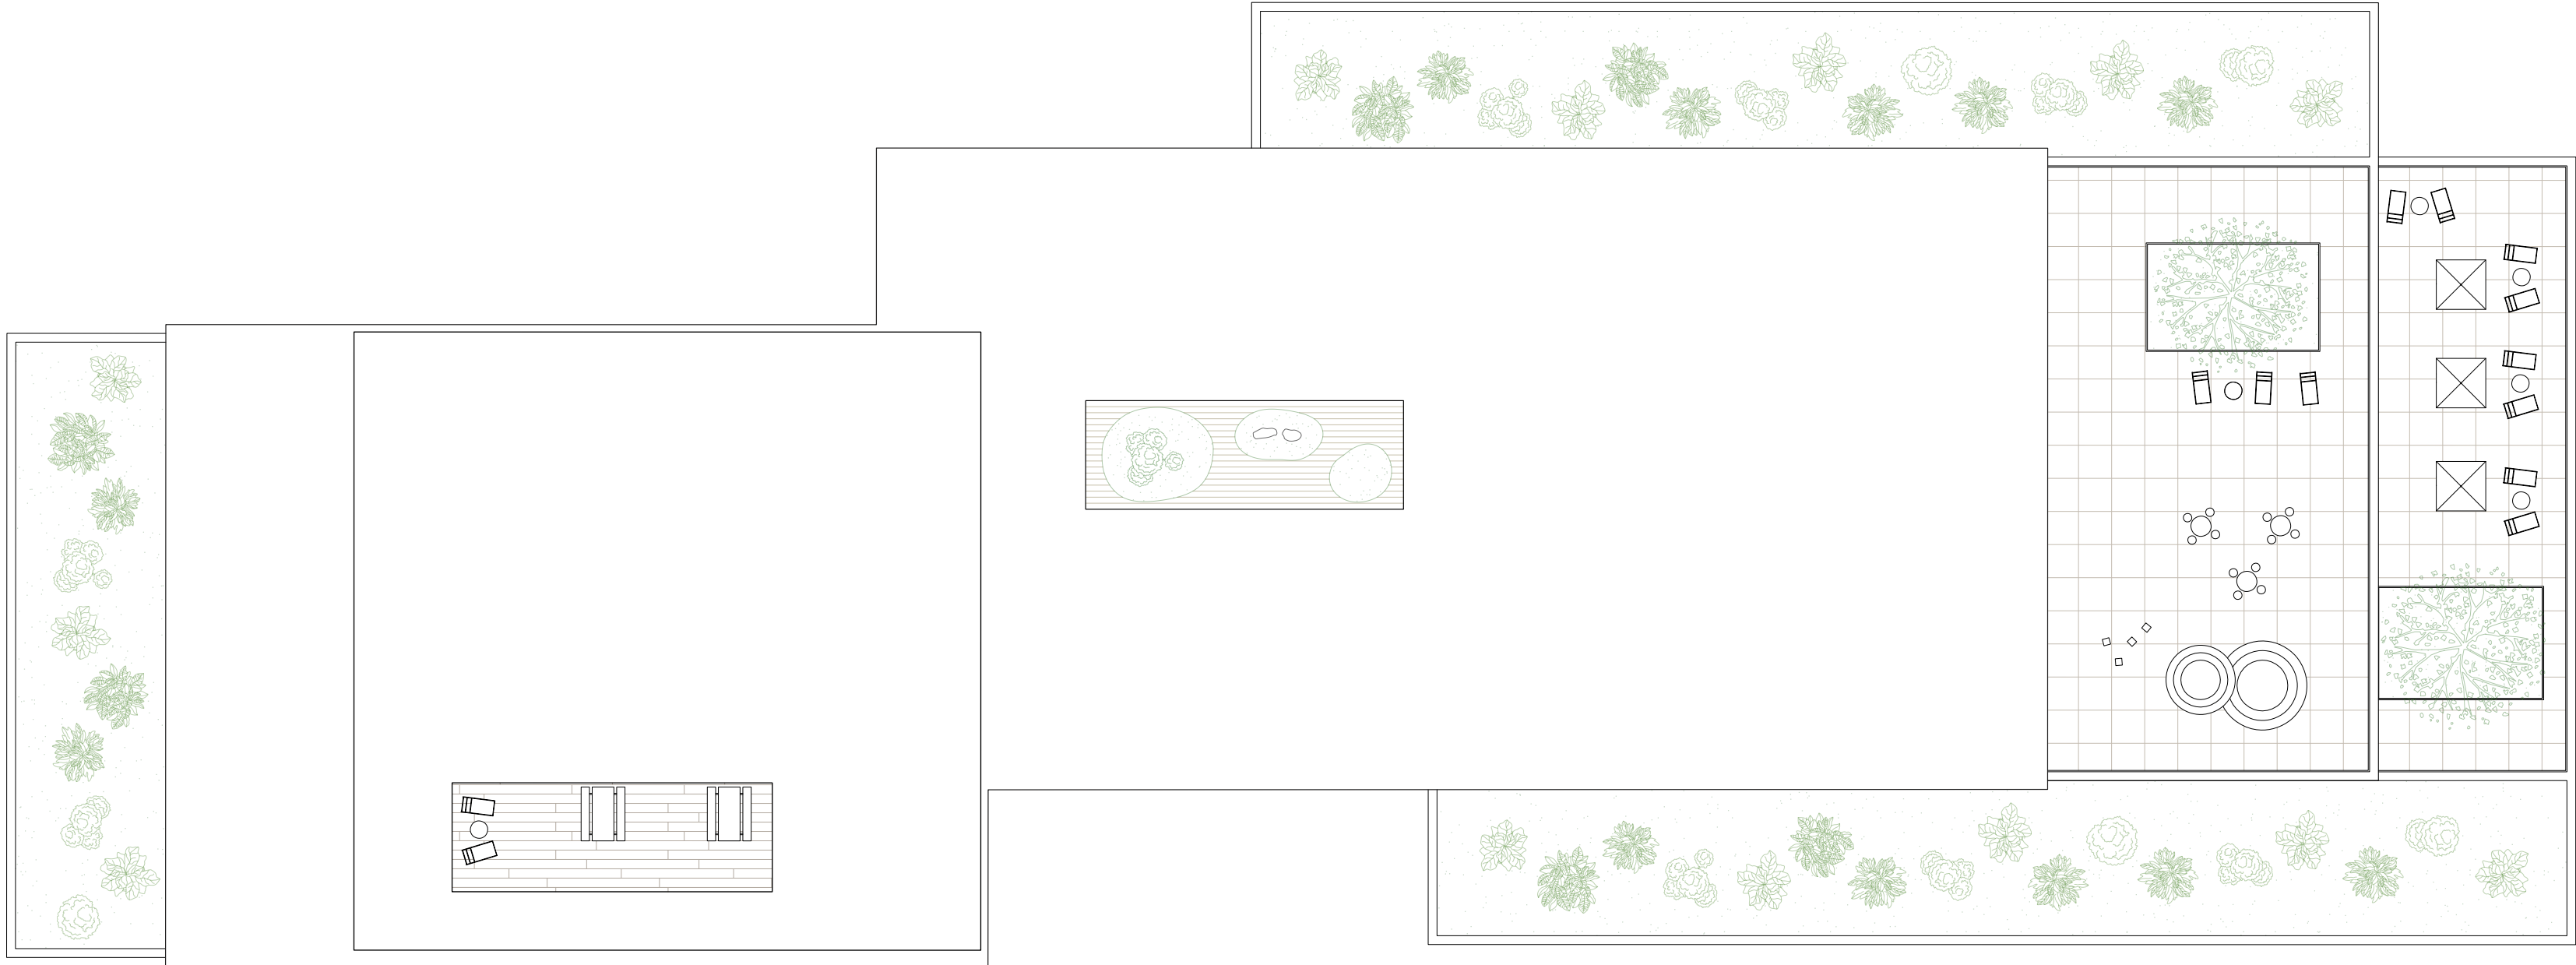


Roof plan 1 : 200

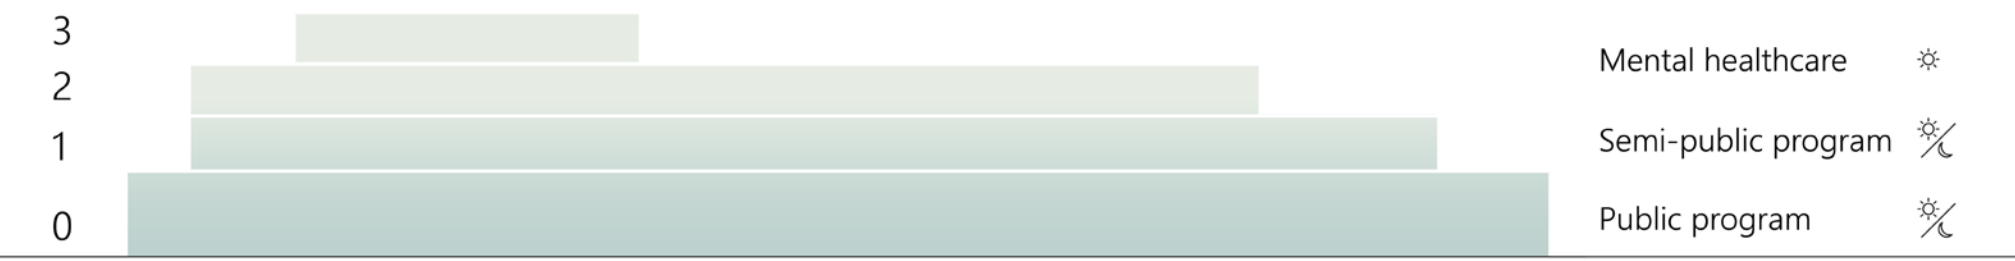


Spatial distribution

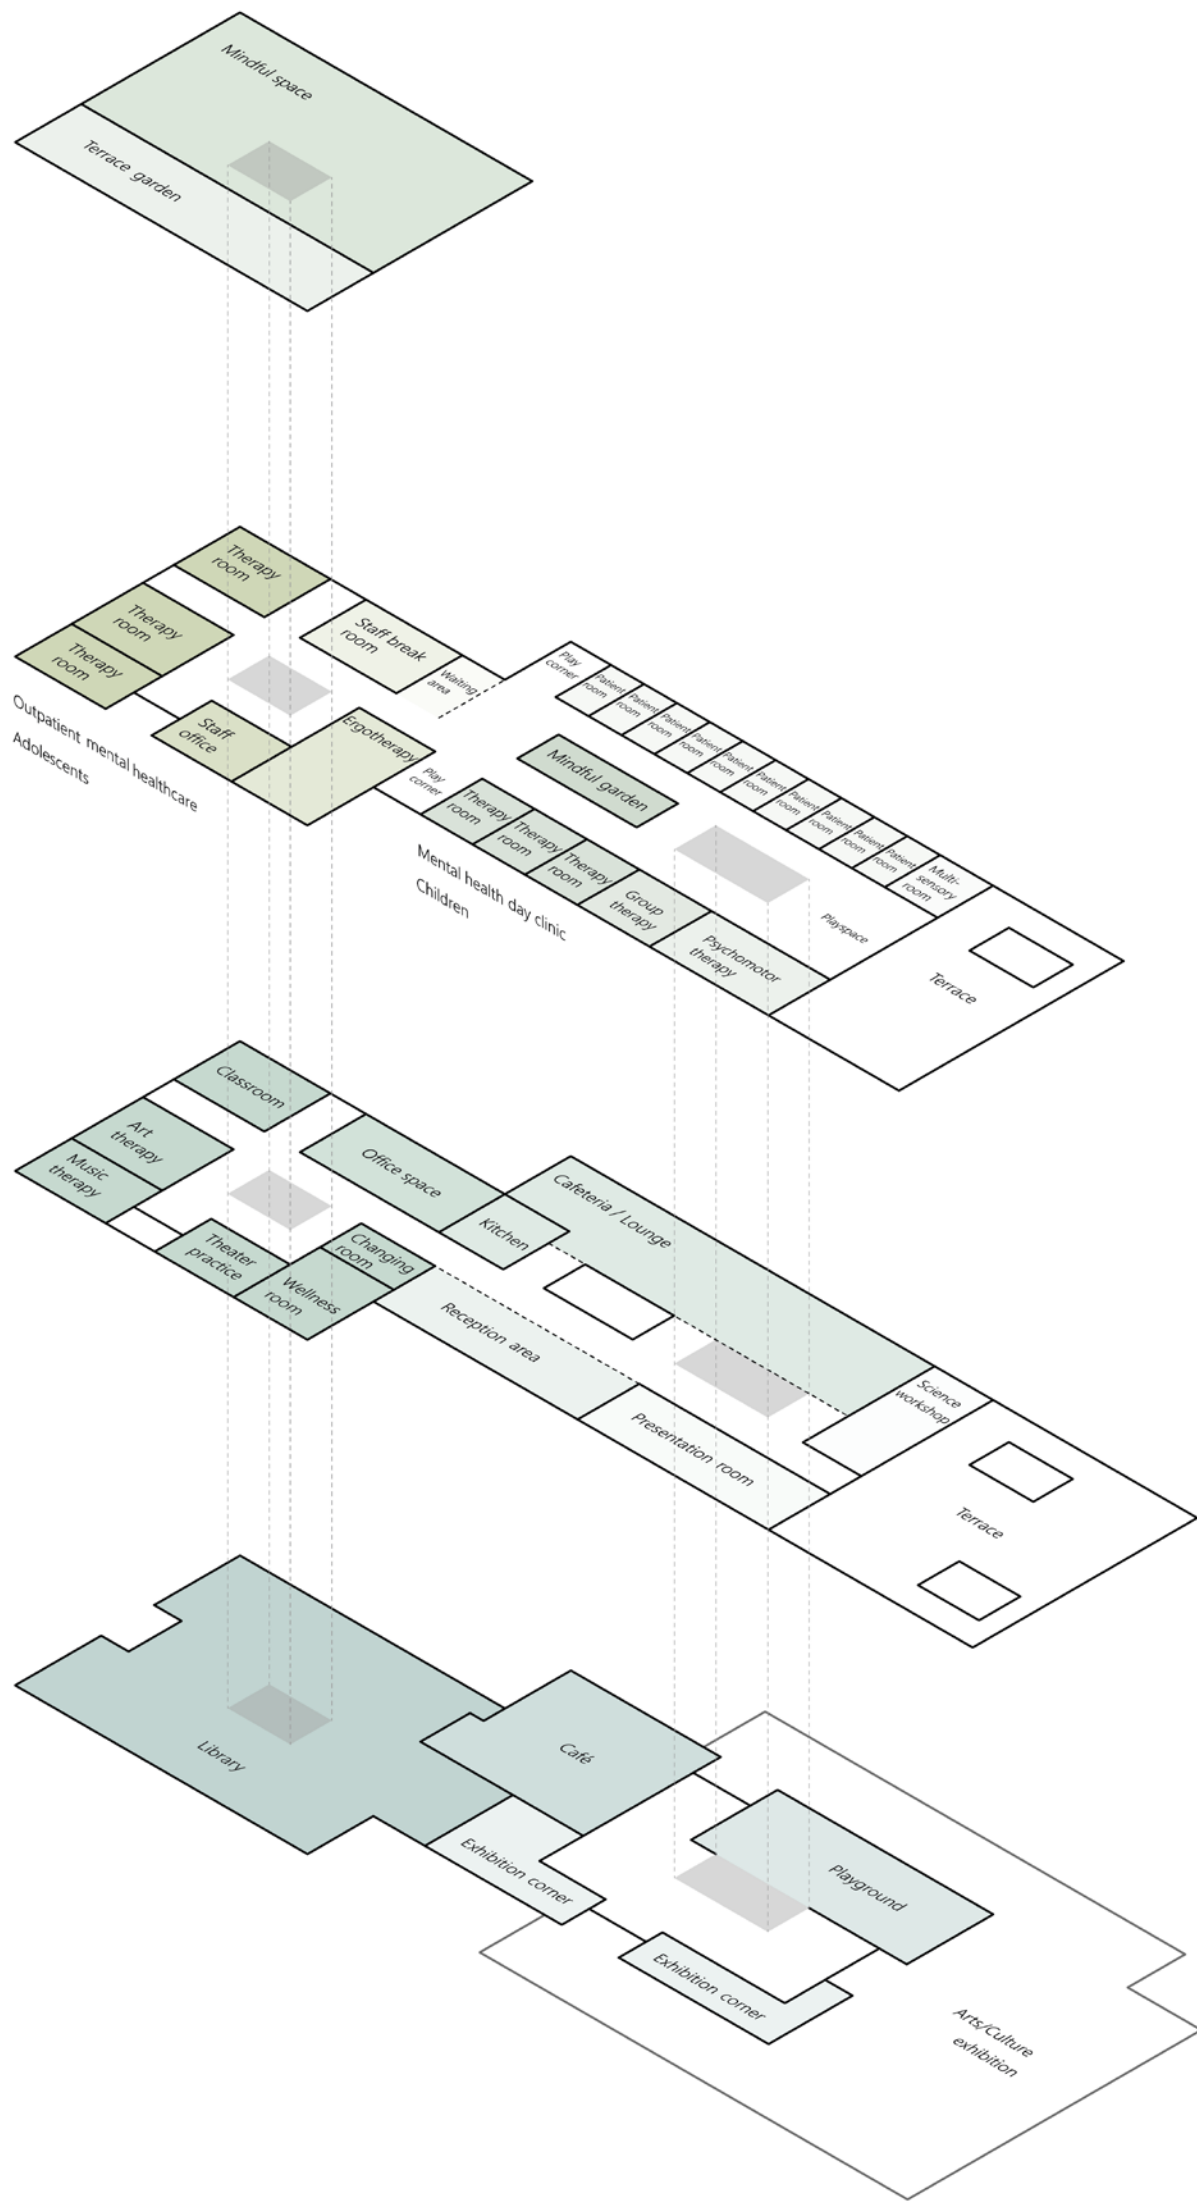

Building program

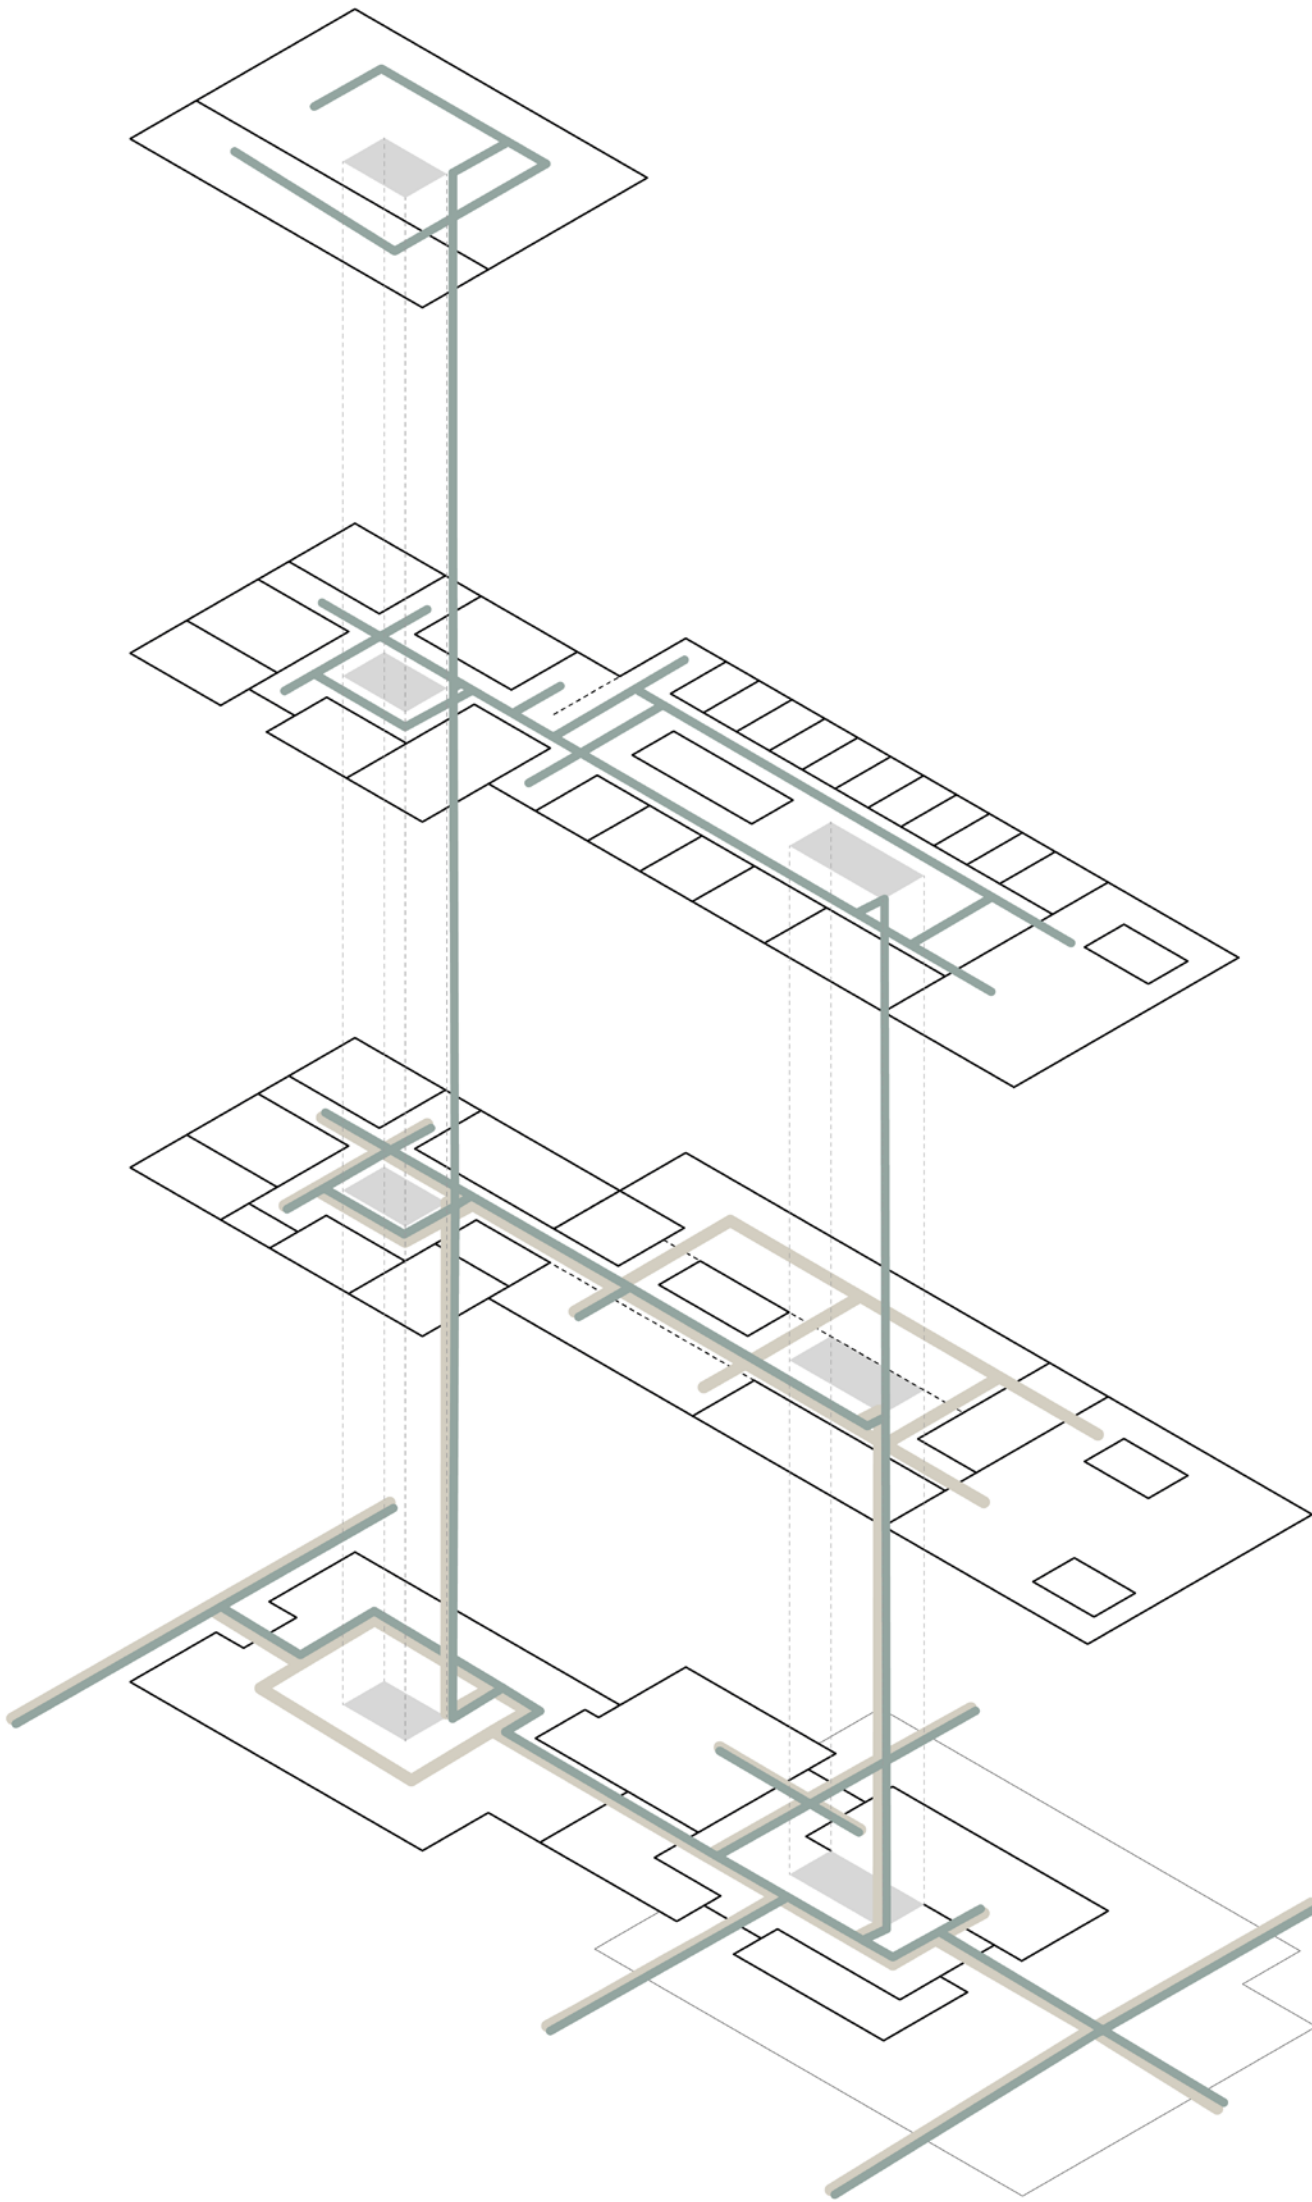

Circulation

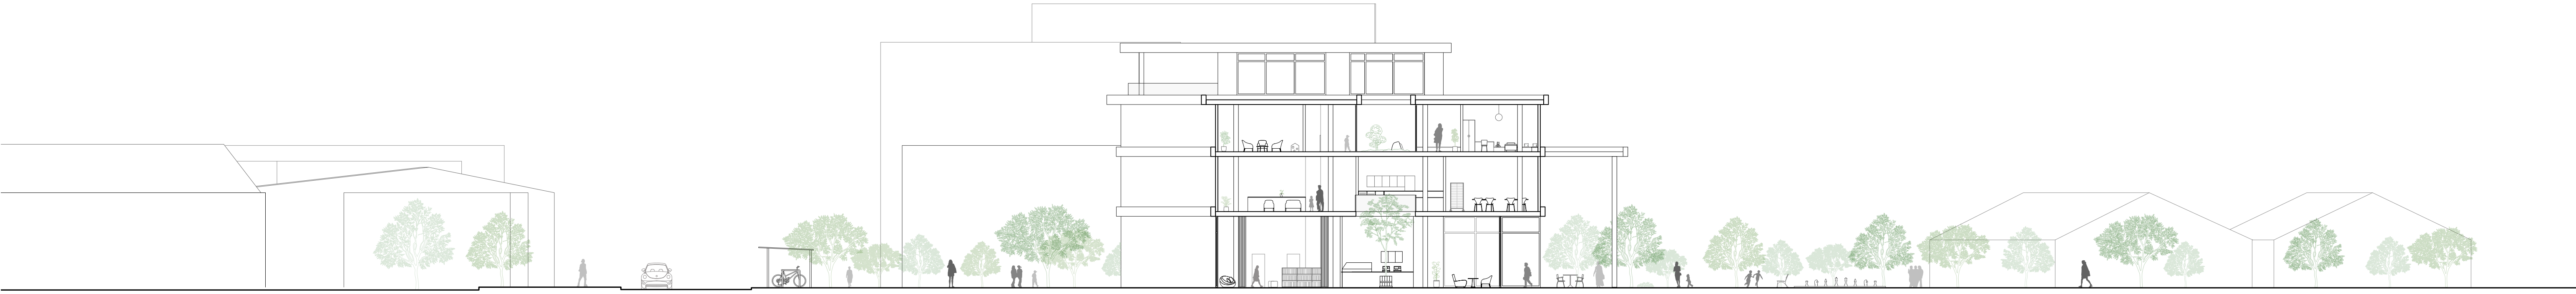

Lateral section 1 : 200



South-east elevation 1 : 200




South-west elevation 1 : 200



North-west elevation 1 : 200



North-east elevation 1 : 200

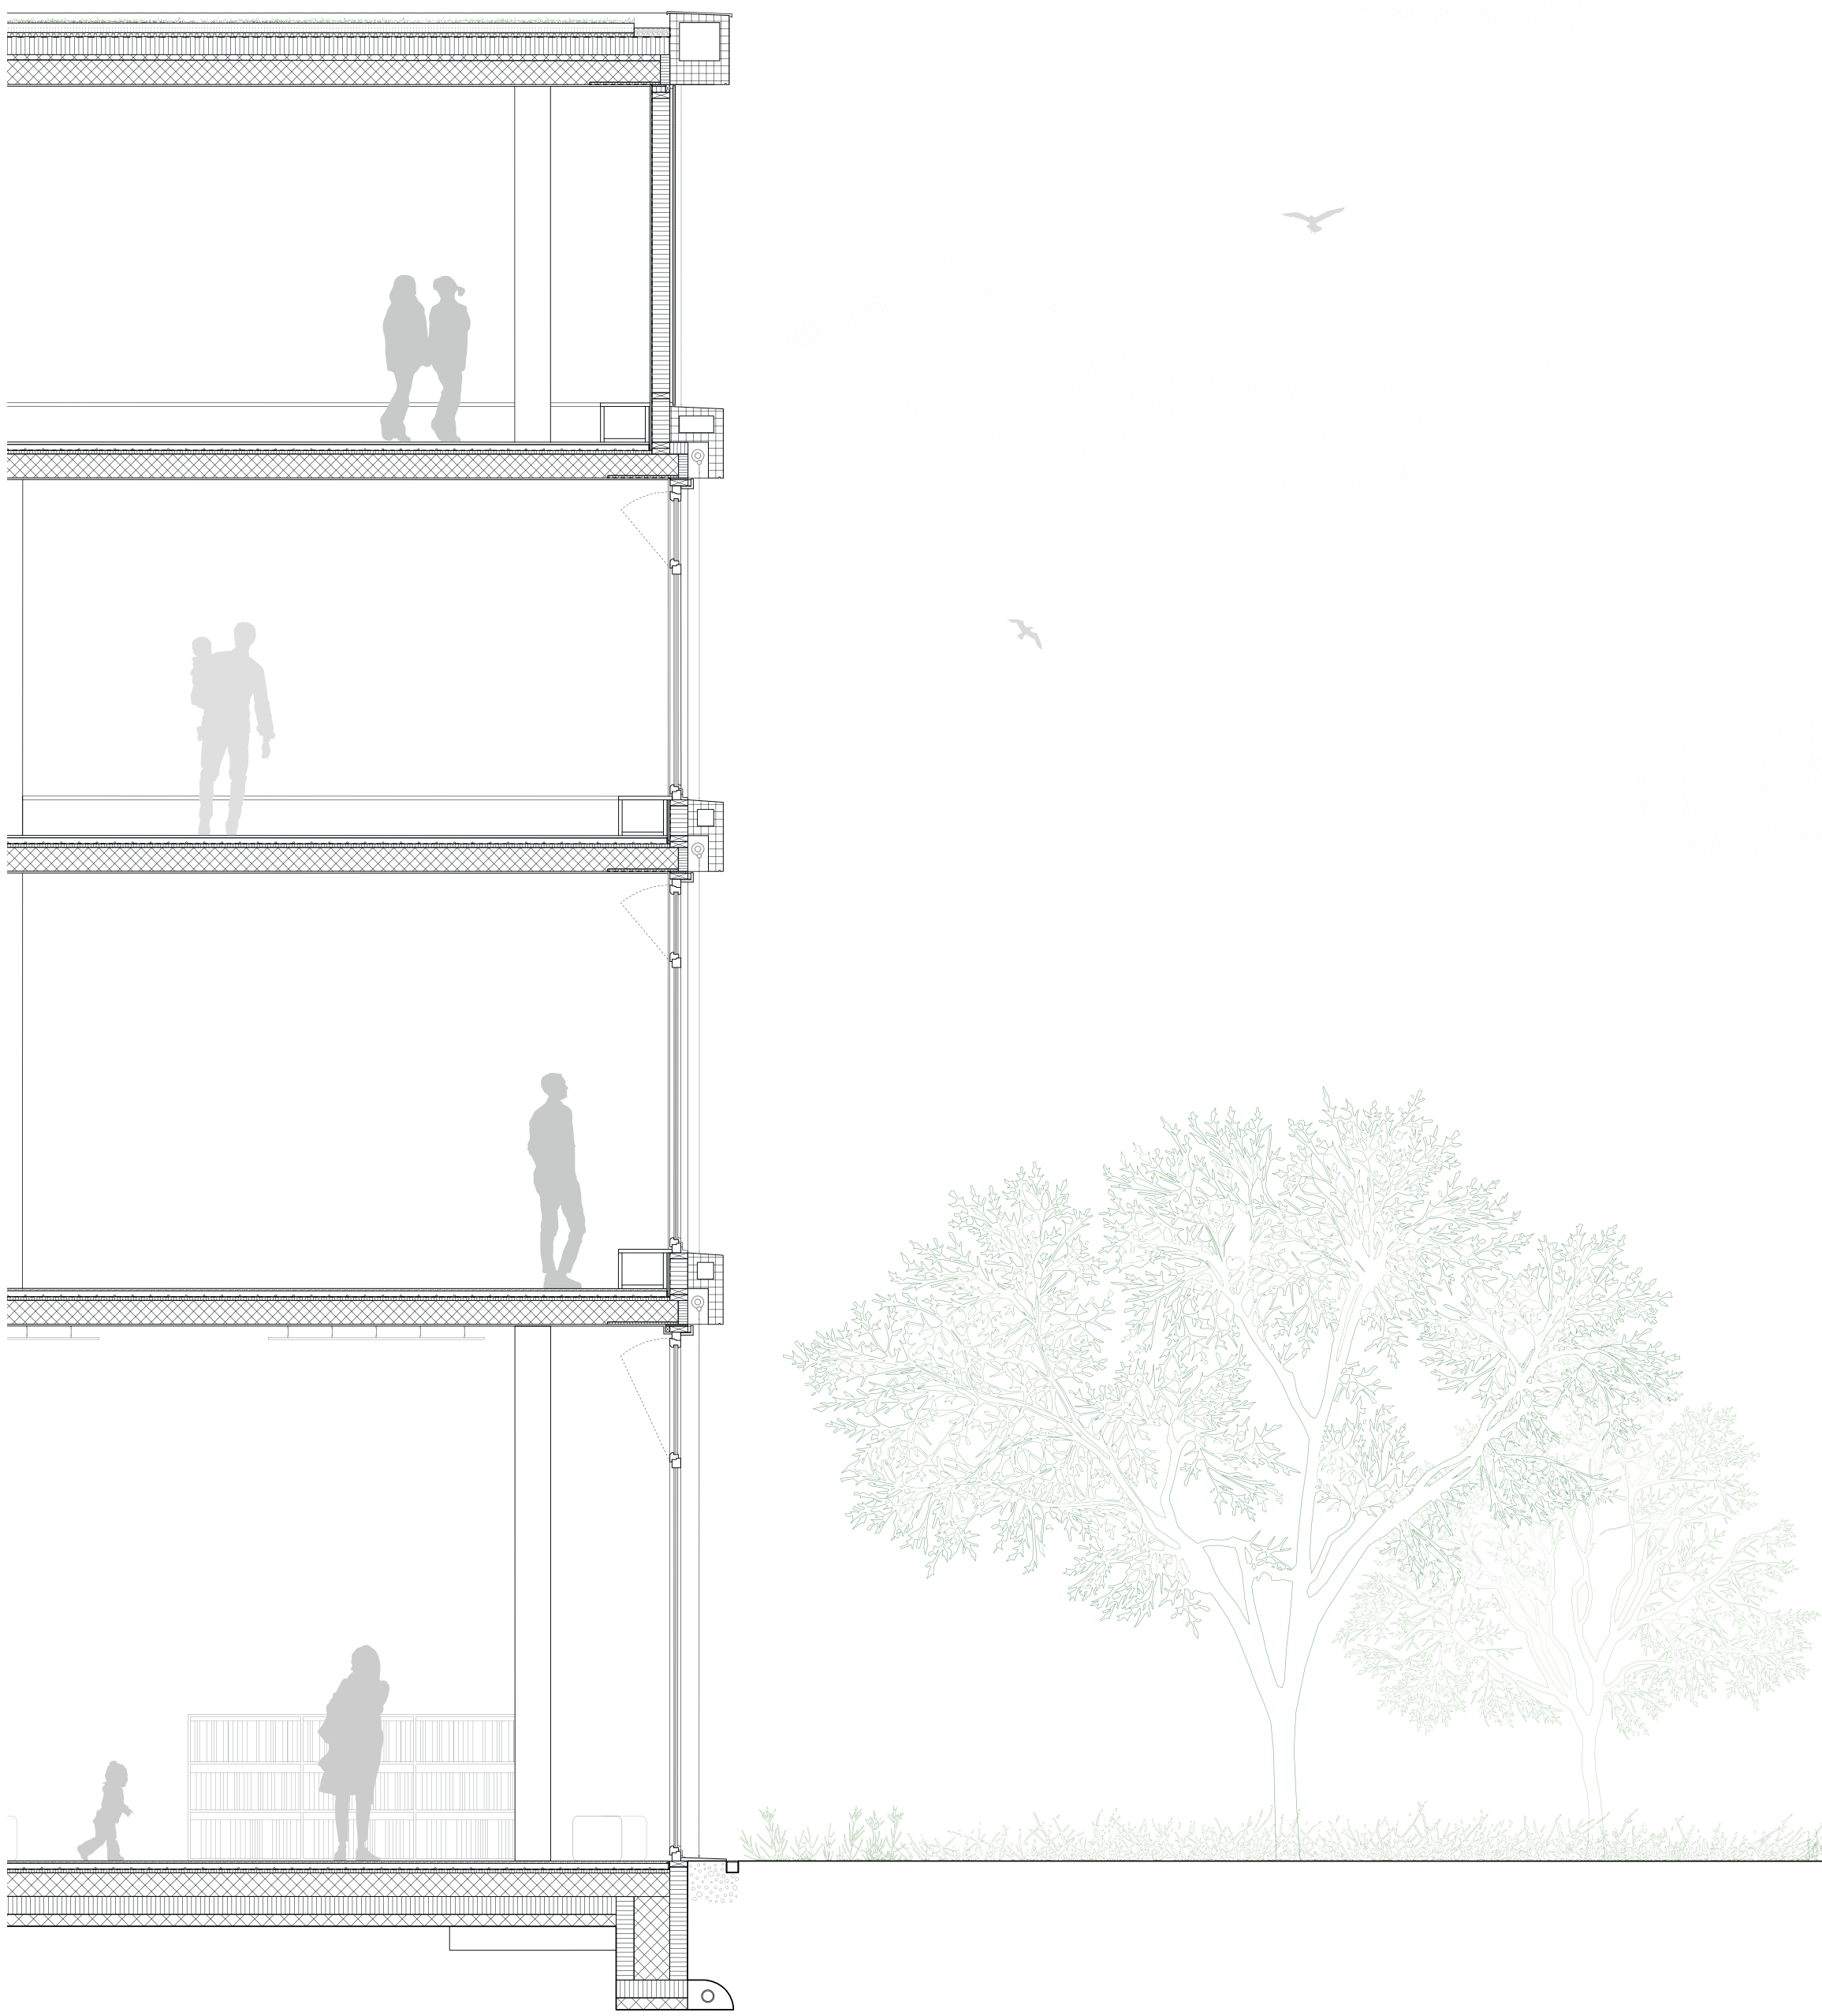

Detail plan 1 : 50



Roof :	
Light vegetation	
Substrate	80 mm
Filter fleece	2 mm
Drainage element, water reservoir and root barrier	30-75 mm
Two-layer bituminous waterproofing	7 mm
Thermo-acoustic insulation (cellular glass)	150 mm
Sloped concrete 1.5%	20-60 mm
Cement-free concrete slab	20 mm
Coated ceiling	10 mm

Upper Floors façade - wall:	
Vertical fabric blind	3 mm
Triple glass window	36 mm
Larch wood panel	20 mm
Ventilation void	25 mm
Hard fibre panel	8 mm
Thermal insulation (wood fibre)	150 mm
Vapor-barrier	1 mm
Arolla pine plywood panel	15 mm


Upper Floors - slab:	
Parquet / Terrazzo	20 mm
Screed with underfloor heating	80 mm
Separation layer	1 mm
Acoustic insulation	30 mm
Cement-free concrete slab	200 mm
Coated ceiling	10 mm
Acoustic PET felt panel	24 mm

Ground Floor façade - wall:	
Vertical fabric blind	3 mm
Triple glass window	36 mm

Ground Floor - slab:	
Terrazzo with recycled wooden chips	25 mm
Screed with underfloor heating	80 mm
Separation layer	1 mm
Acoustic insulation	30 mm
Vapor barrier	1 mm
Cement-free concrete slab	200 mm
Insulation (rigid foam XPS)	150 mm
Mud slab	100 mm




Park side gallery

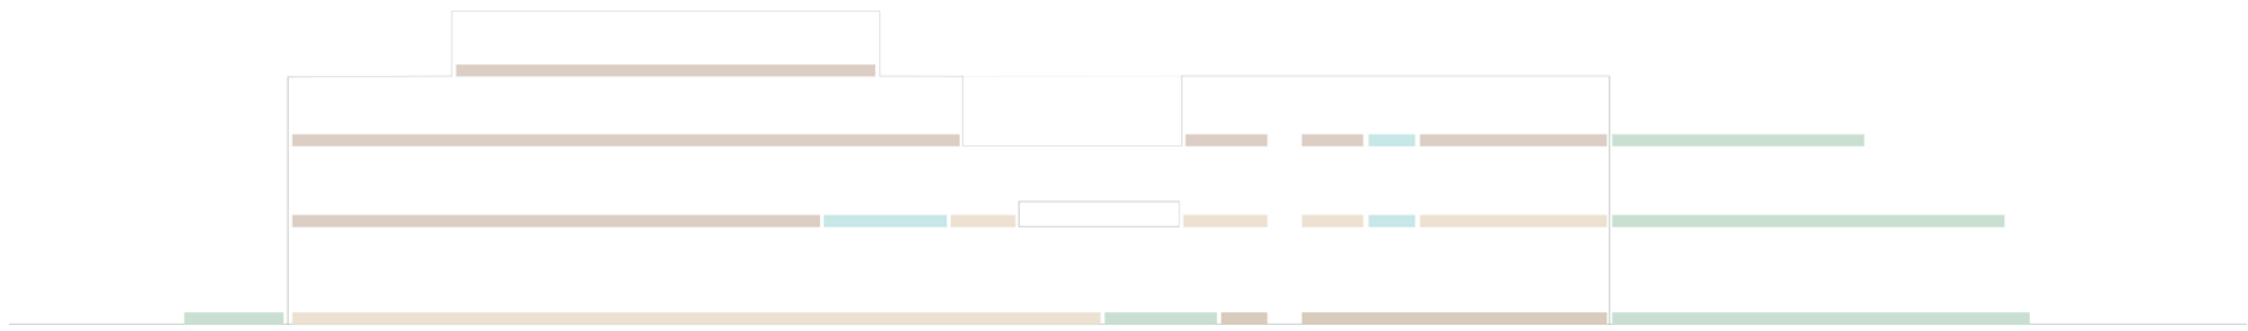

Flooring

- Beige ceramic tiles
- Recycled cork
- Swiss pine parquet
- Terrazzo with recycled wooden chips
- Ceramic tiles

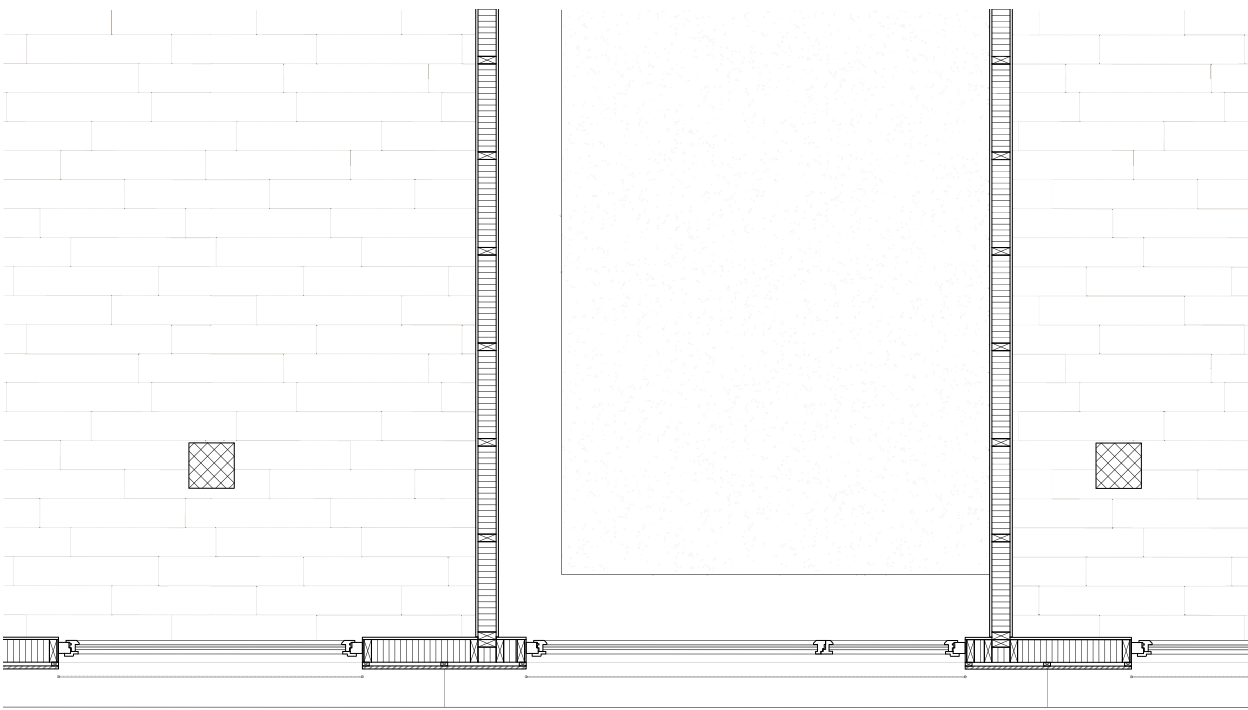

Mental health day clinic for children



Welcoming ground floor, open to the community