




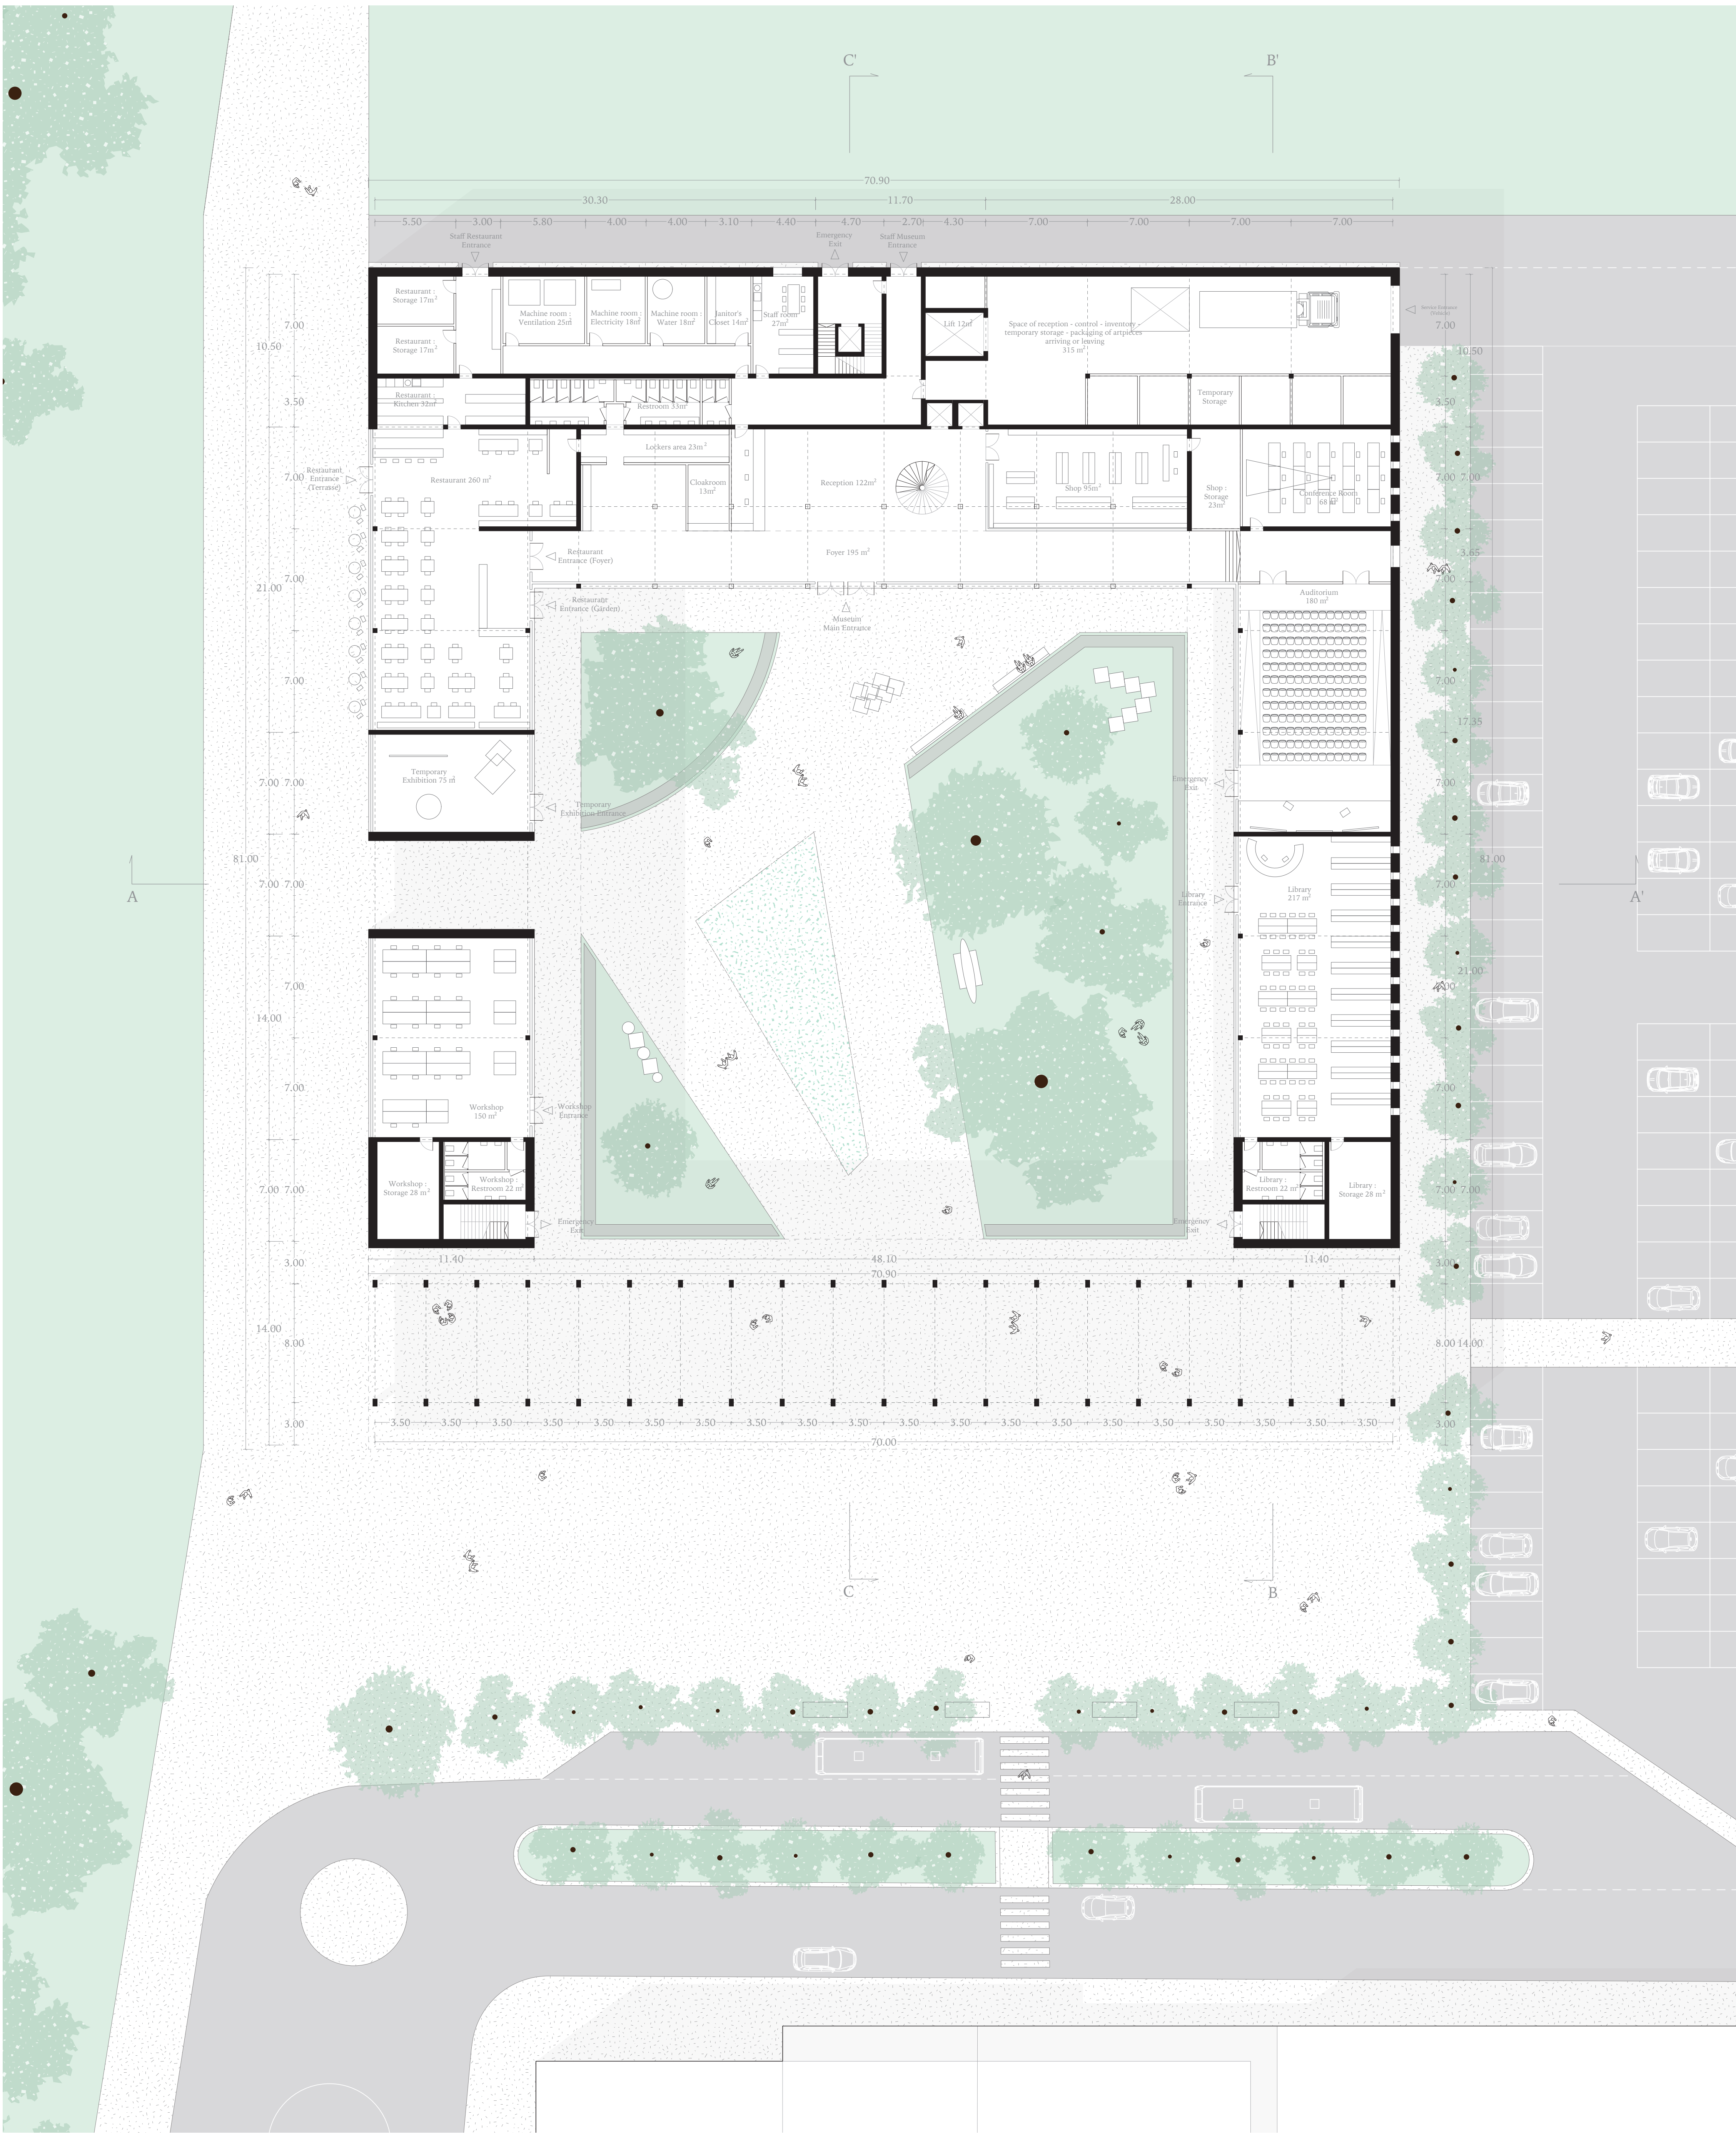


Ground floor plan 1:200

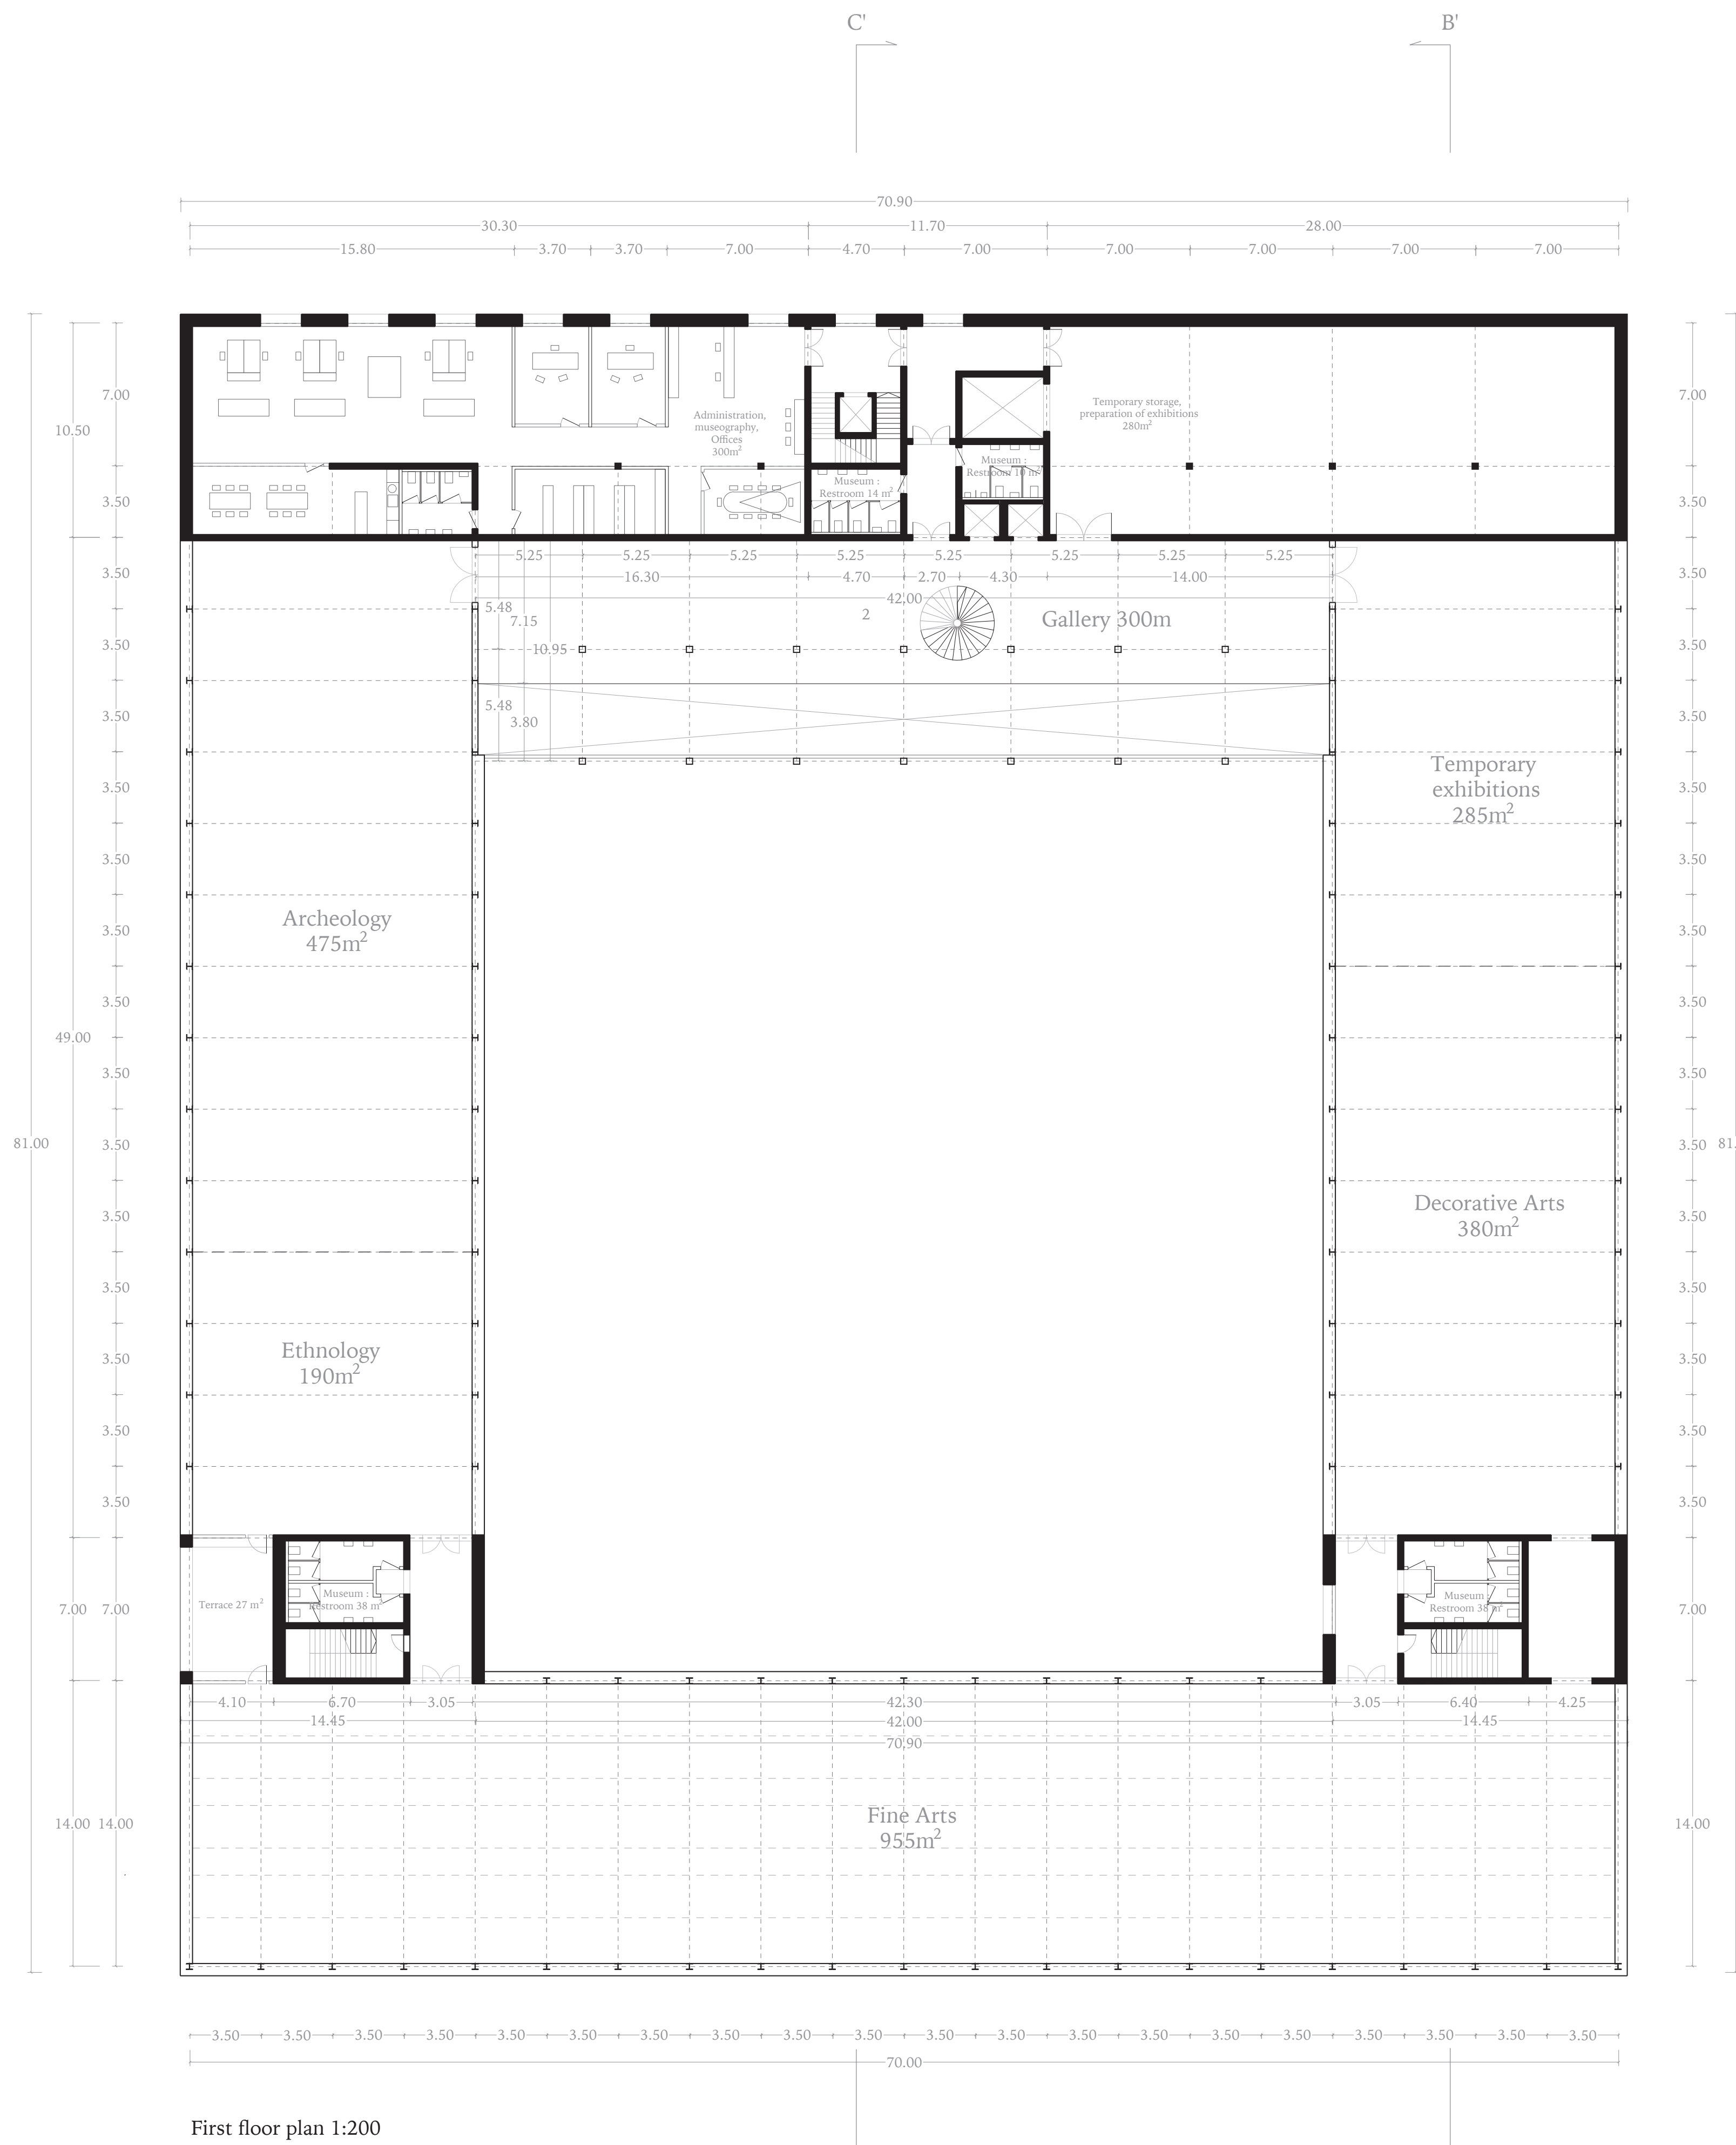


First floor plan 1:200

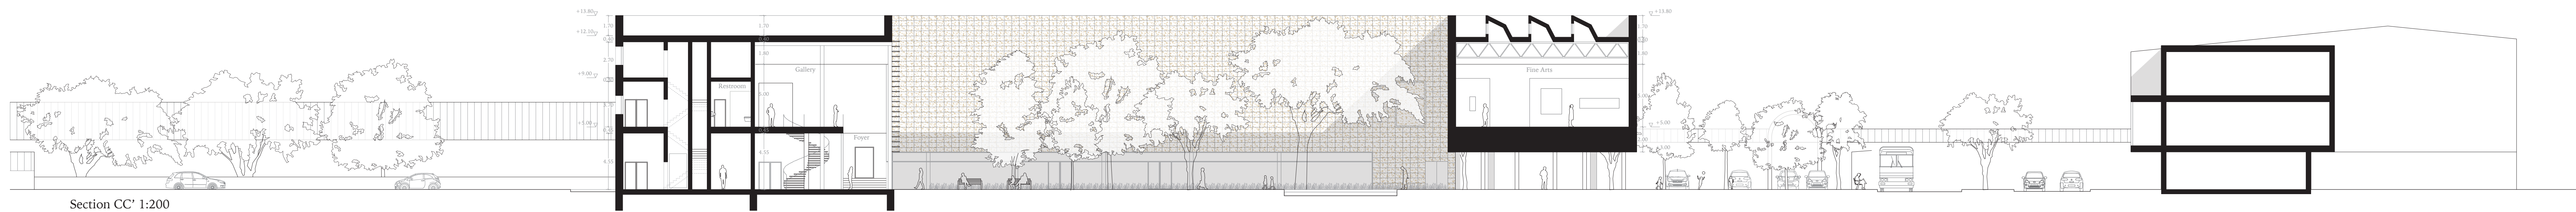


Section CC' 1:200

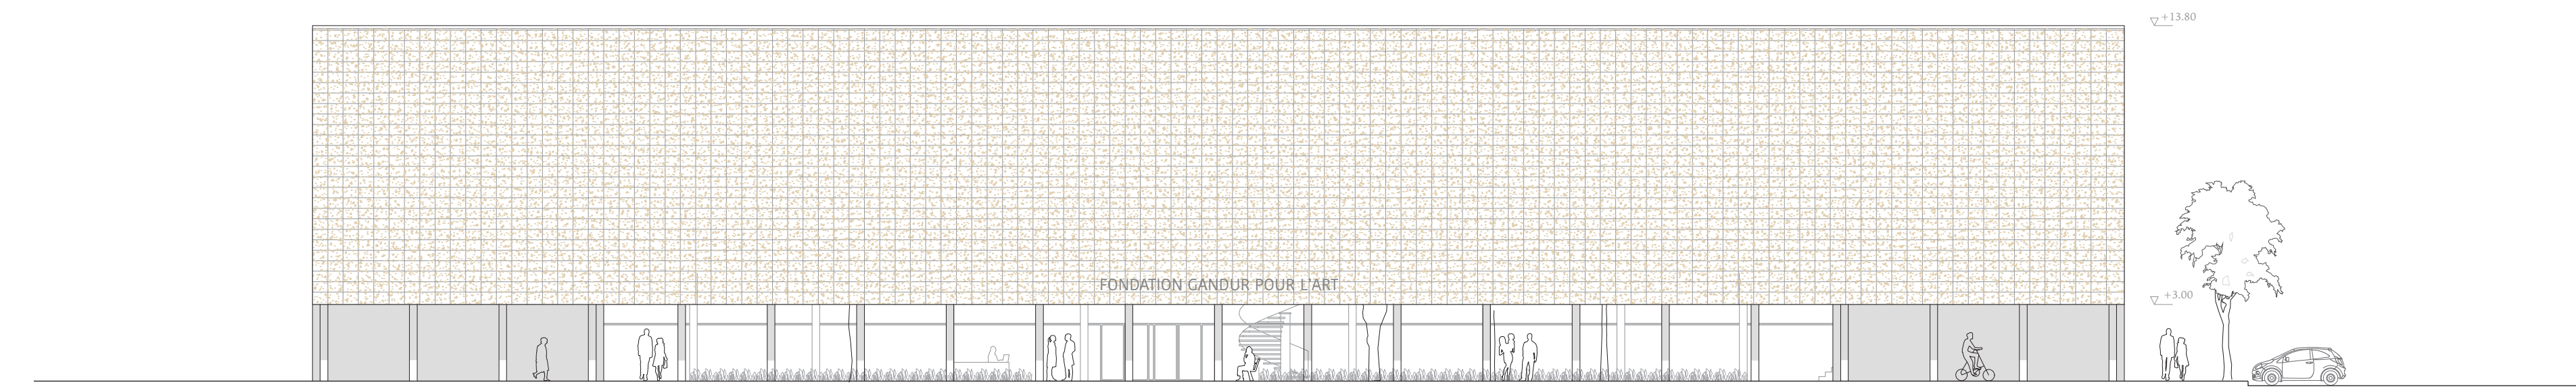


South elevation 1:200

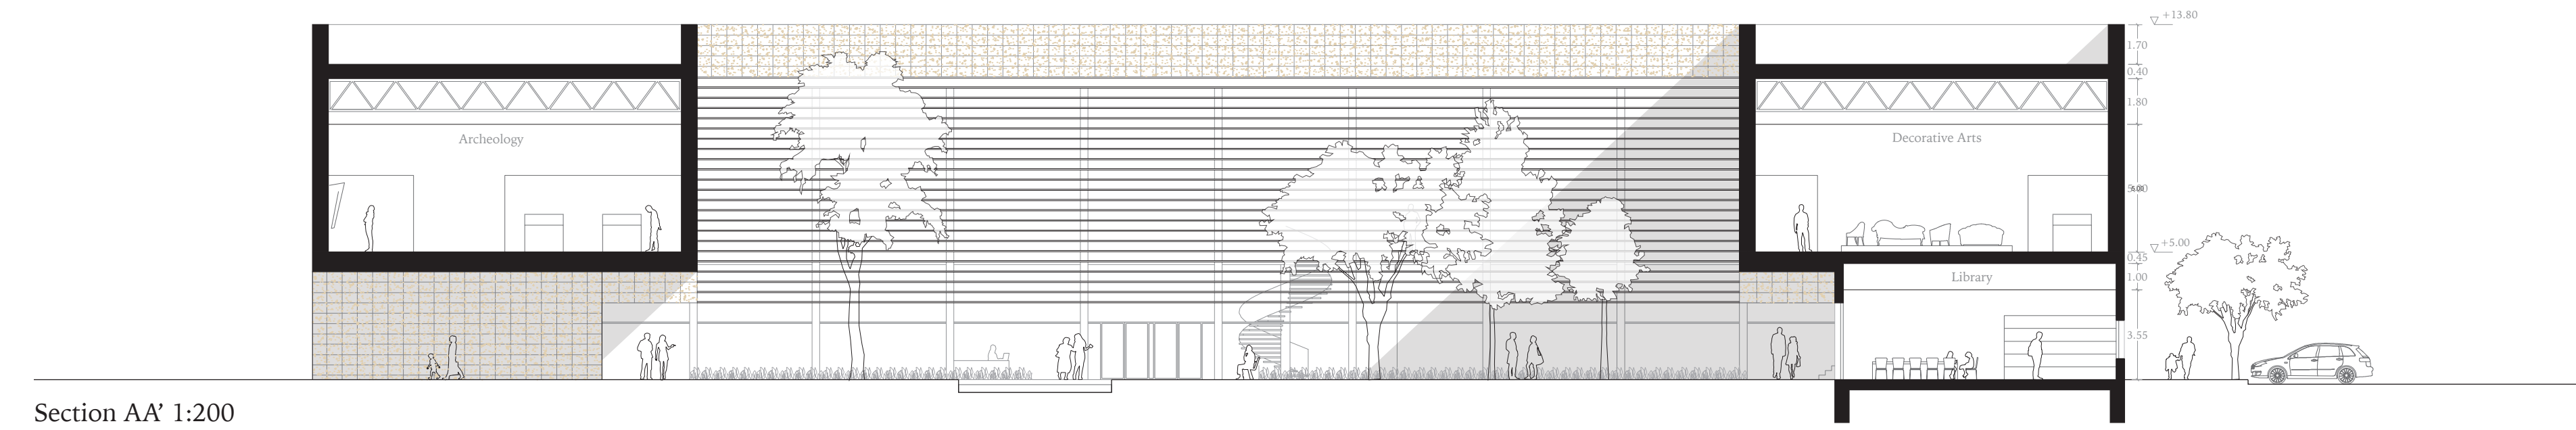


Section AA' 1:200

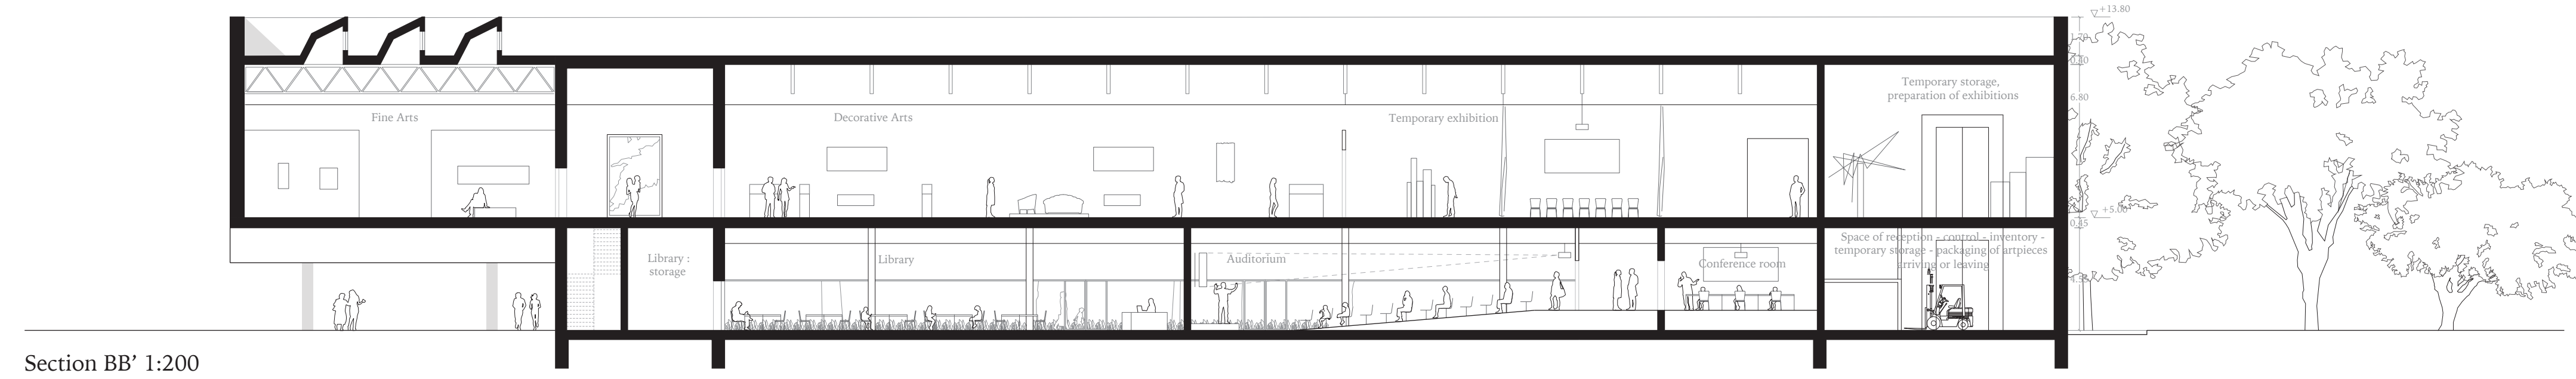

Section BB' 1:200

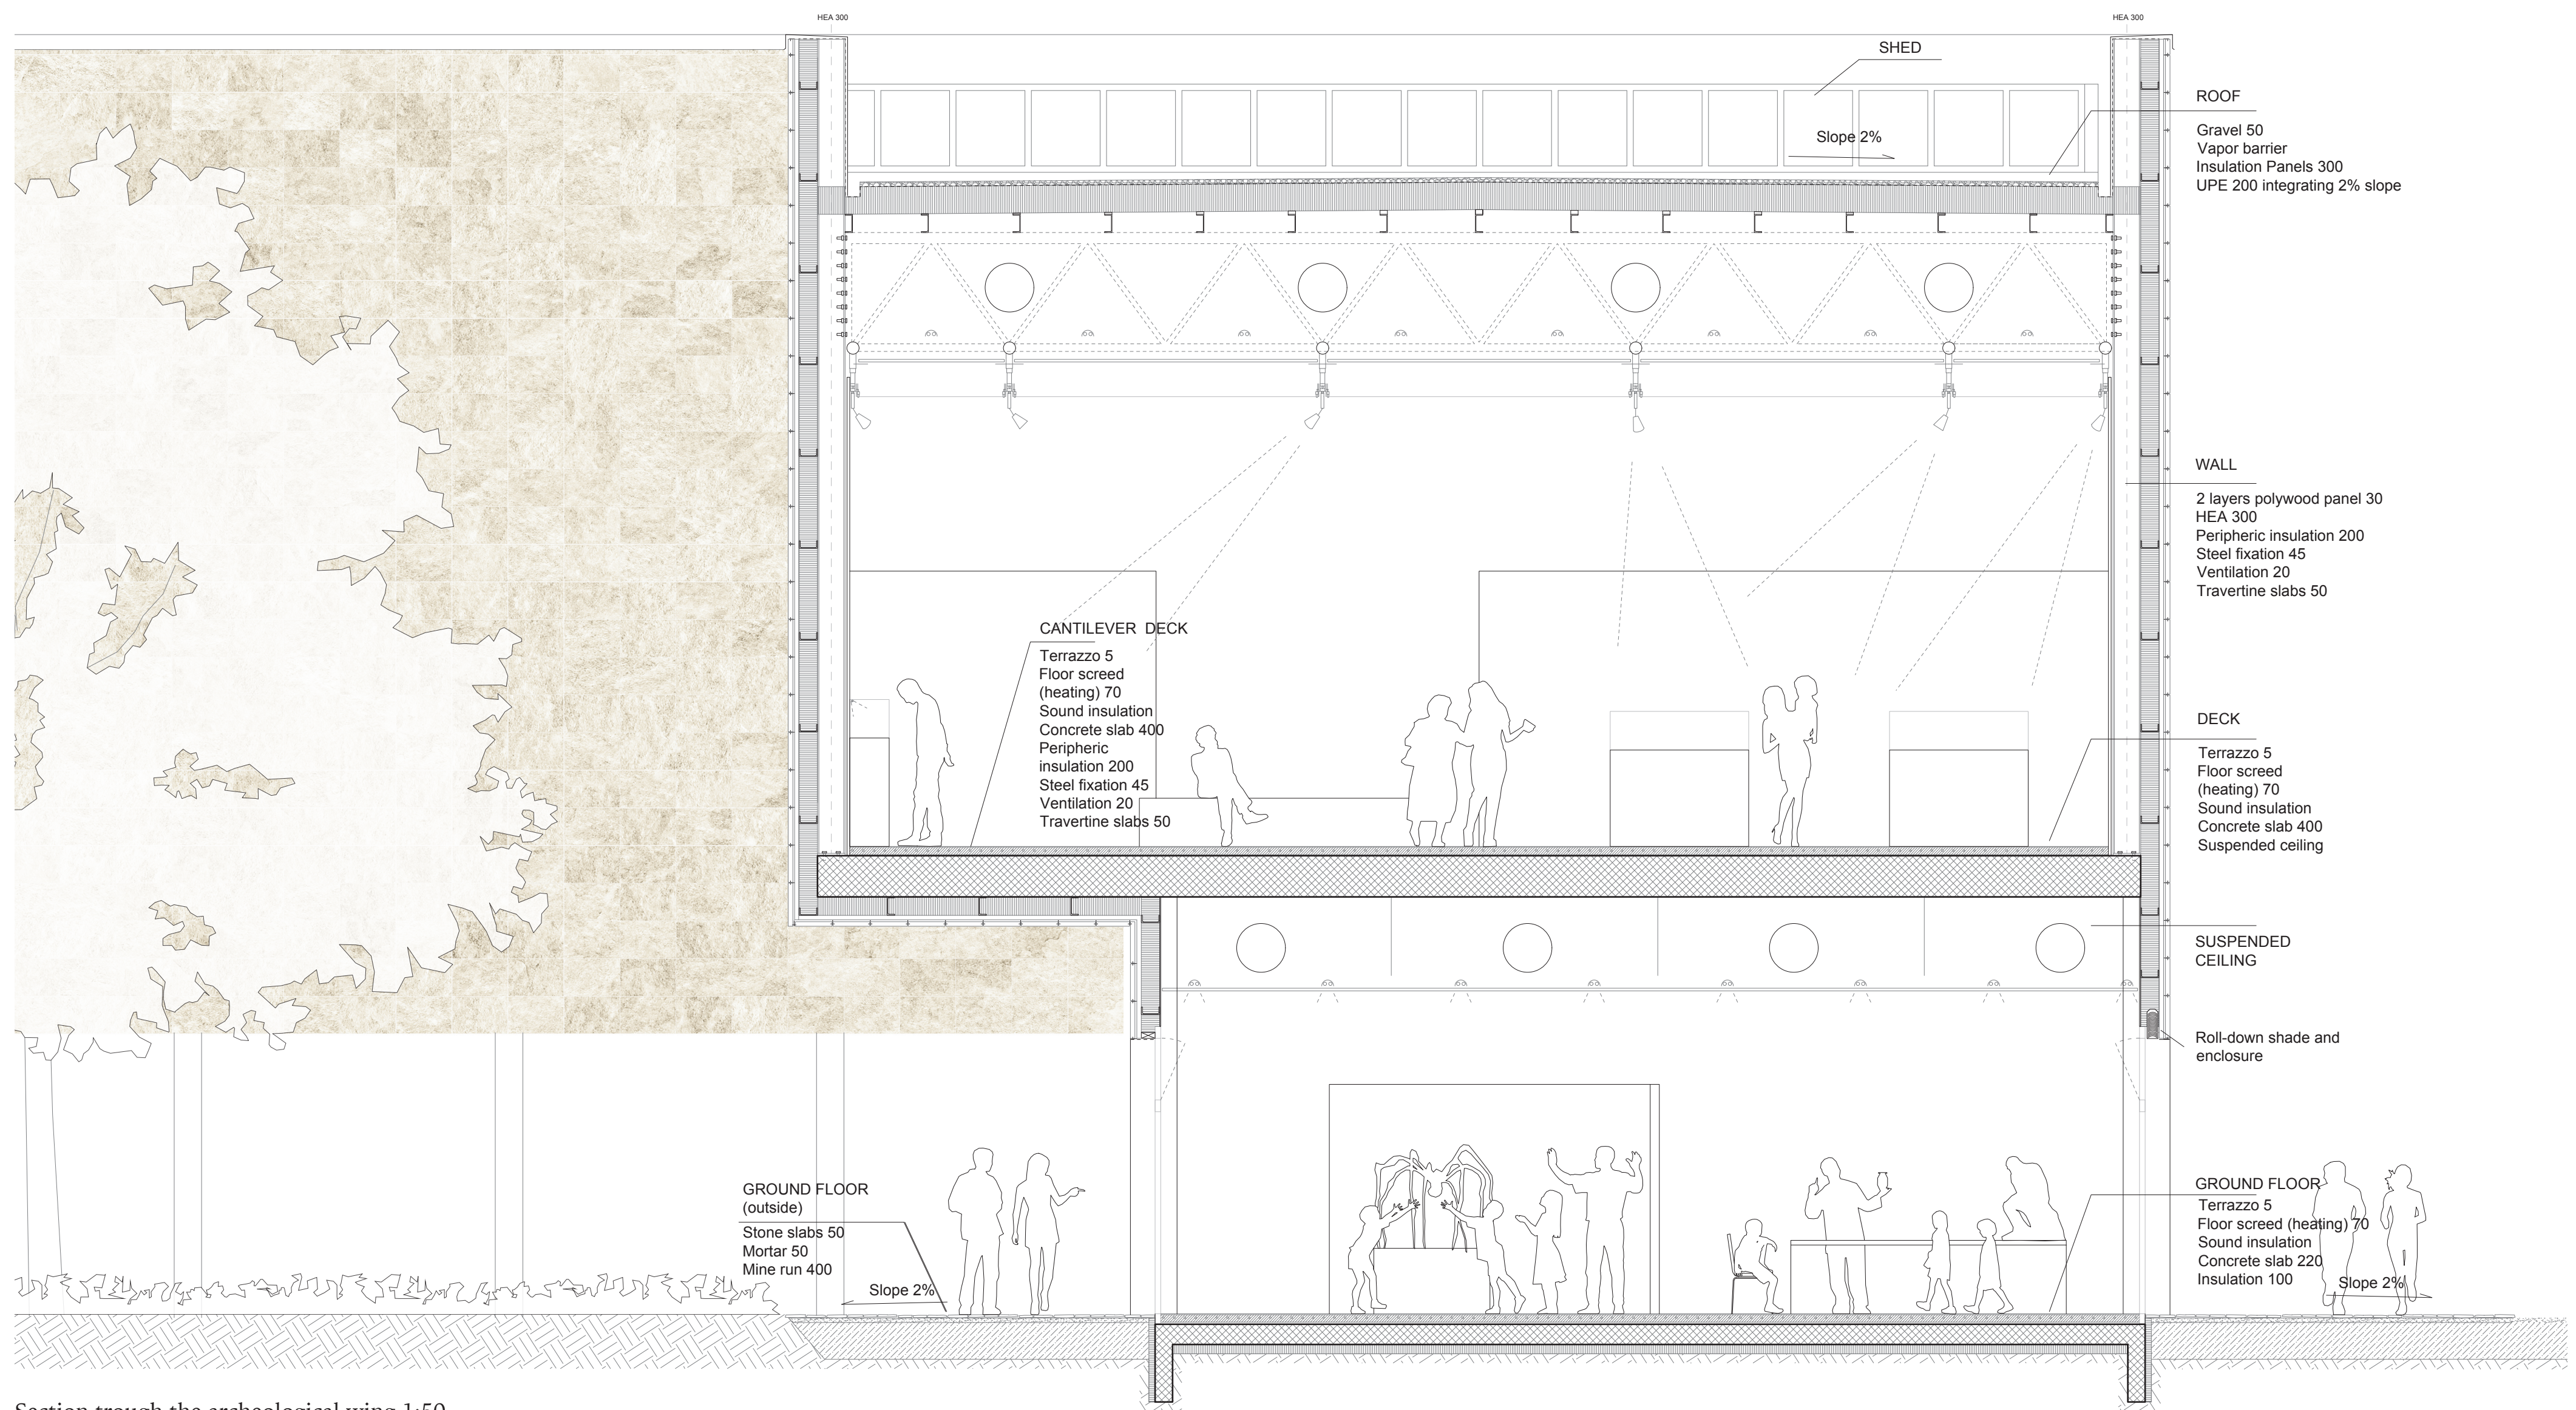

Section through the archeological wing 1:50

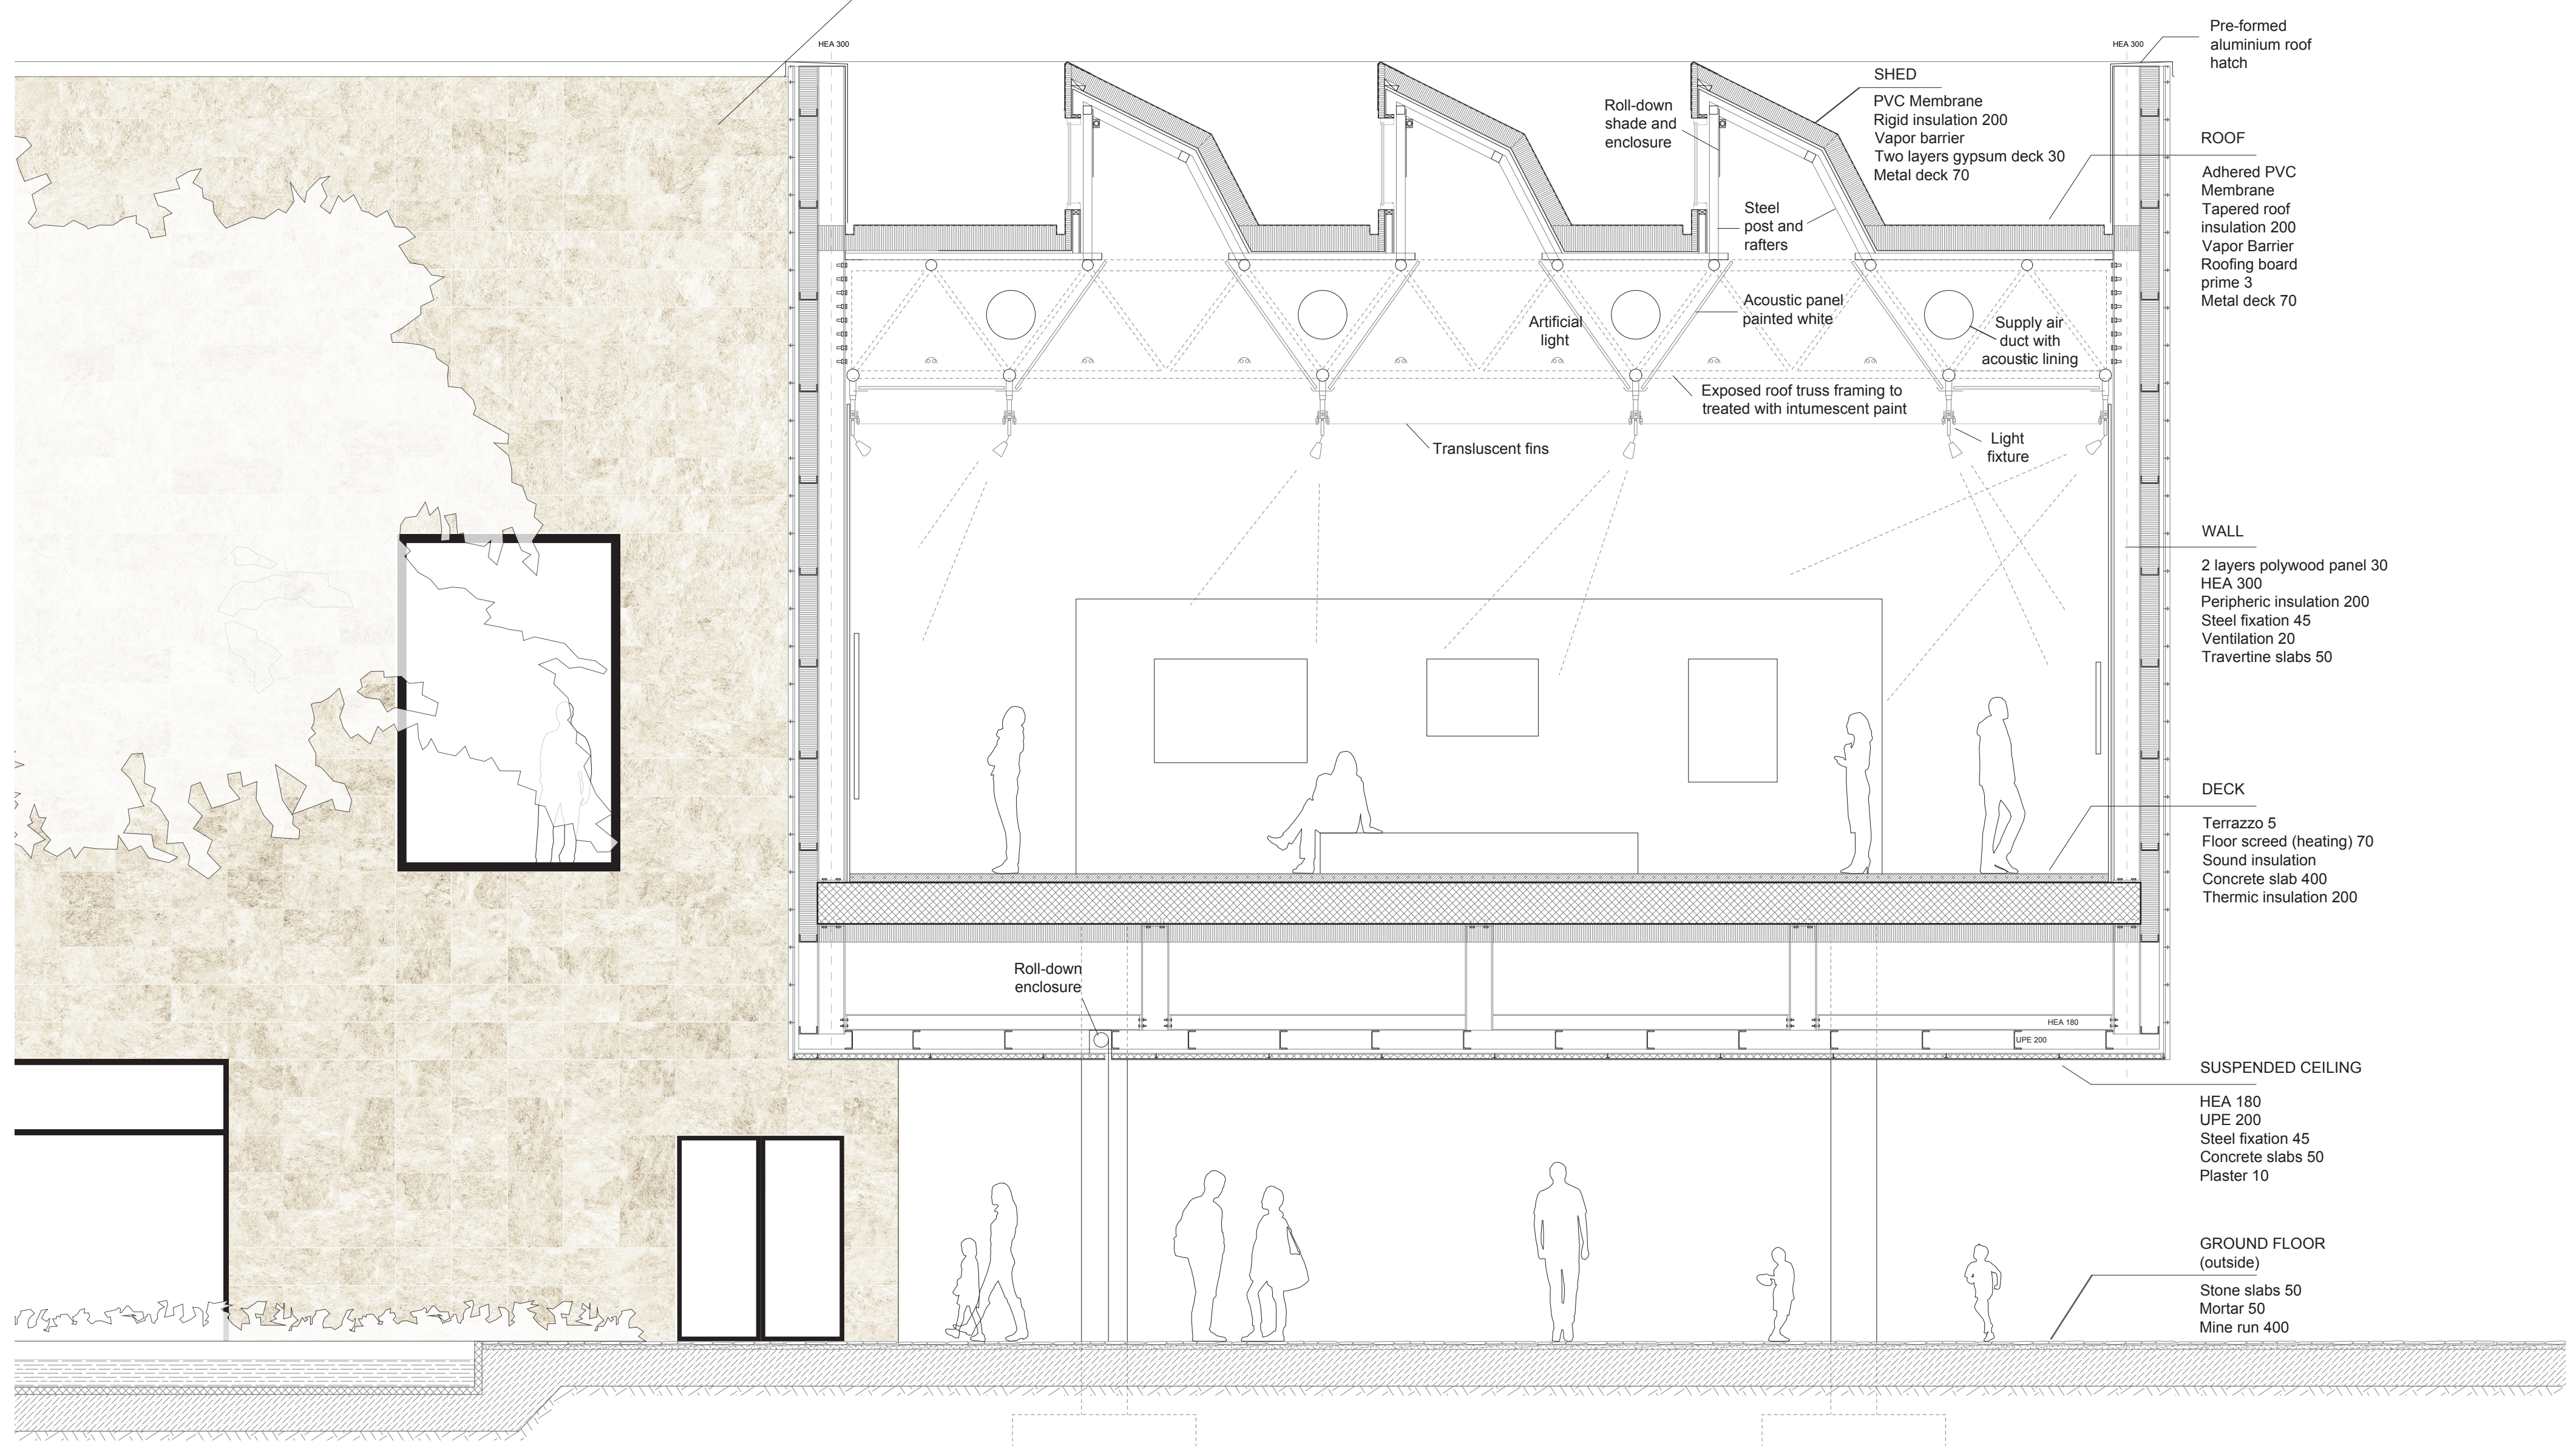

Section through the fine Arts wing 1:50