





Interior Courtyard

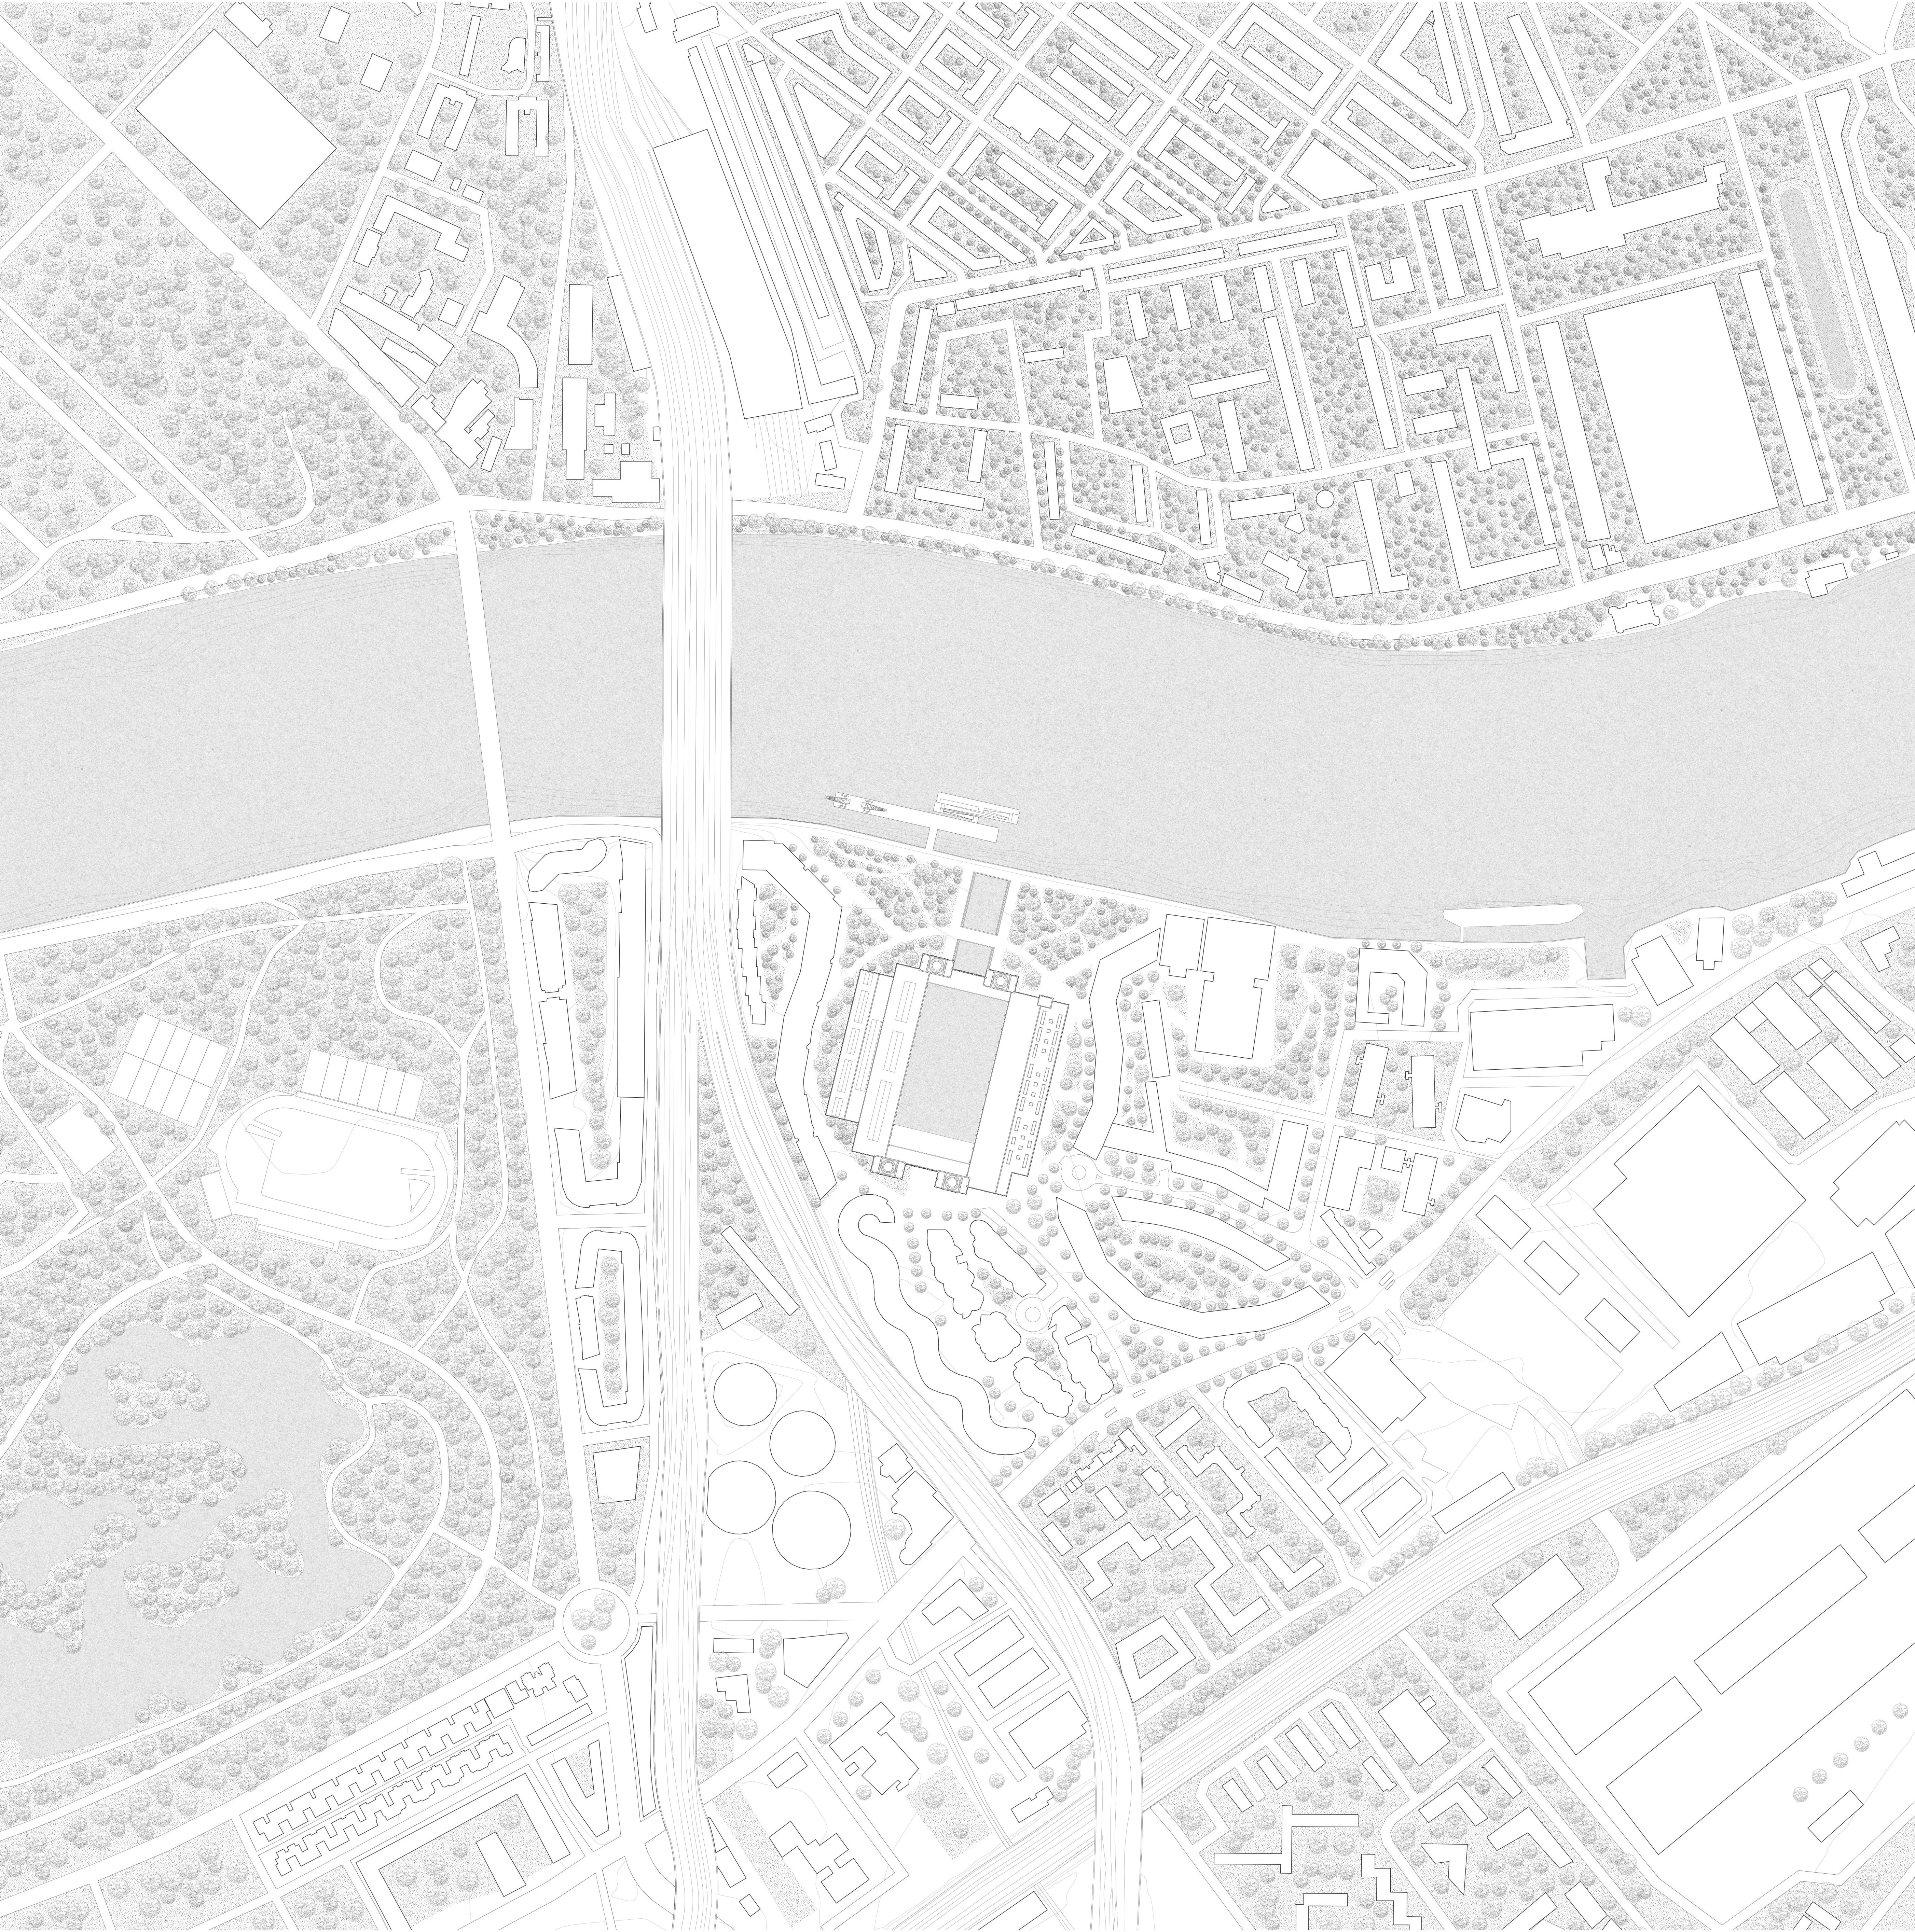

Situation Plan 1 : 2'000

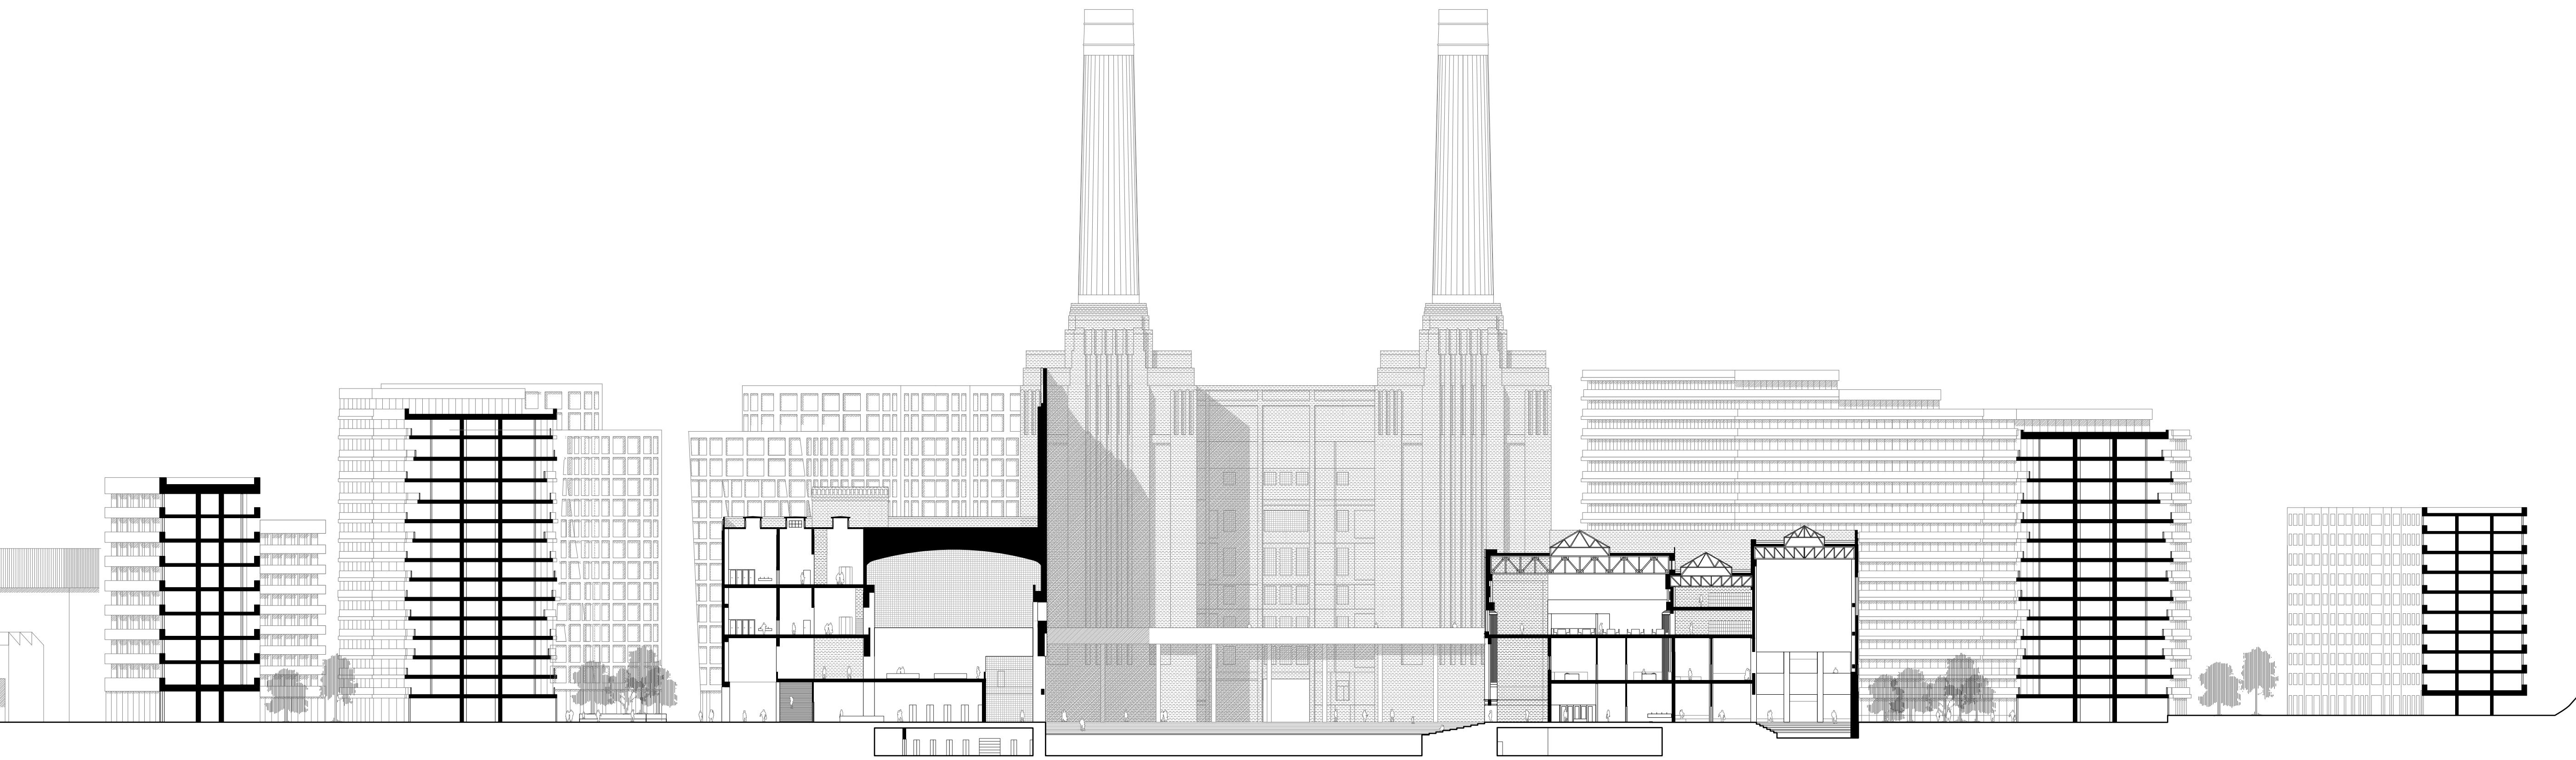

Section A-A' 1 : 500