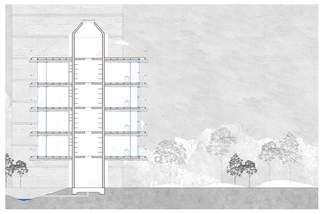

Section AA' 1:150

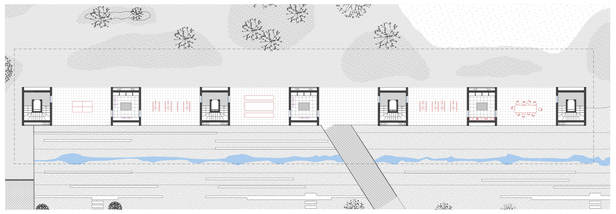

Floor Plan 1:150

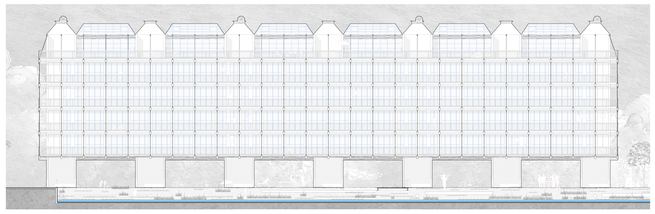

East Facade 1:150

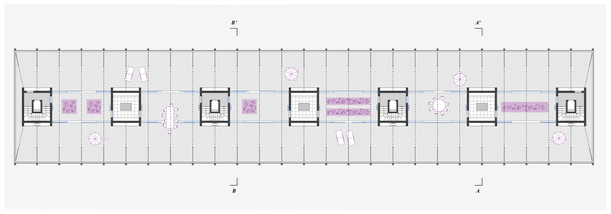

Roof plan 1:150

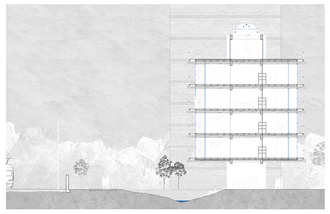

Section BB' 1:150

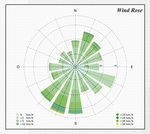

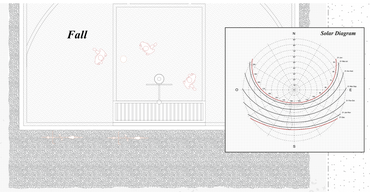

Embrace the change
A student housing project in Geneva

- *Private*
- *Common and collective*
- *Public*
- *Controllable*

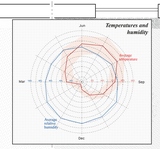

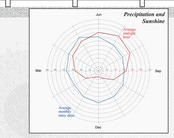

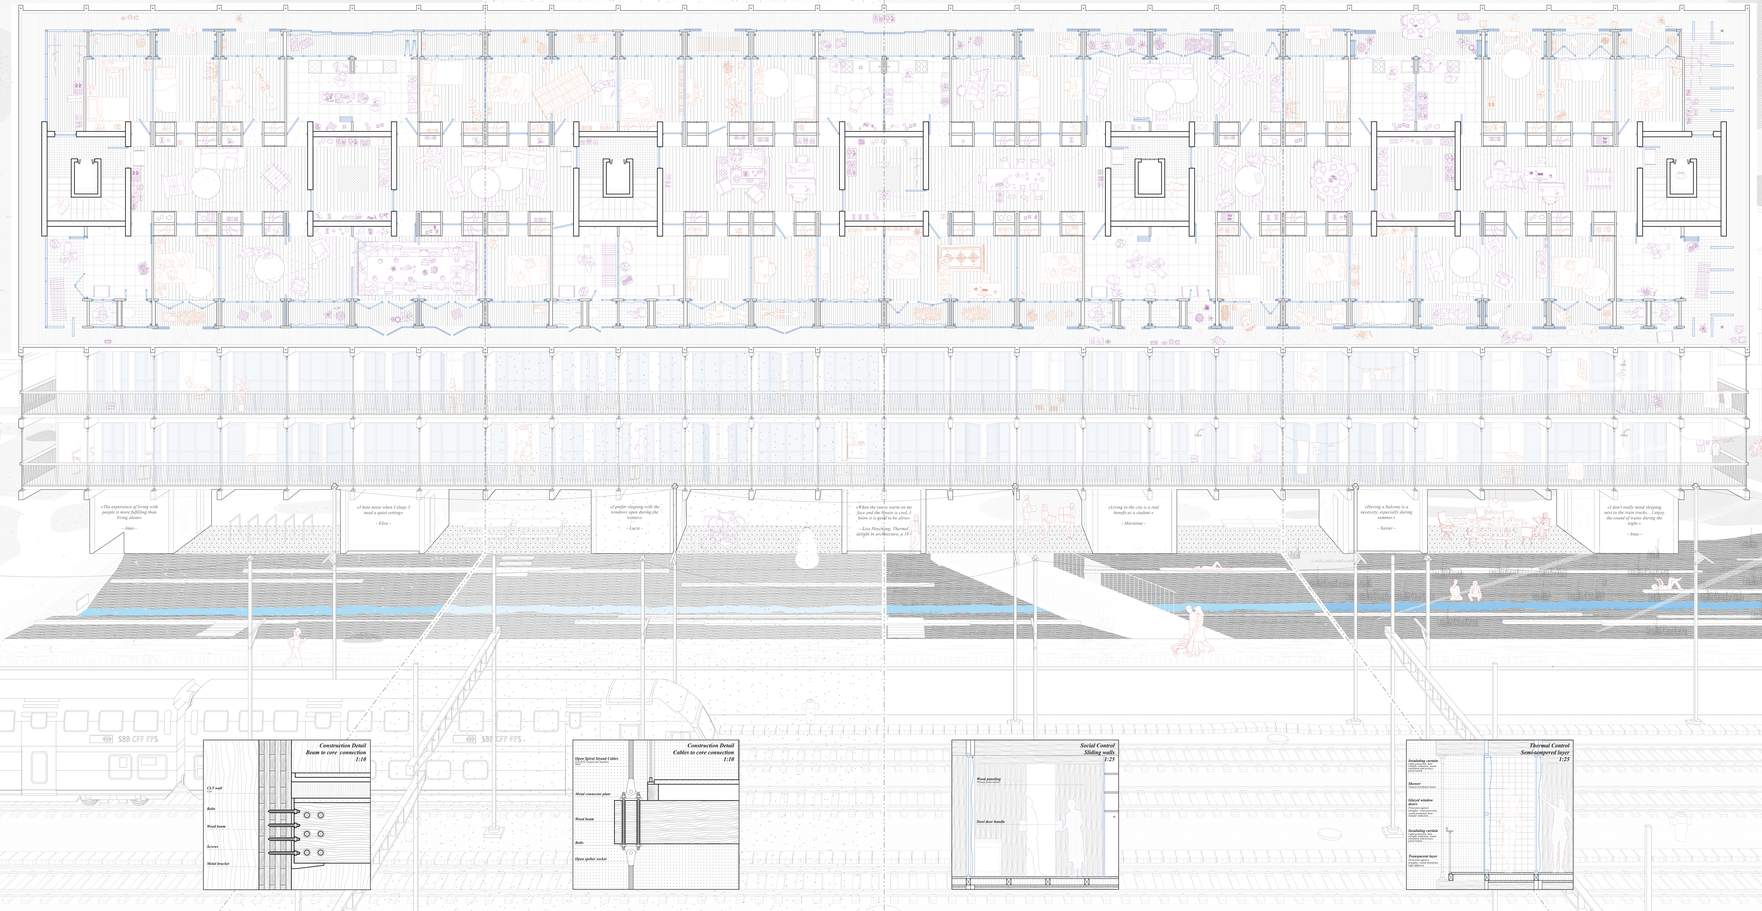

Plan-Perspective 1:50

«The experience of living with people is more fulfilling than living alones.»

- Anas -

«I hate noise when I sleep, I need a quiet settings»

- Elisa -

«I prefer sleeping with the windows open during the winter.»

- Lucie -

«When the sunrs warm on my face and the House is cool, I know it is good to be alives.»

- Lisa Hoecking, Thermal delight in architecture, p.14 -

«Living in the city is a real benefit as a student.»

- Marianne -

«Having a balcony is a necessity, especially during summer.»

- Xavier -

«I don't really mind sleeping next to the train tracks... I enjoy the sound of trains during the night.»

- Anas -

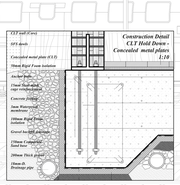

Construction Detail
CLT Hold Down - Concealed metal plates
1:10

Construction Detail
Beam to core connection
1:10

Construction Detail
Cables to core connection
1:10

Social Control
Sliding walls.
1:25

Thermal Control
Semi-tempered layer
1:25

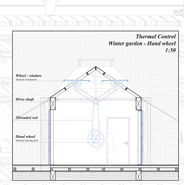

Thermal Control
Winter garden - Hand wheel
1:50

Exterior Public Pathway

Central Hermetic Layer

Tempered Module

Kitchen

Bathroom

Rooftop - Winter garden