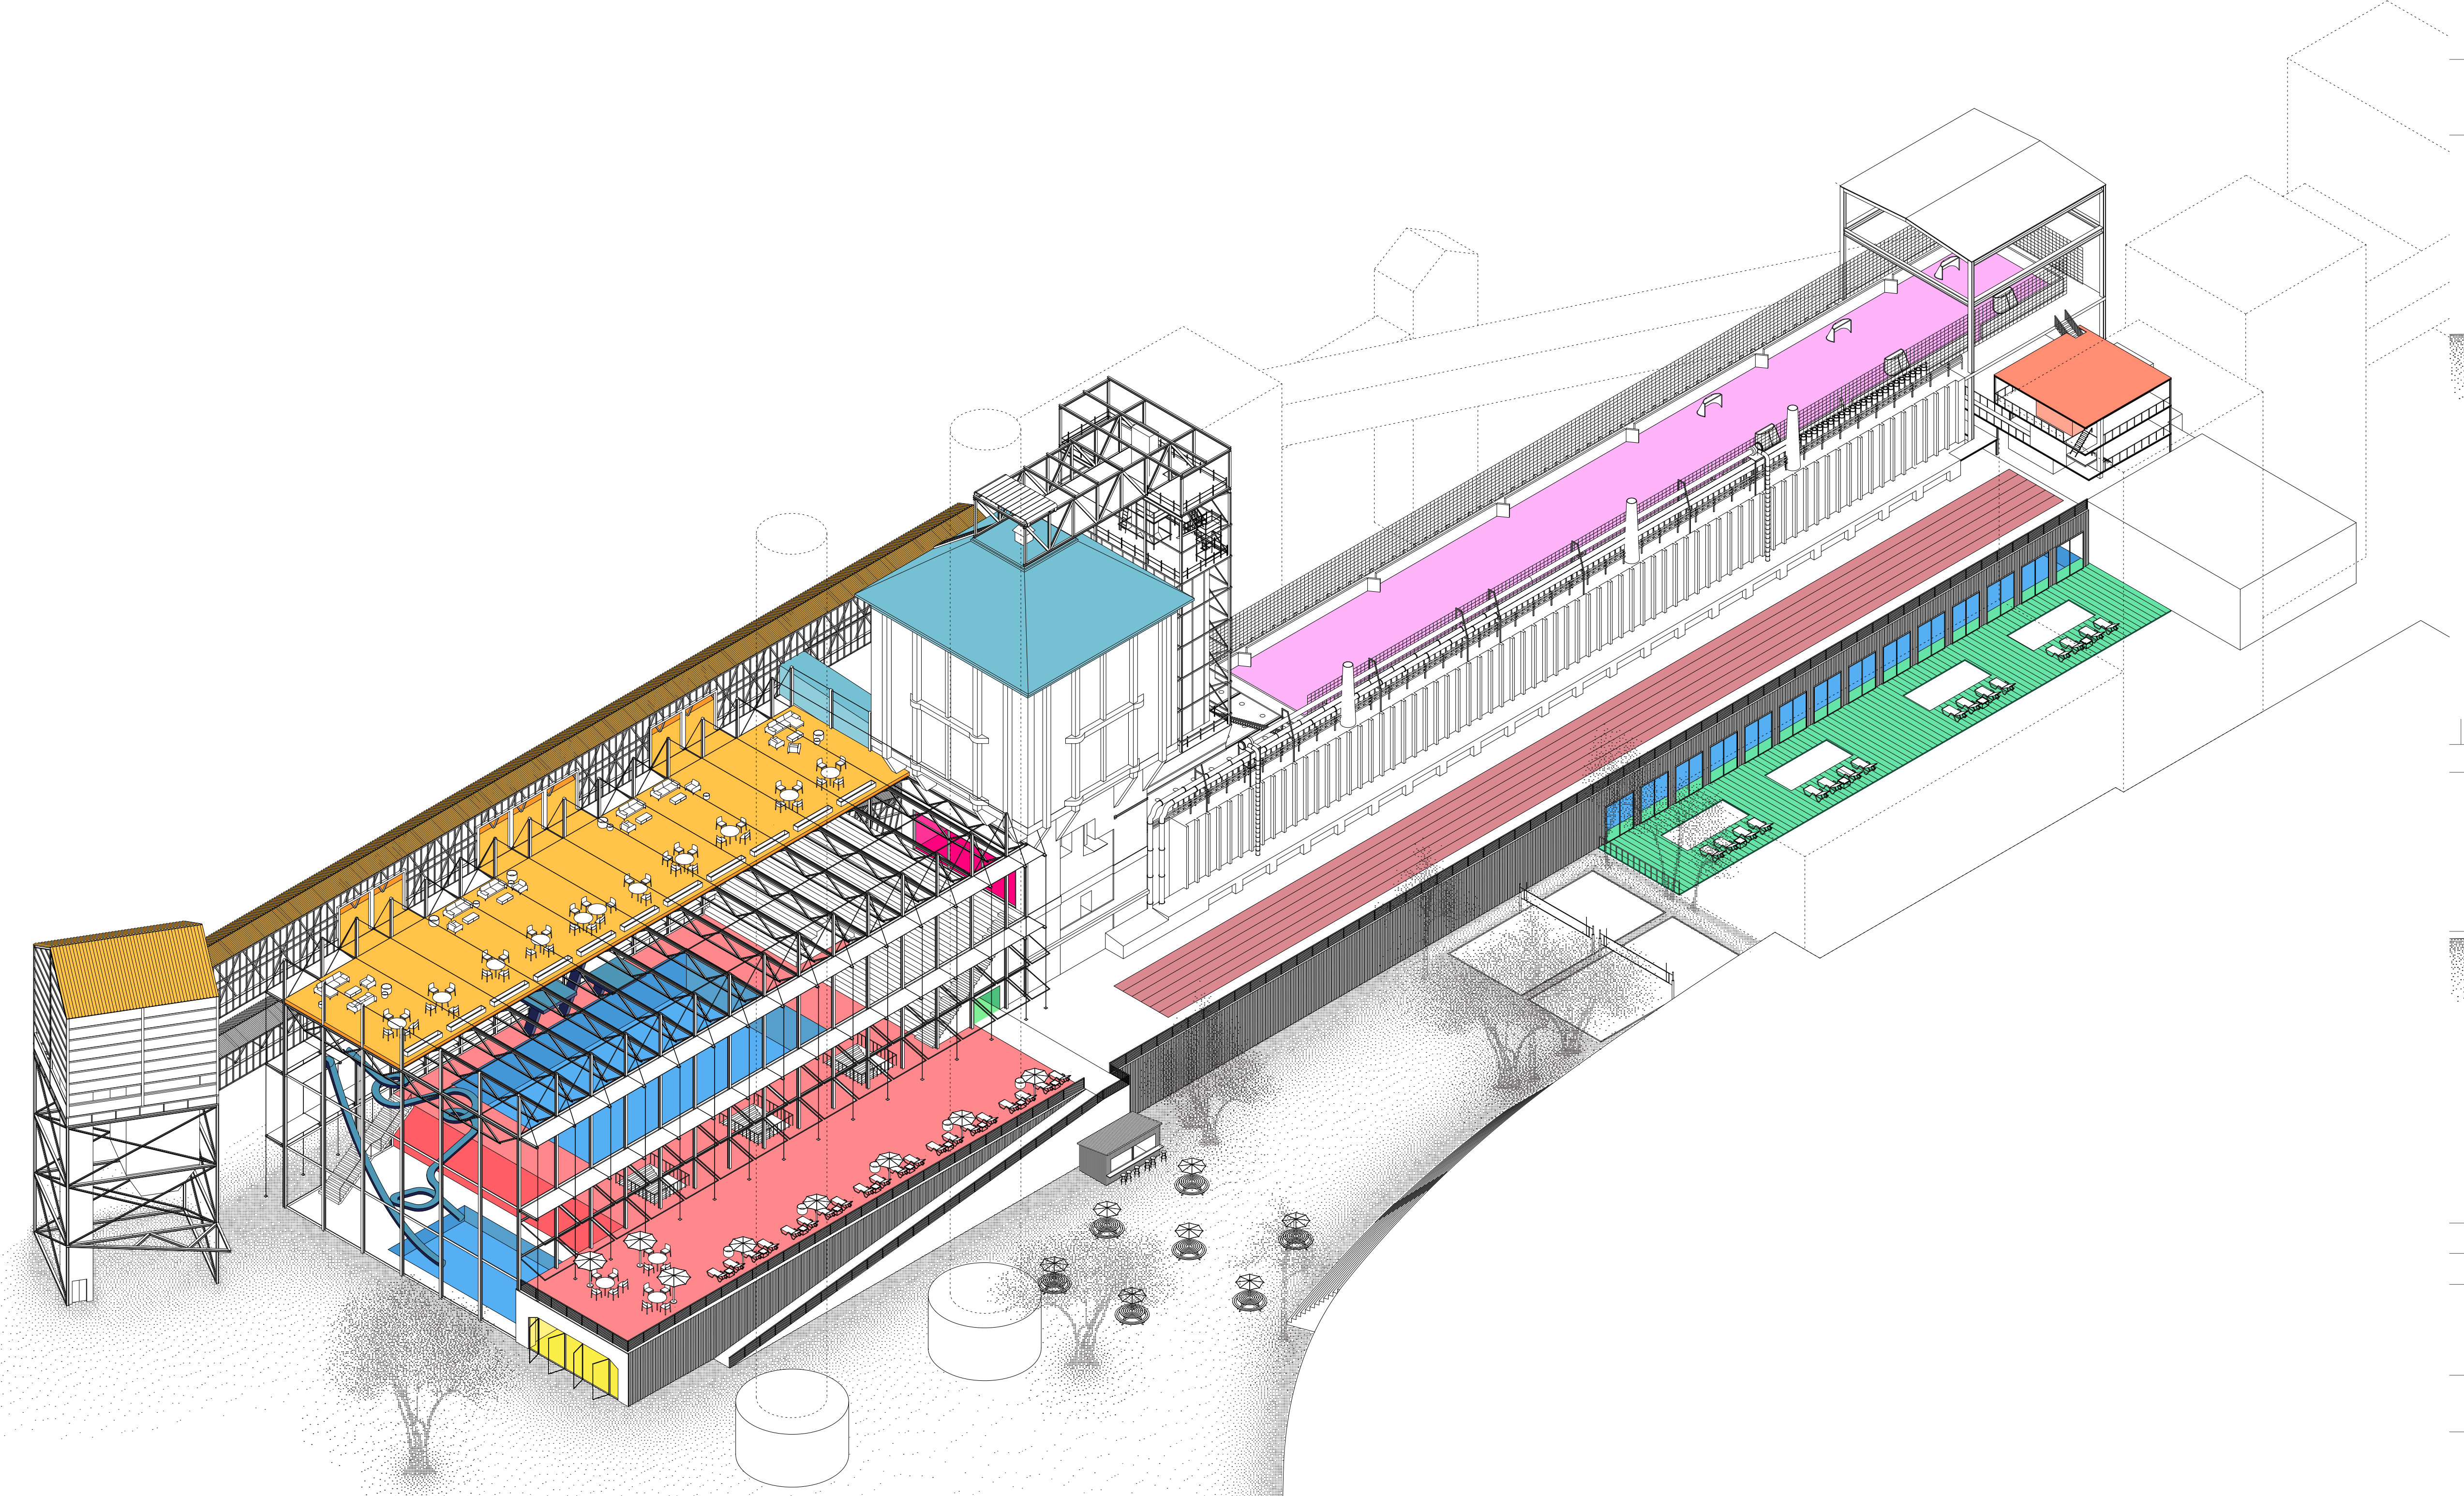

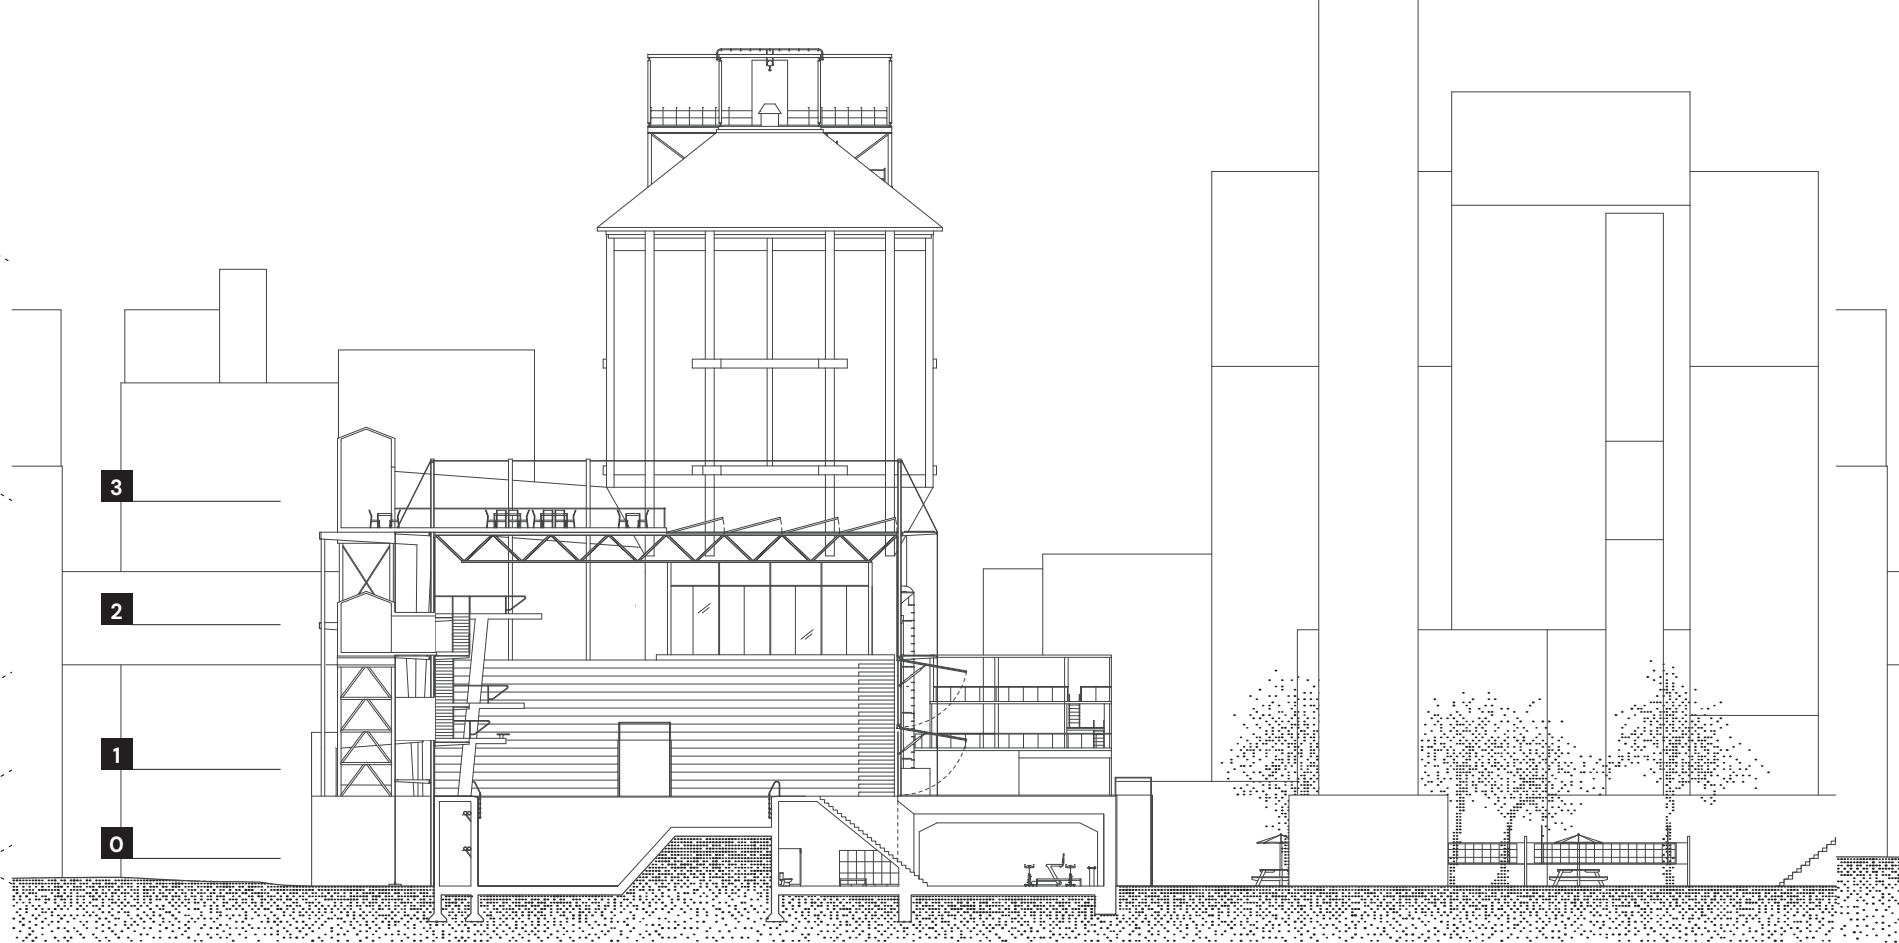

CC Section - 1:250

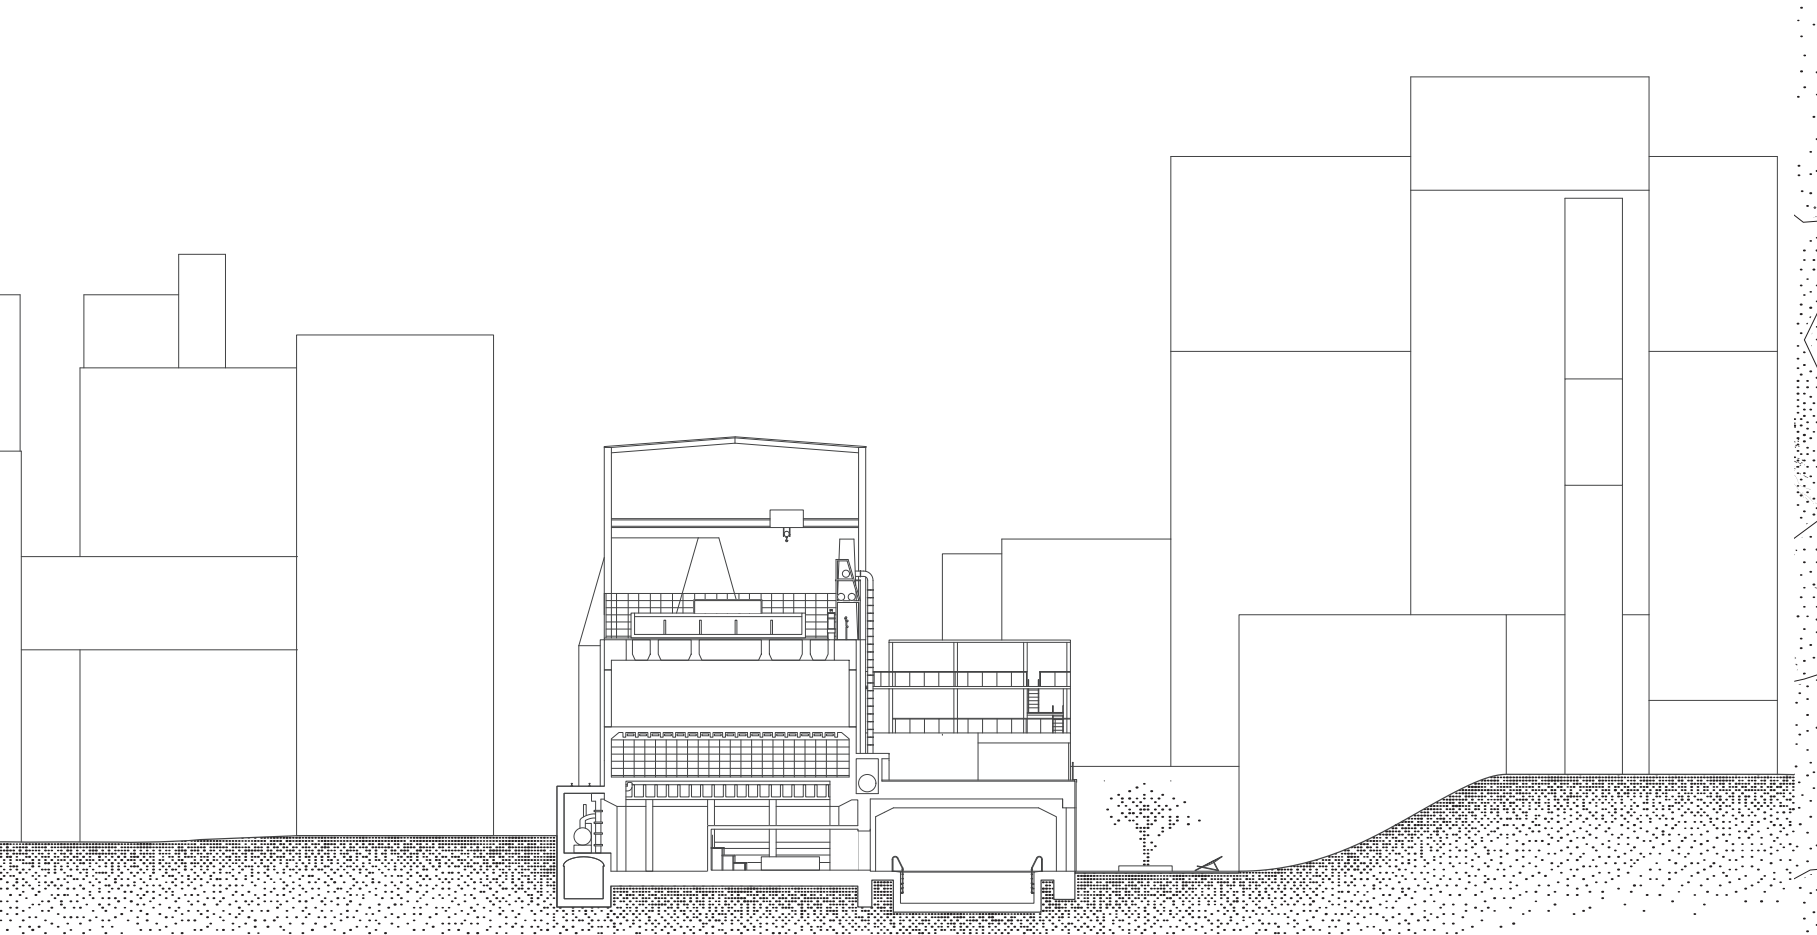

DD Section - 1:250

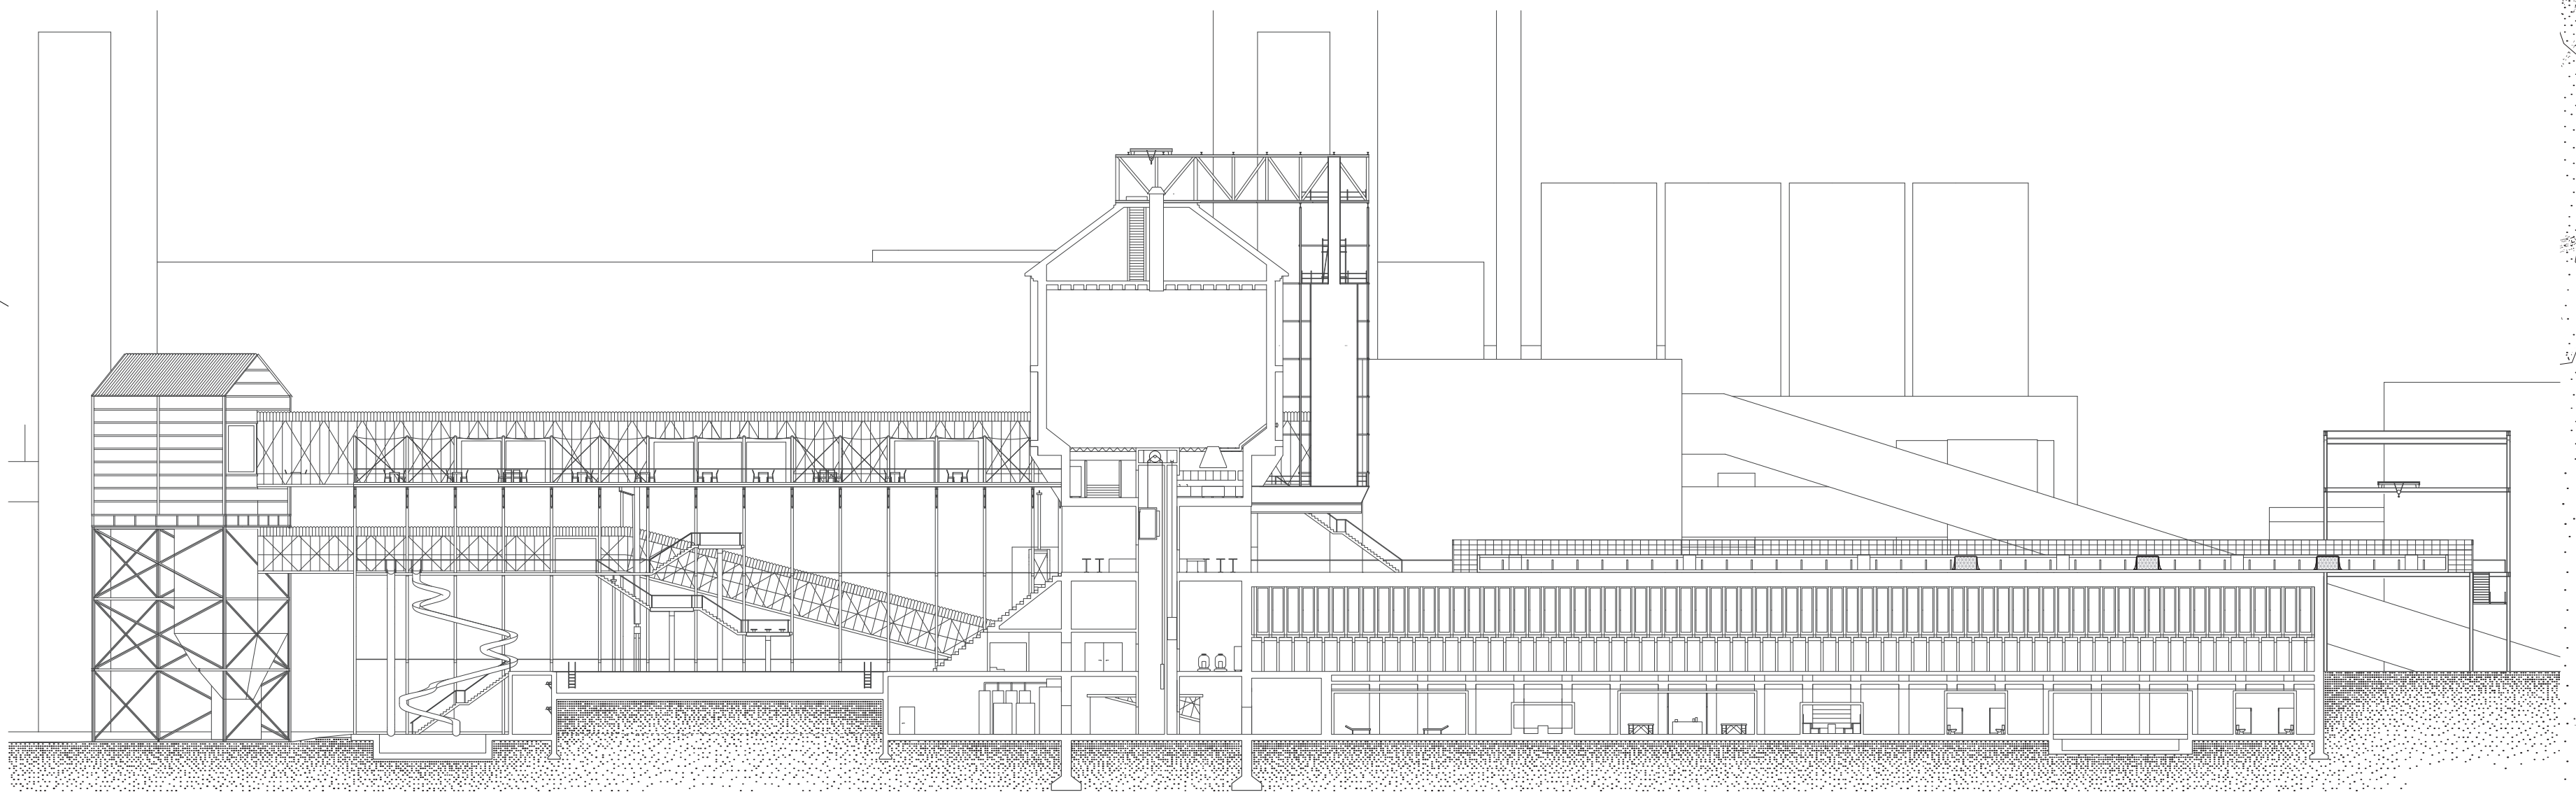

AA Section - 1:250

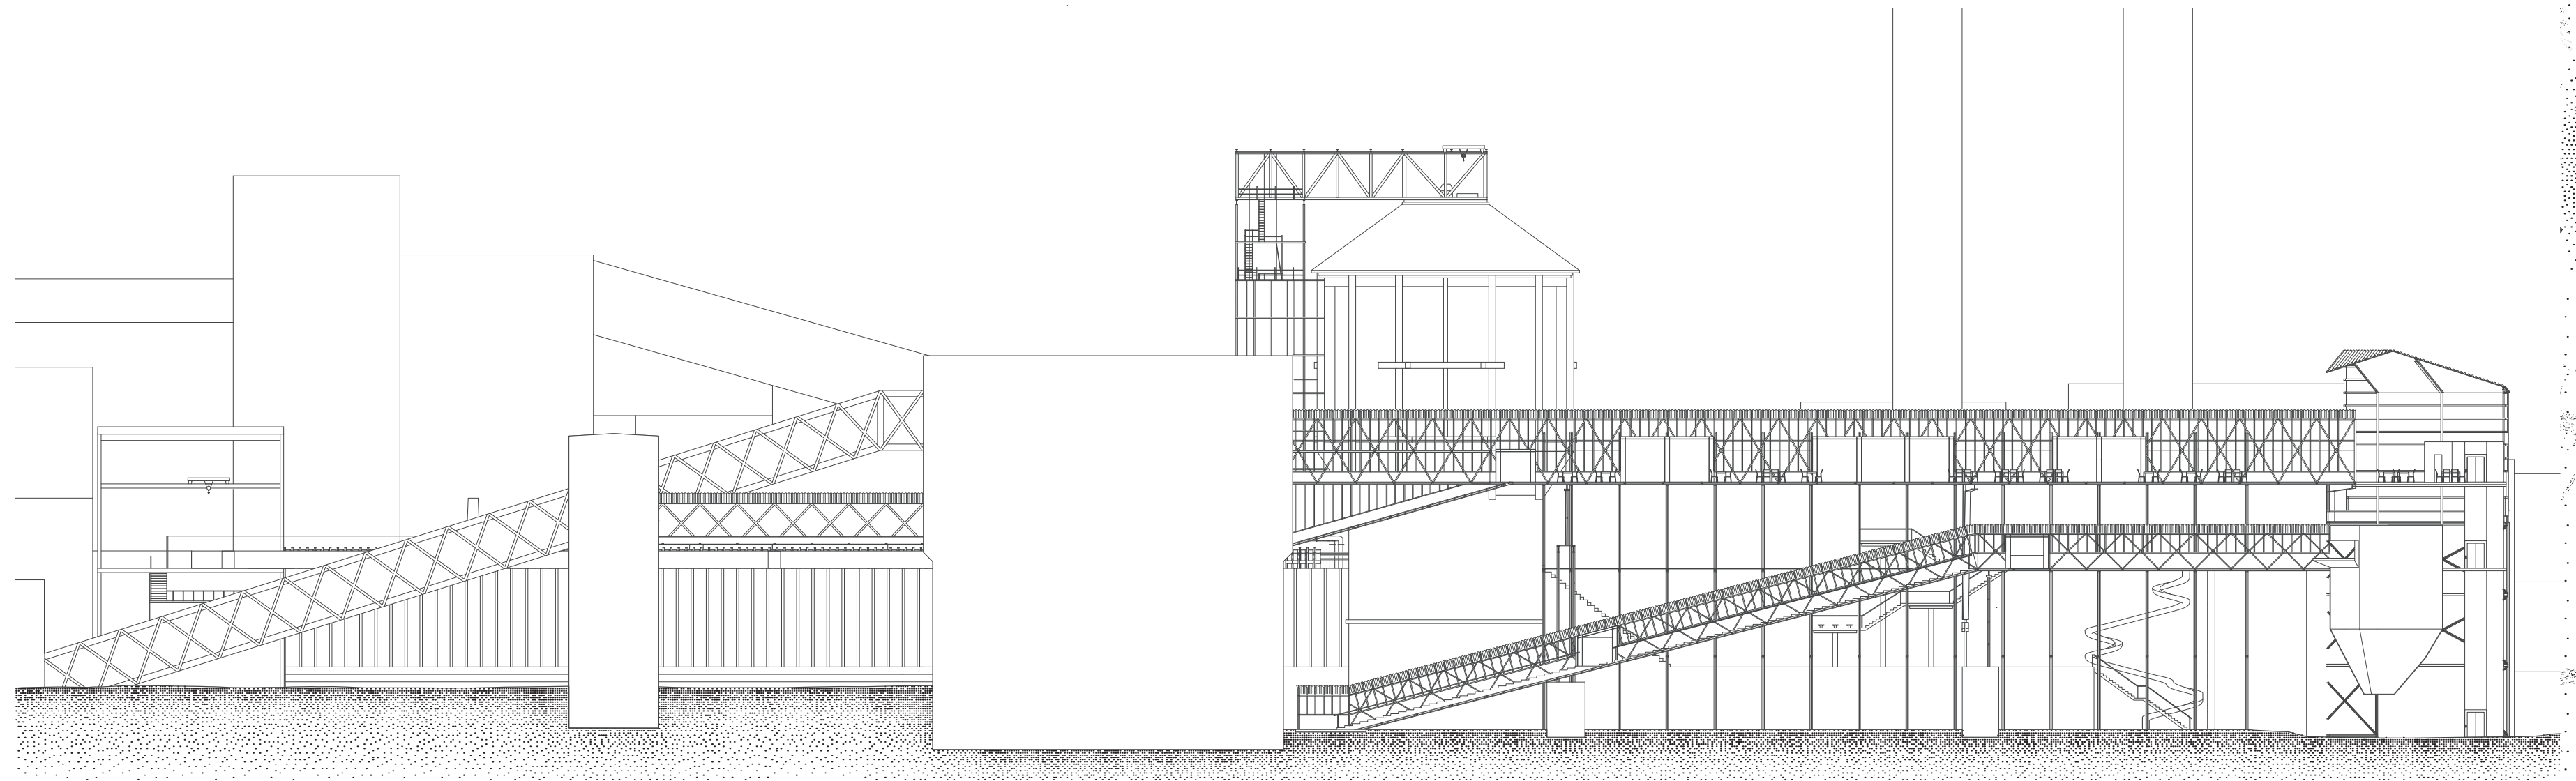

BB Section - 1:250

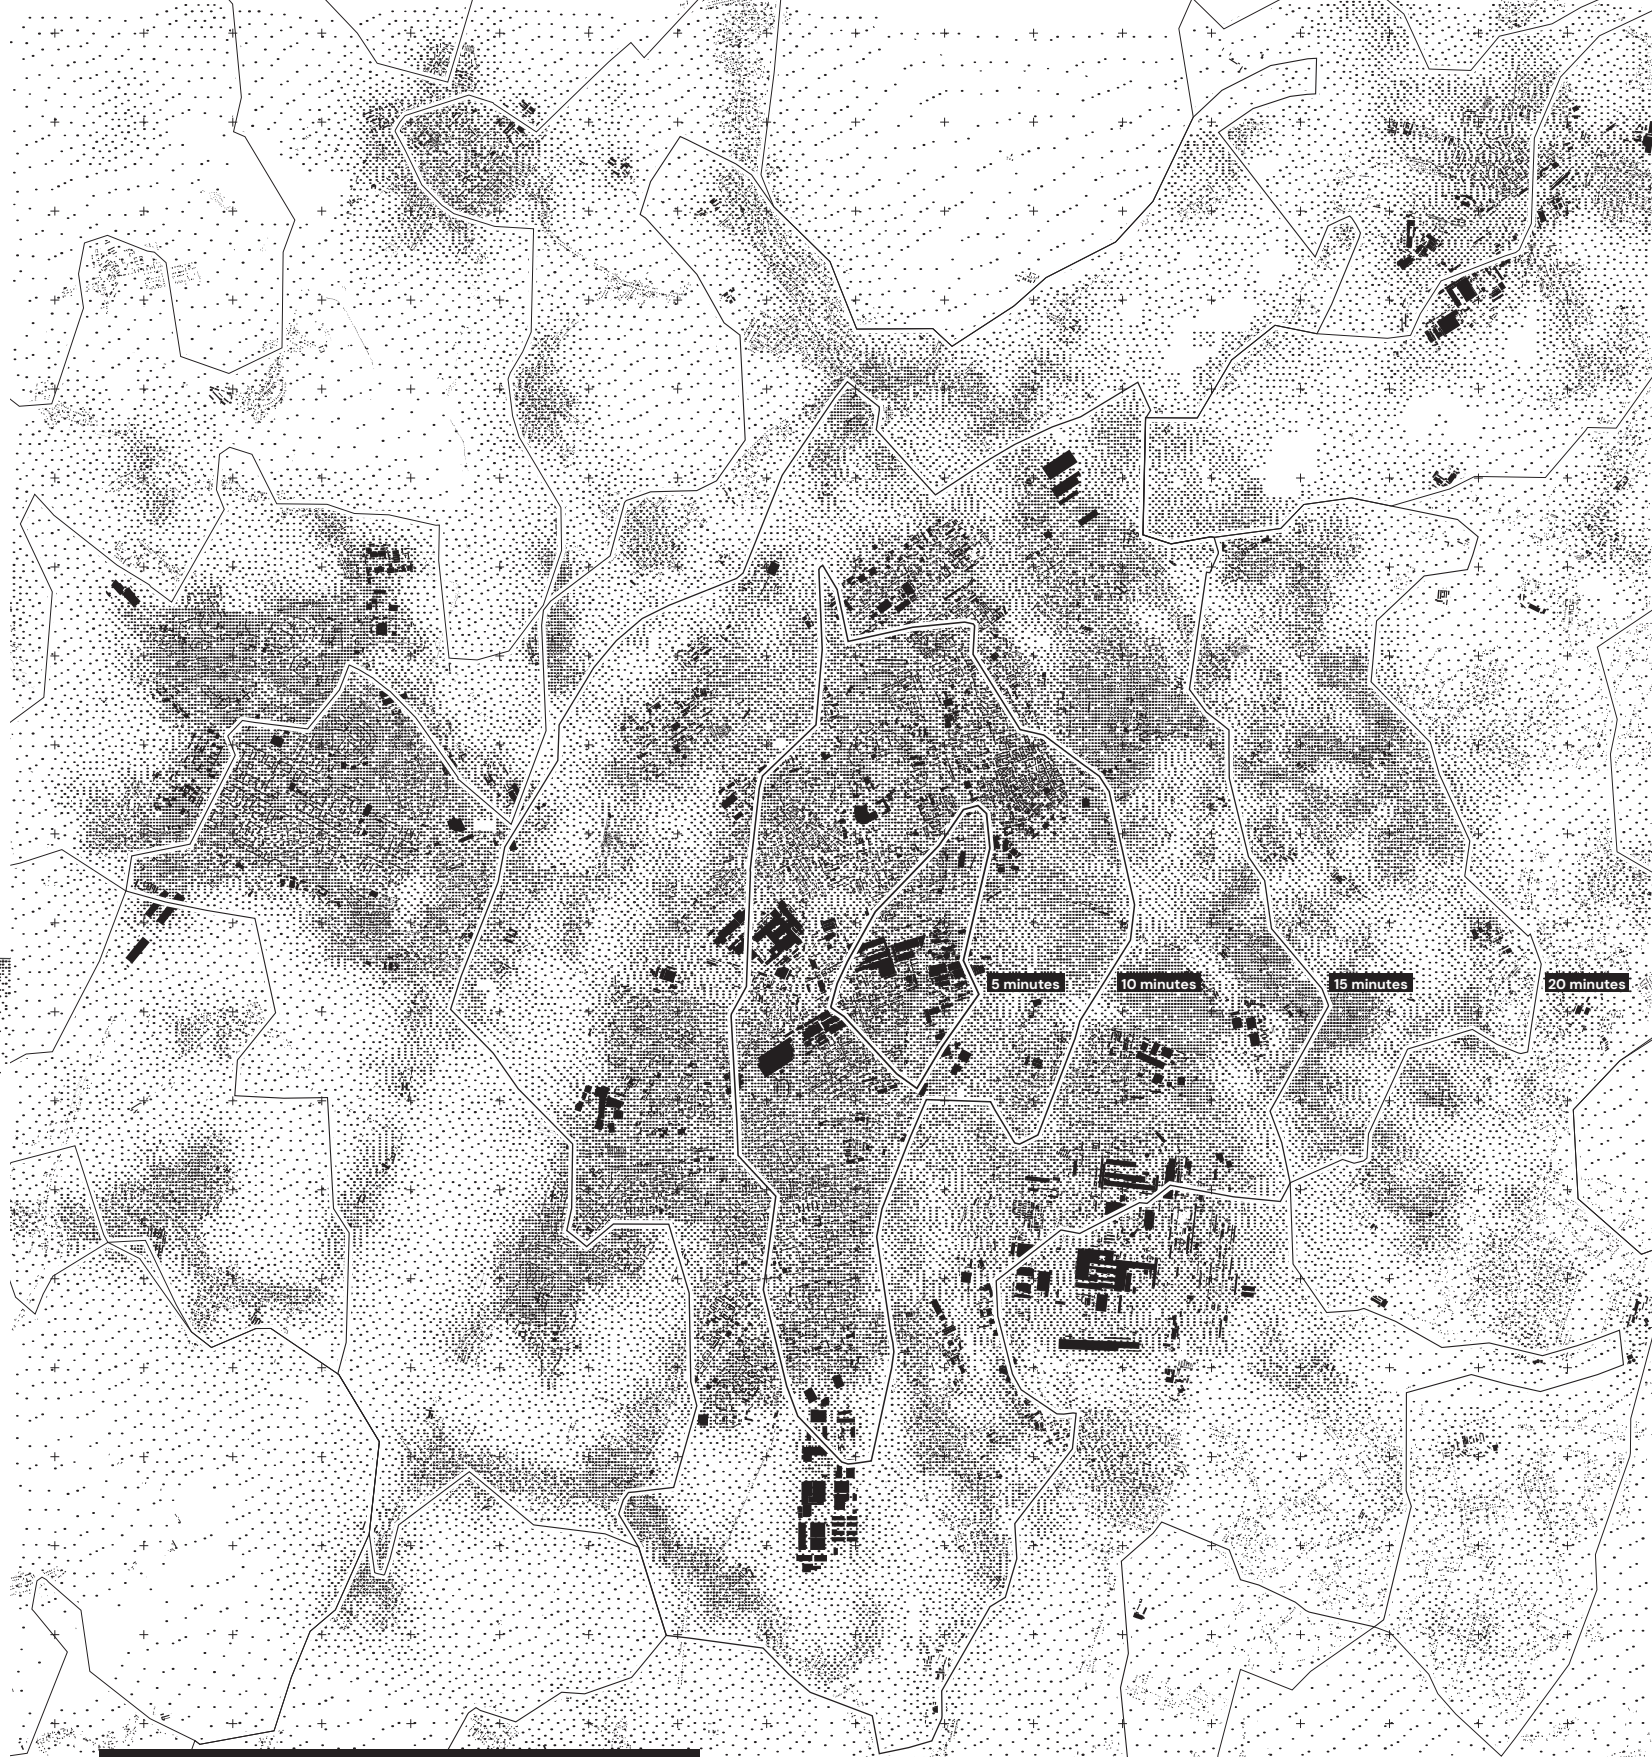
5 minutes
10 minutes
15 minutes
20 minutes

Population density and public transport isochrones - 1:50'000

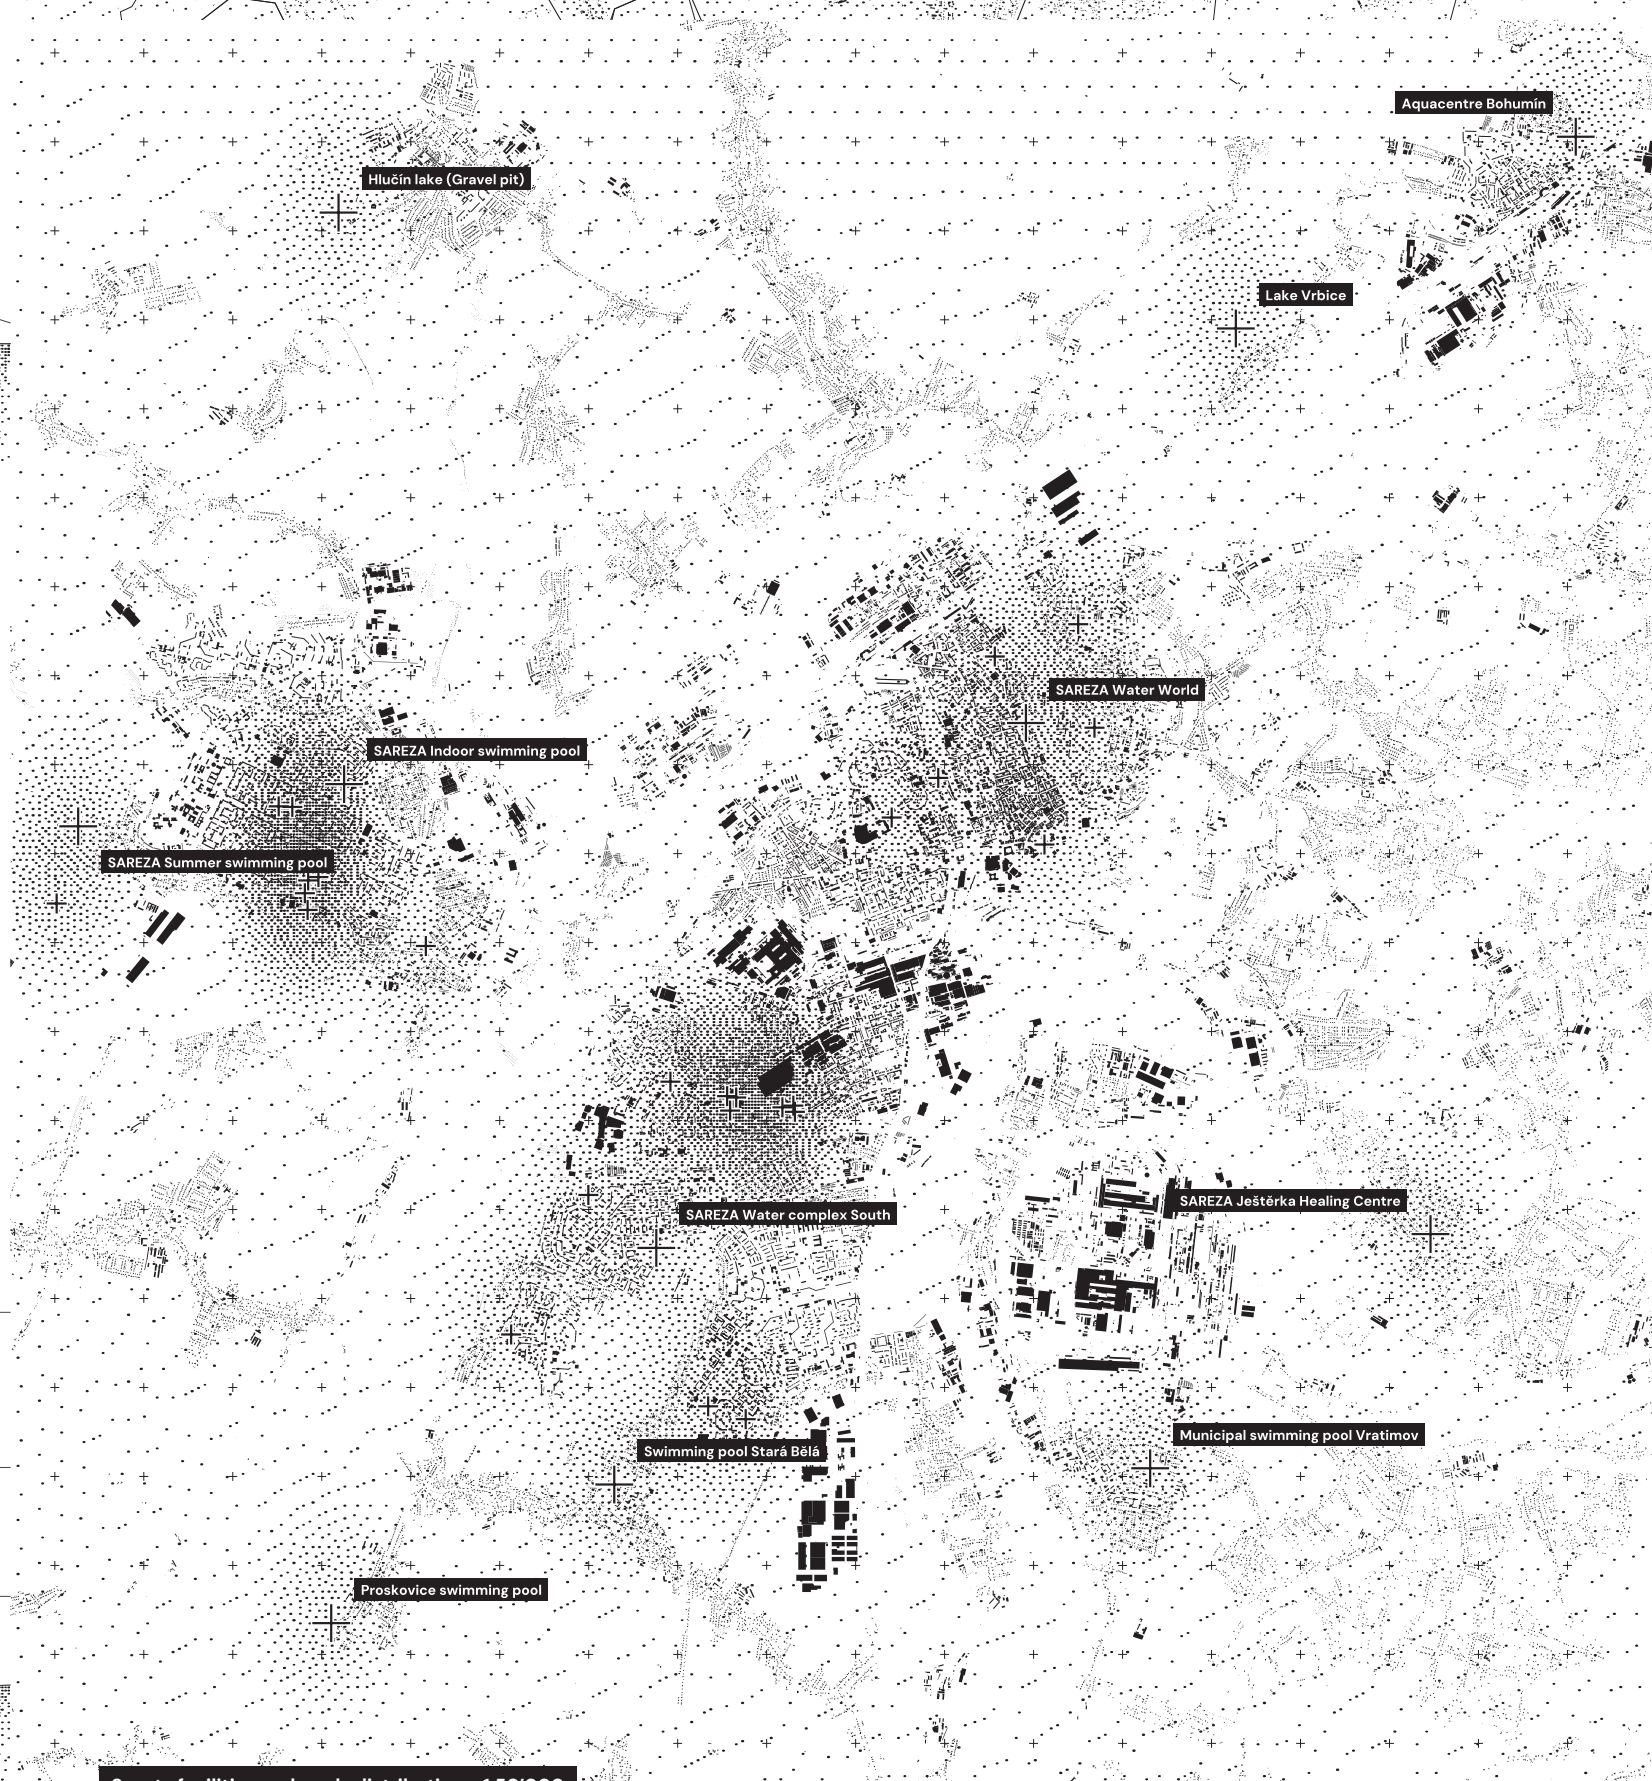
Hlučín lake (Gravel pit)
Aquacentre Bohumín
Lake Vrbice
SAREZA Water World
SAREZA Indoor swimming pool
SAREZA Summer swimming pool
SAREZA Water complex South
SAREZA Ještěrka Healing Centre
Swimming pool Stará Bělá
Municipal swimming pool Vratimov
Proskovice swimming pool

Sports facilities and pools distribution - 1:50'000

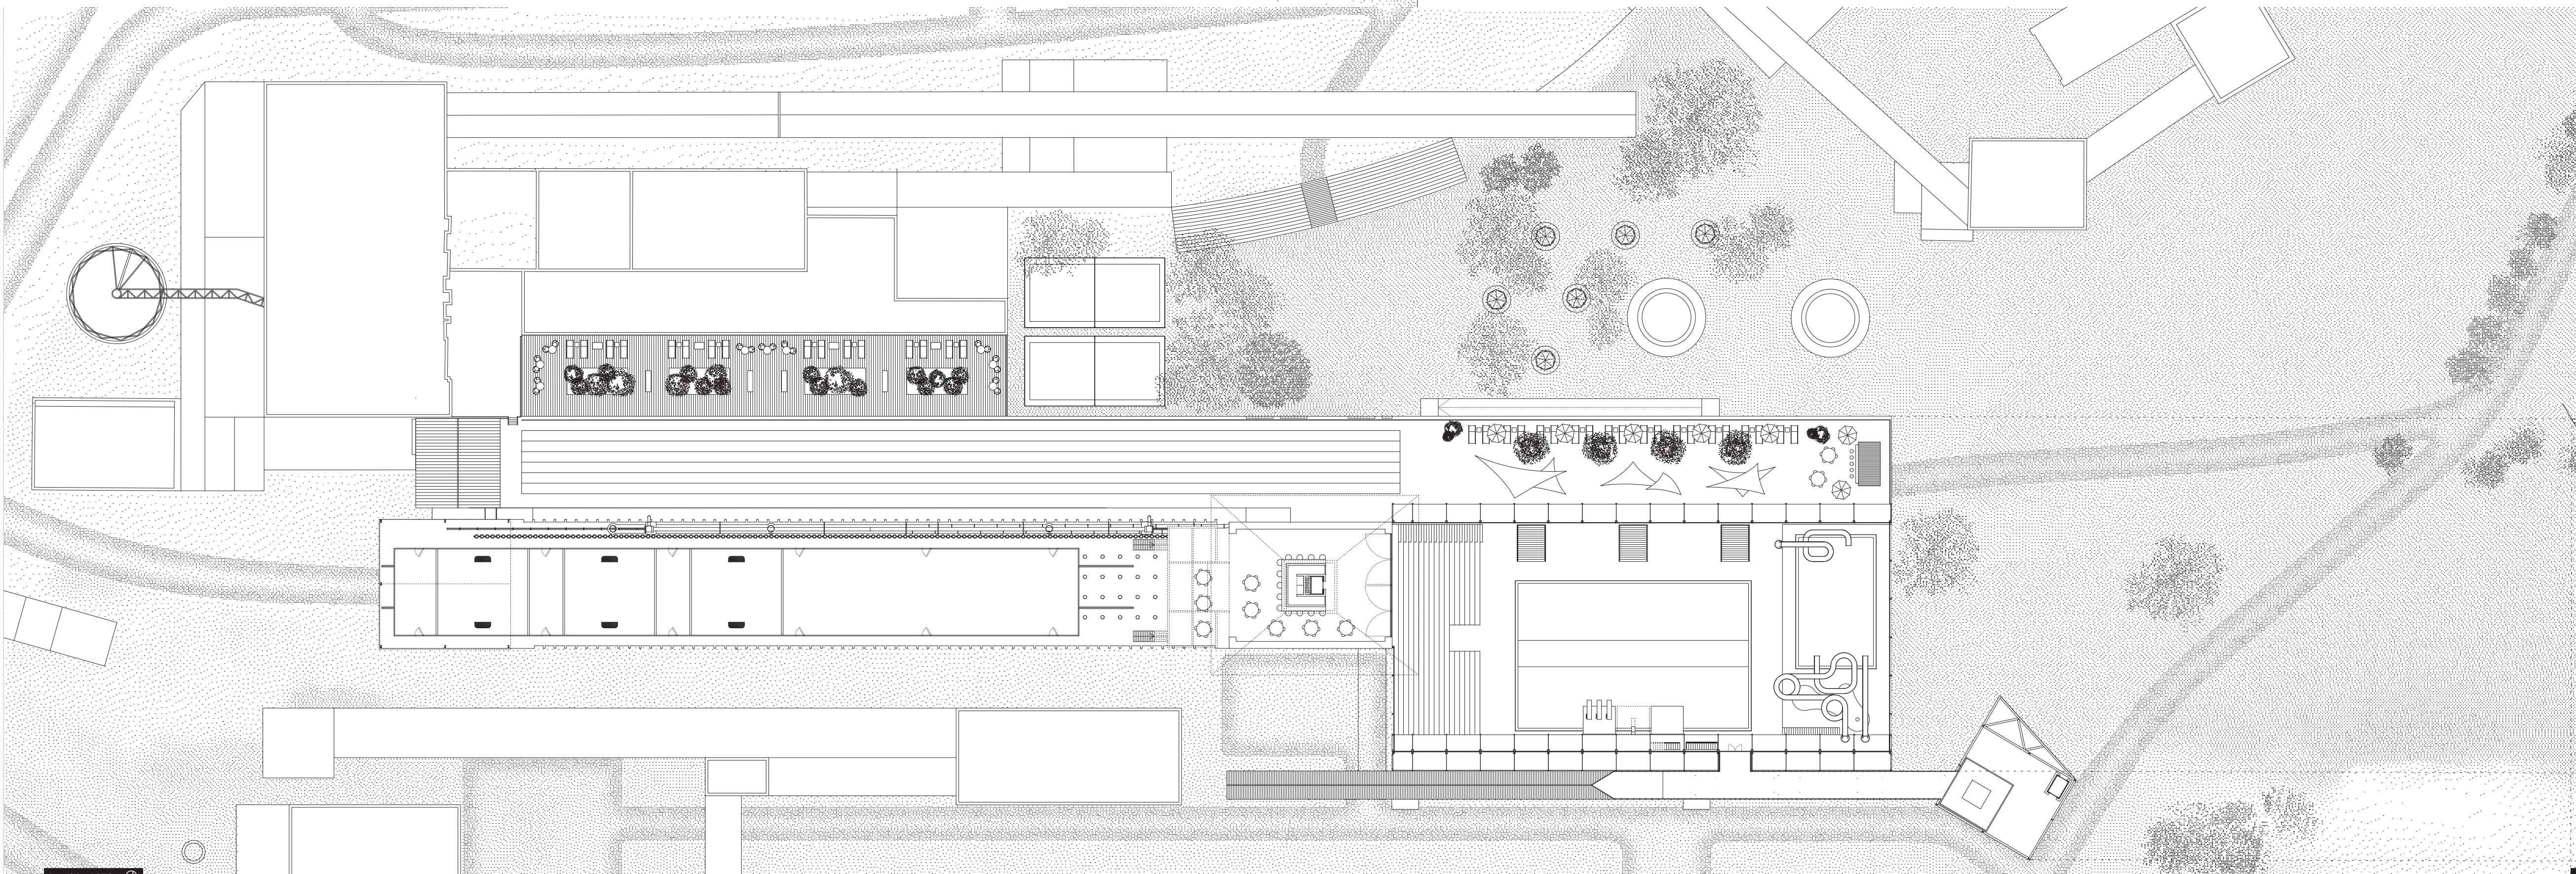

Level 2 - 1:250

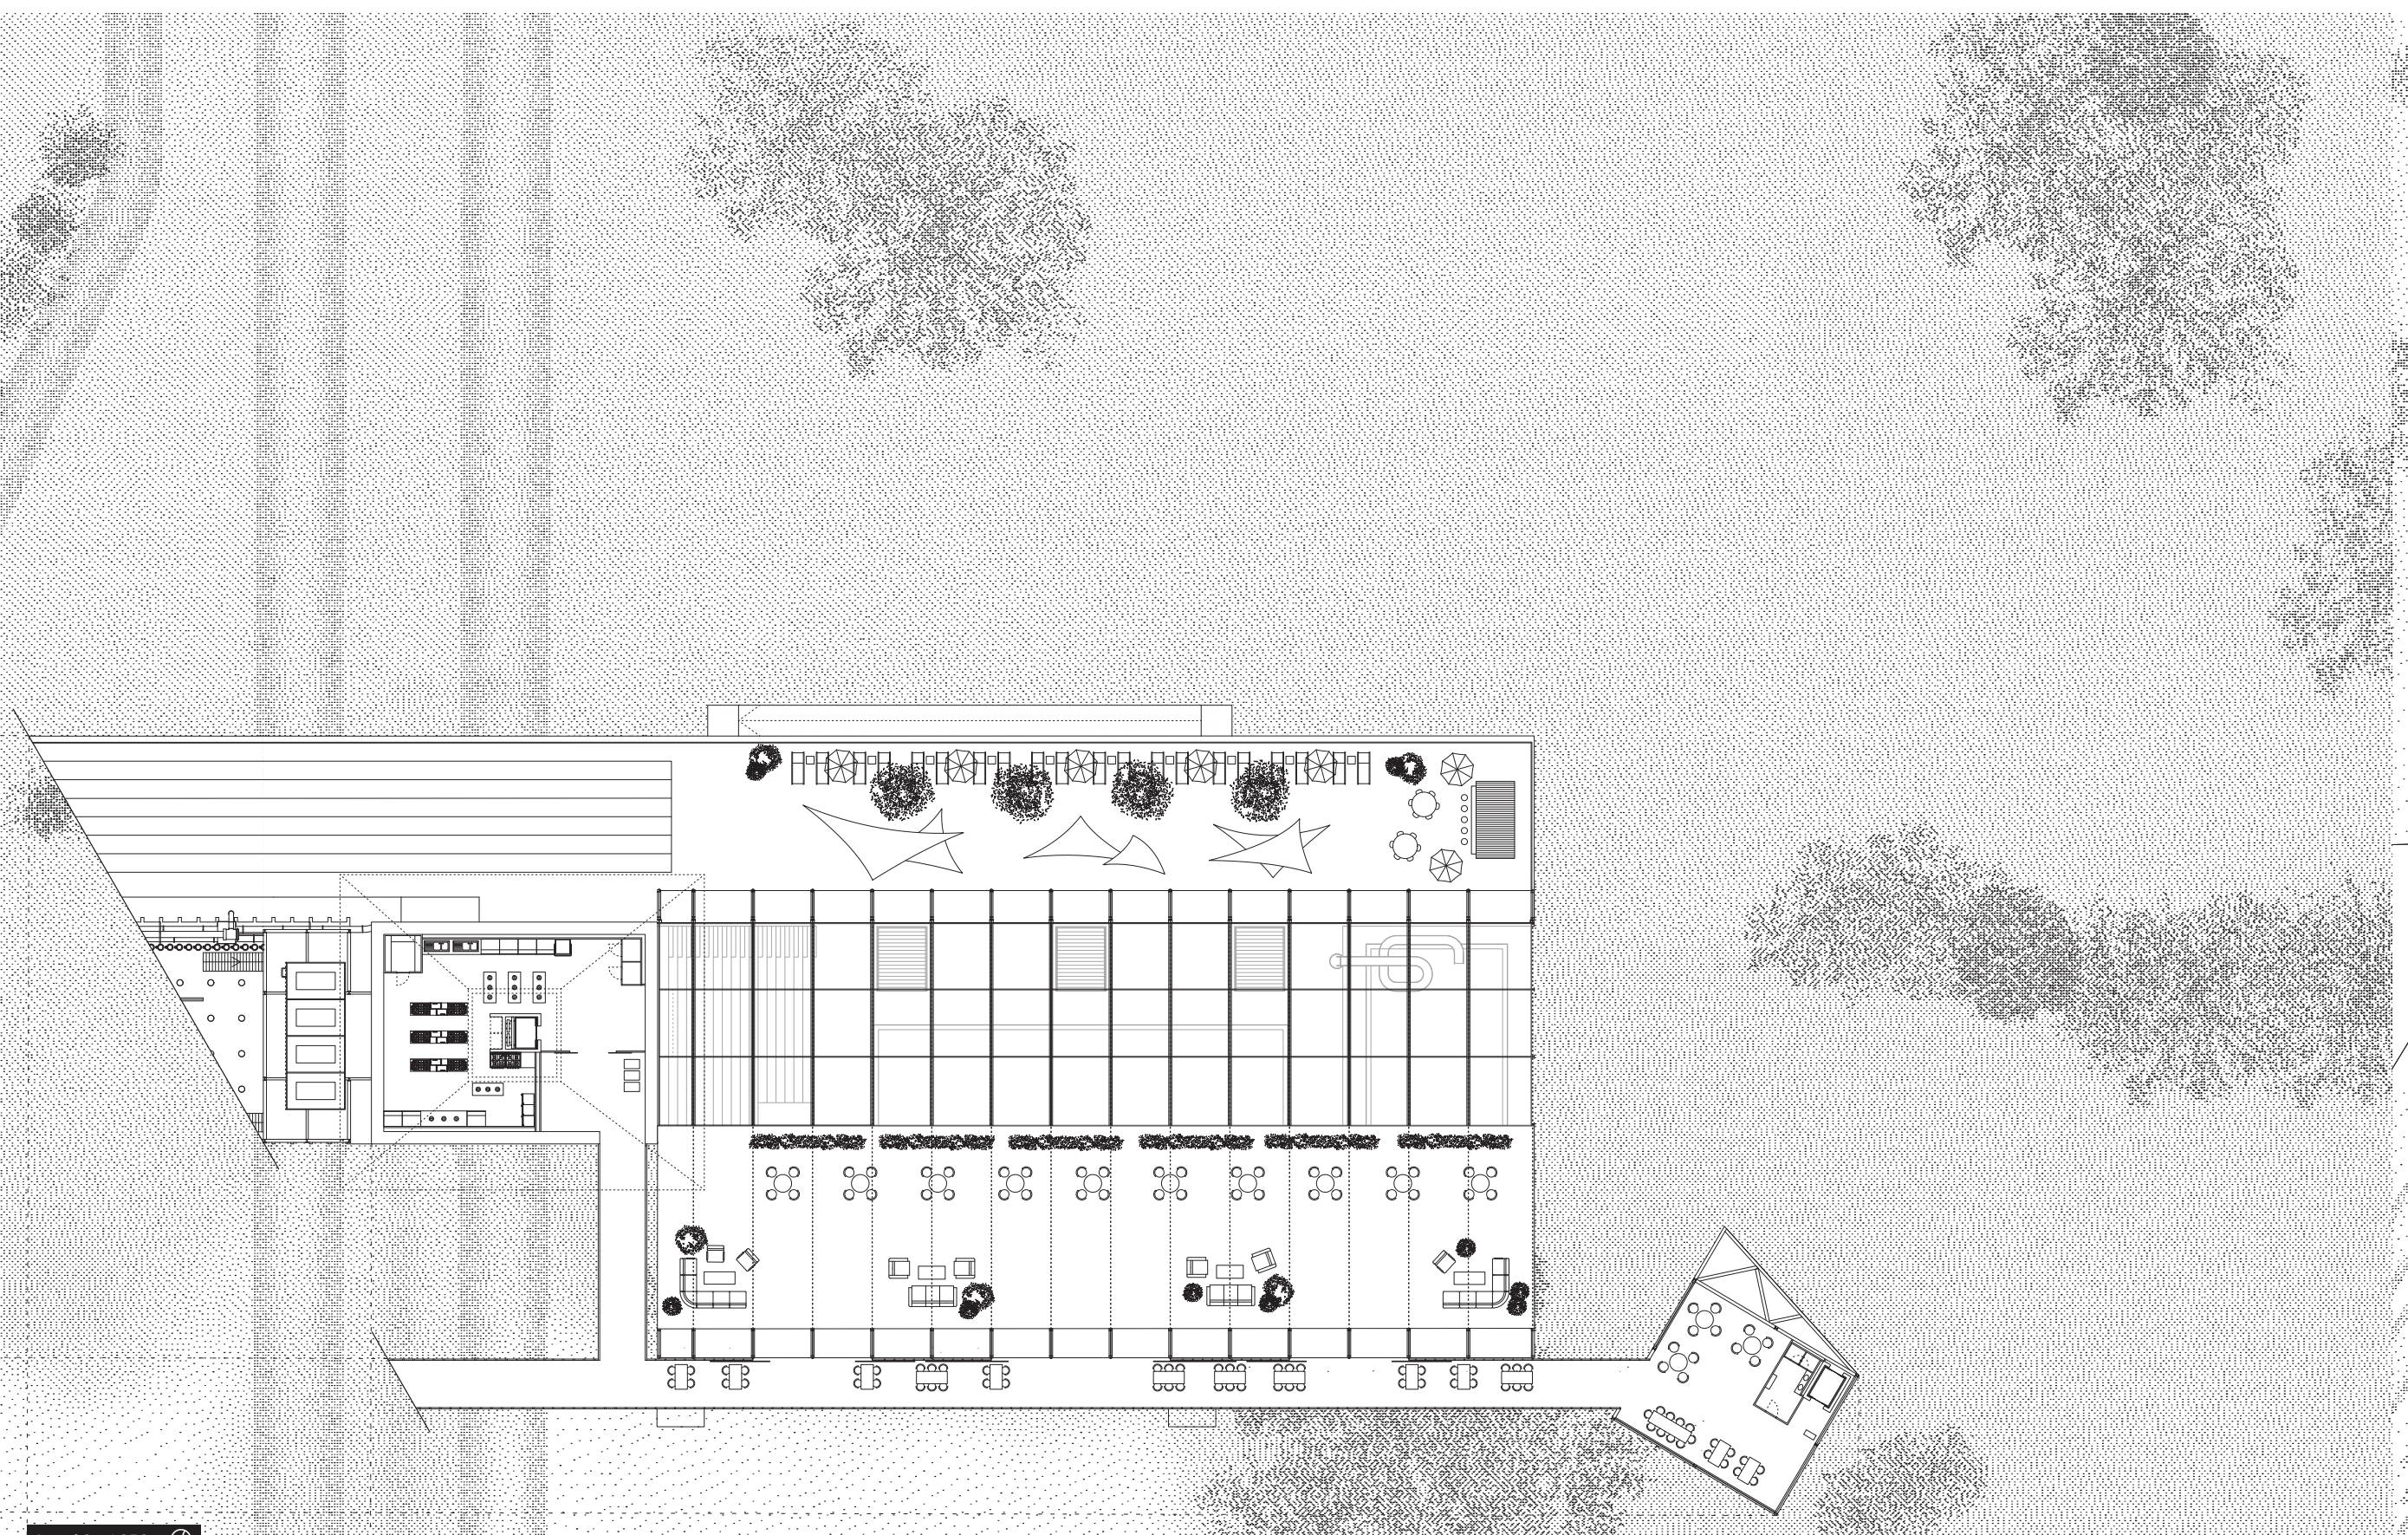

Level 3 - 1:250

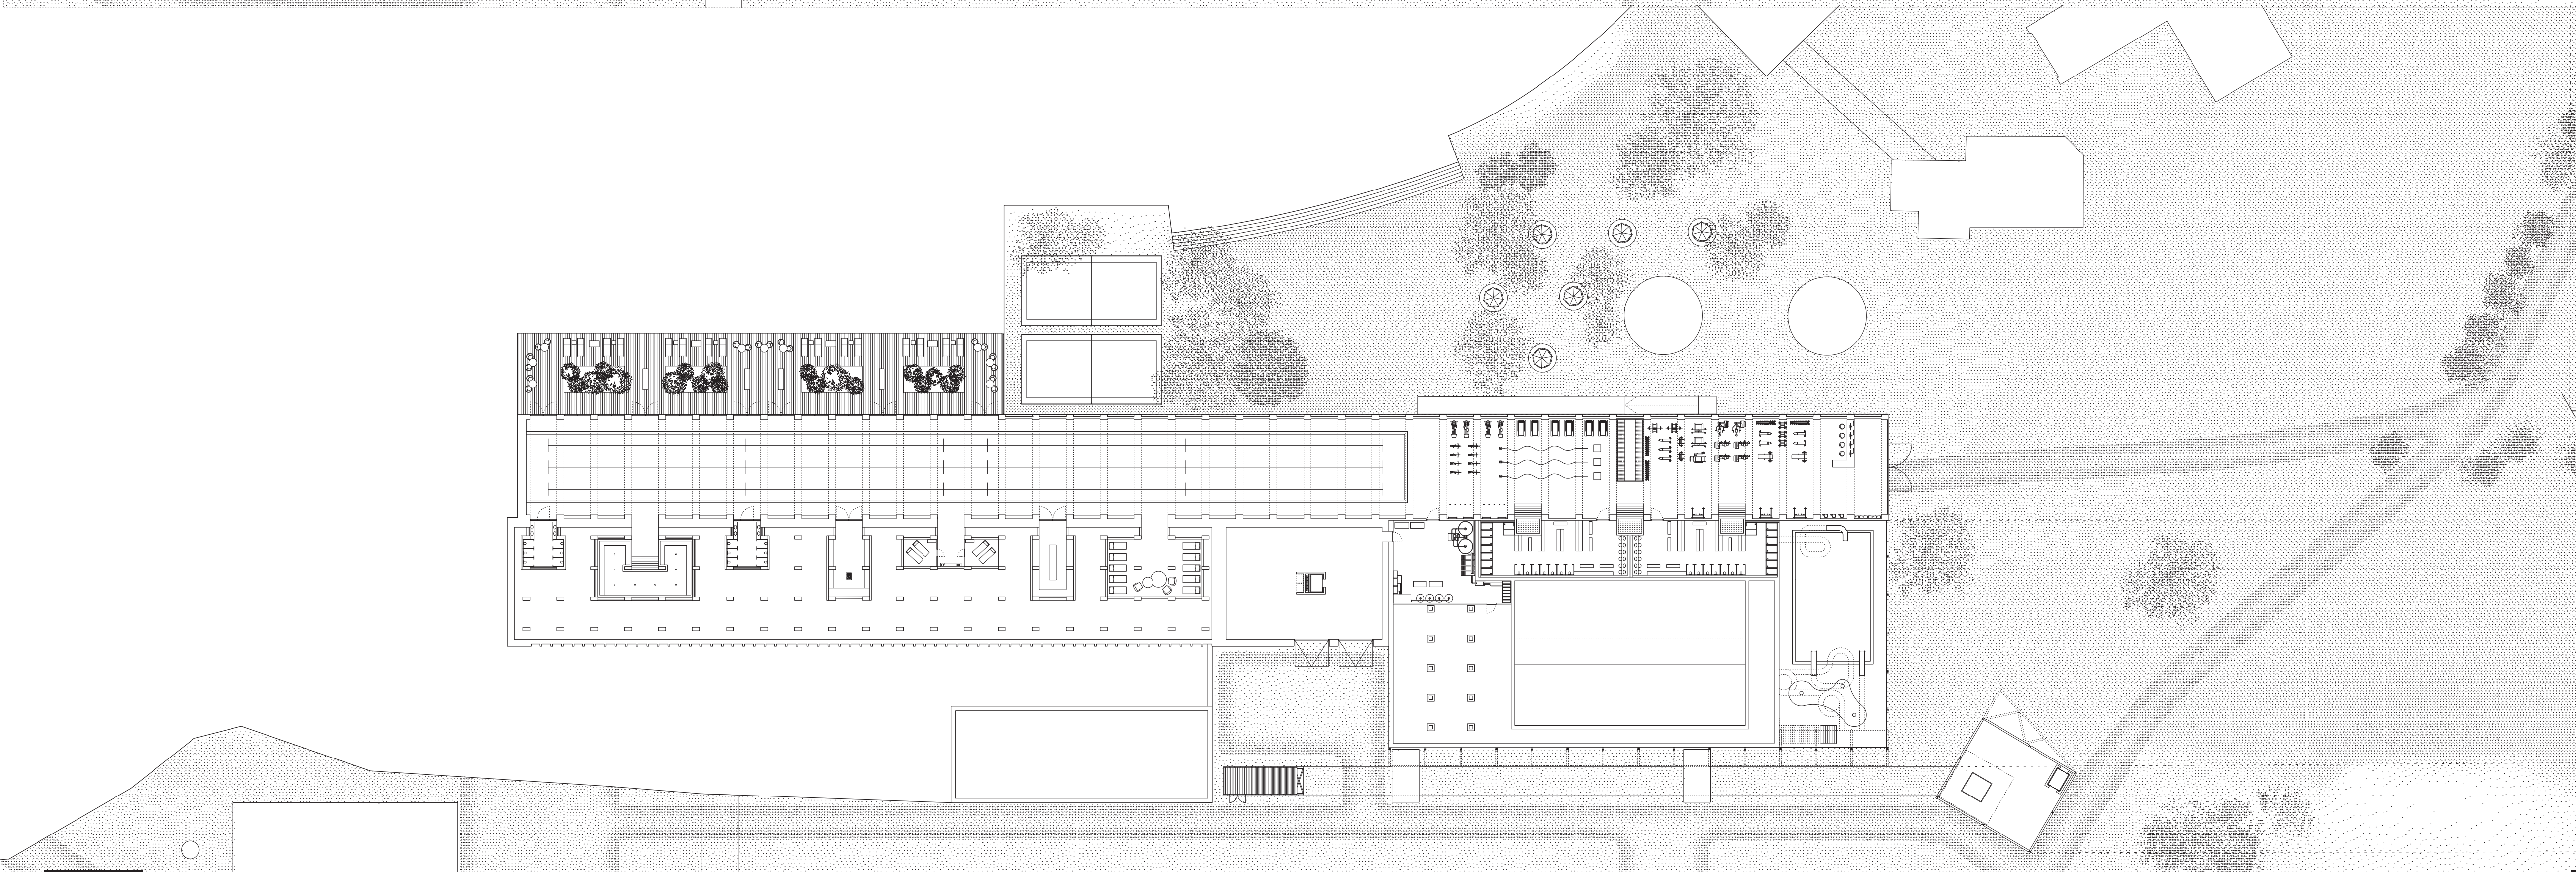

Level 0 - 1:250

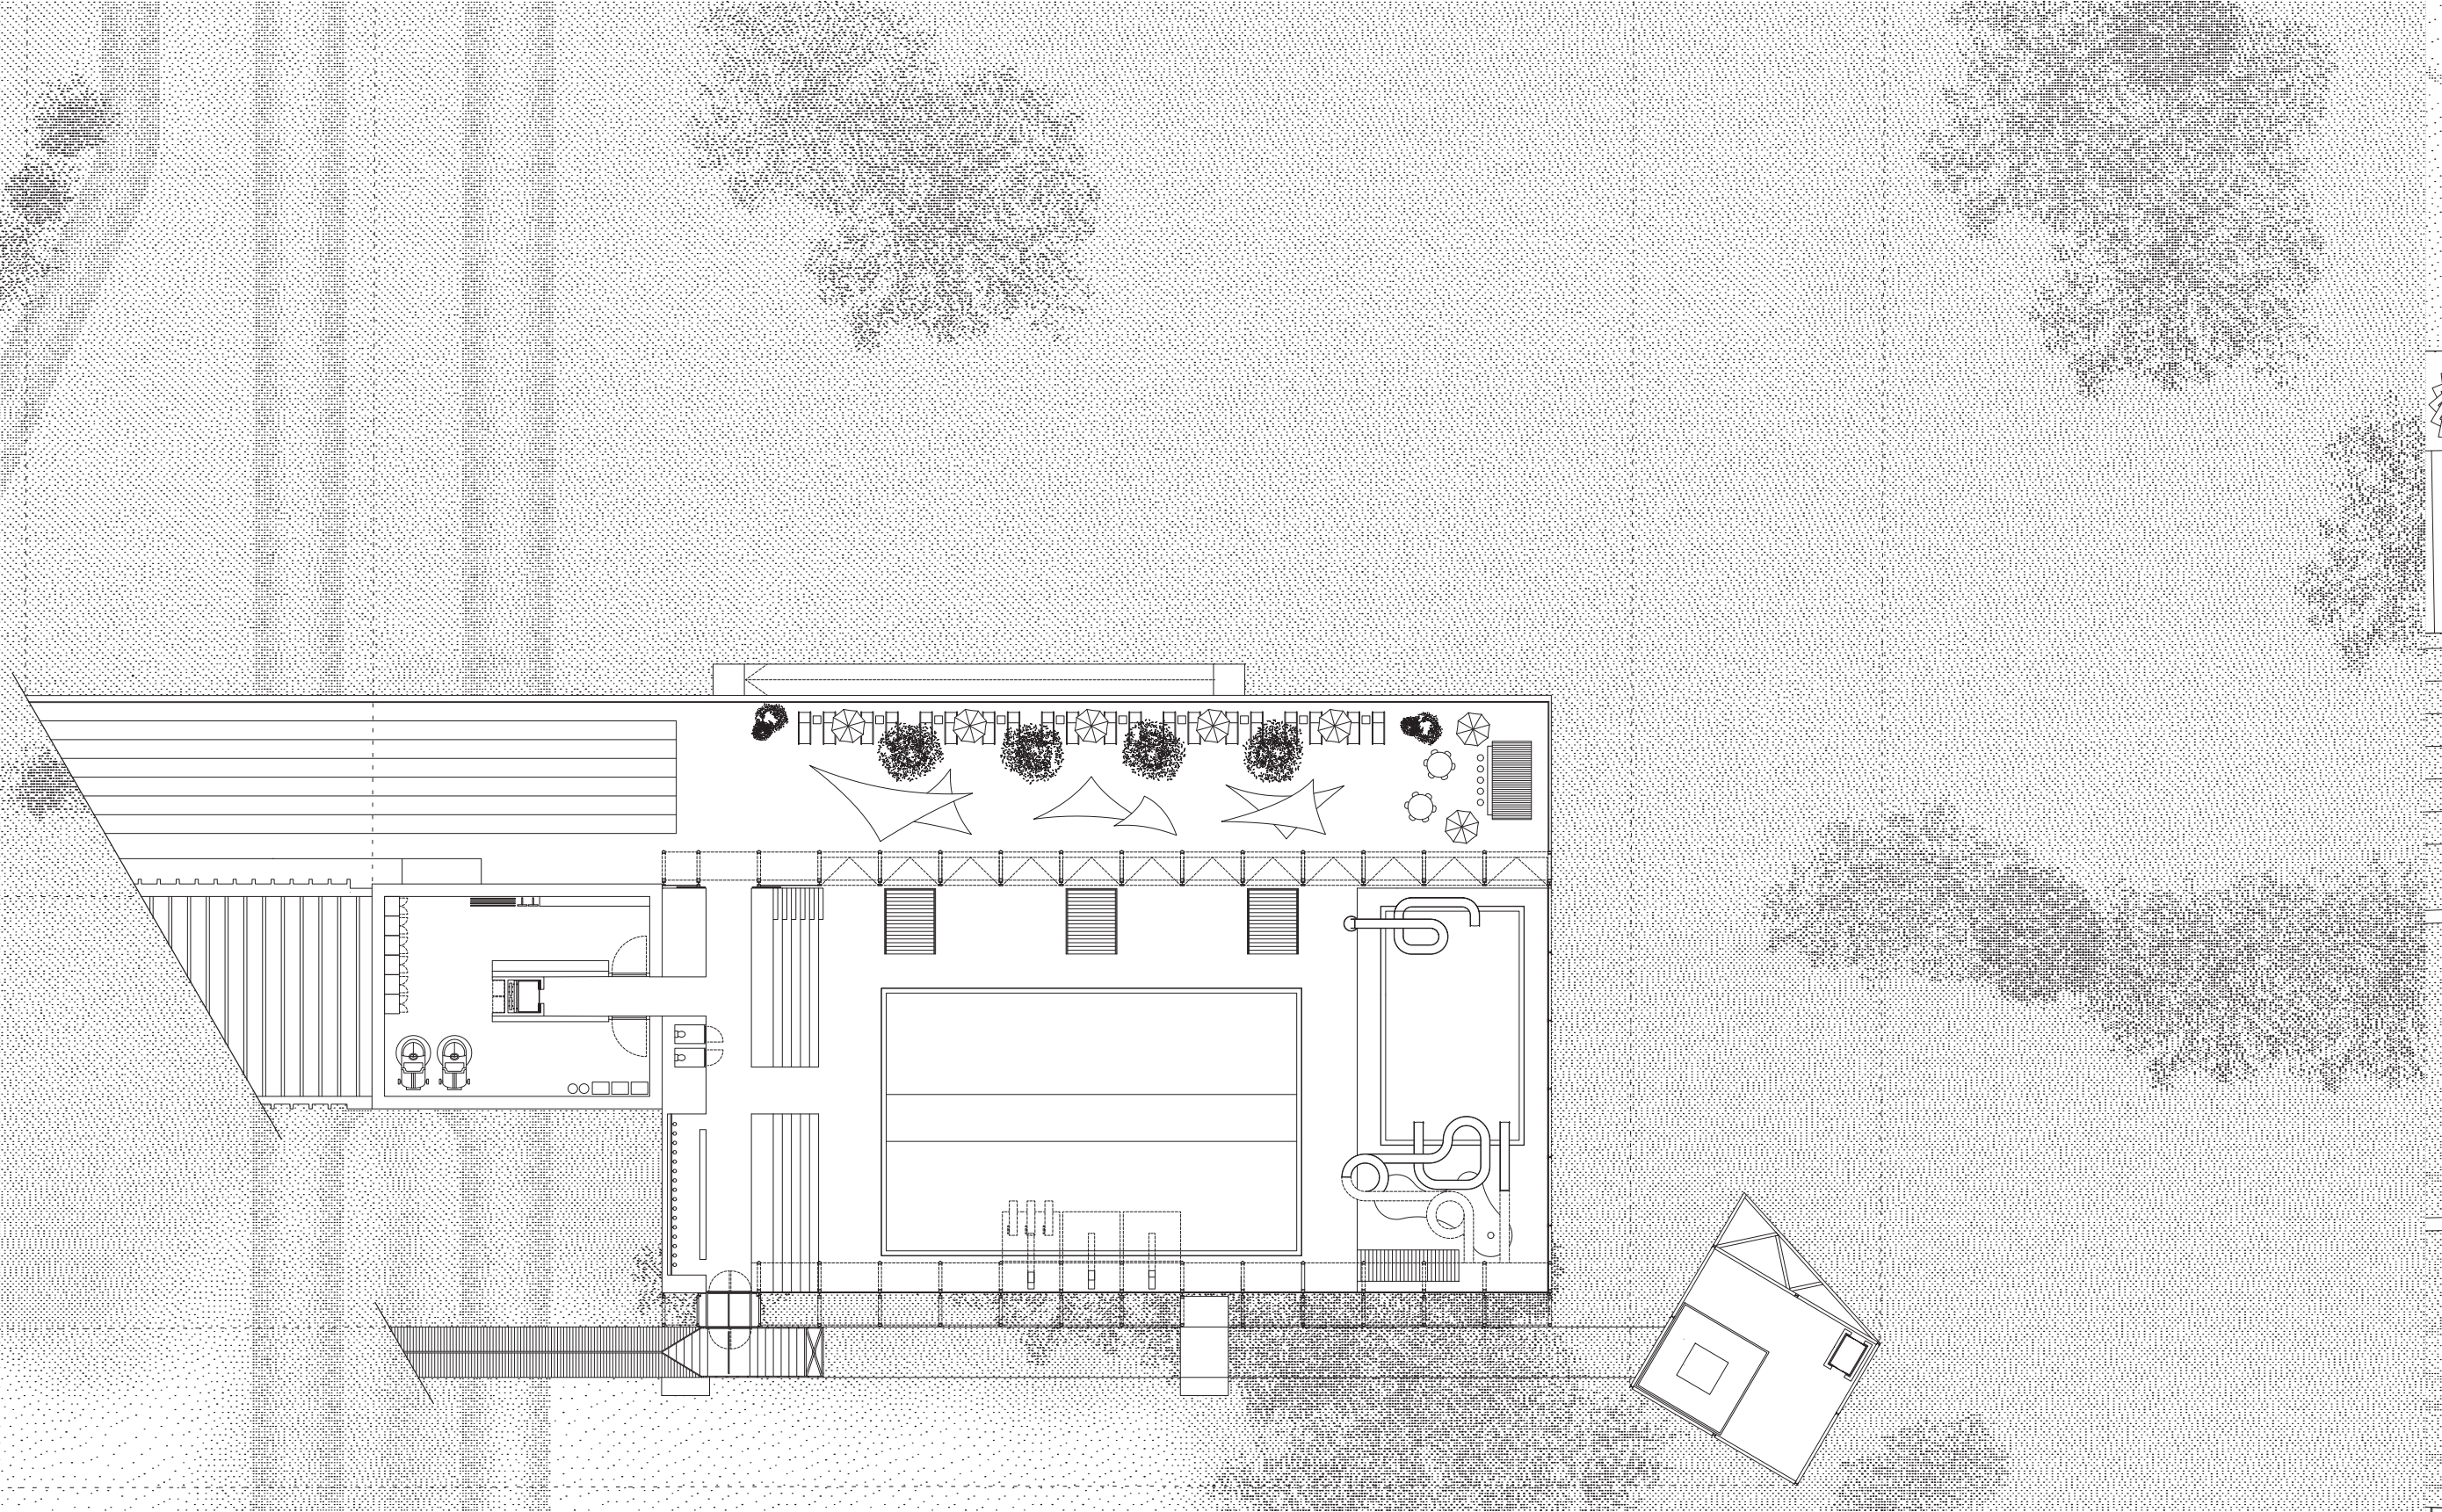

Level 1 - 1:250

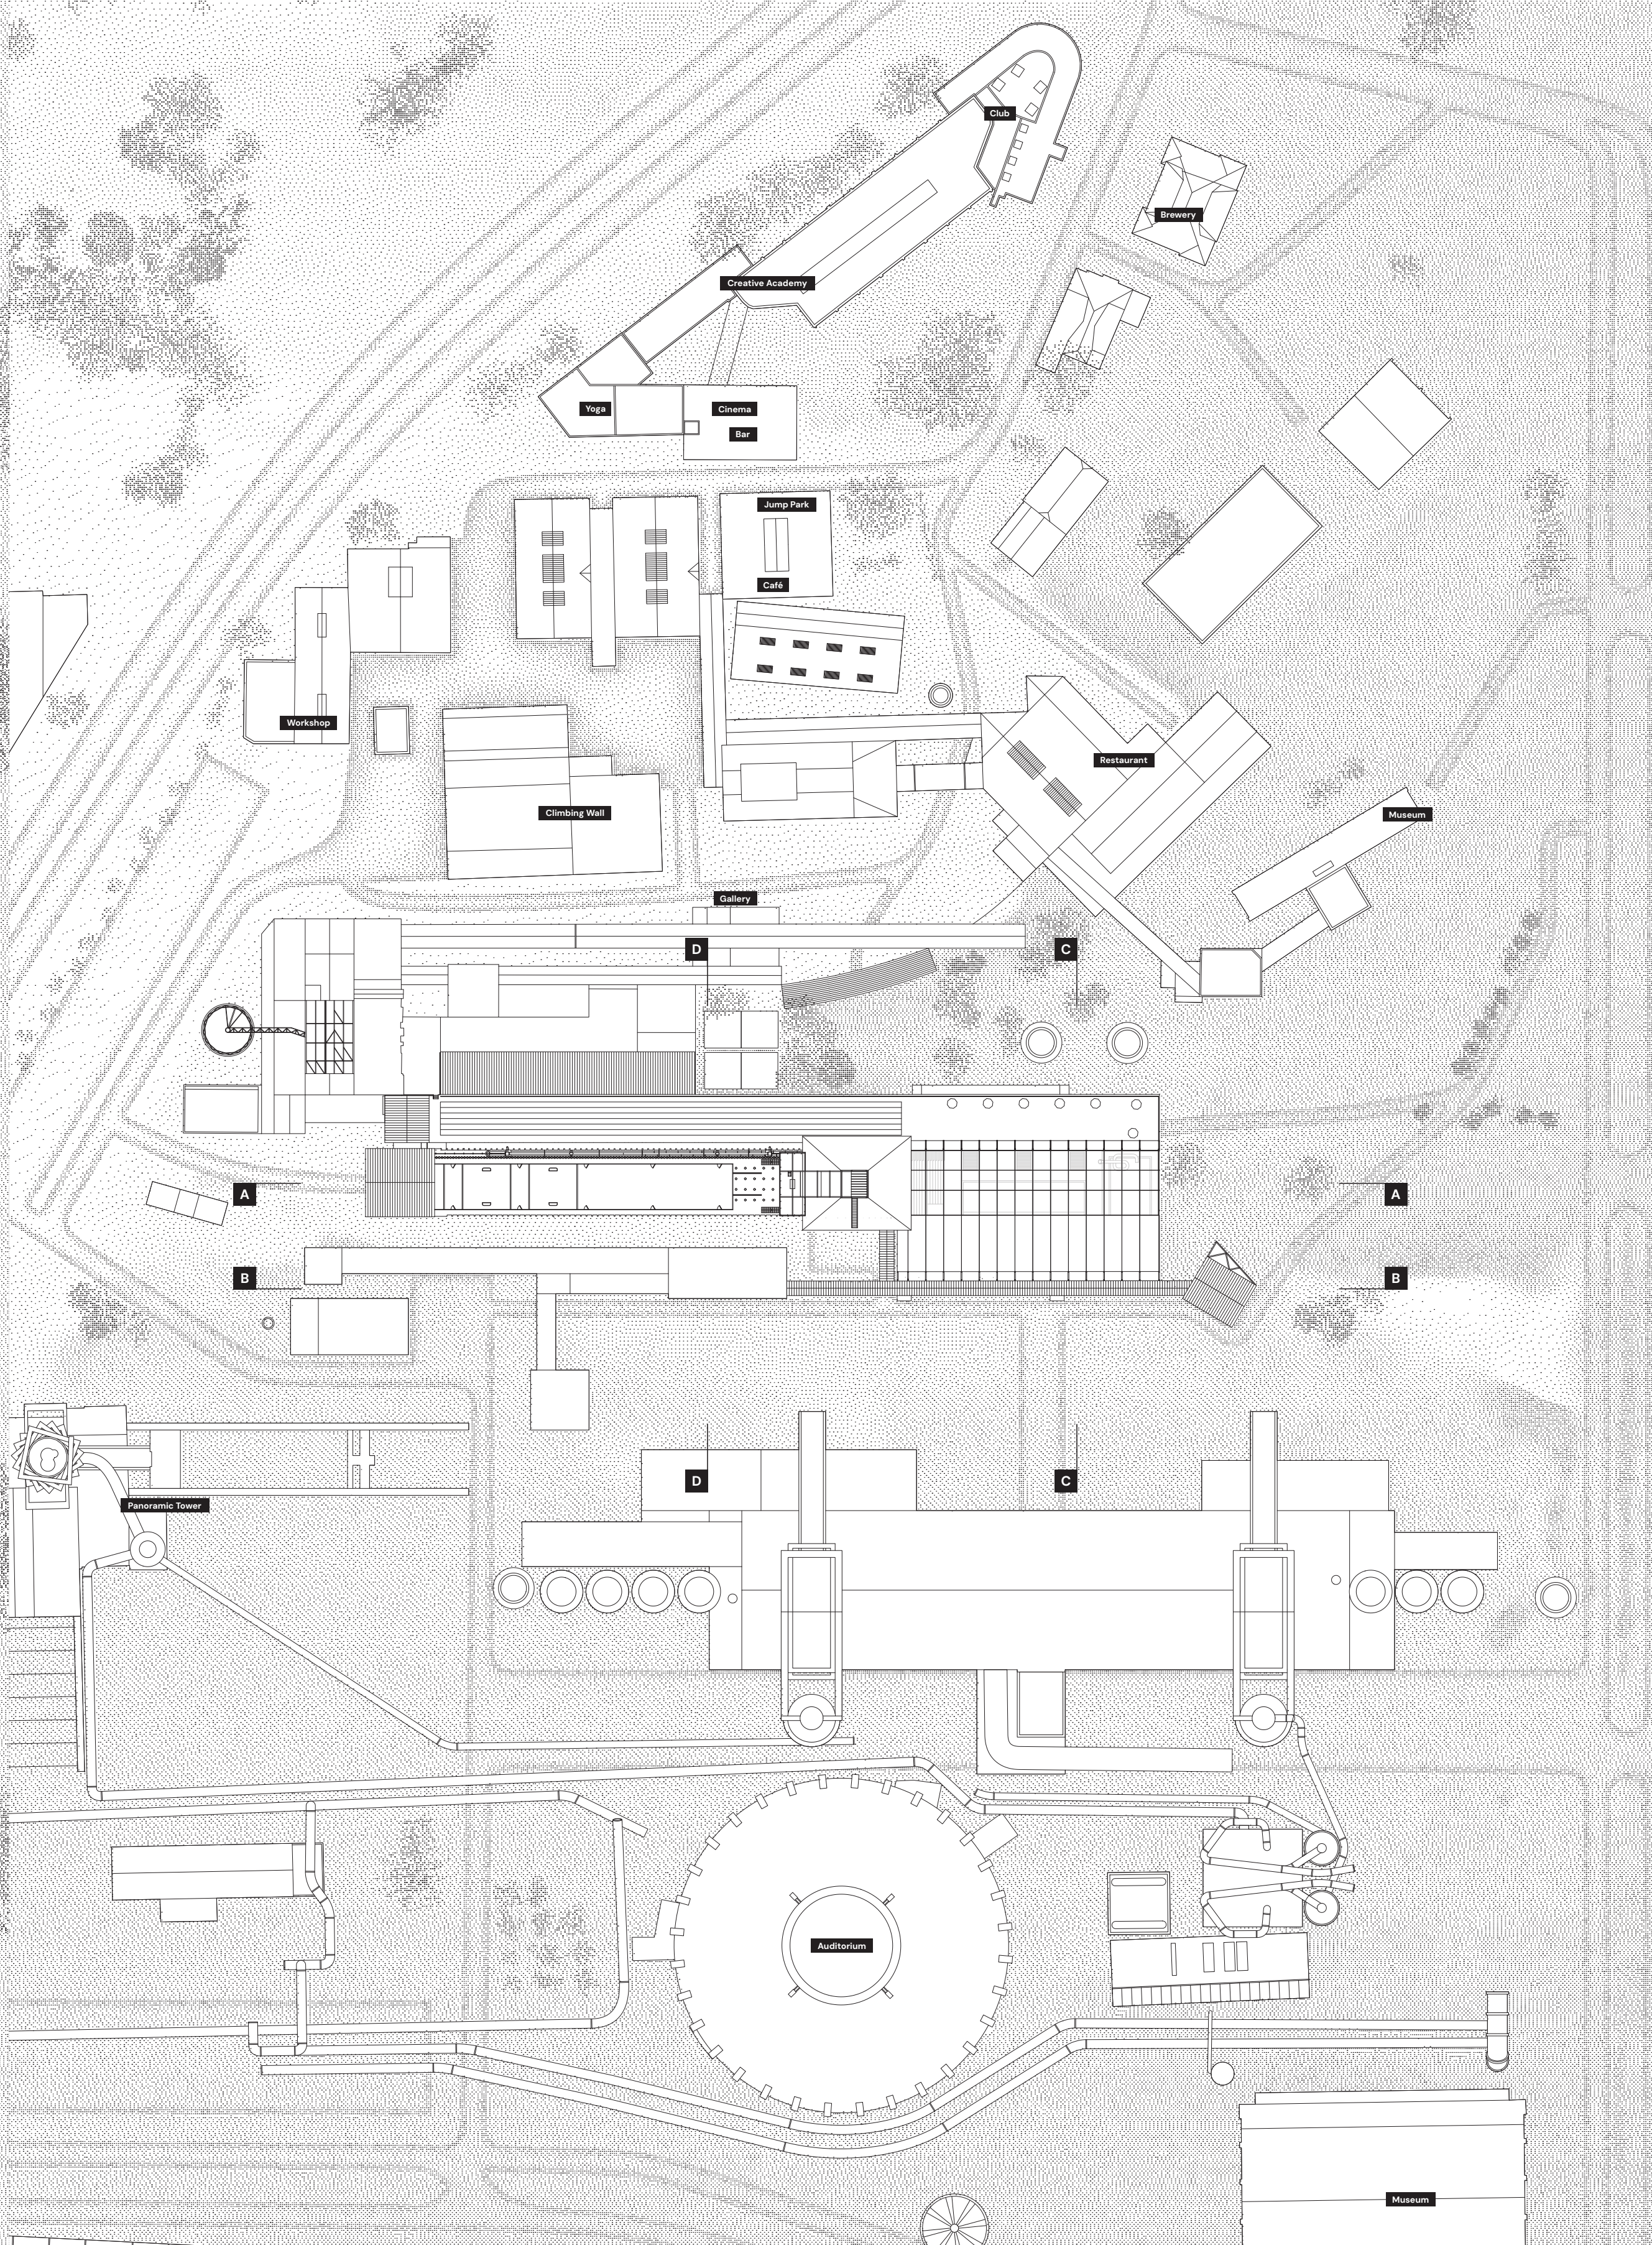
Club
Brewery
Creative Academy
Yoga
Cinema
Bar
Jump Park
Café
Workshop
Restaurant
Climbing Wall
Museum
Gallery
D
C
A
A
B
B
Panoramic Tower
D
C
Auditorium
Museum
Hotel

Lower Area of Vítkovice - 1:500