







Inhabited floorplan of the North House



Interior view from a common space of the North House

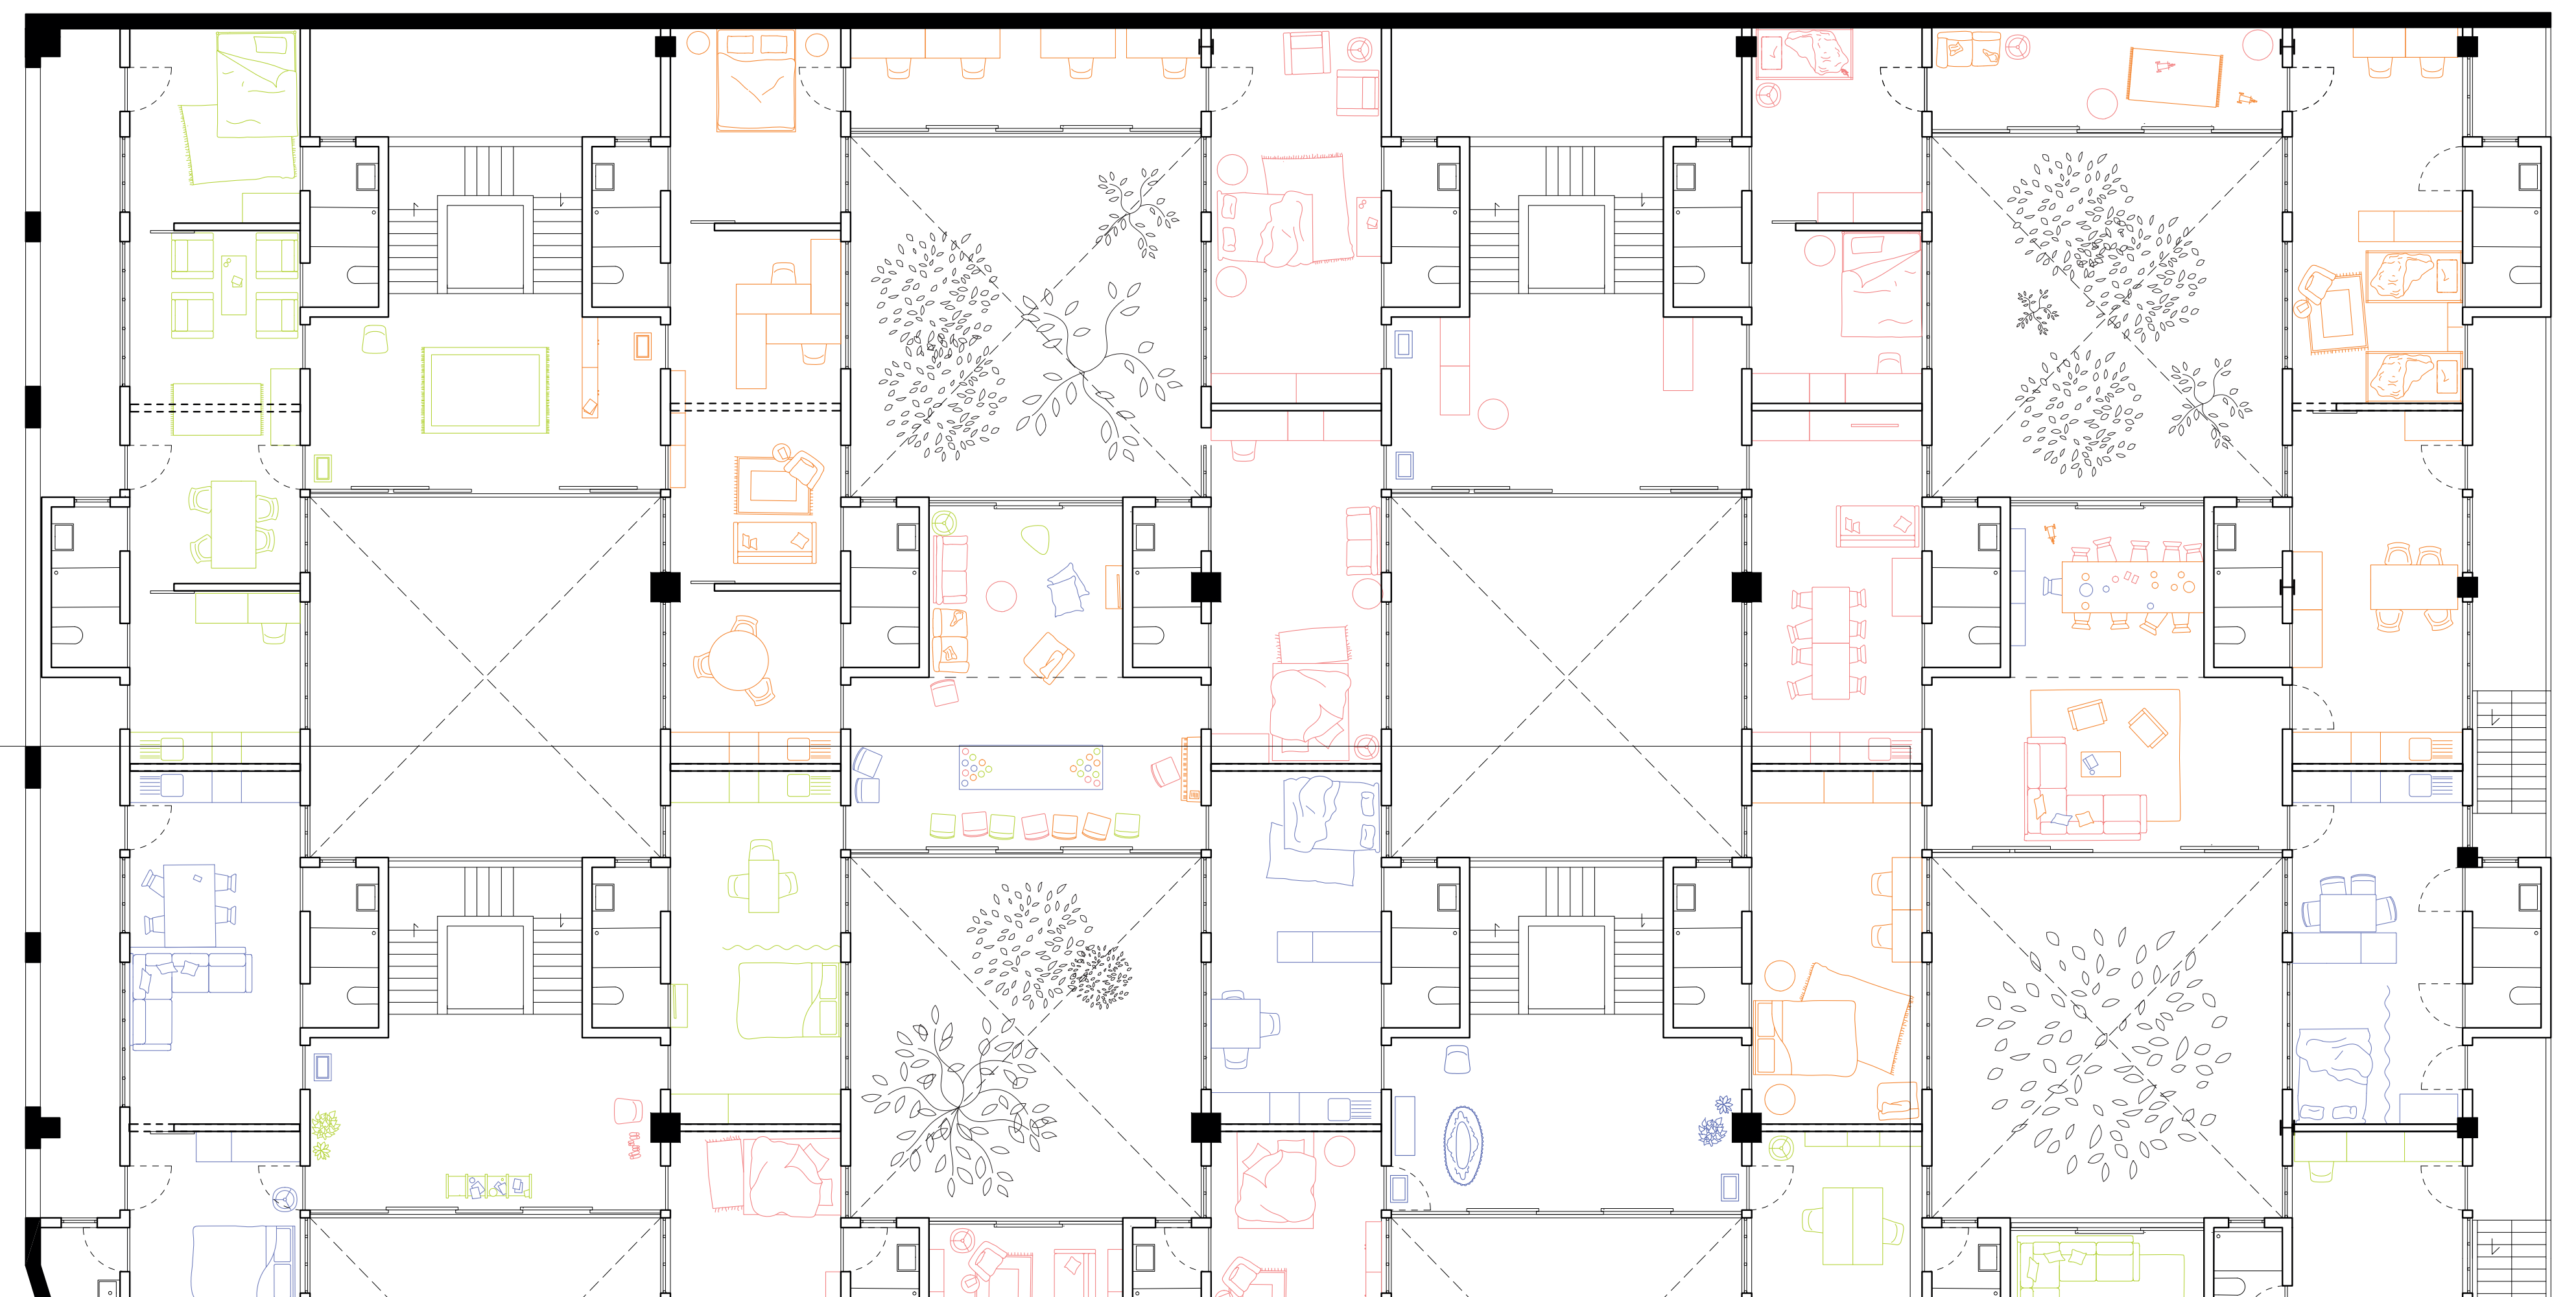

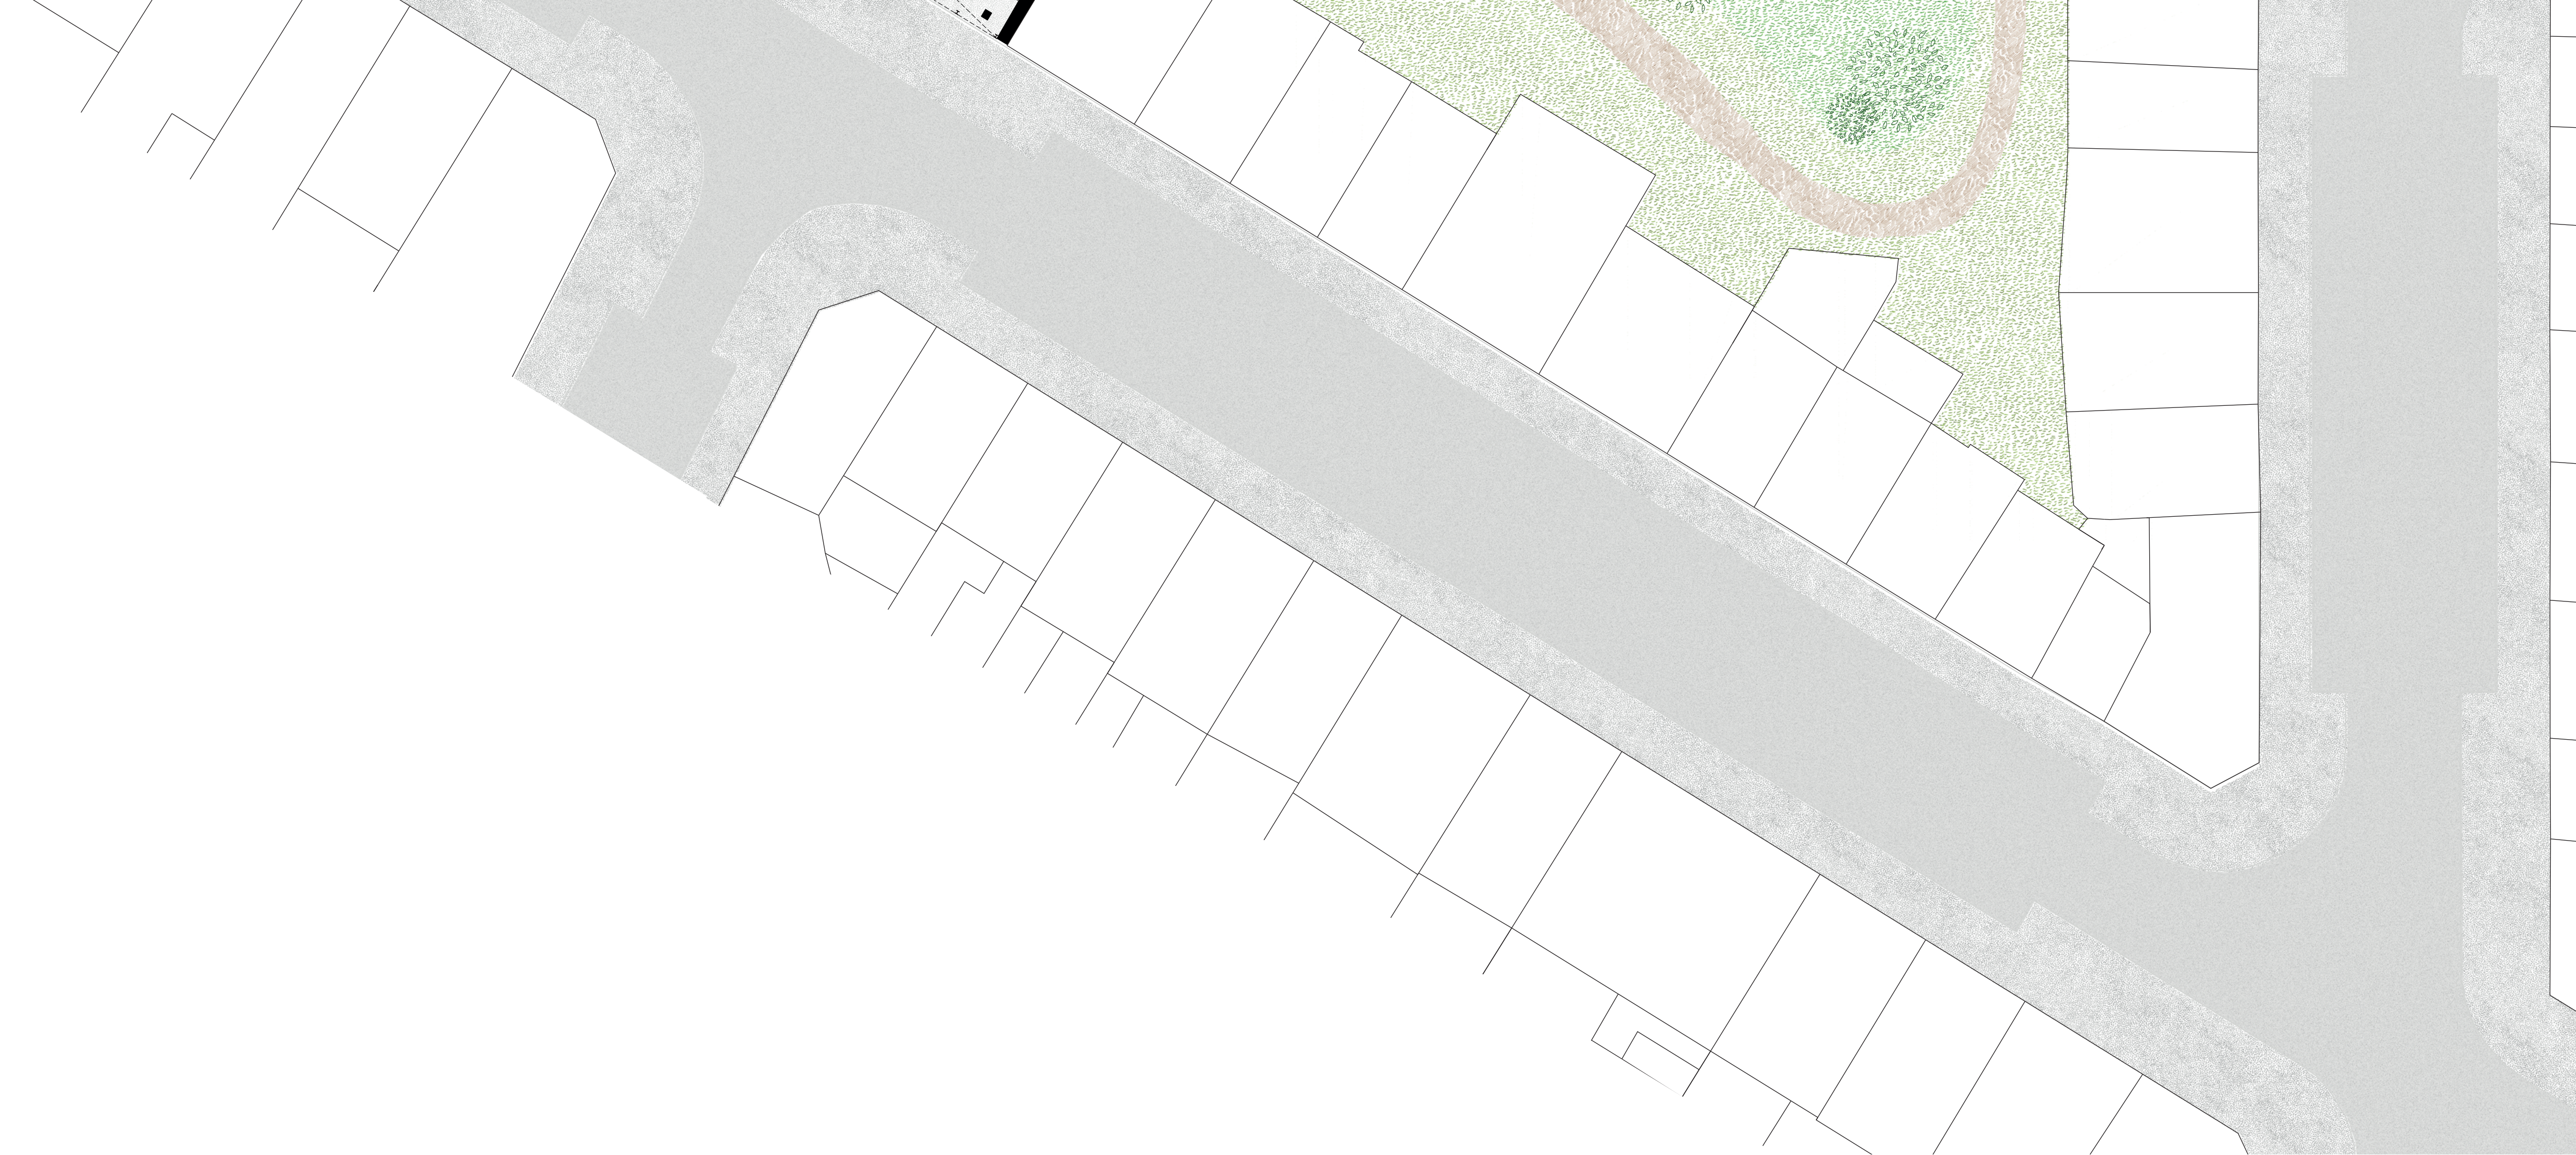


Groundfloor of the block

1:200



Voids in the fabric of Brussel's Northern Quarter

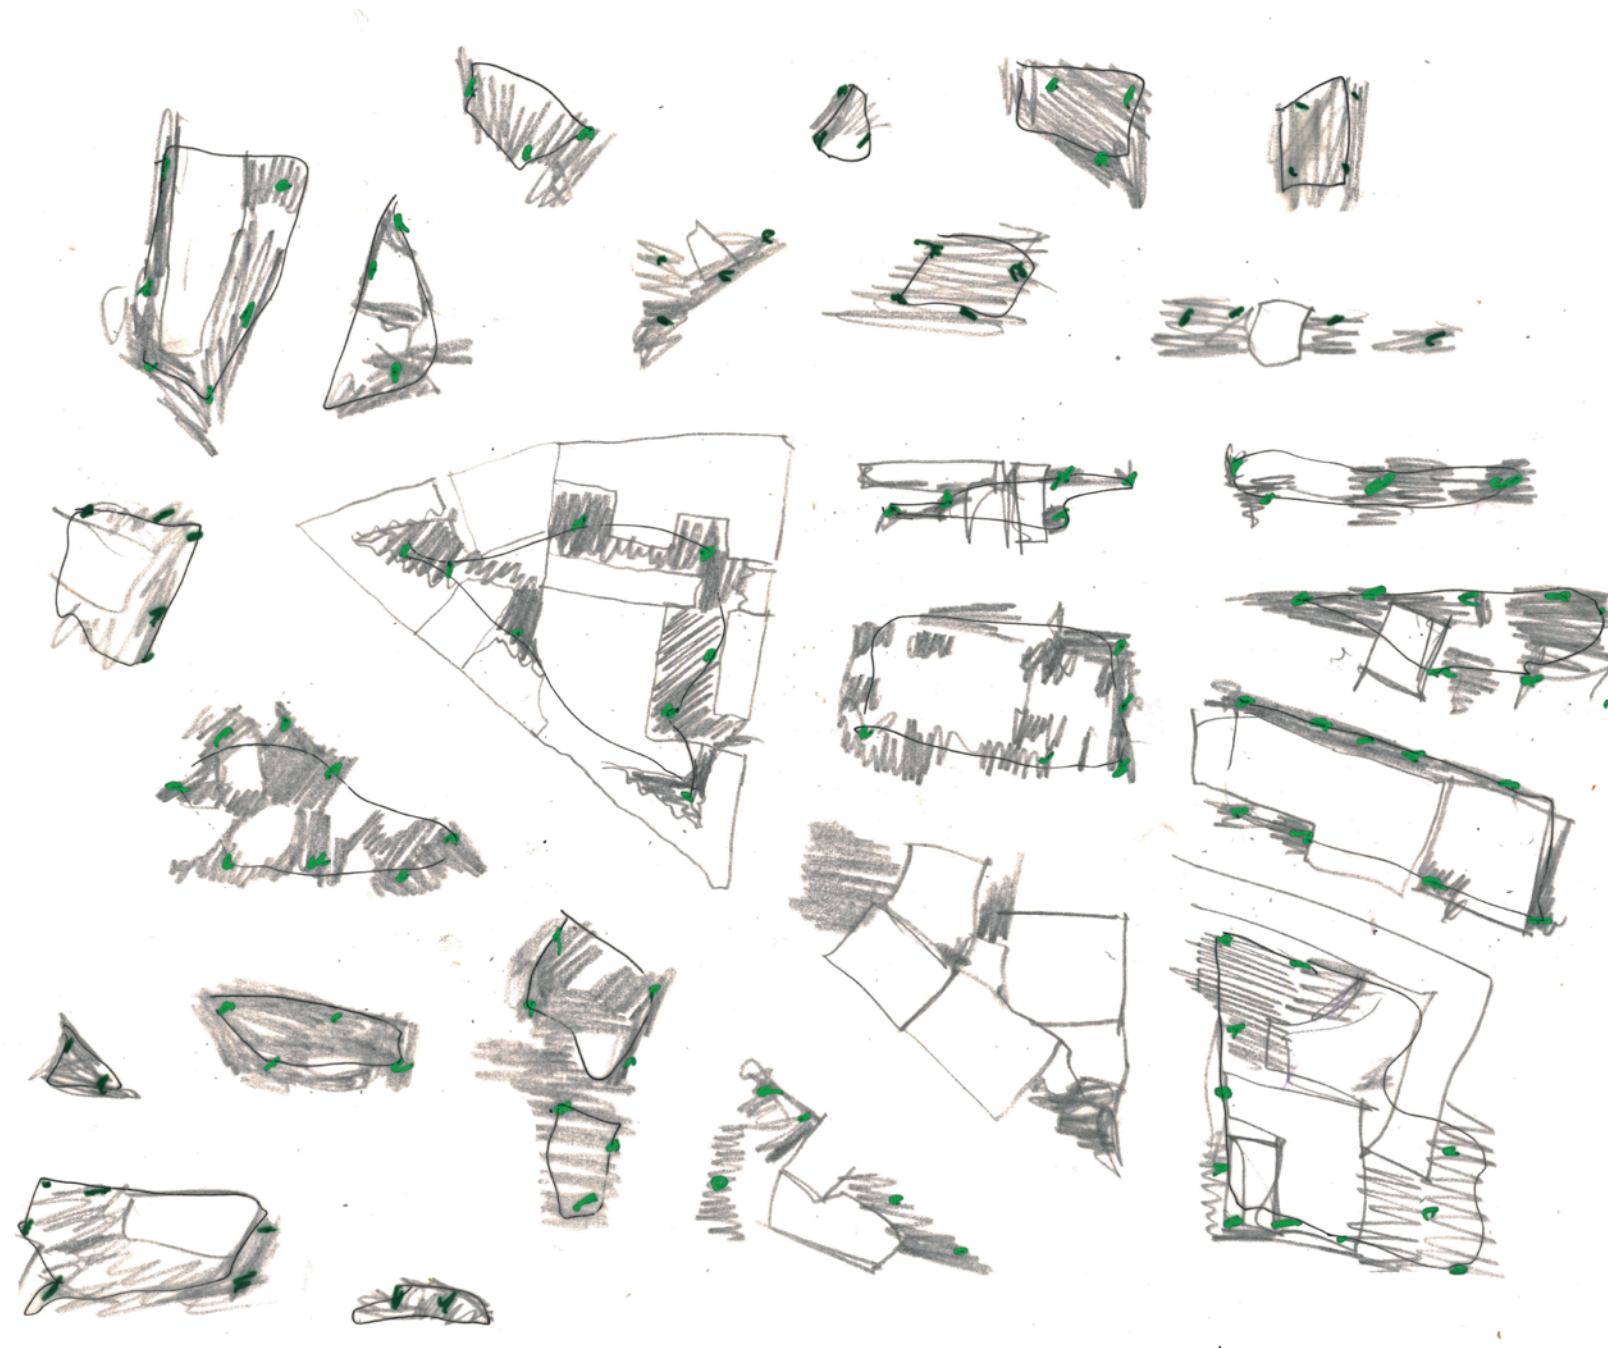

Inhabiting the inner side of Brussel's urban blocks



Web of potential public spaces and equipments






Interior view from a common space of the South House

courtyard block




voids

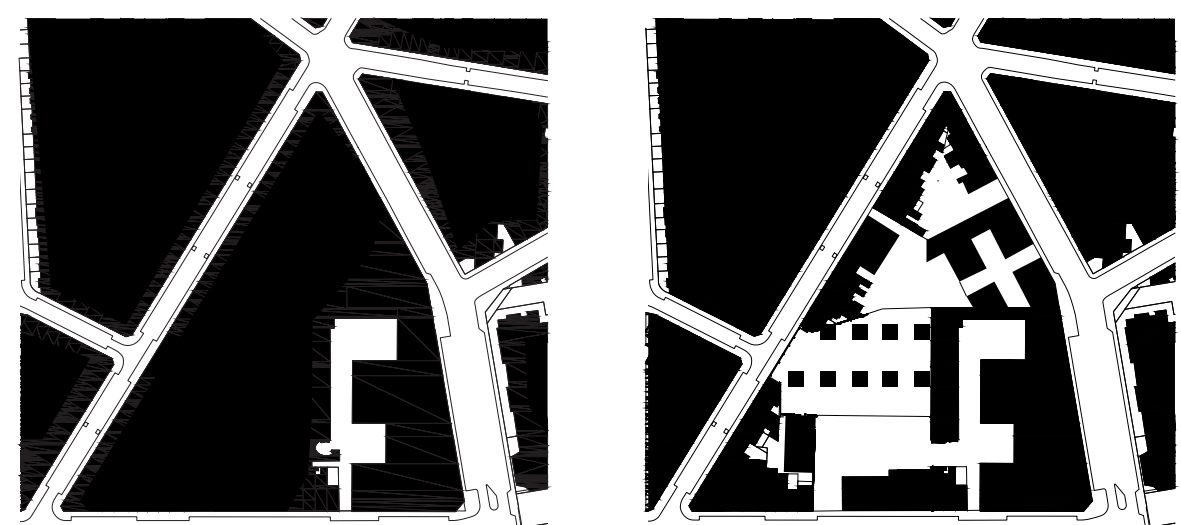


Noli diagram
public accessibility

buildings

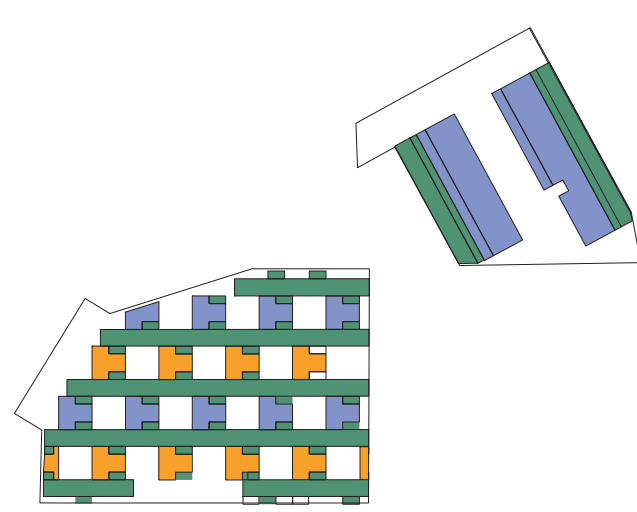


private, collective

typology aggregations

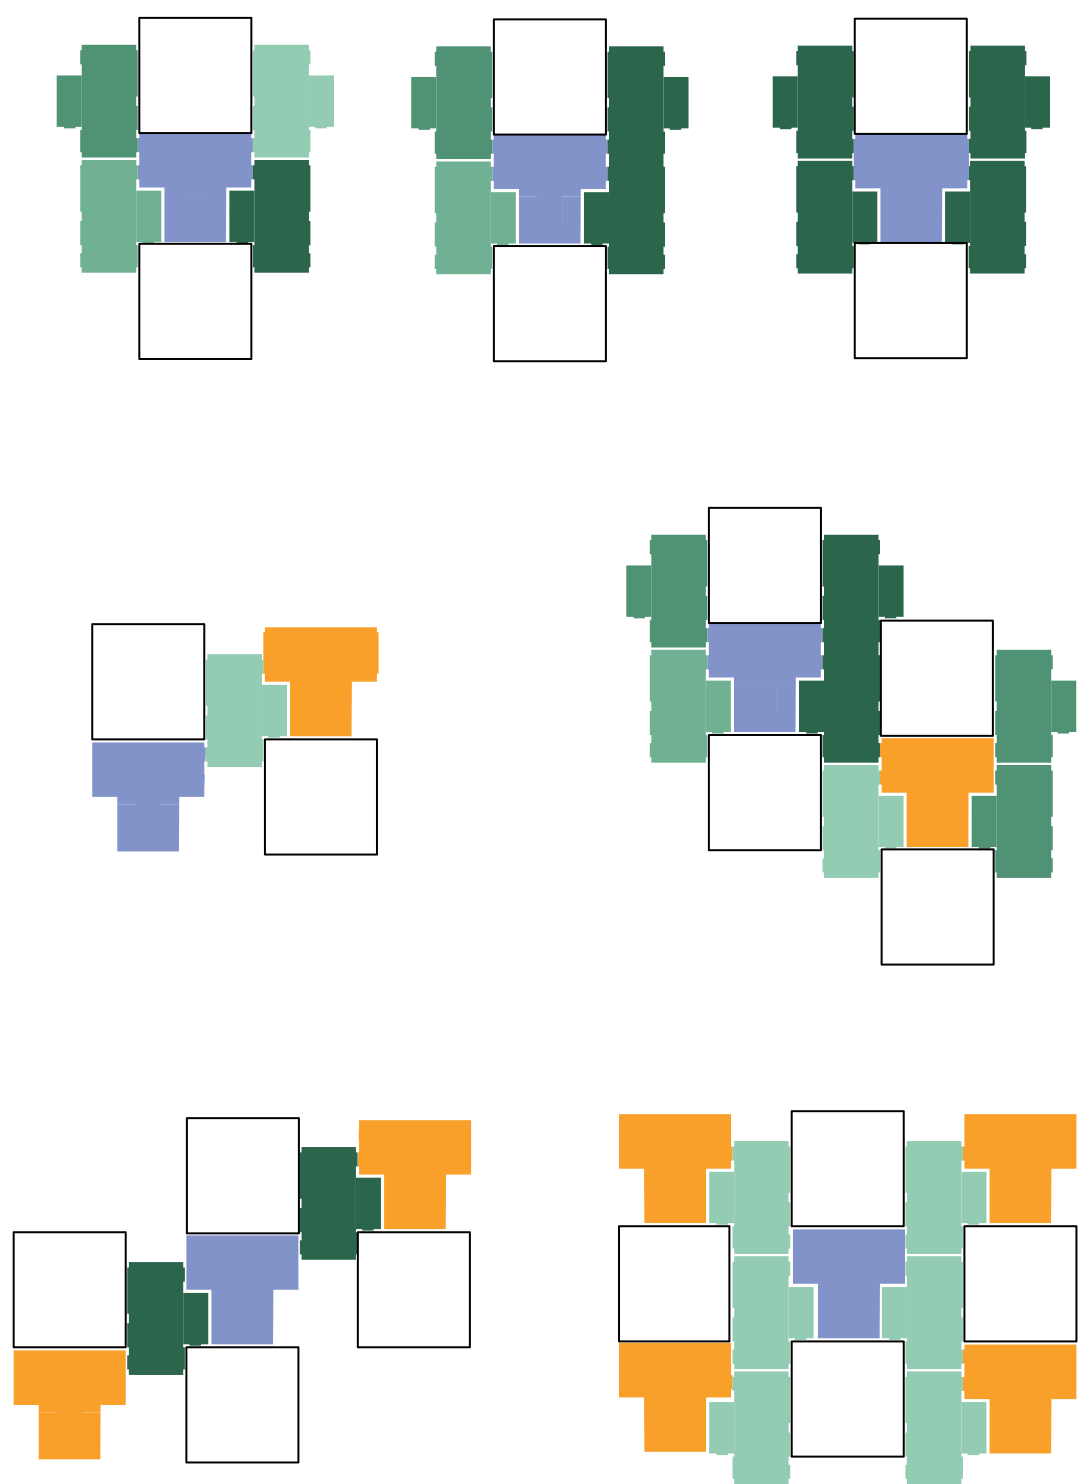


- private units
- common spaces
- shared staircases

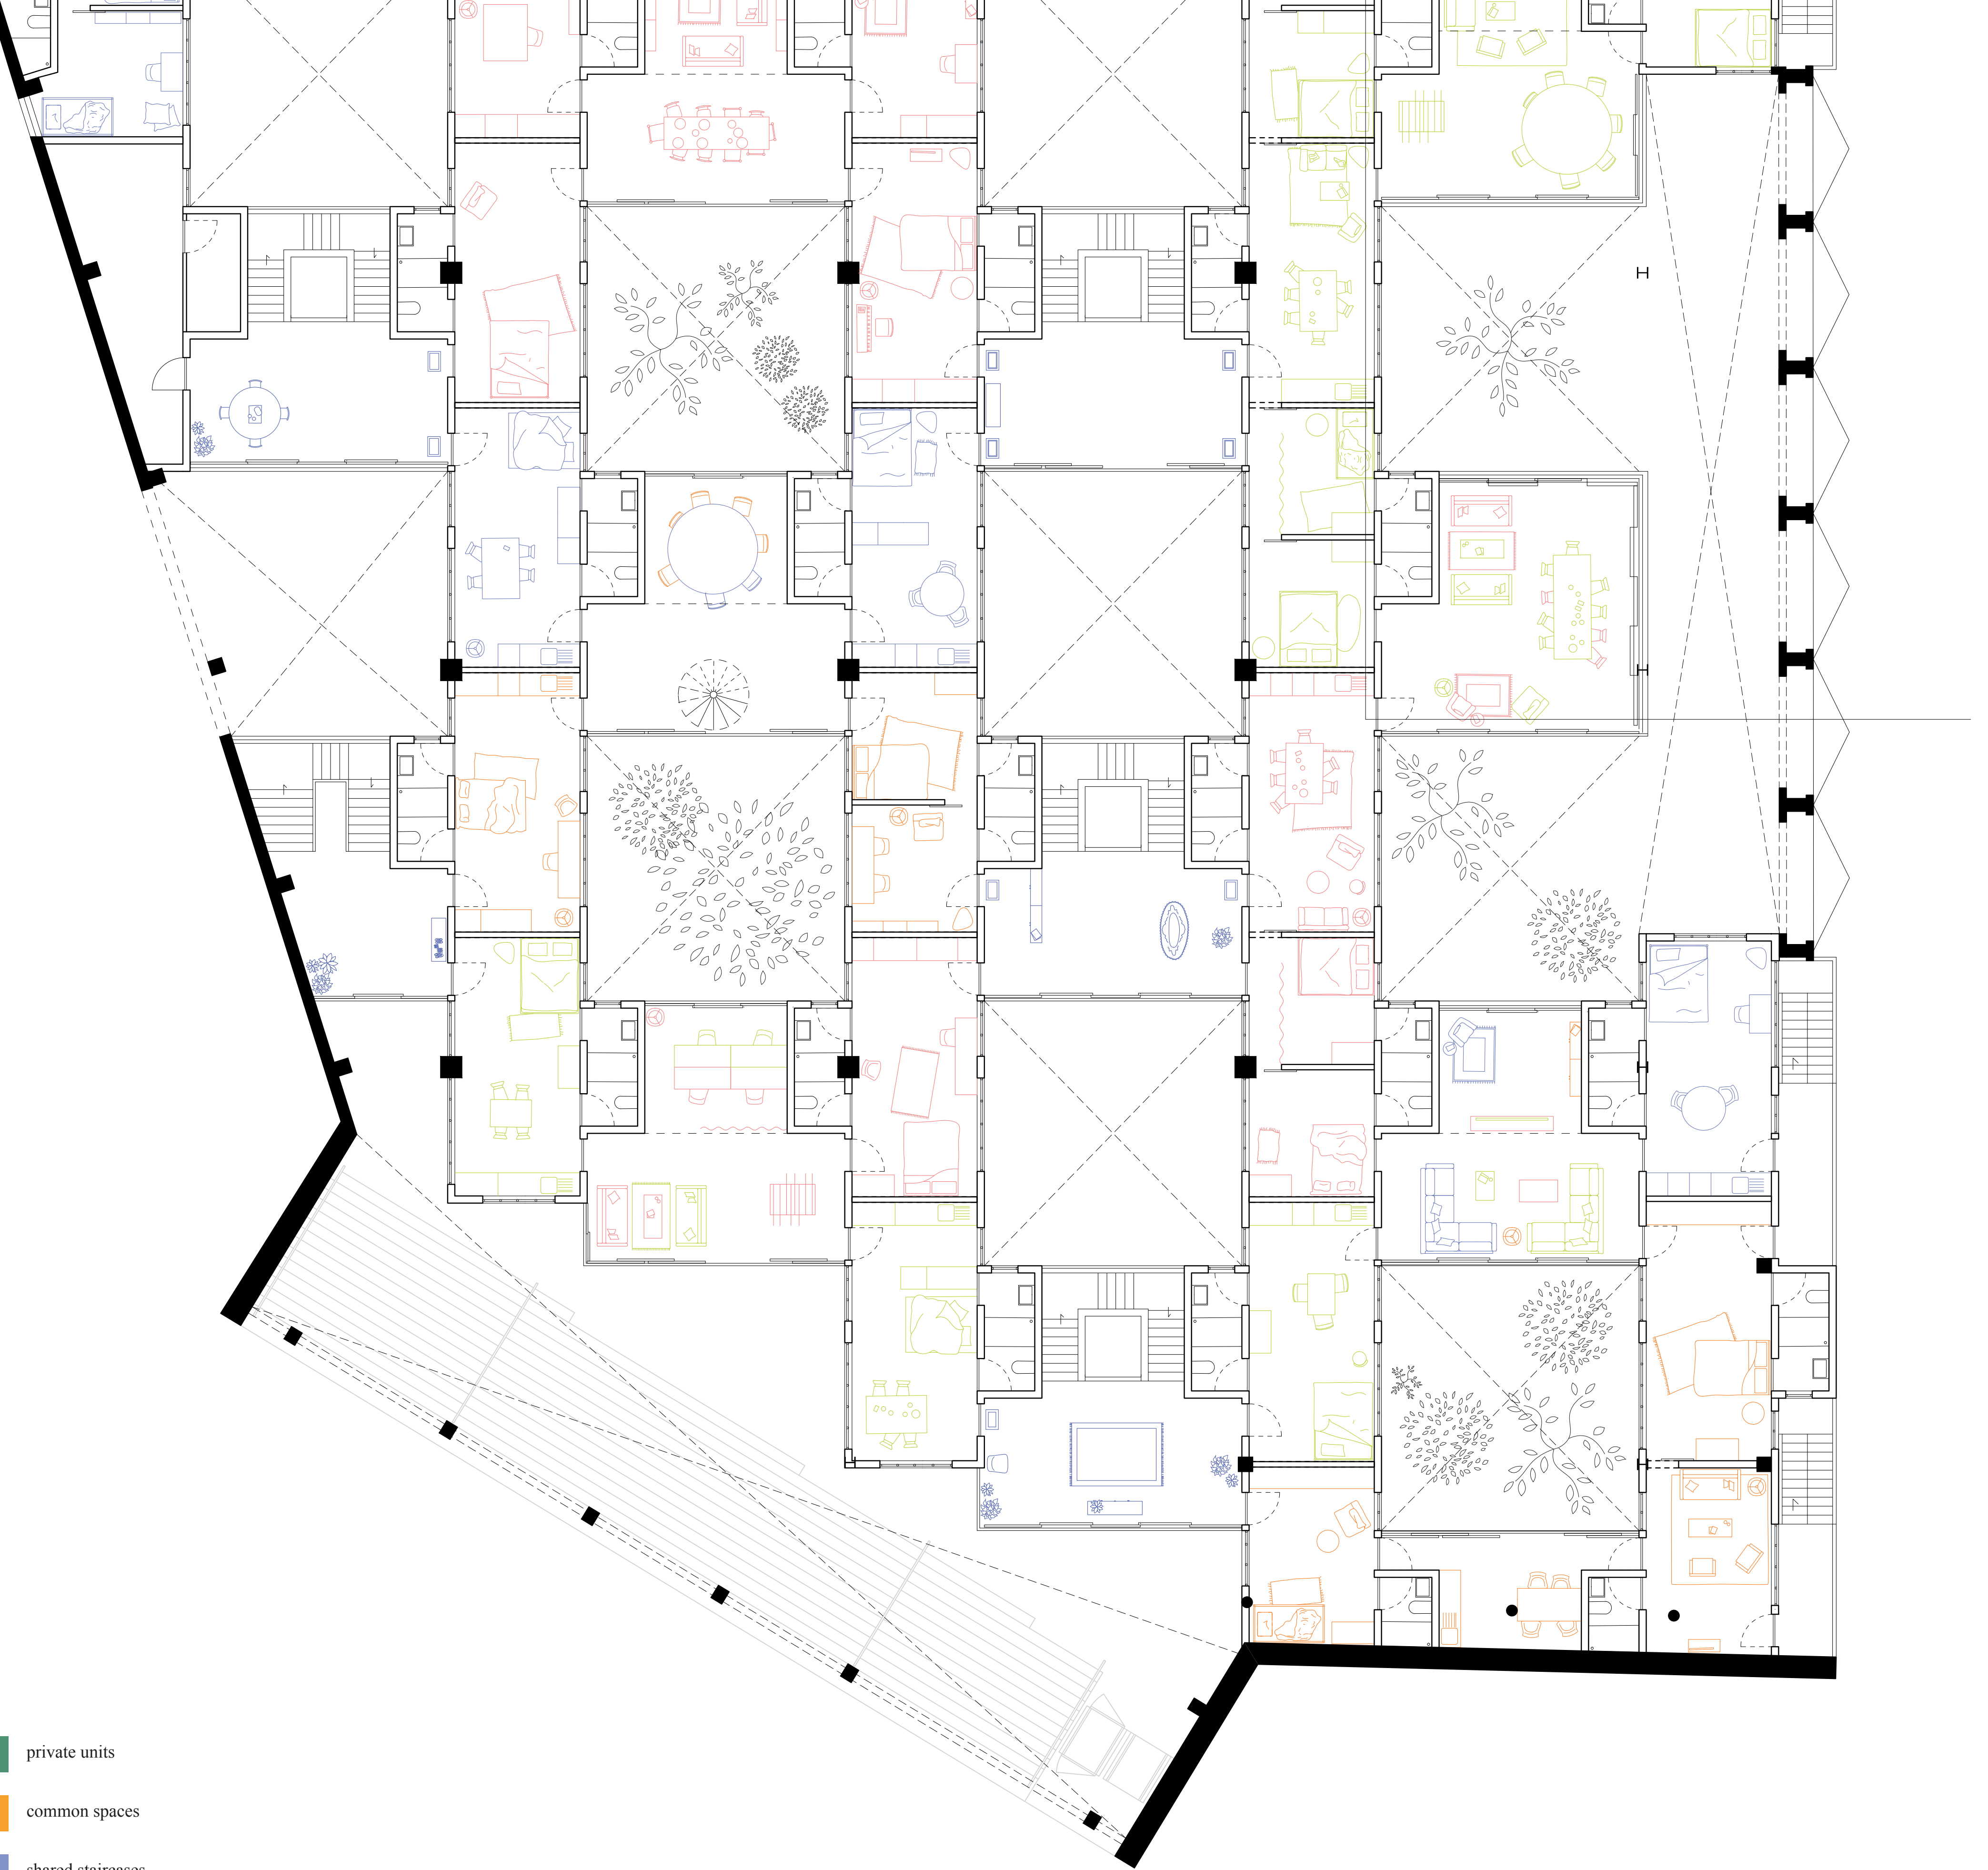

Inhabited floorplan of the South House

1:100

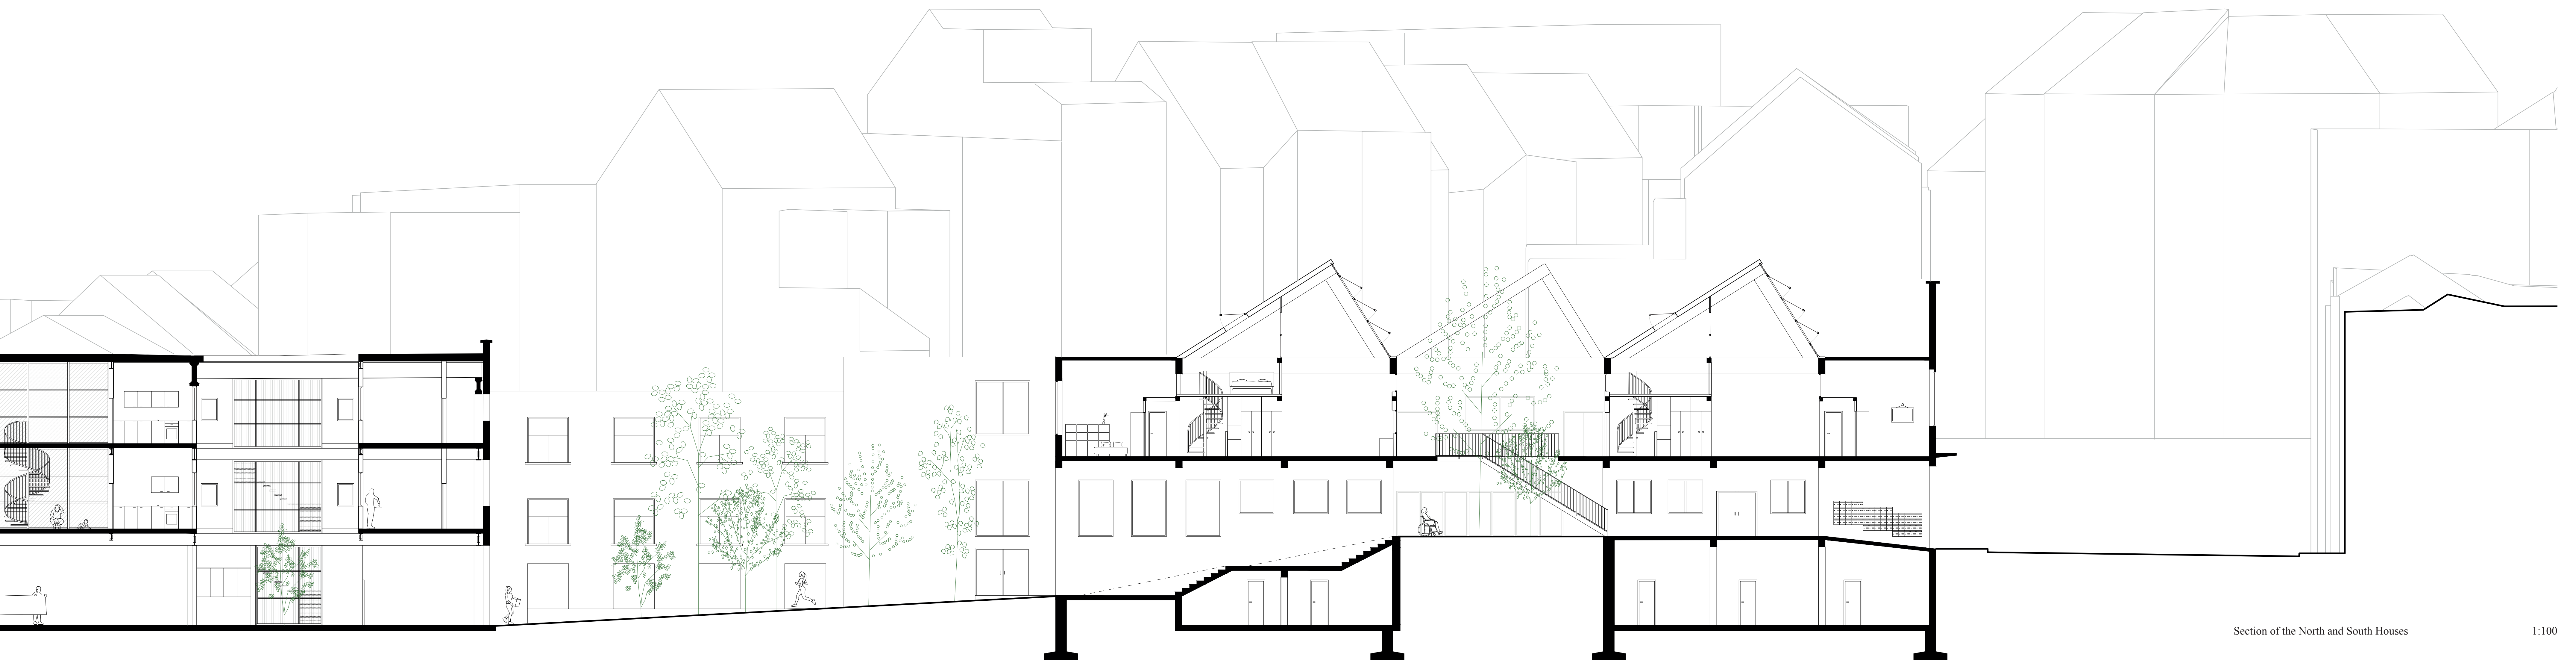

Section of the North and South Houses

1:100