




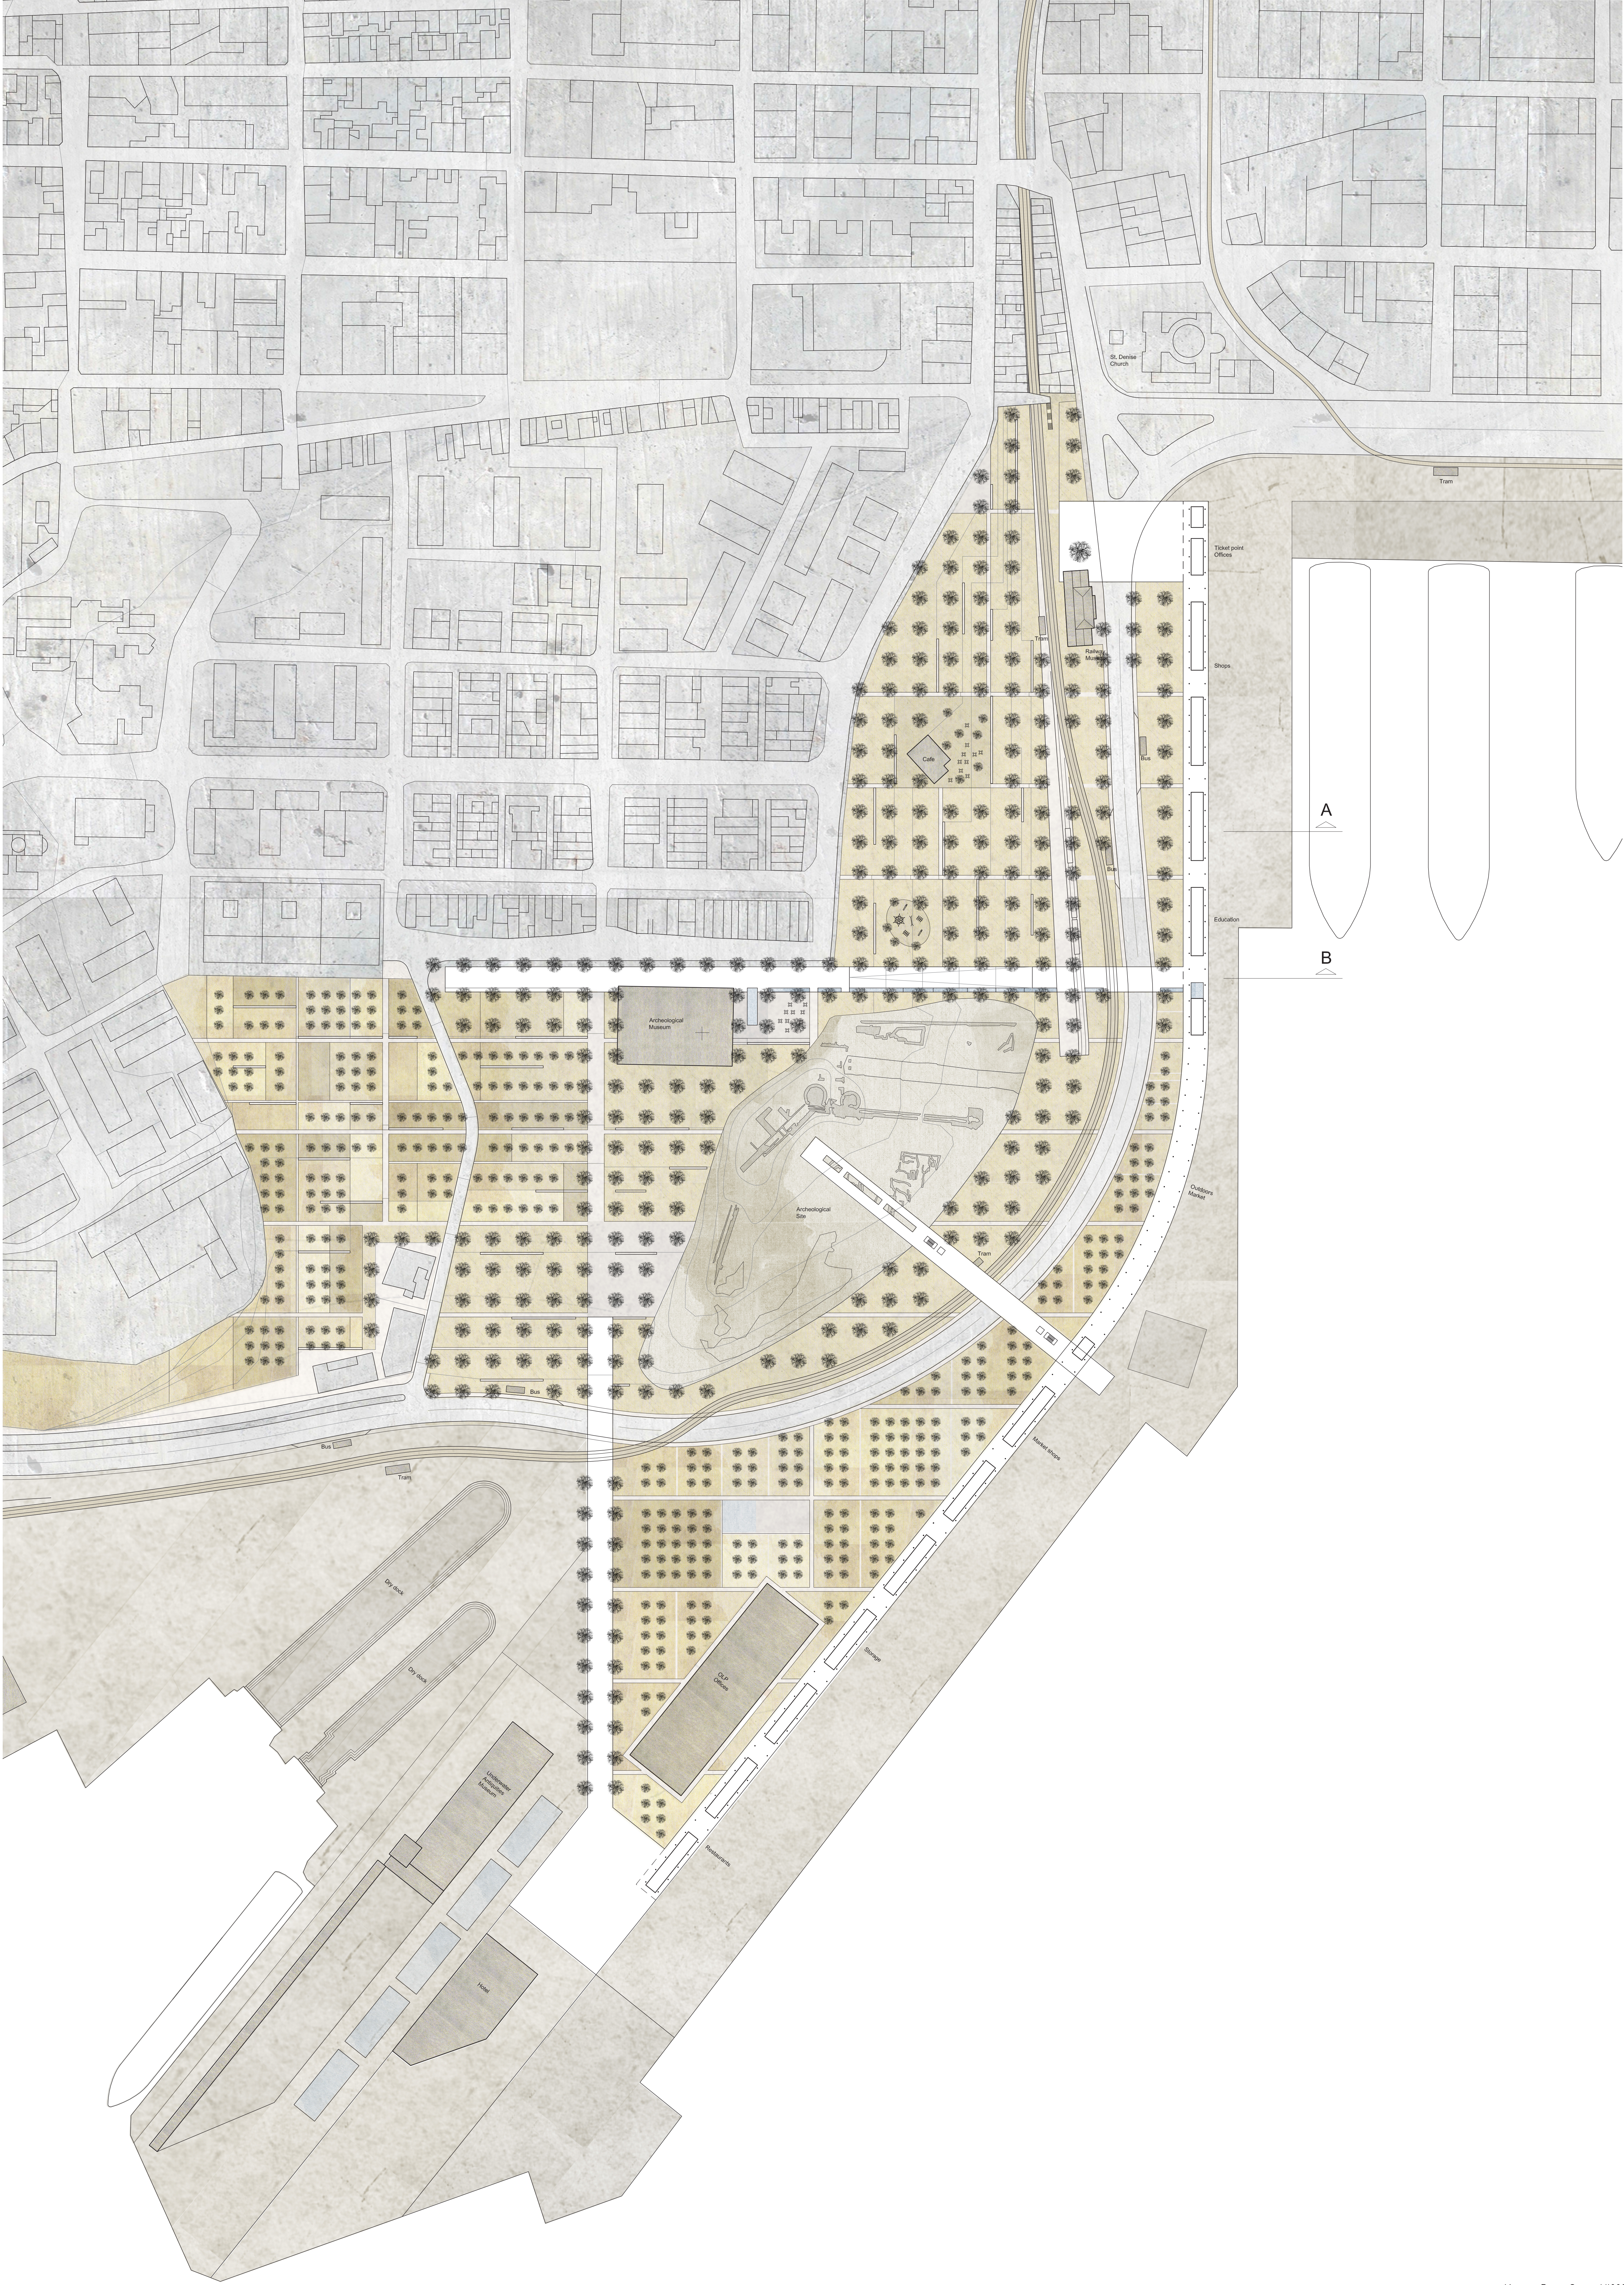


MASTER PLAN, SCALE 1/1000

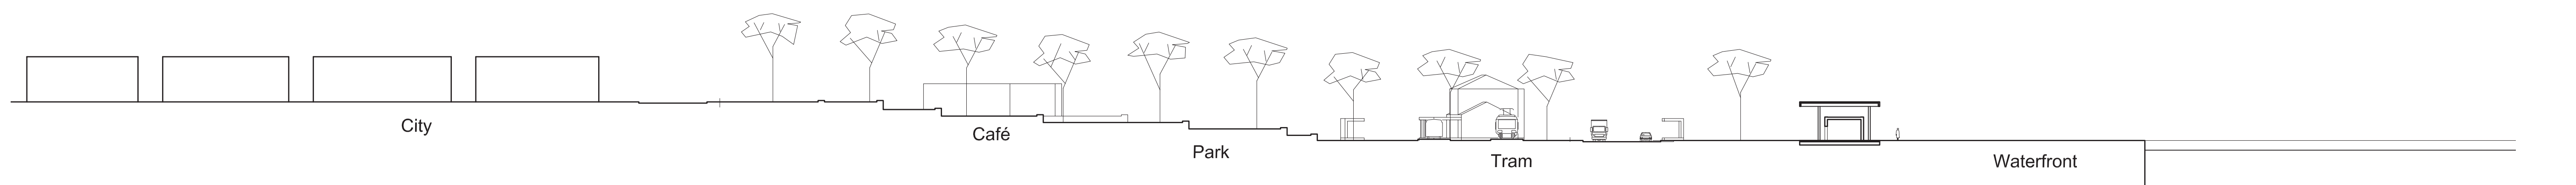

SECTION AA', SCALE 1/500

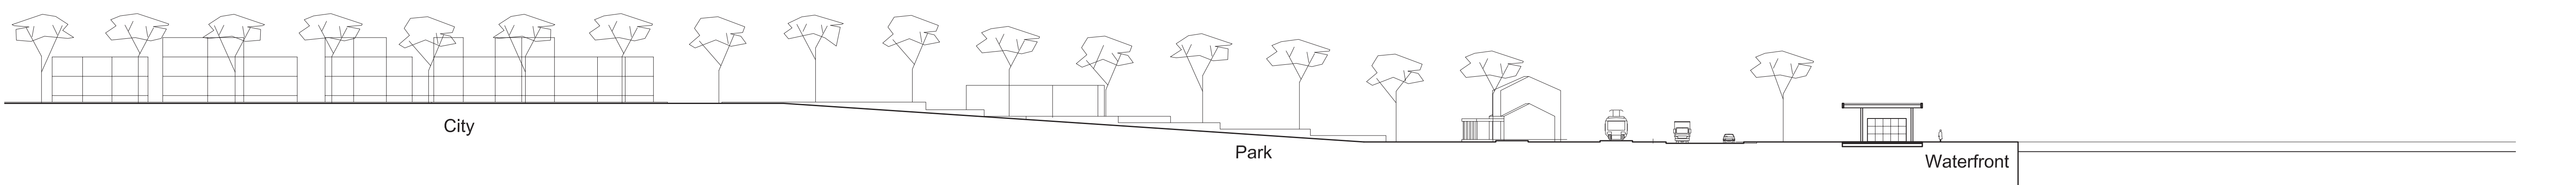

SECTION BB', SCALE 1/500

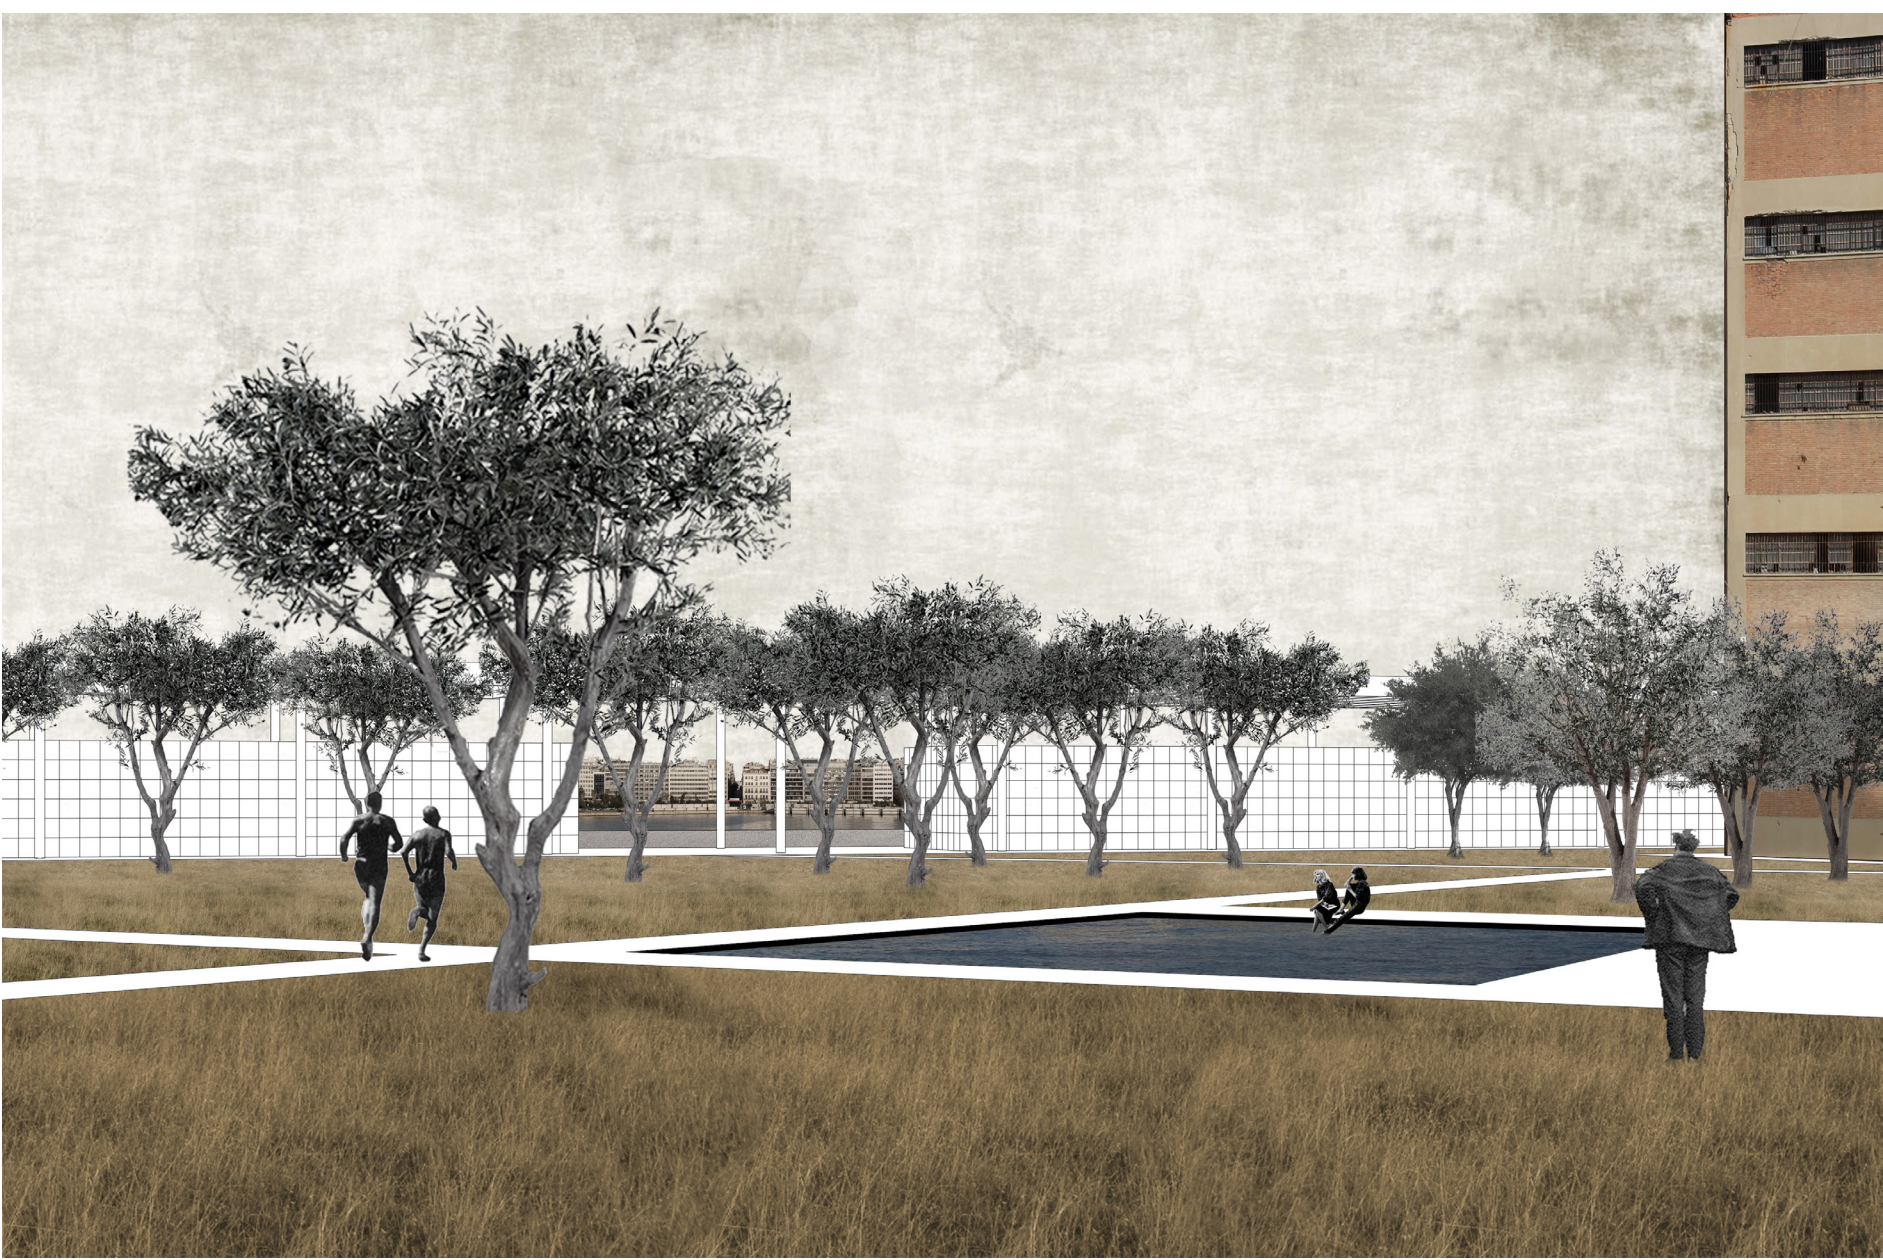

.PRODUCTION



.LEISURE



.COMMUNITY GARDENS