





Public Baths

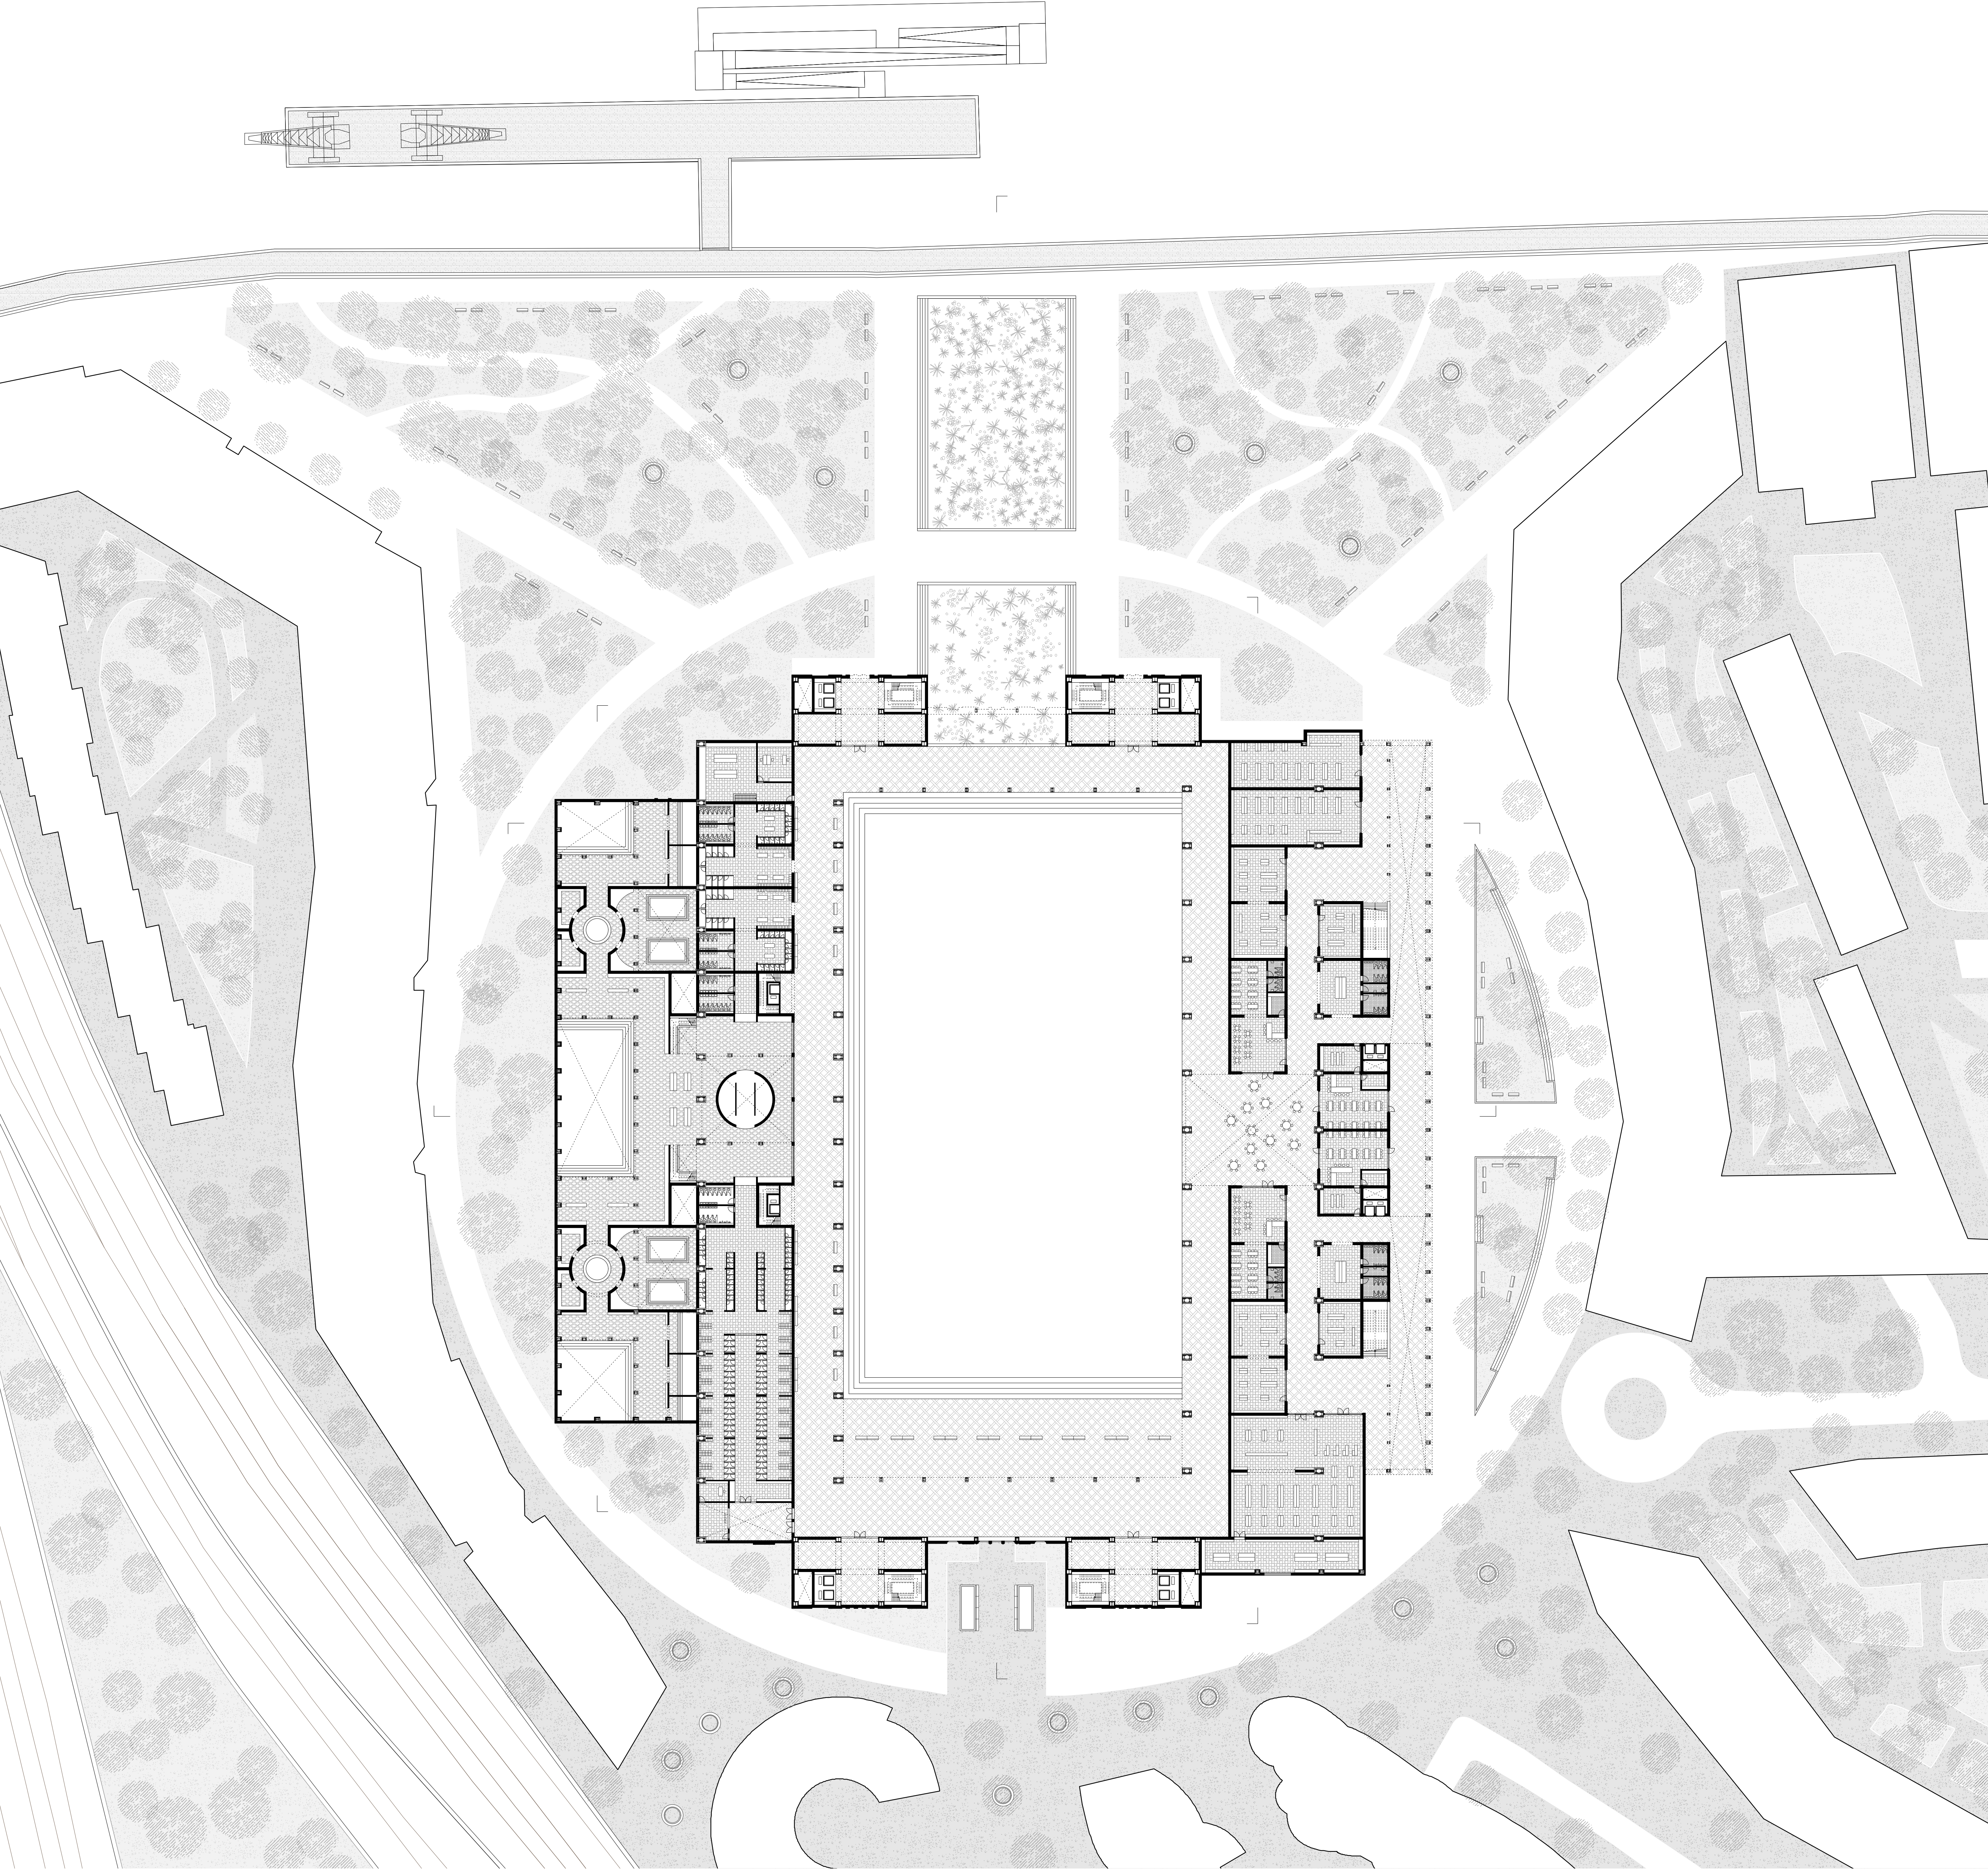

Ground Floor 1:500

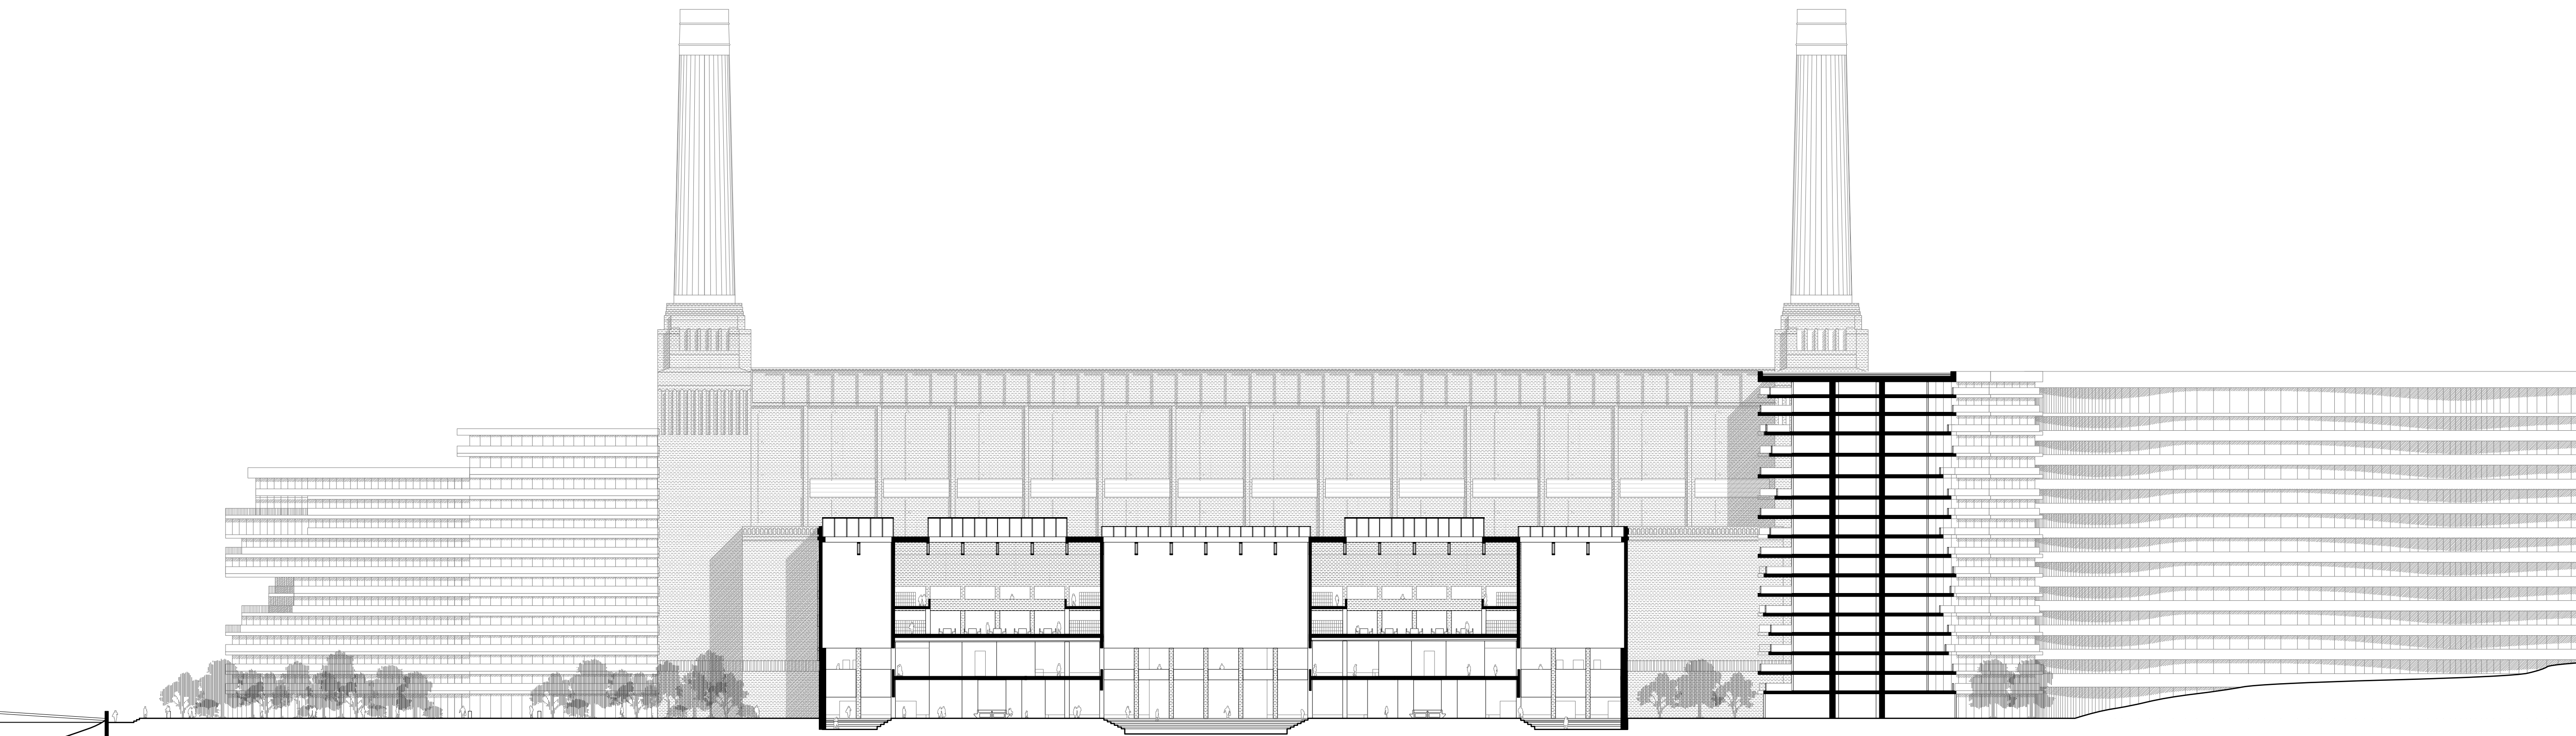

Section B-B 1: 500