




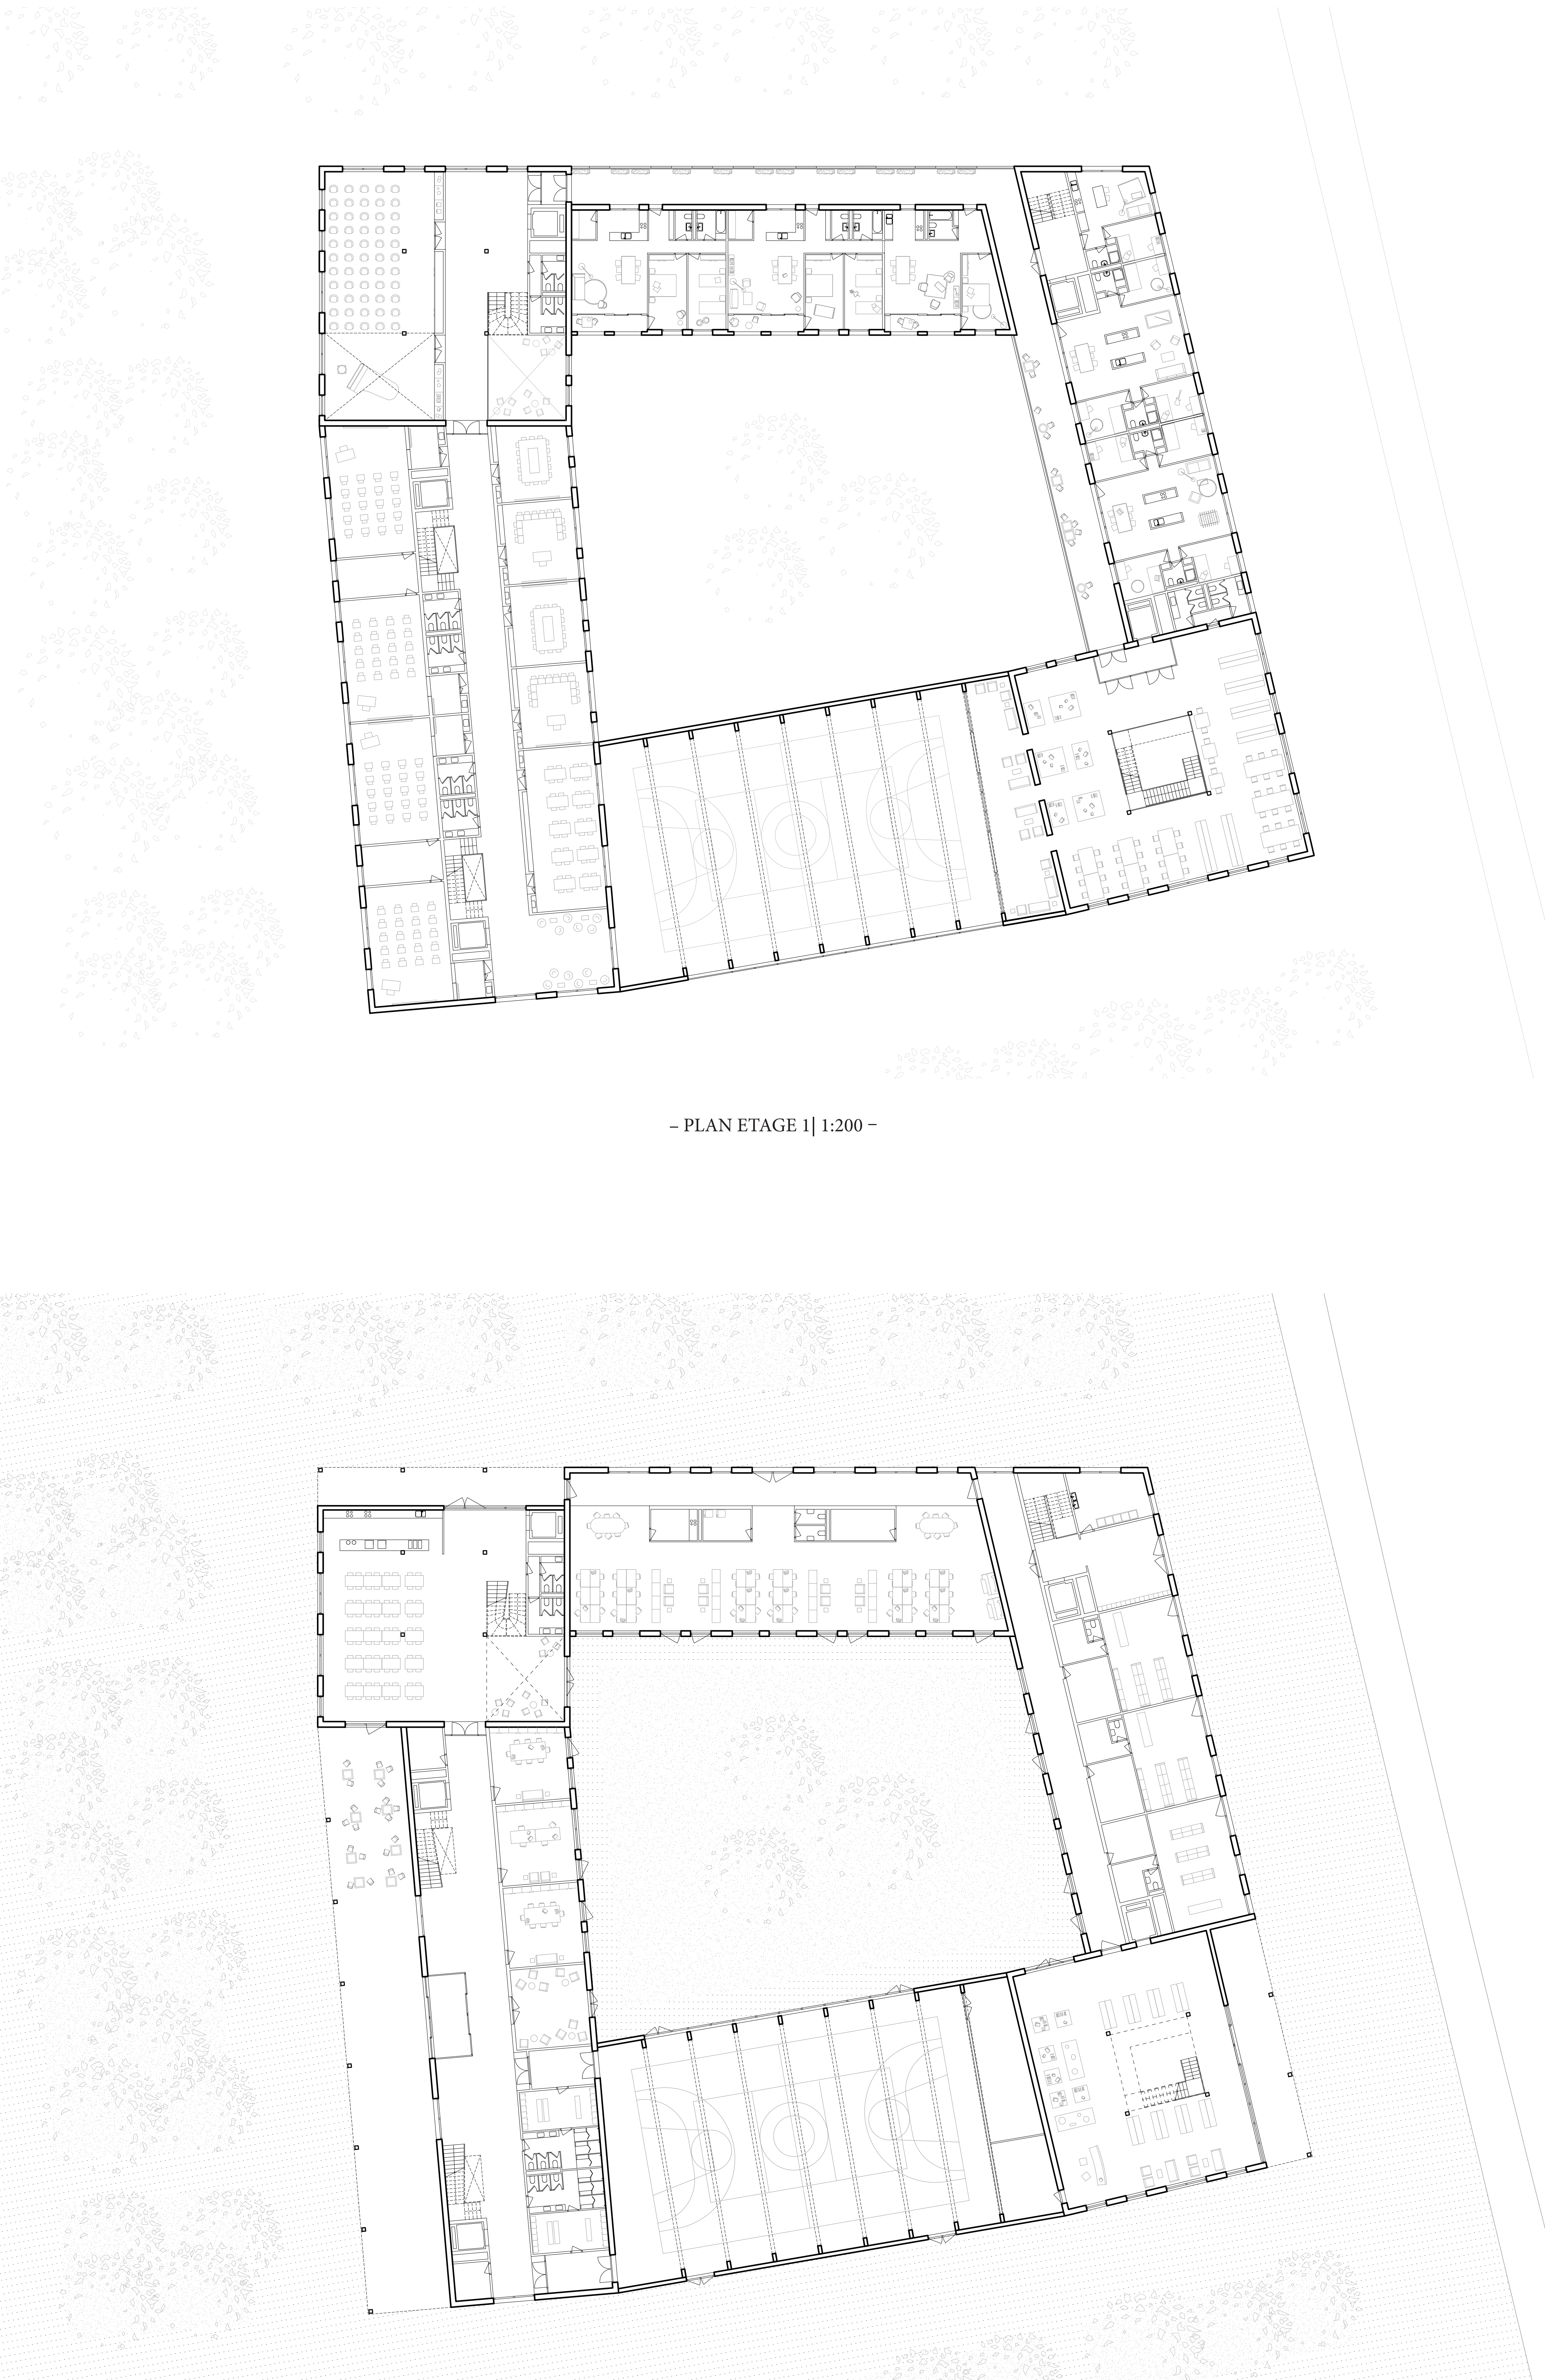

- PLAN SITUATION | 1:2000 -

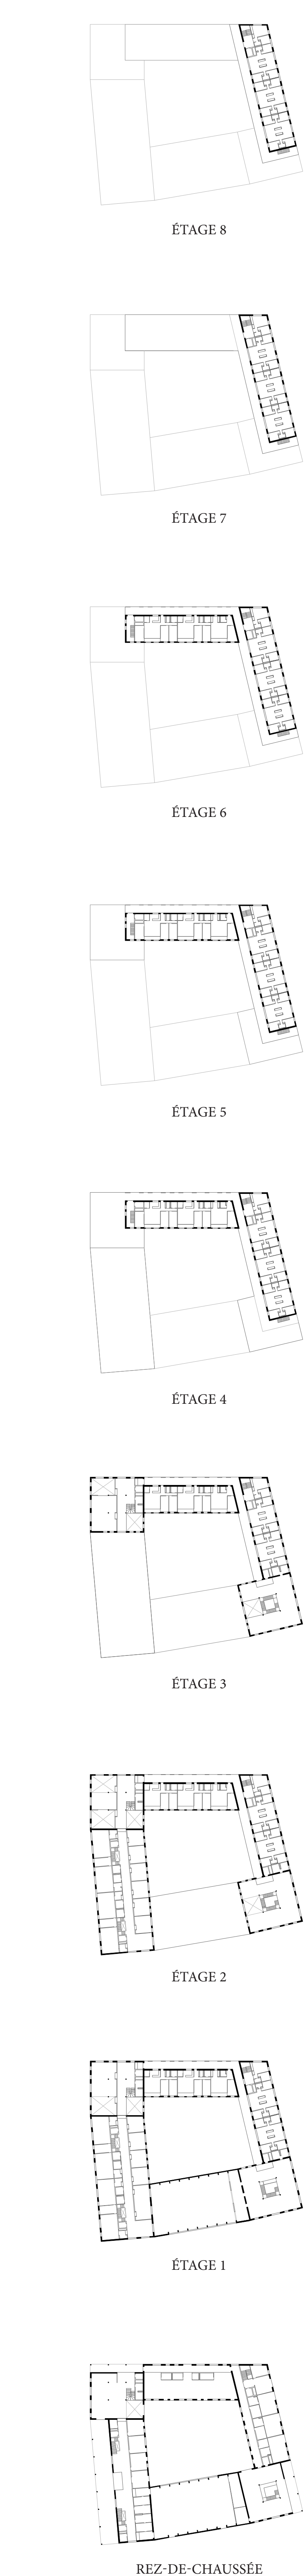

- PLAN REZ-DE-CHAUSSEE | 1:200 -

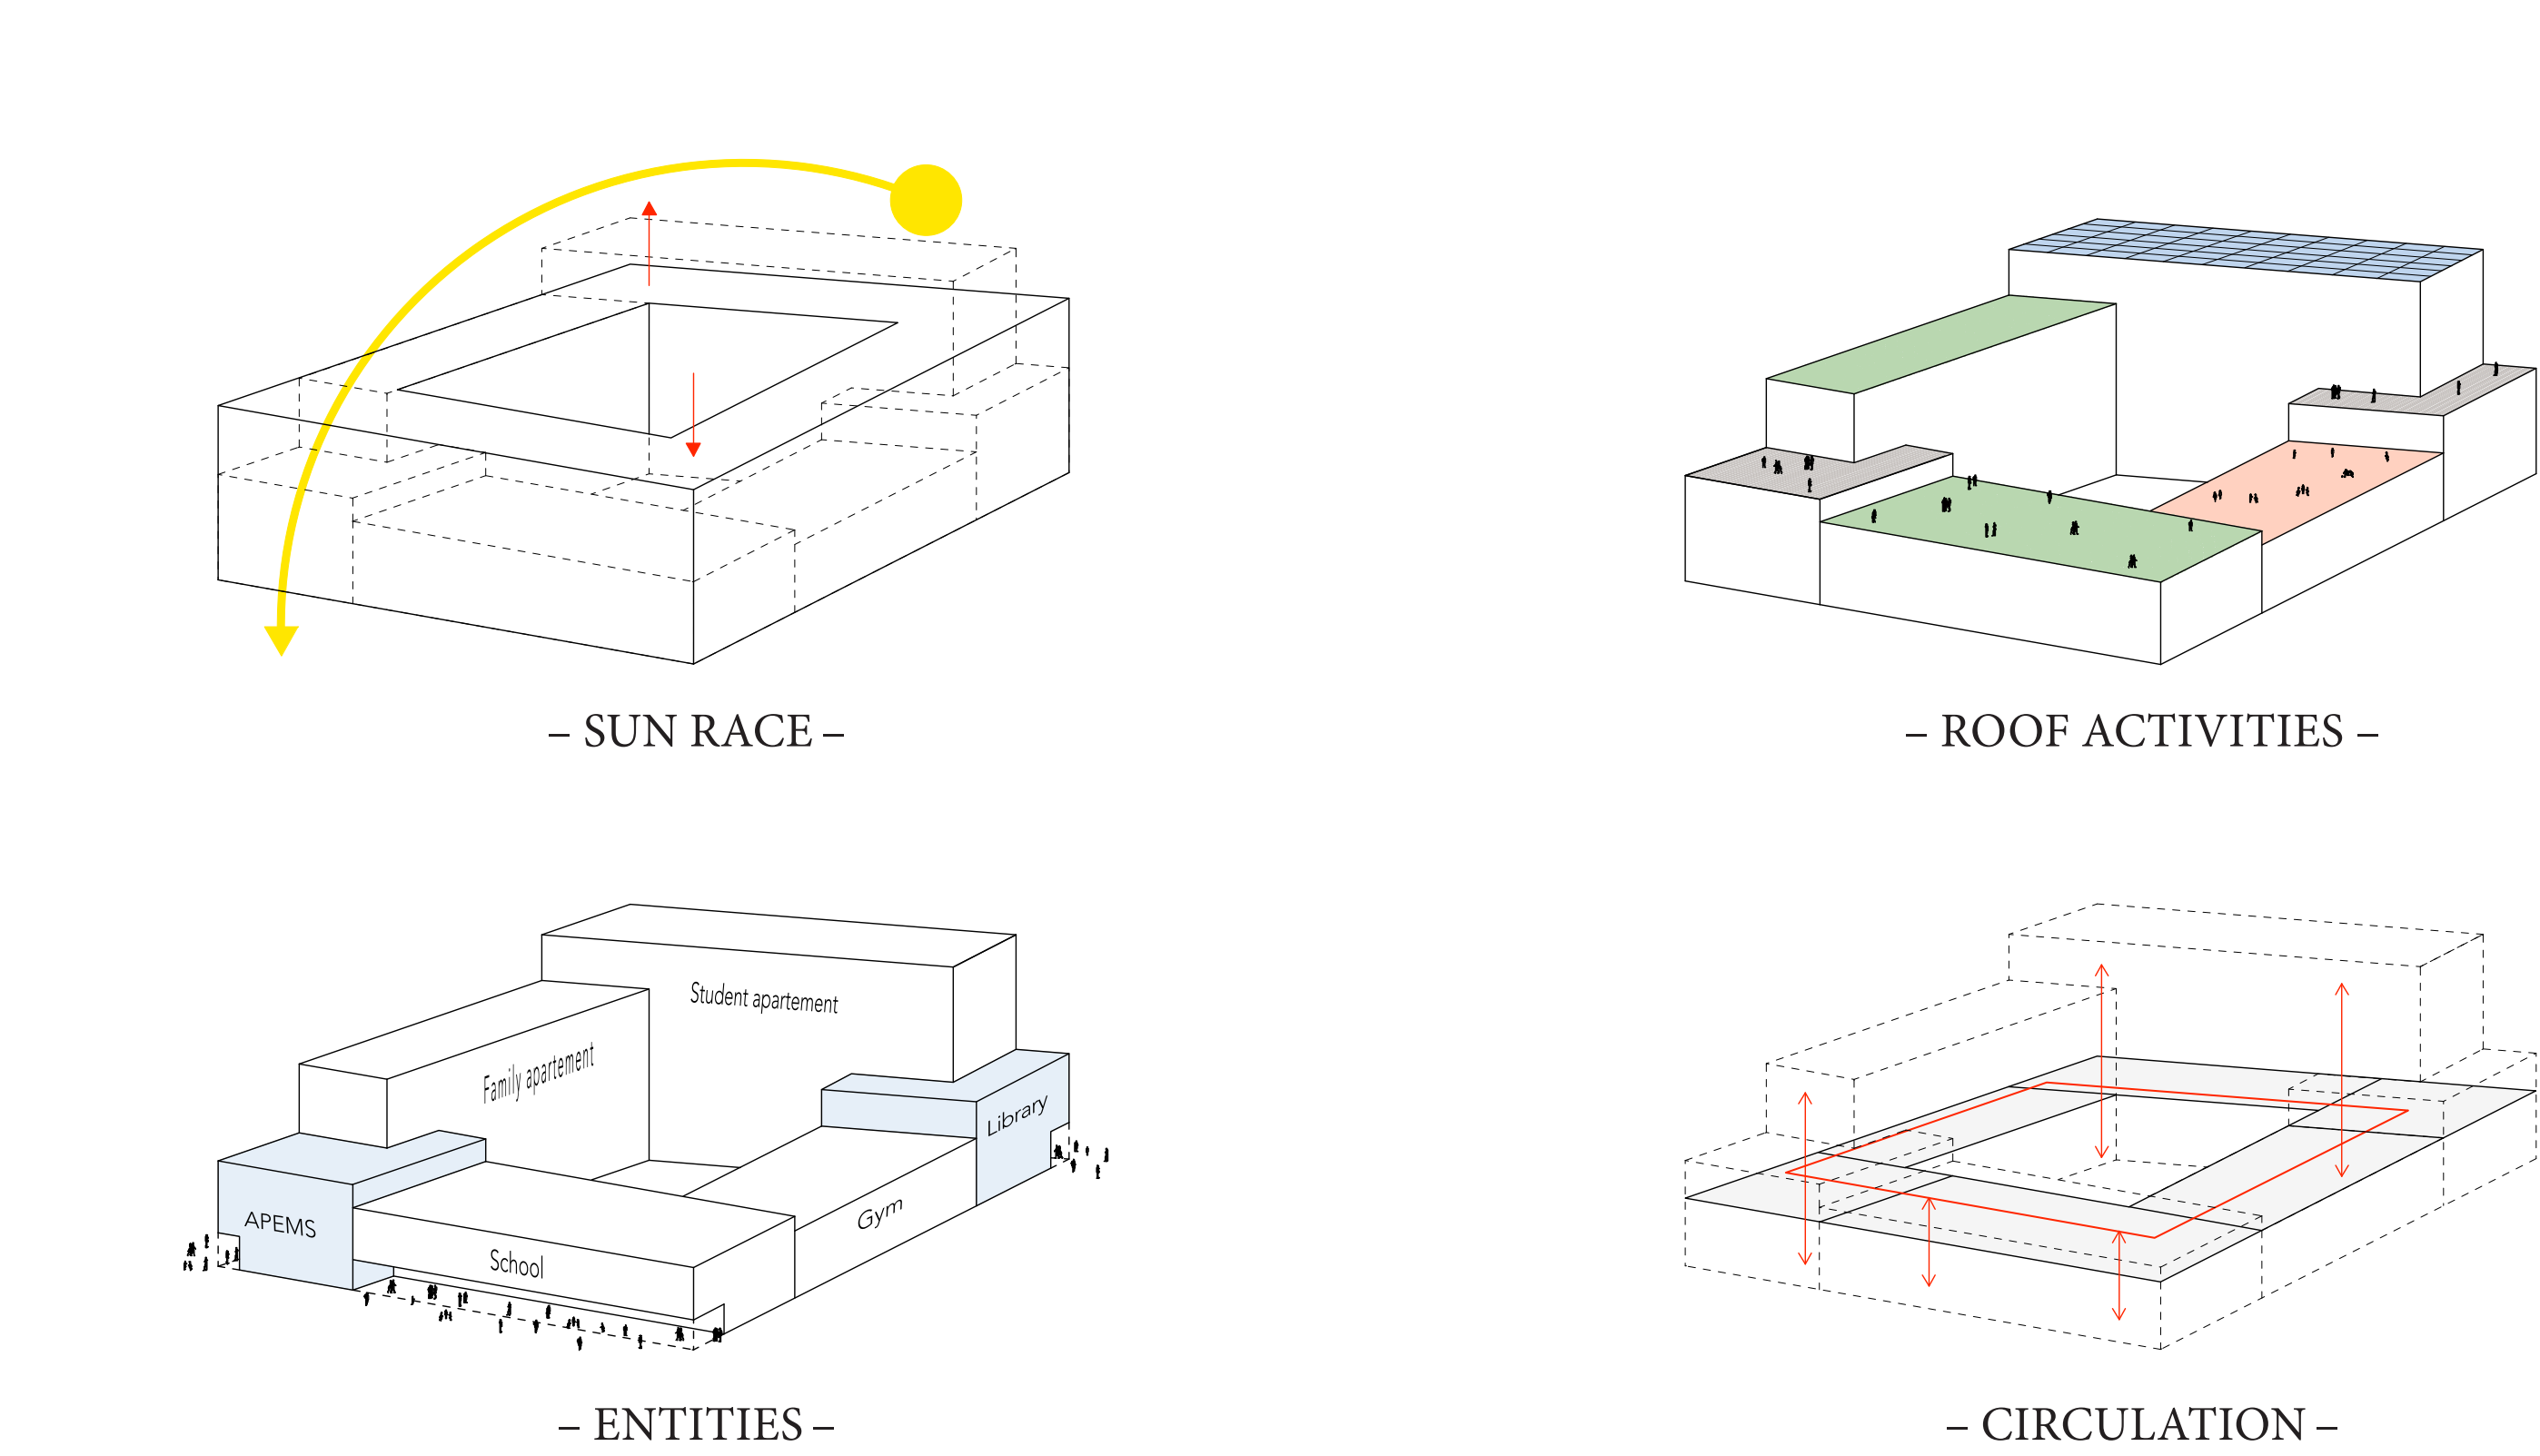

TOTAL	12950 m ²
Activities	610 m ²
Equipement	5290 m ²
Habitation	7050 m ²

0% 50% 100%

- ENTITIES -

1. Student apartment	R+8
- 92 inhabitants	
- 29 sharing apartments and studios	
2. Familial apartment	R+6
- 19 apartments of 2.5, 3.5 and 4.5 rooms	
3. School	R+2
- 160 students	
- 19 classrooms and auxiliary	
4. APEMS	R+3
- Cafeteria	
- Music room	
- Atelier	
- Lecture	
5. Gym	R
6. Library	R+3



- FACADE EST | 1:200 -