






the NONNENHOLZ



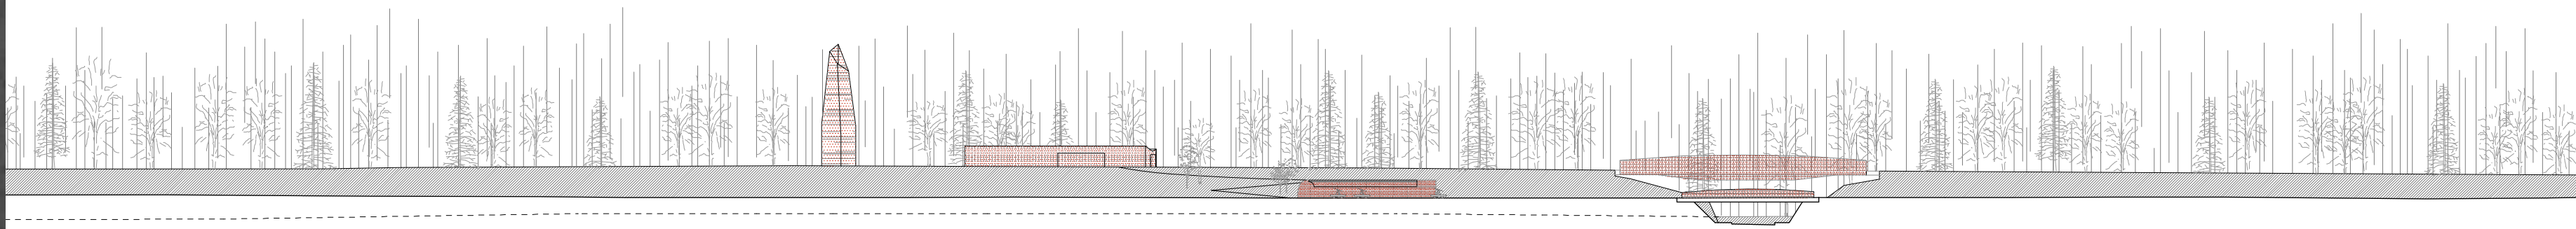

section_1:1000

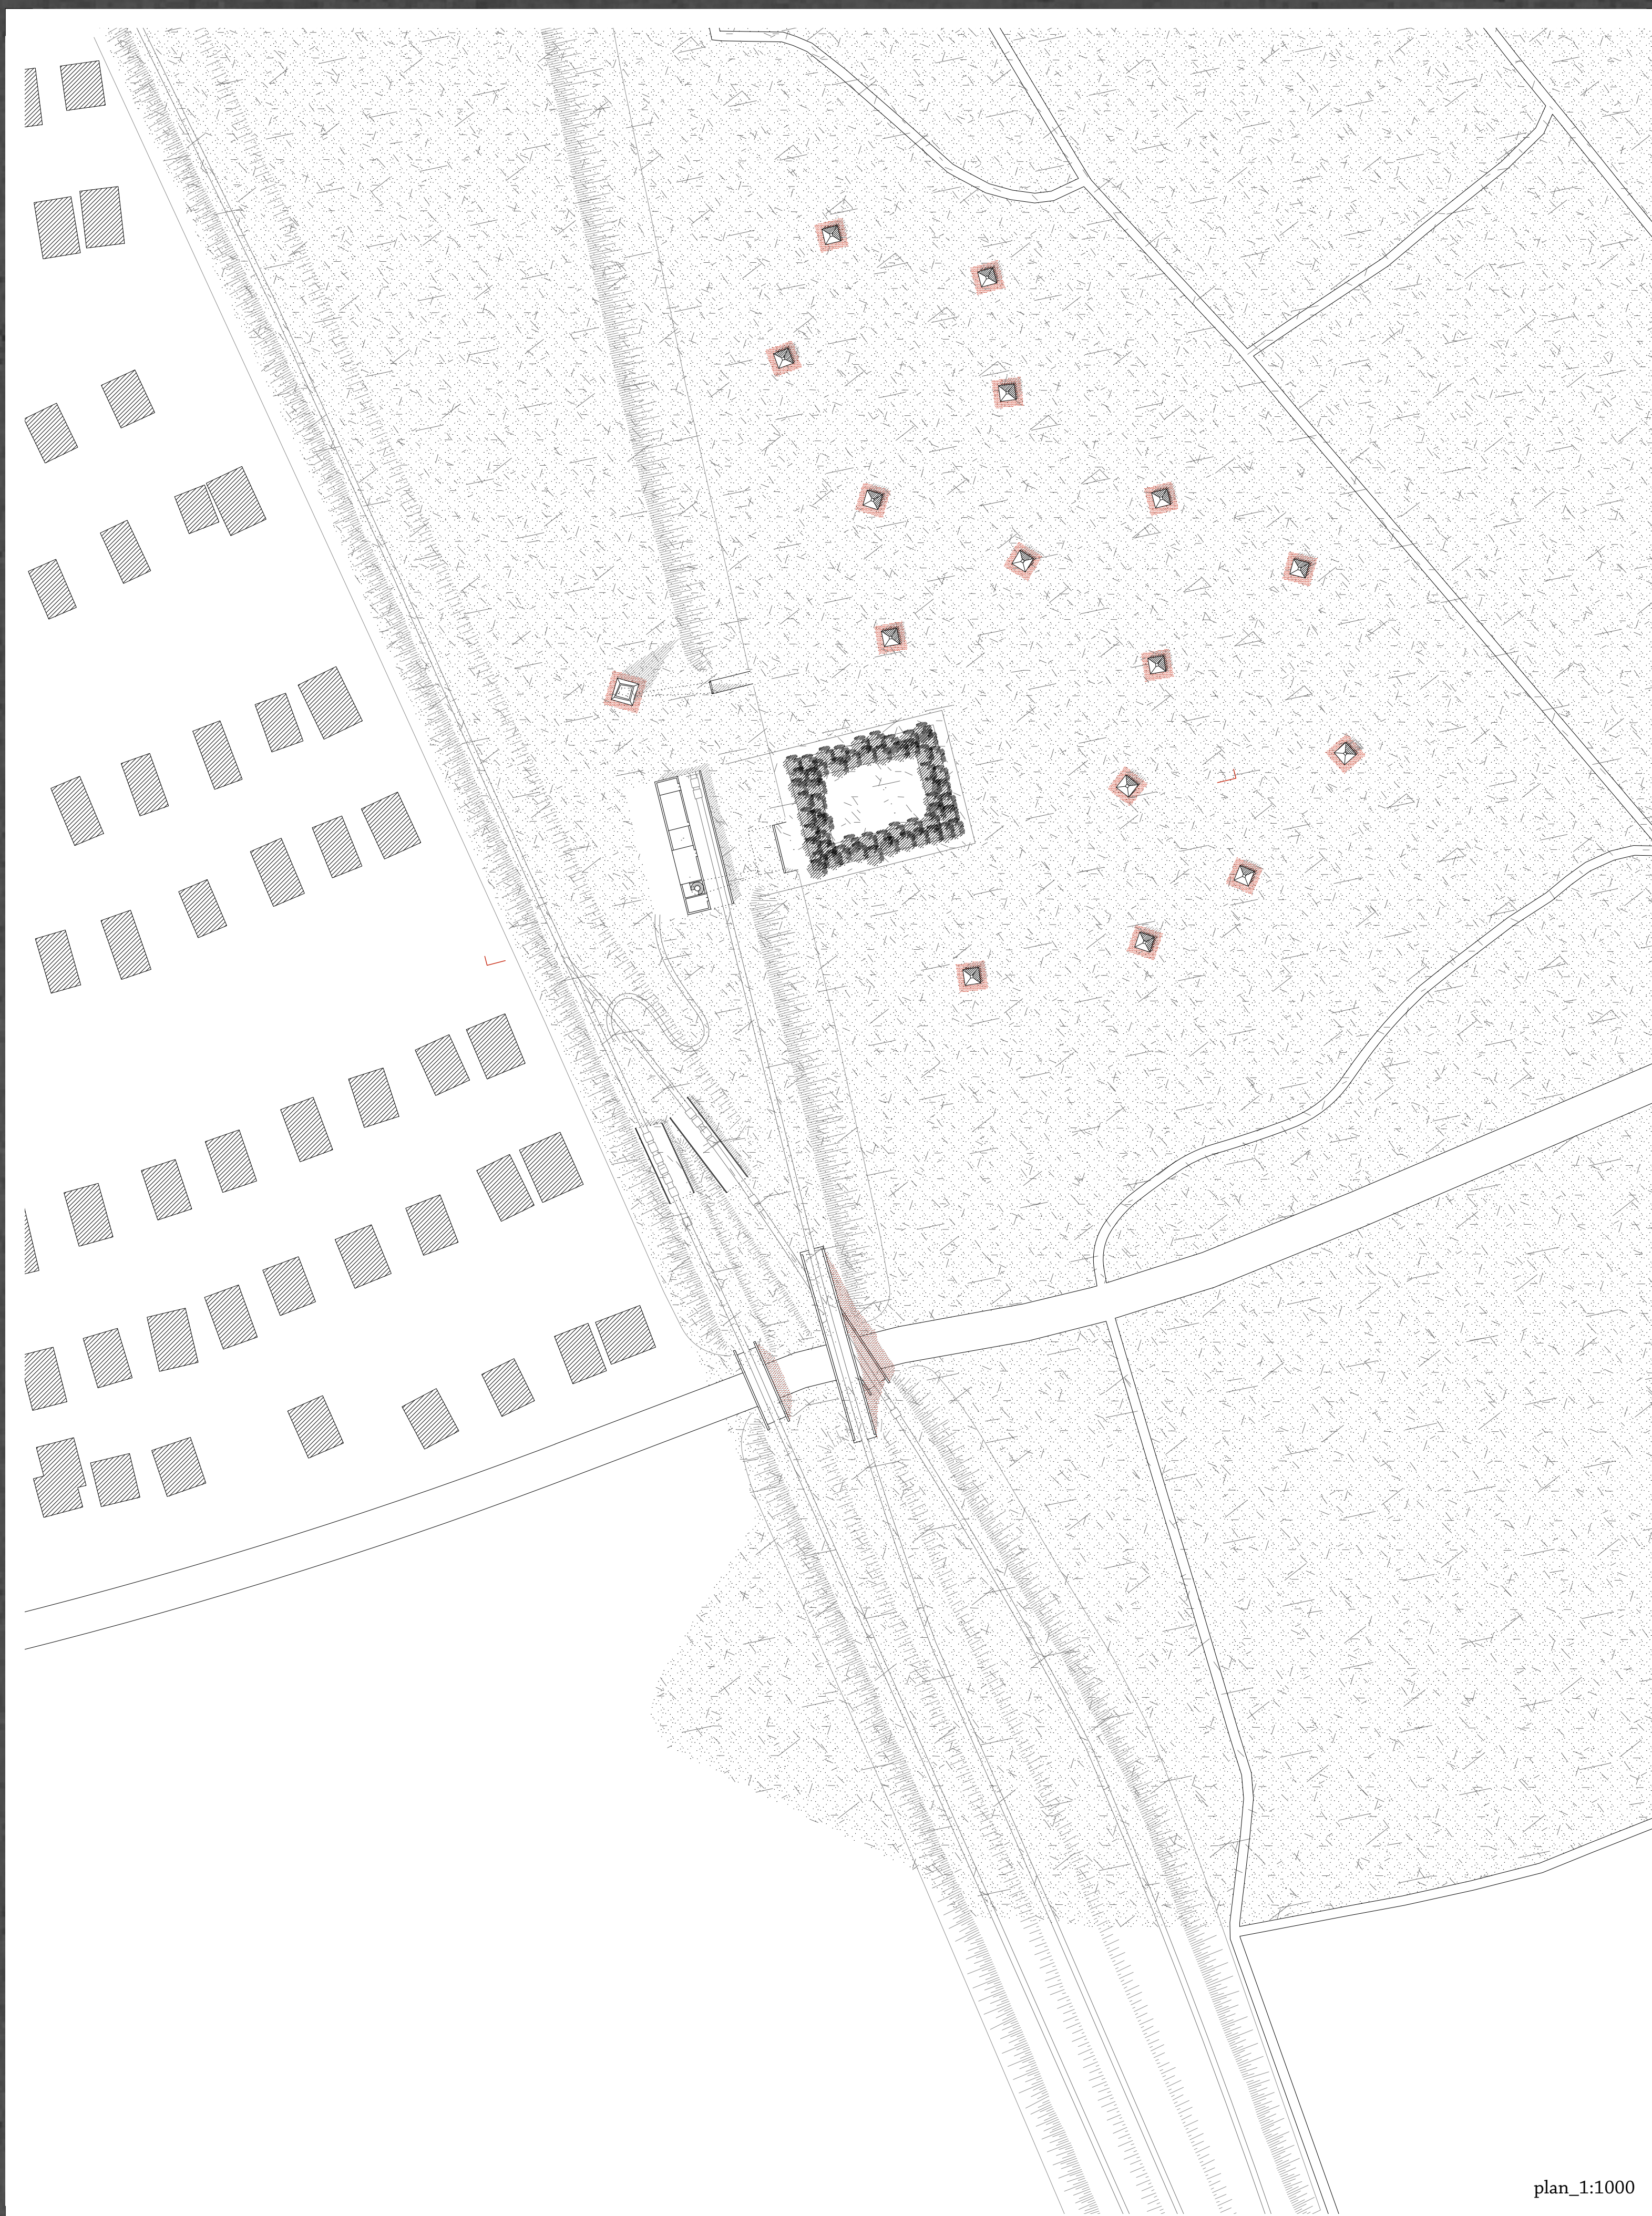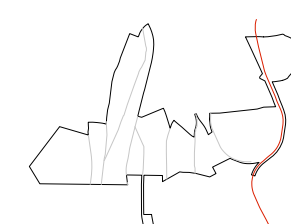

plan_1:1000

