





Public Baths

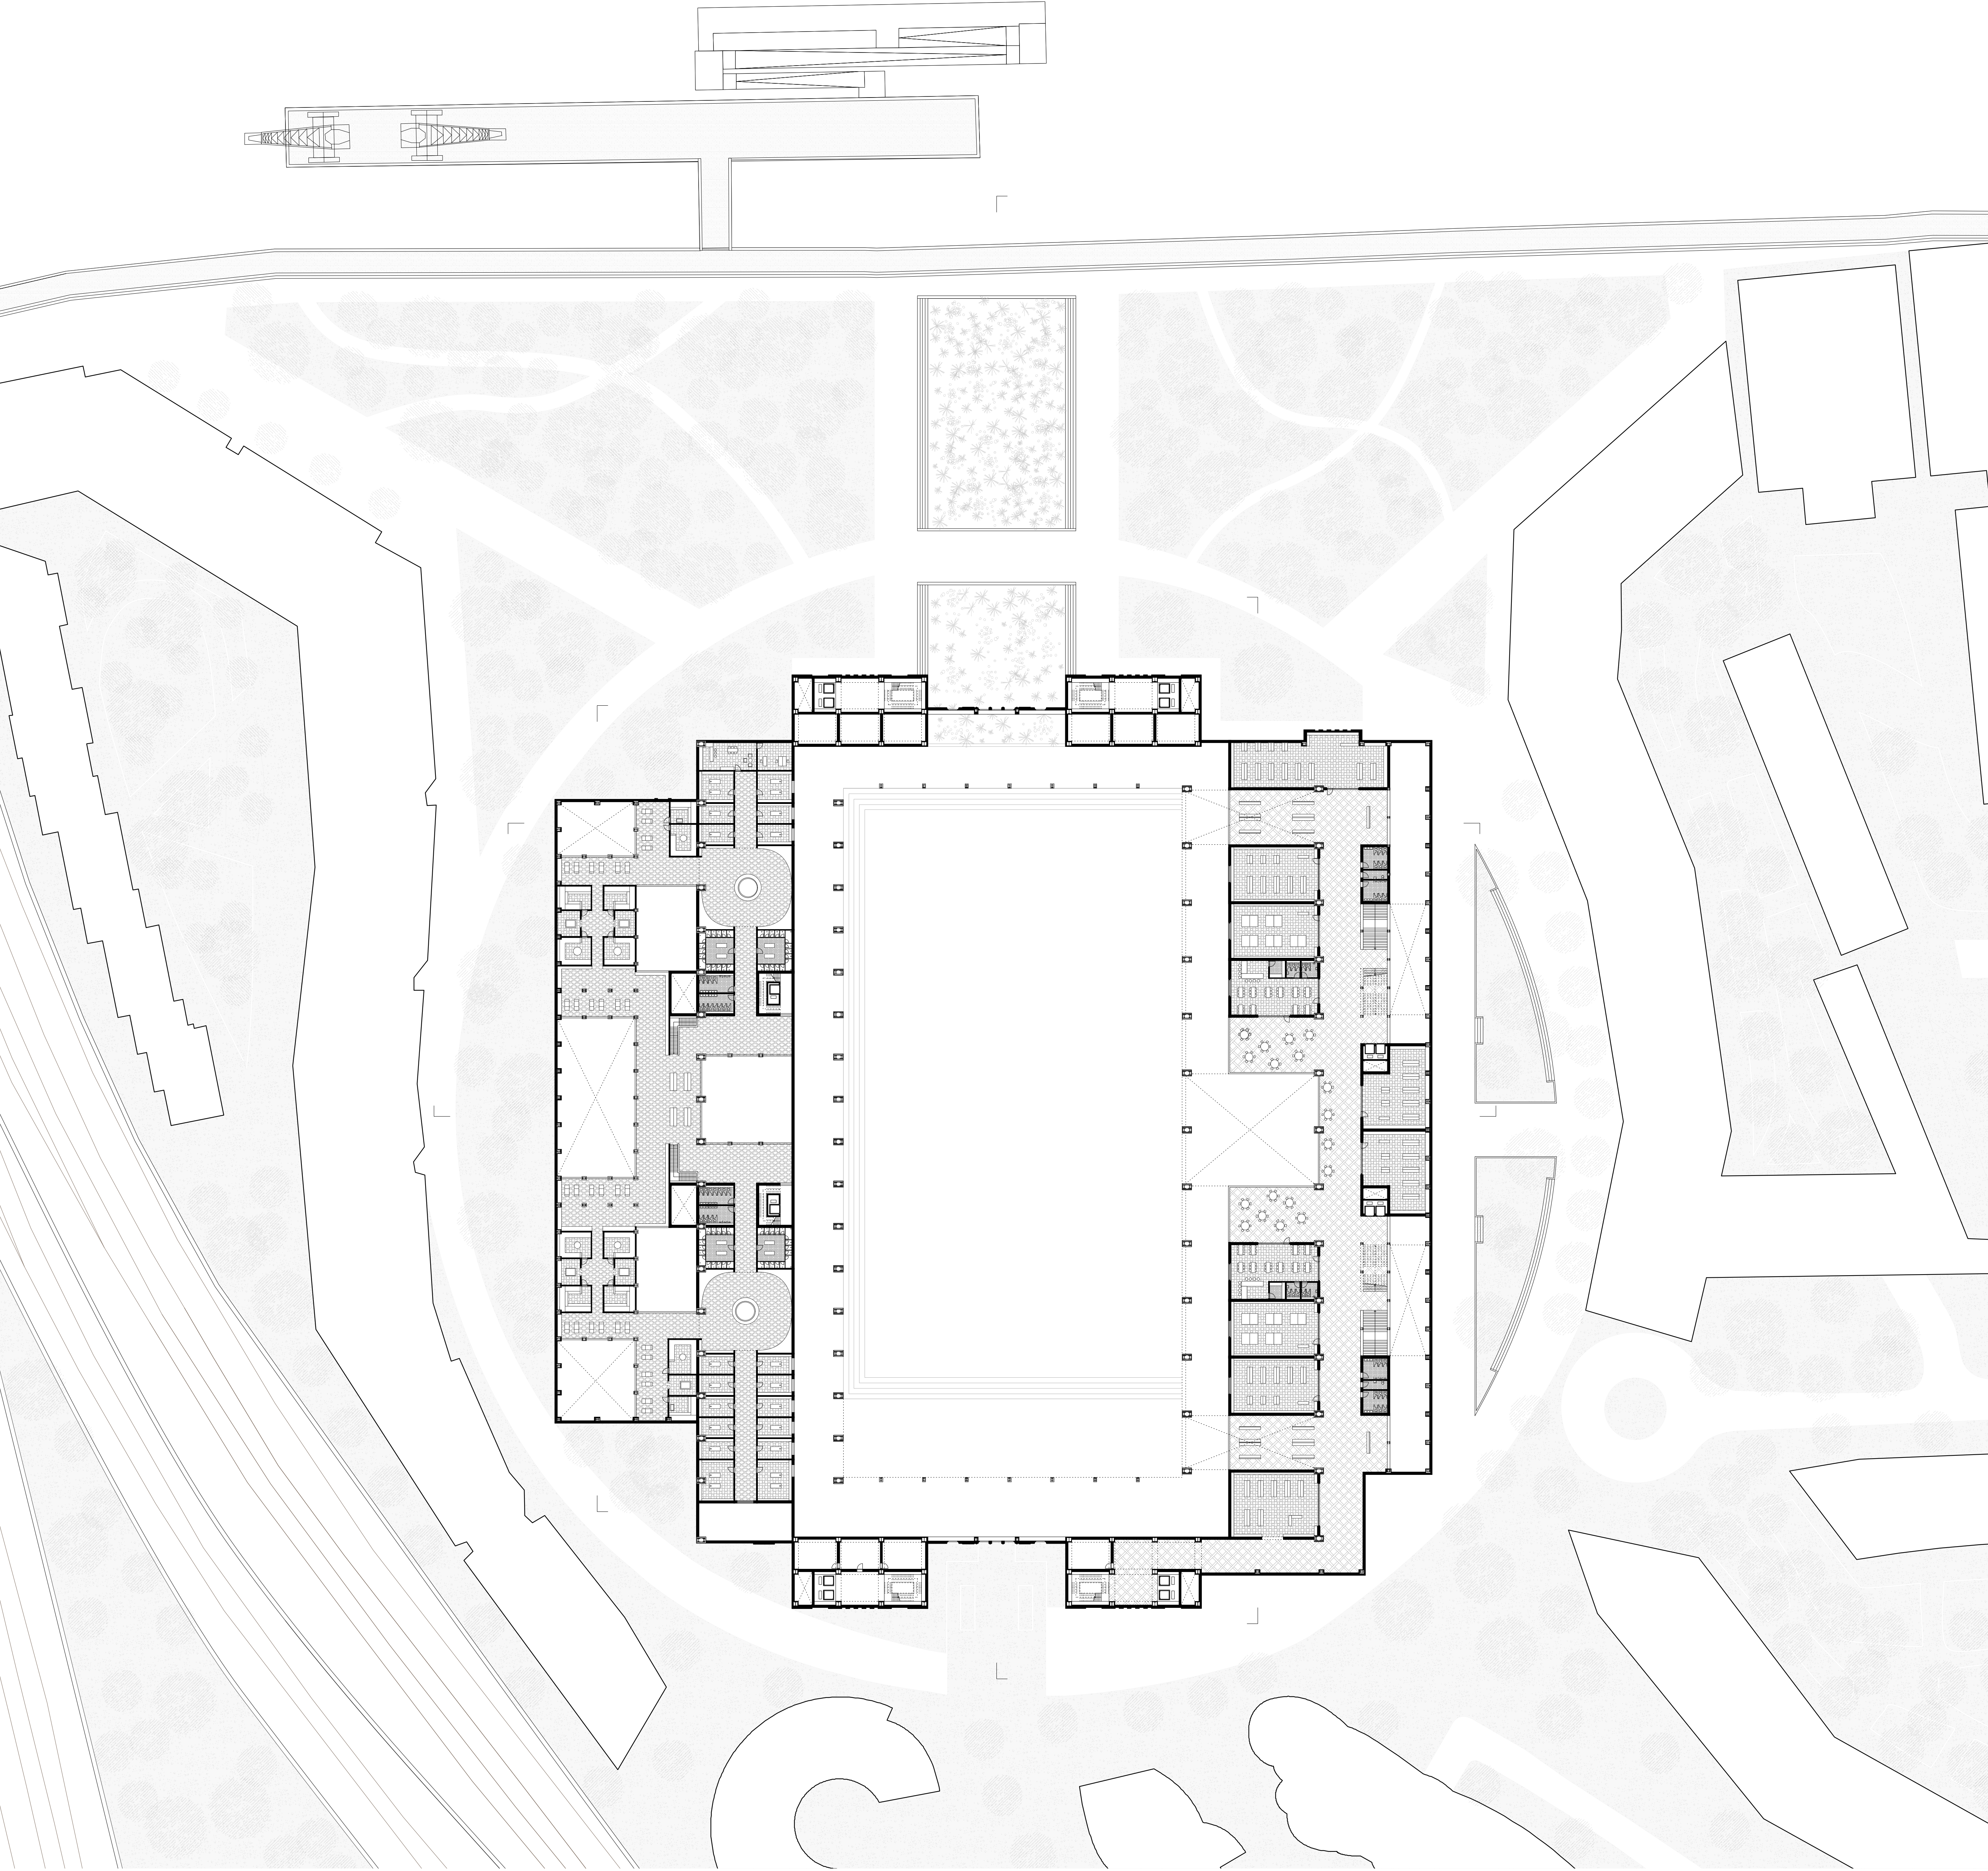

First Floor 1:500

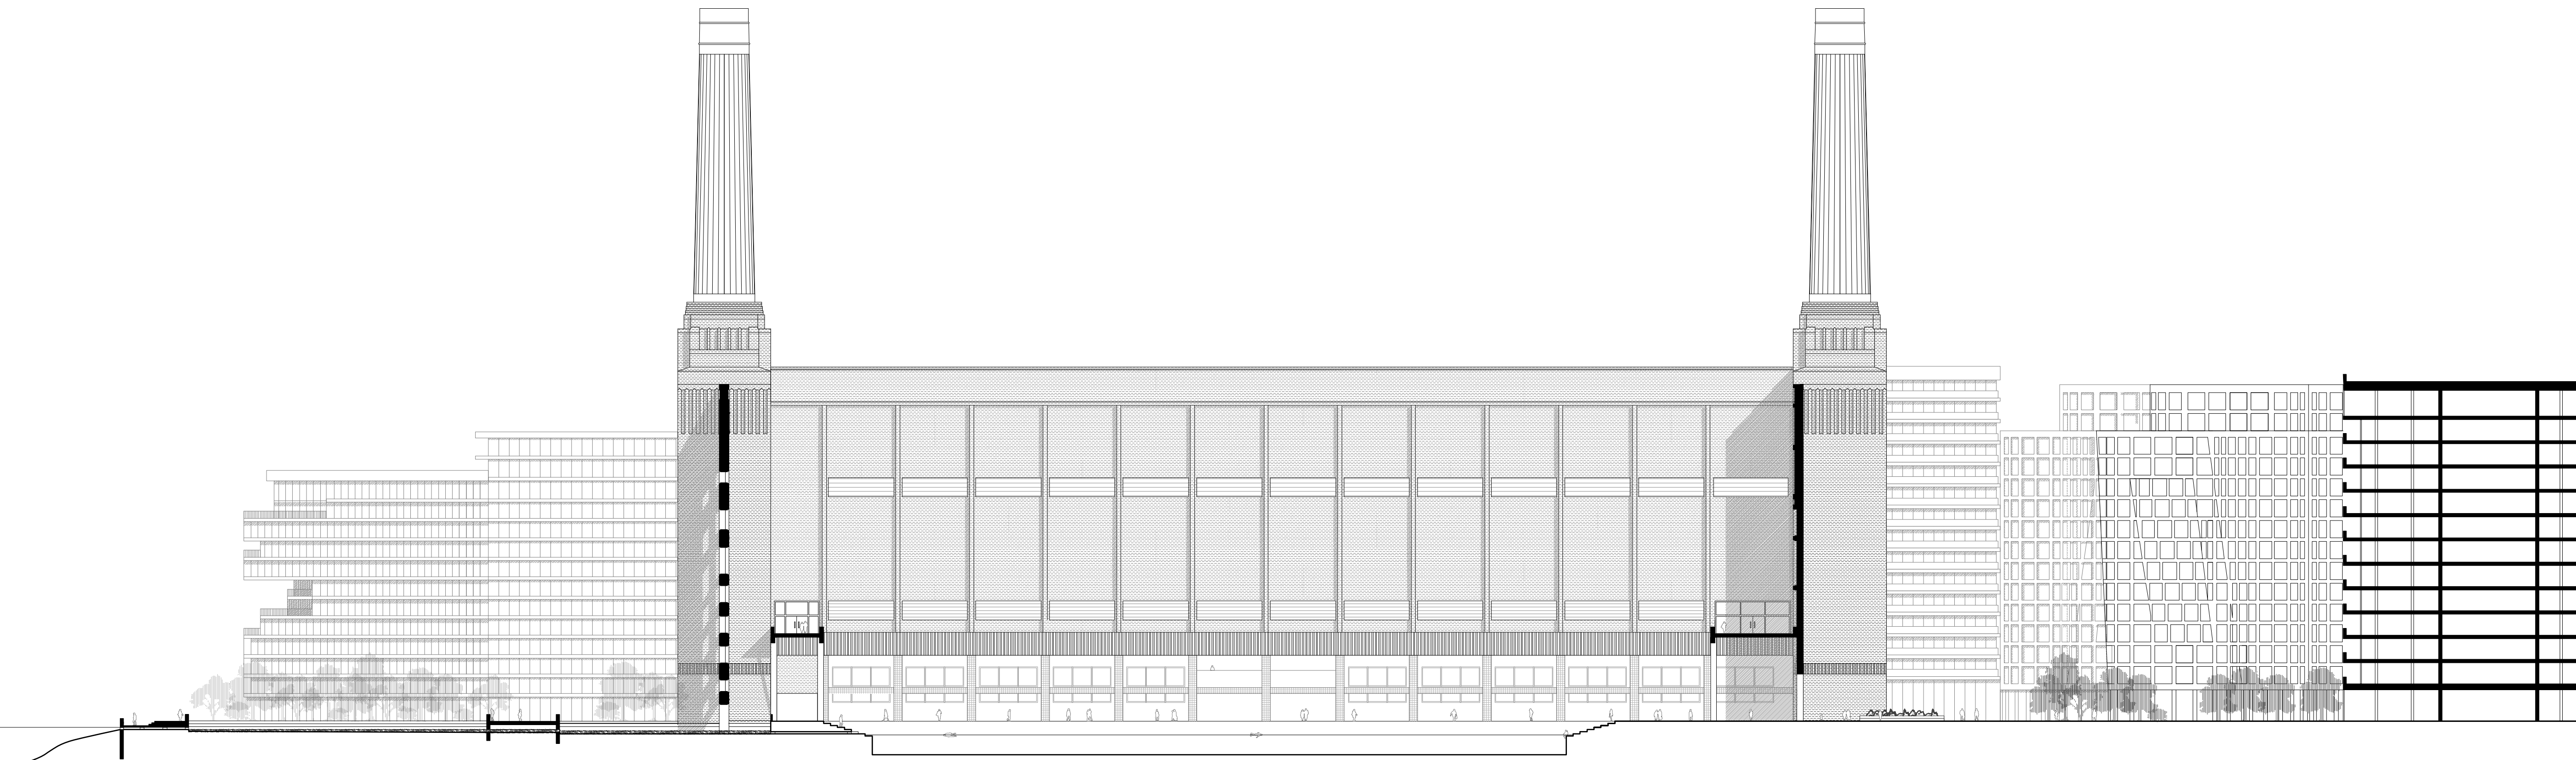

Section G-C 1:500