




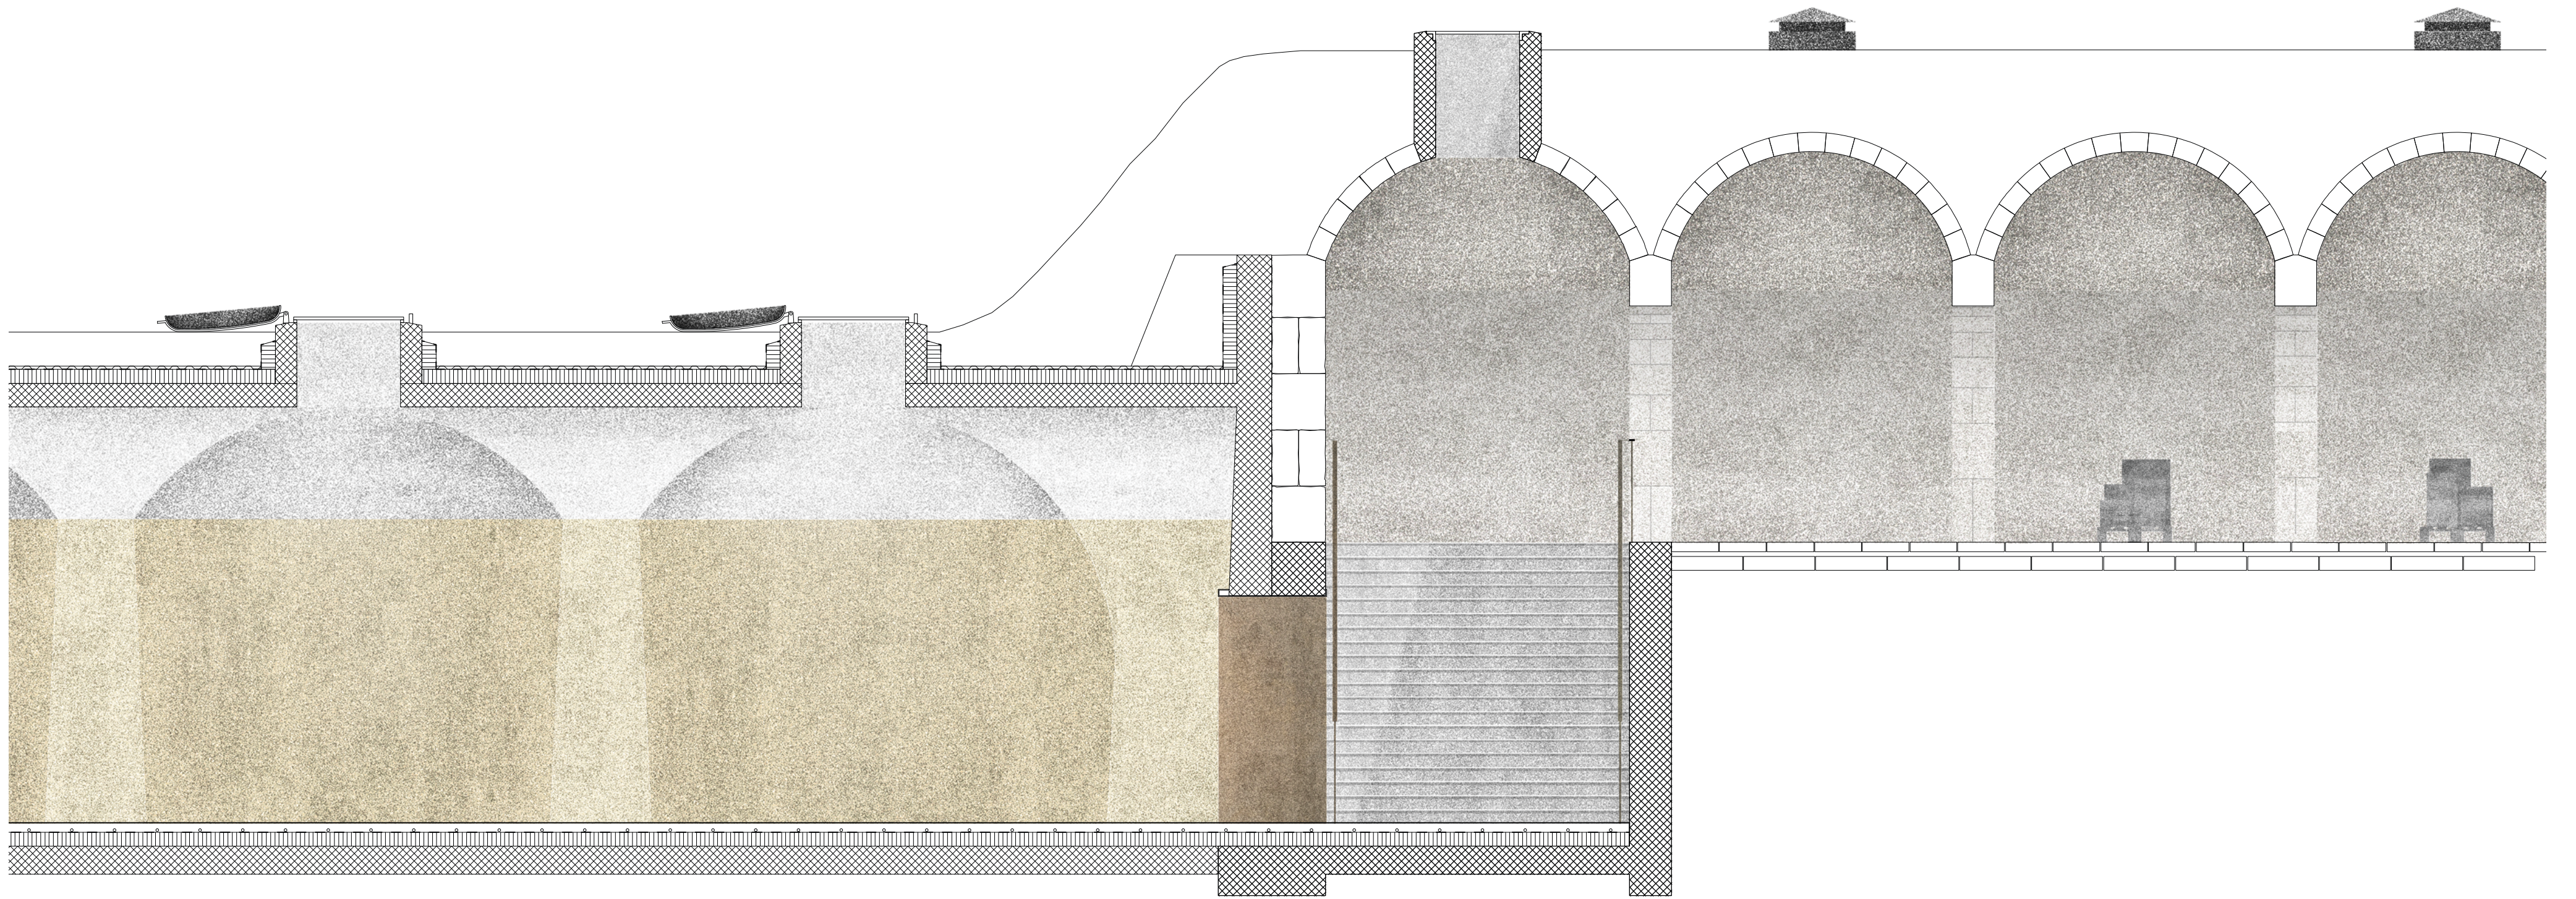


Detail \ Transition Filter III-Vorbassin \ 1:50

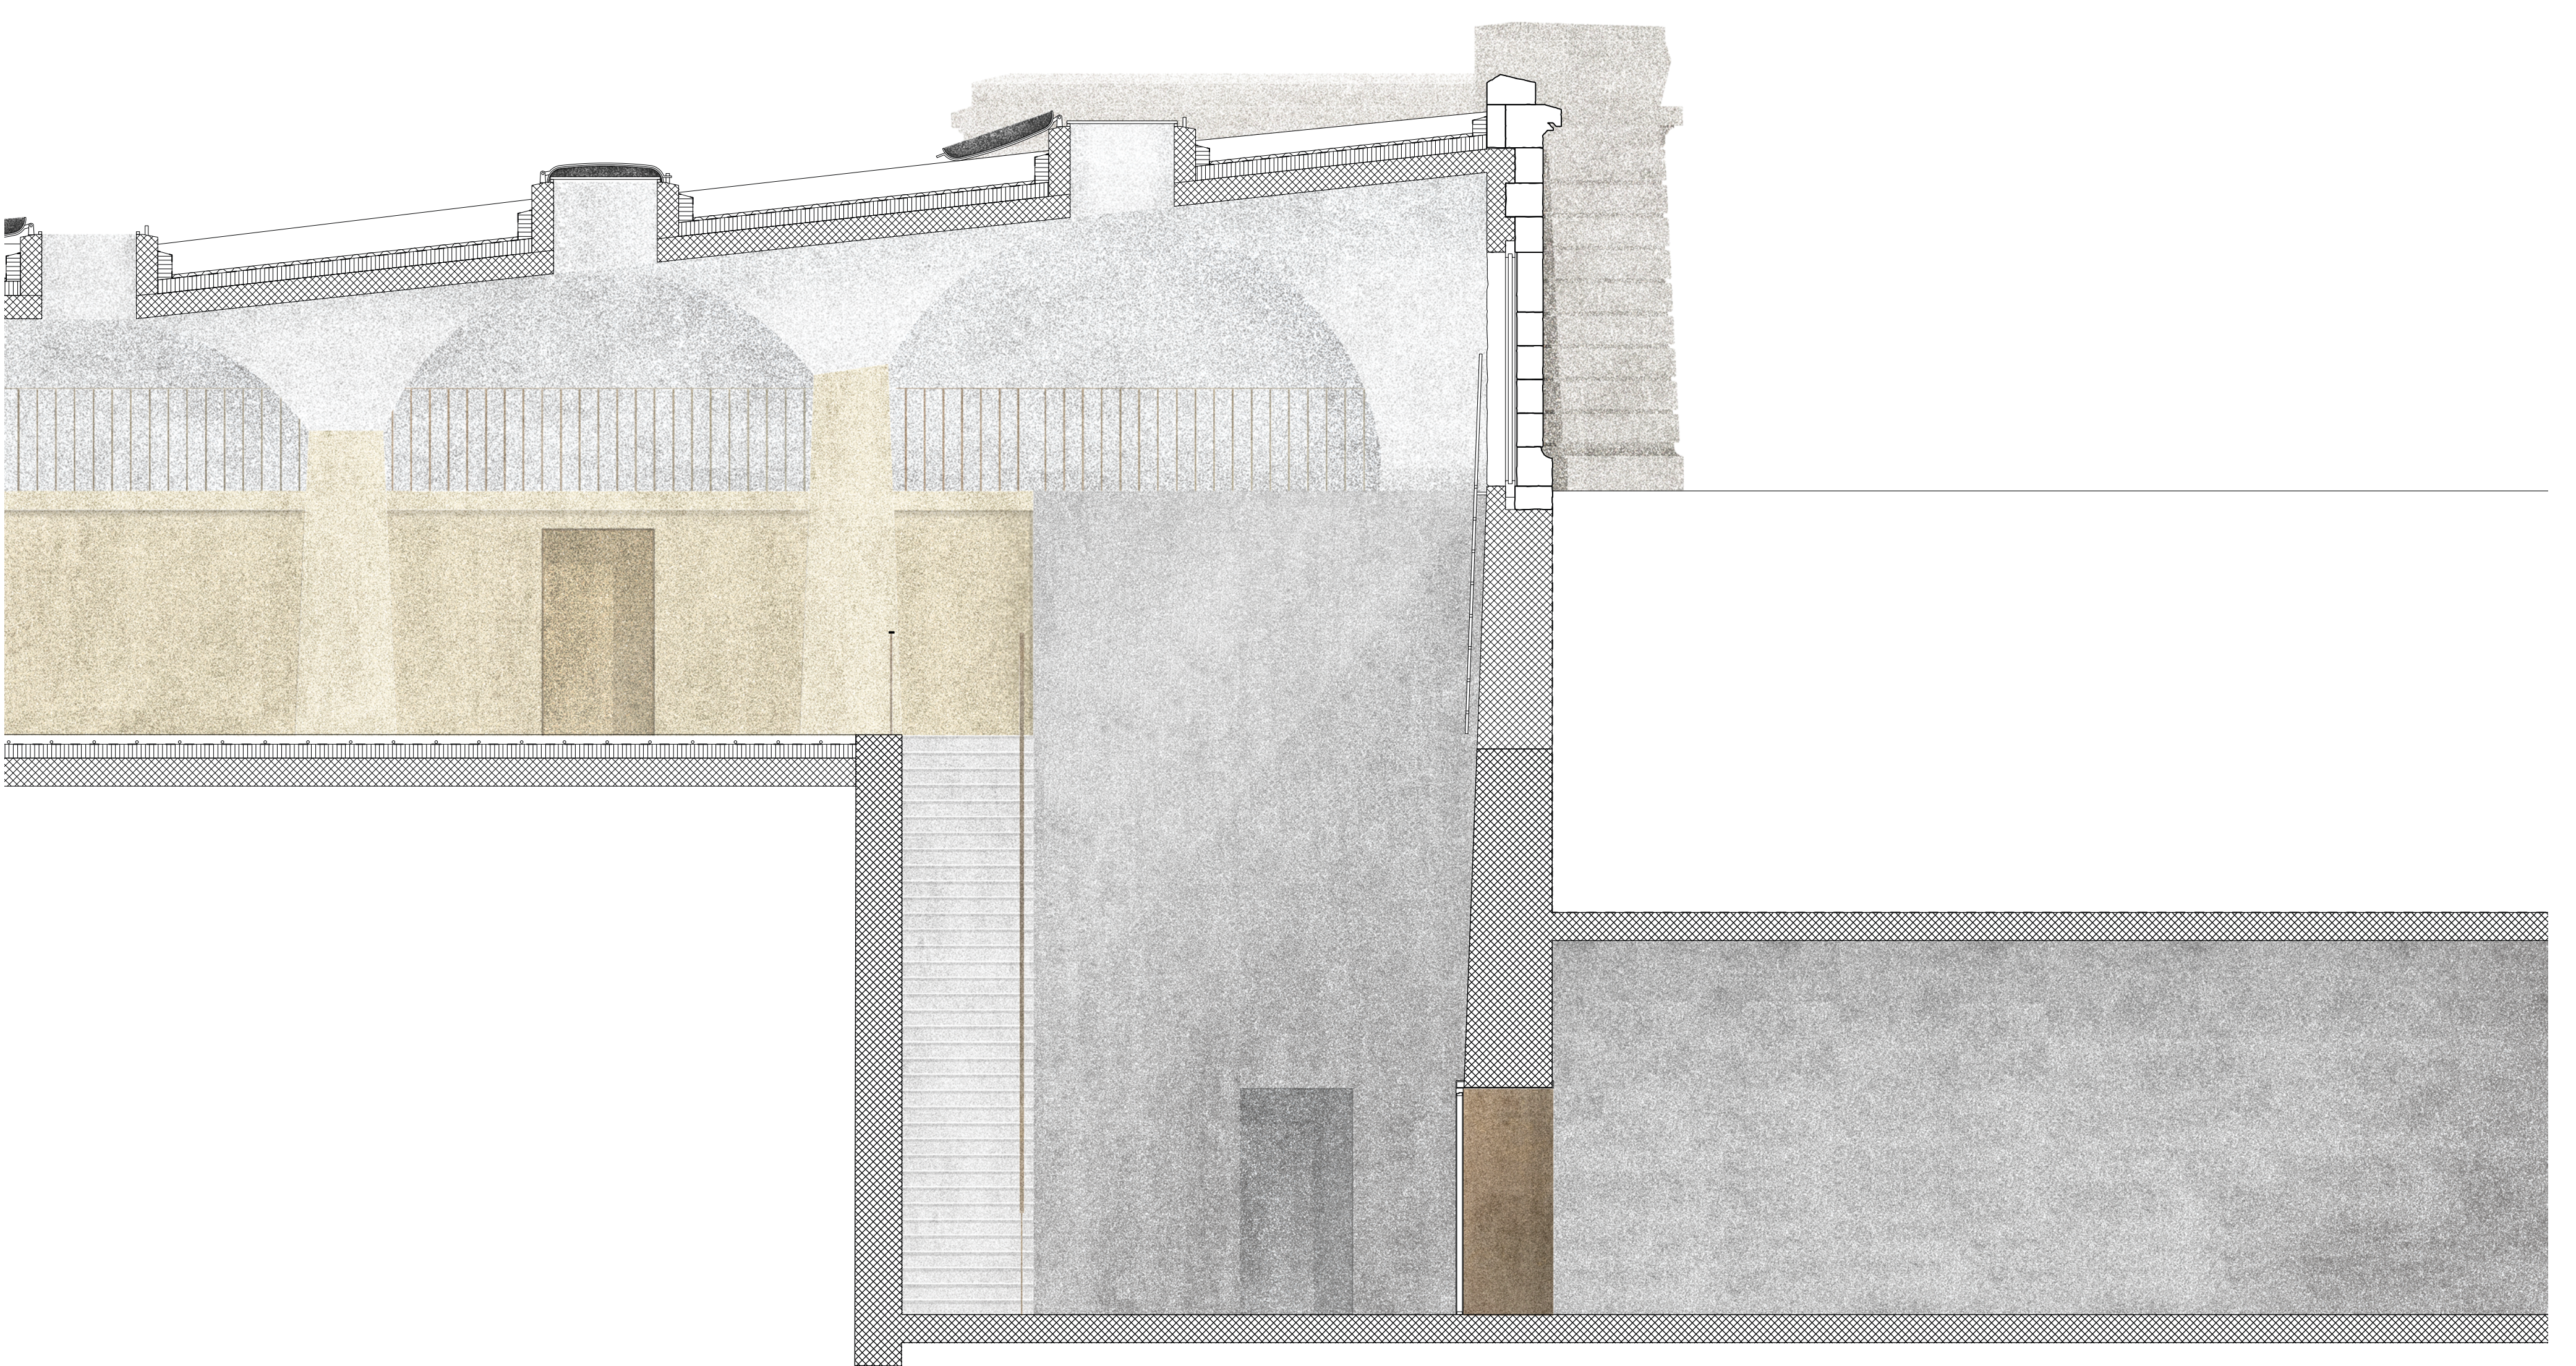

Detail \ Transition Filter II & Reservoir \ 1:50

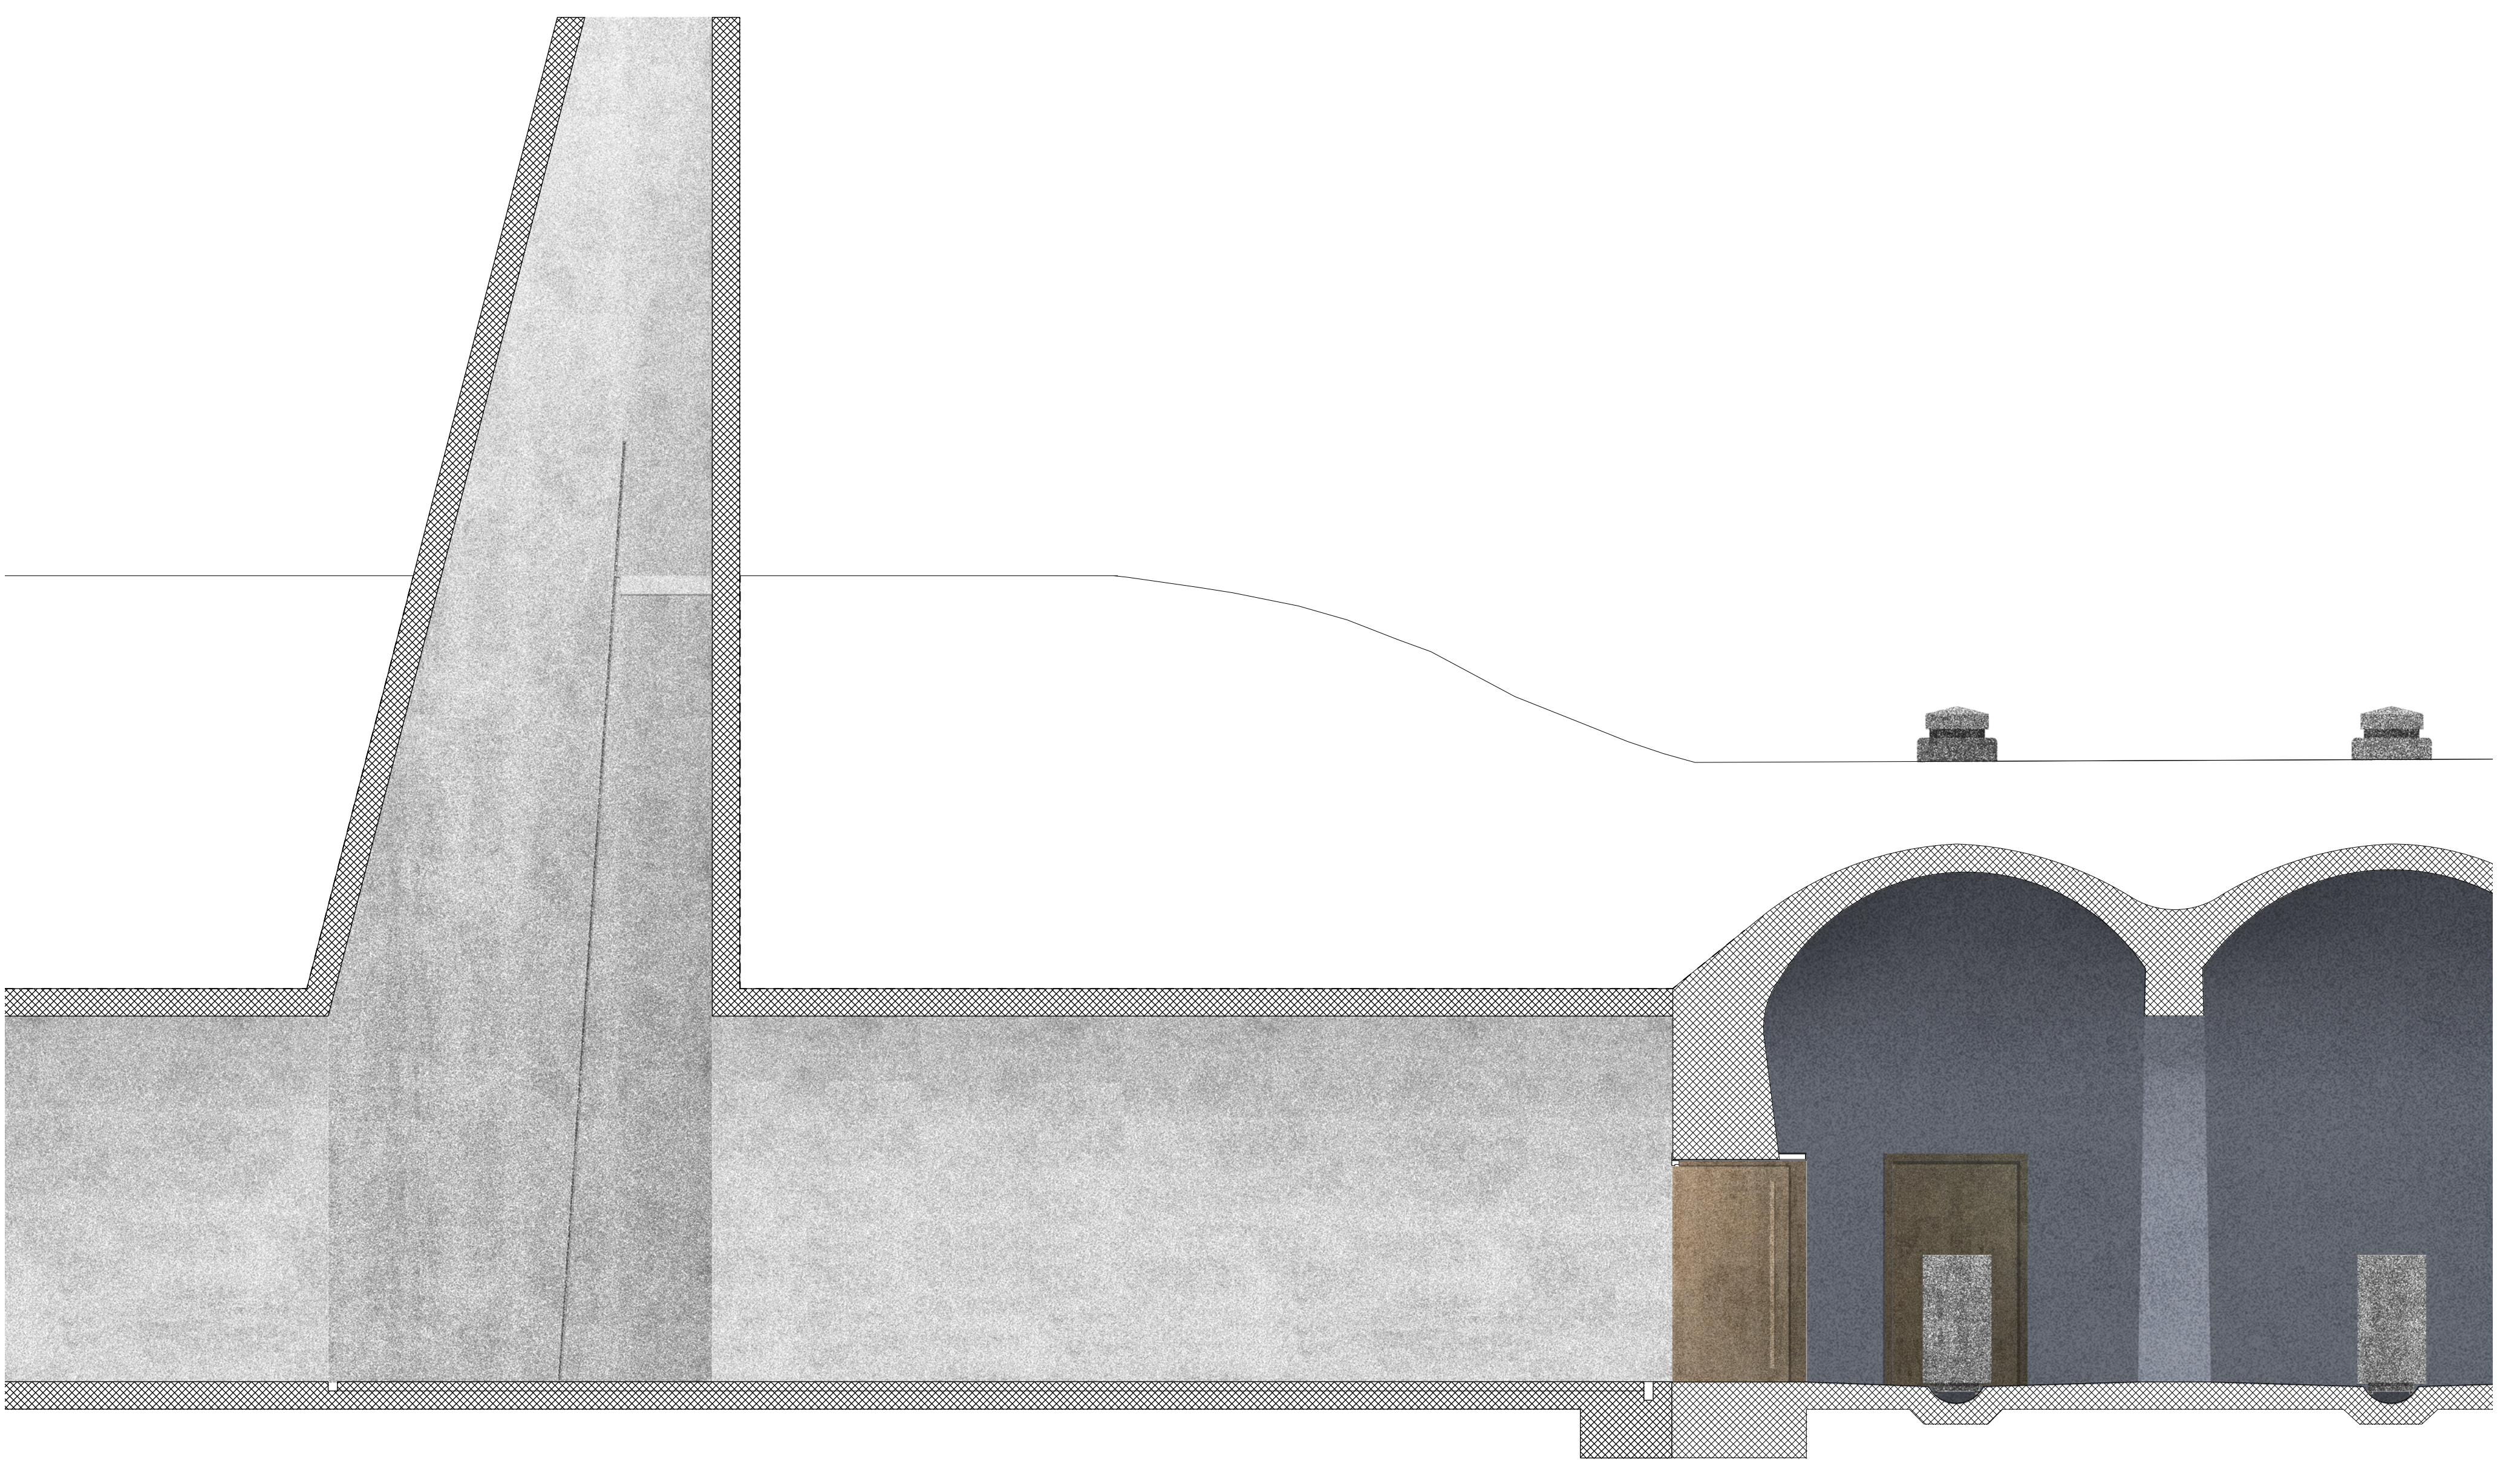

Detail \ Transition Light-schacht \ 1:50

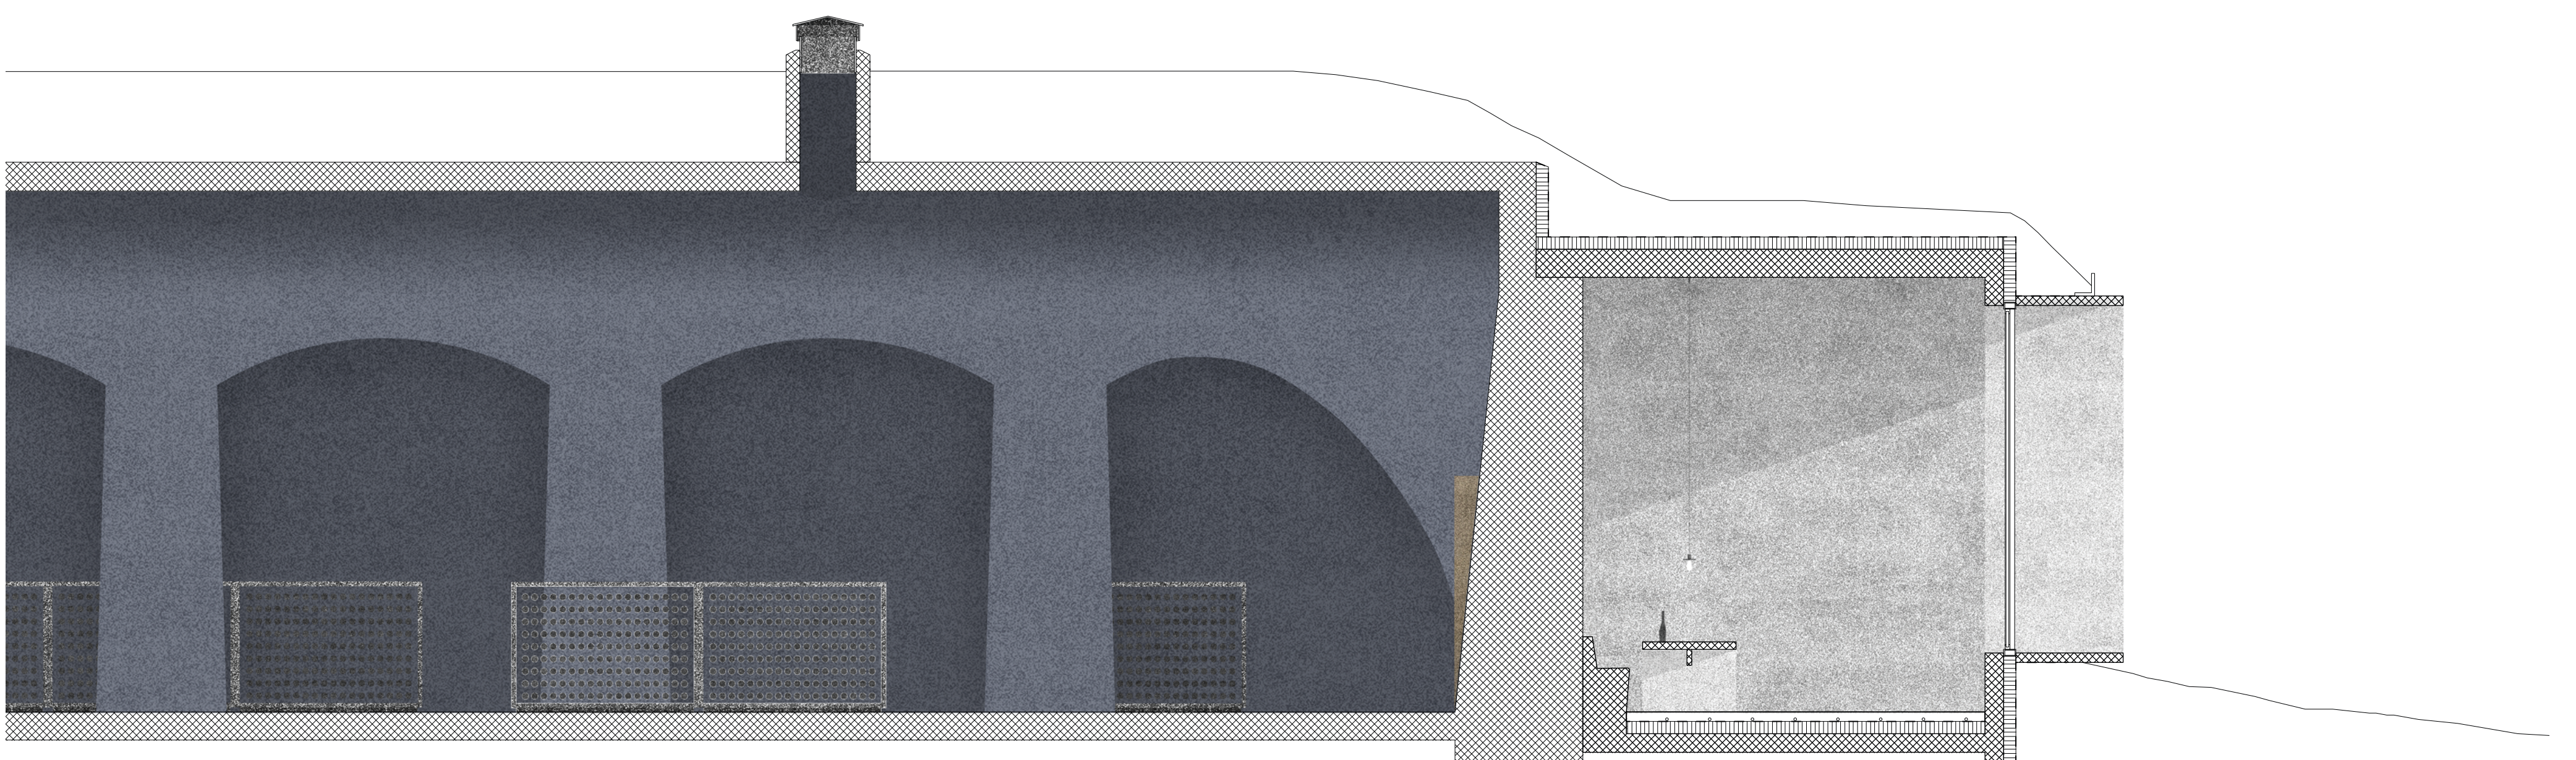

Detail \ The Tasting Room \ Reservoir \ 1:50