
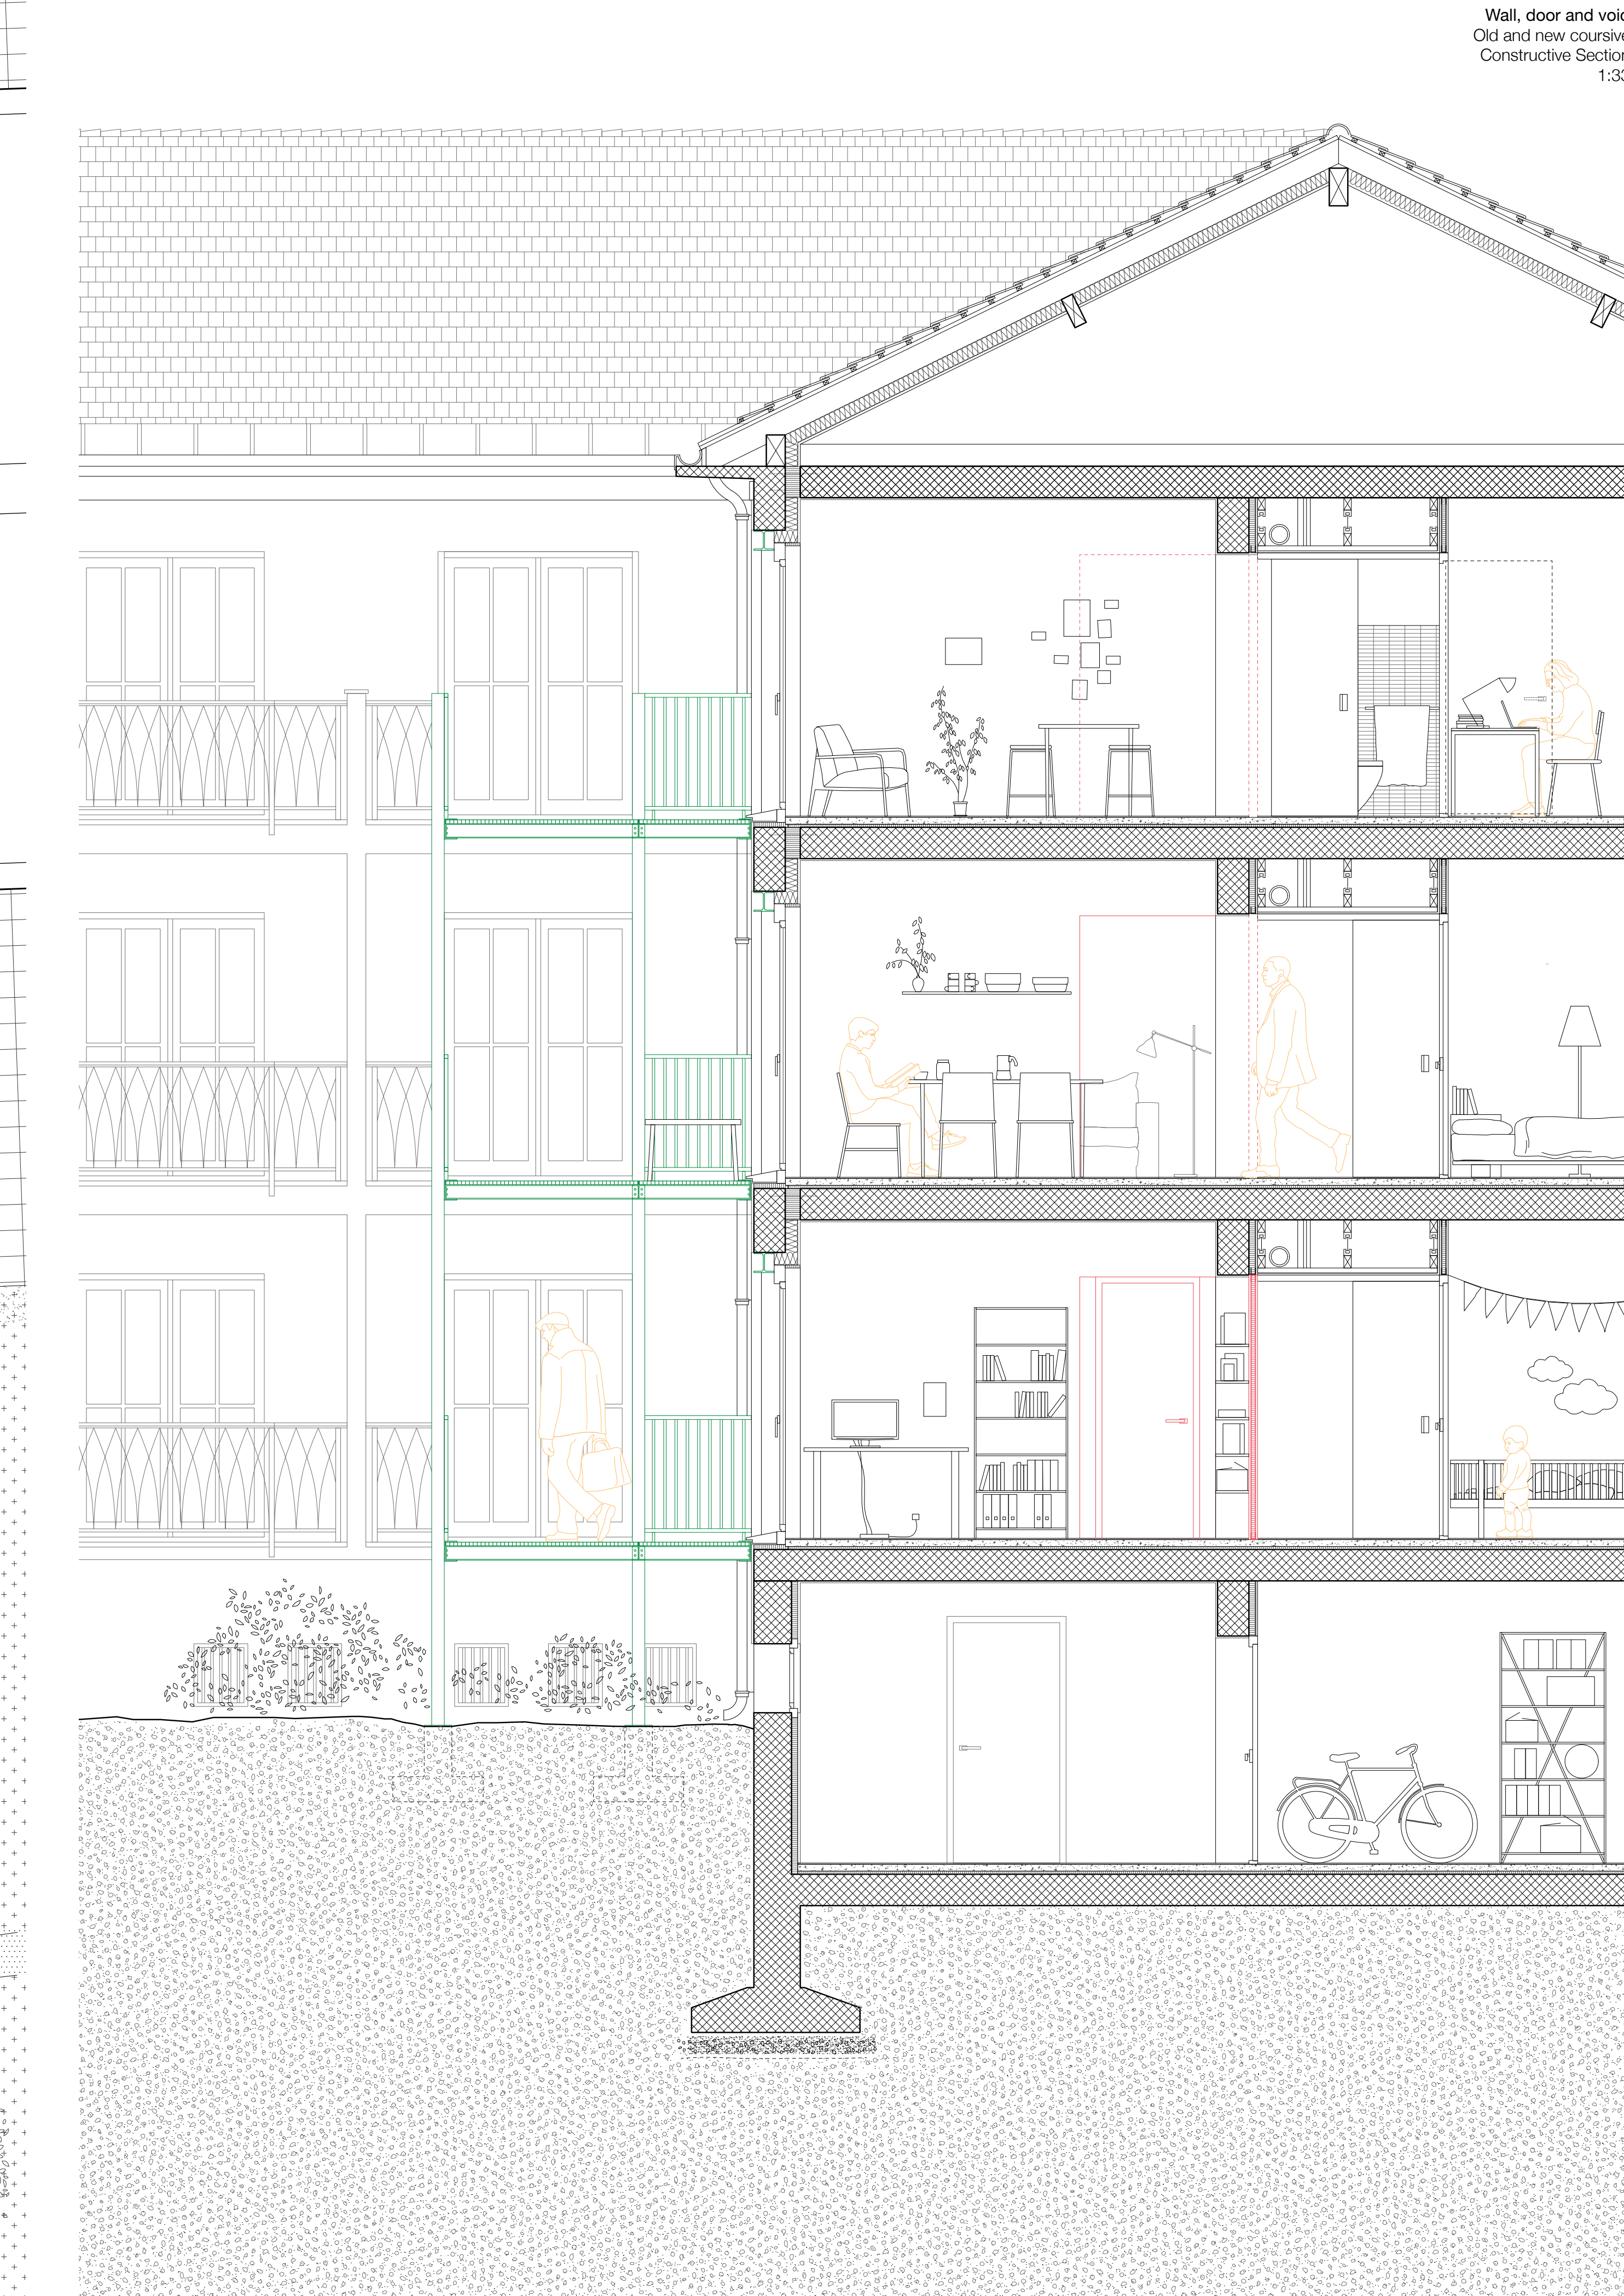
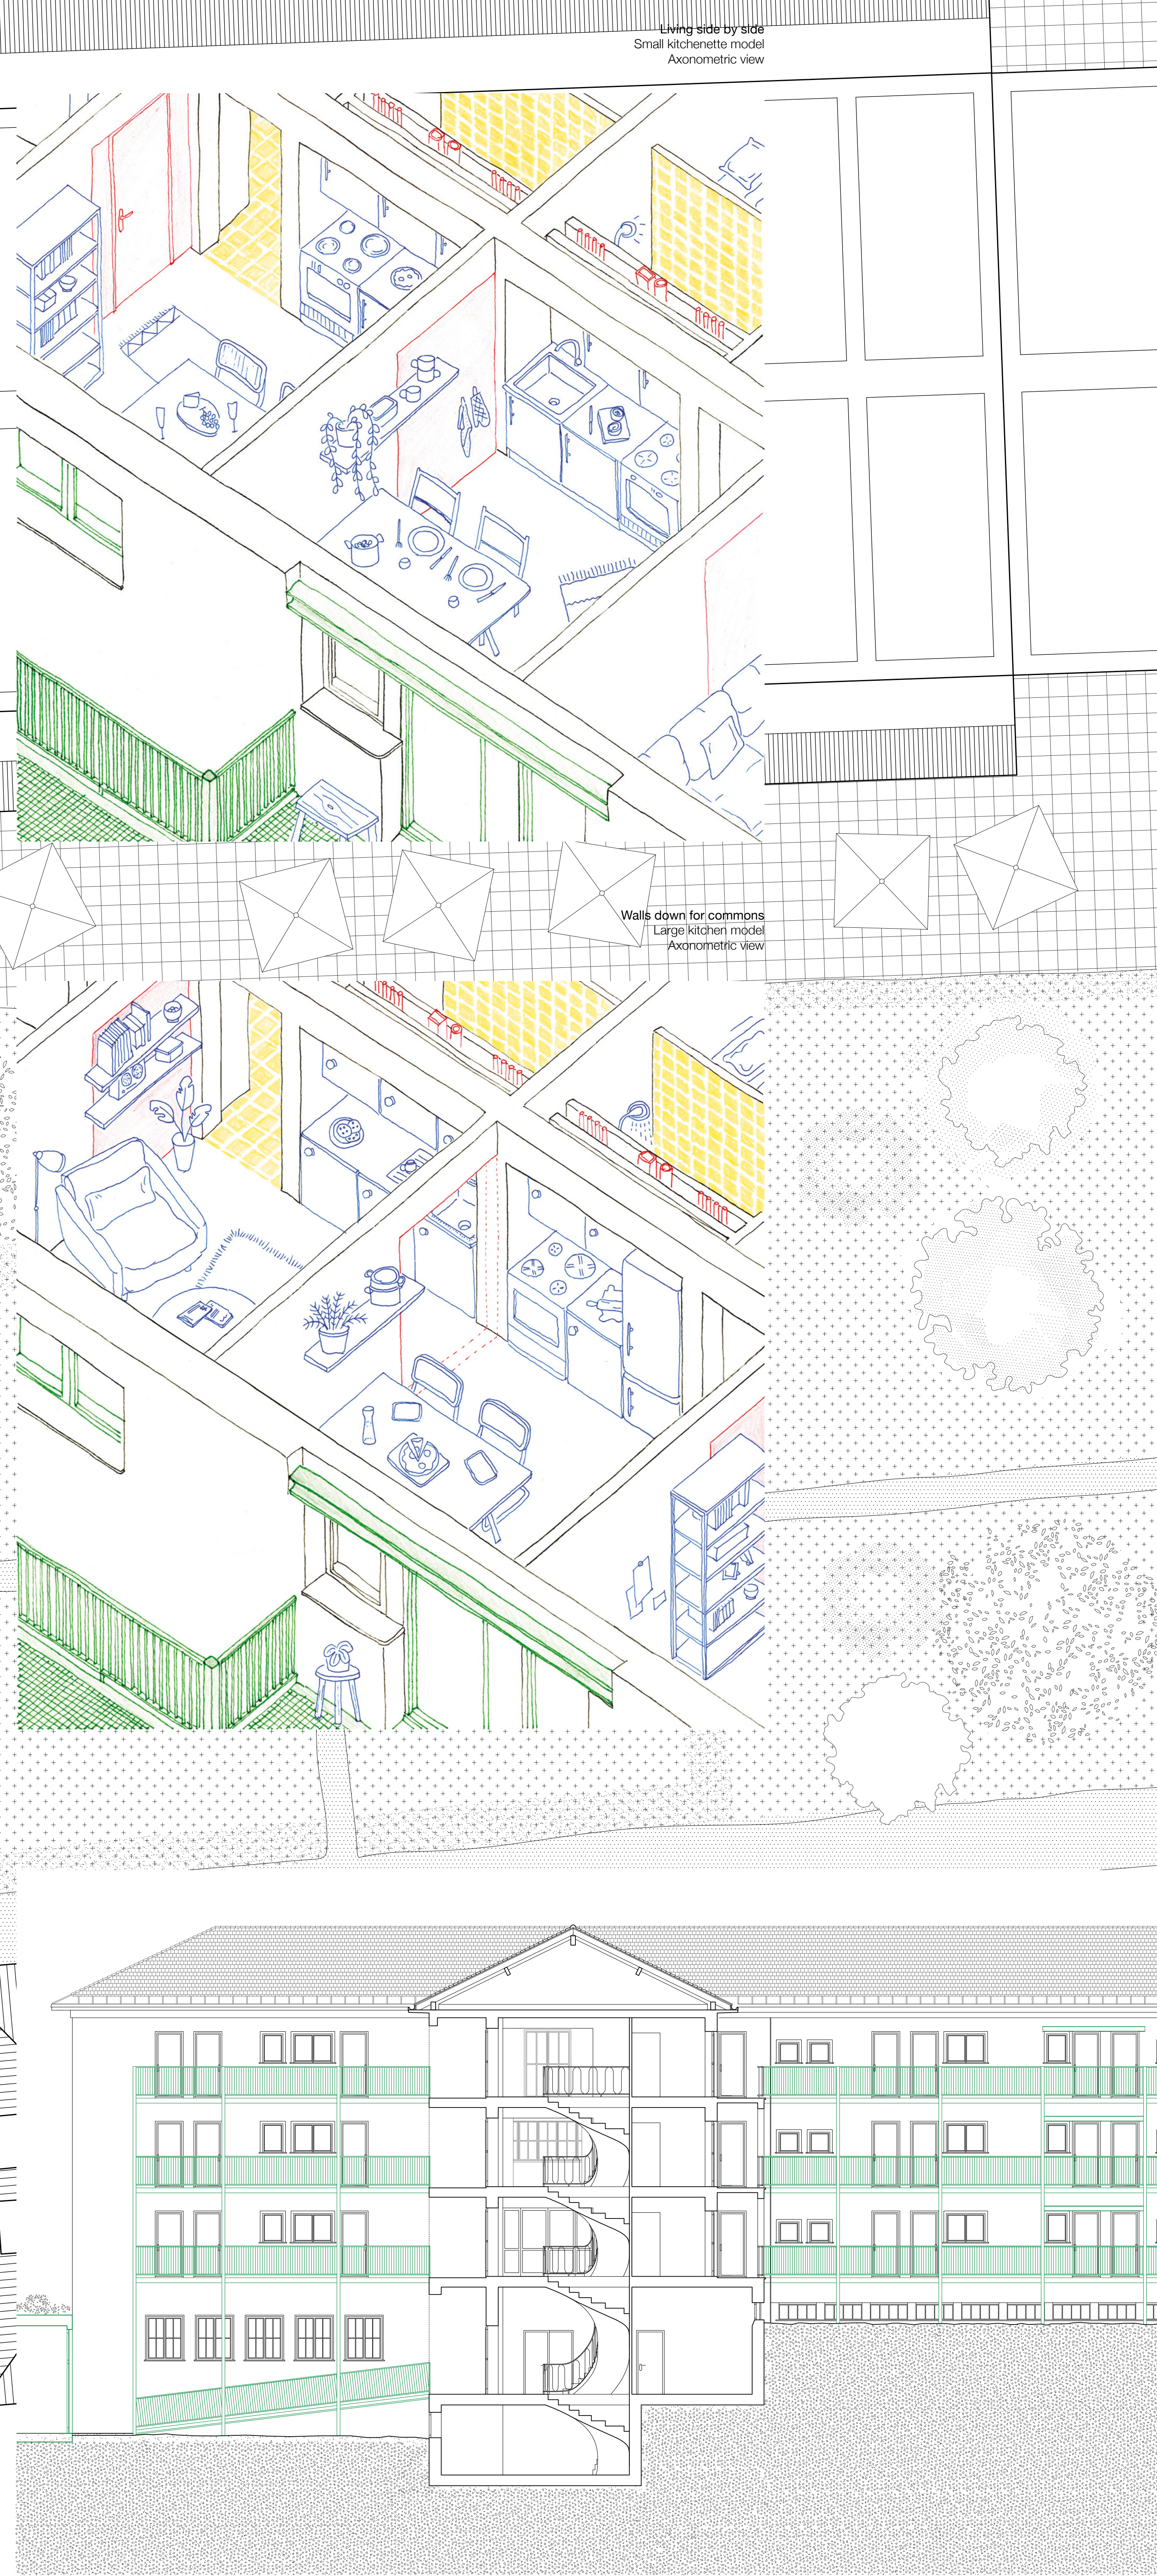


DOCTOR HOUSE

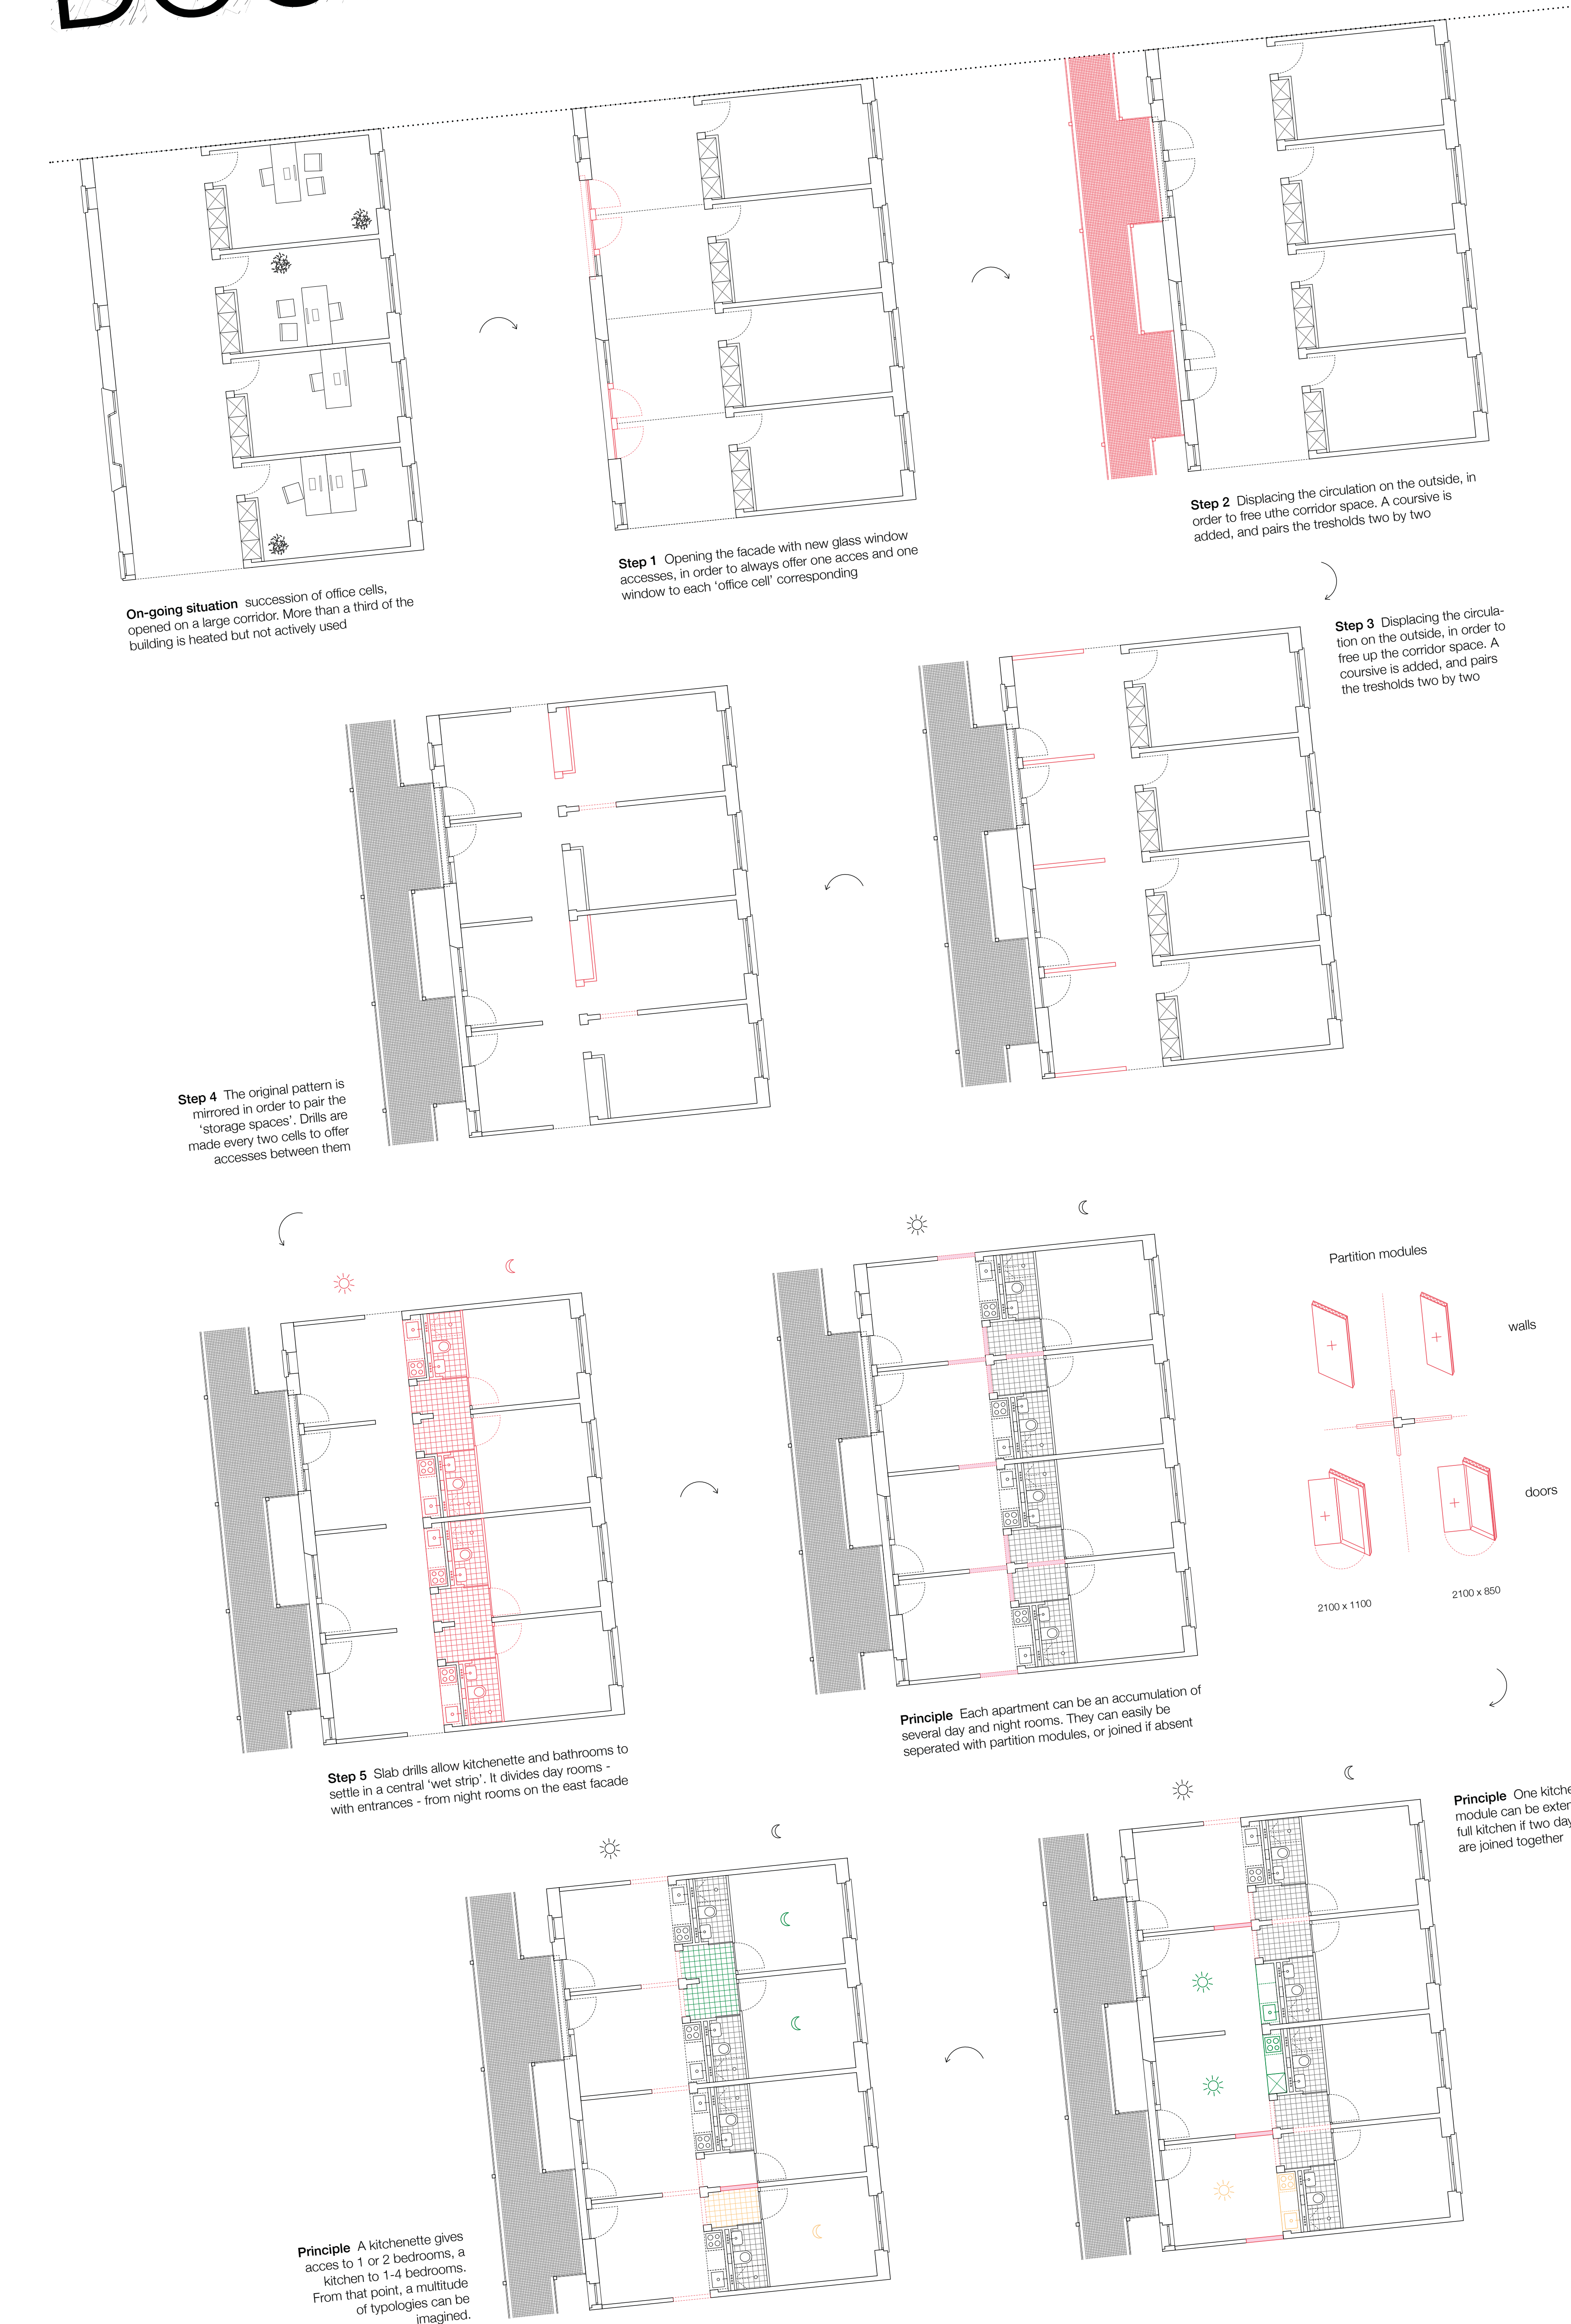

On the way to work
New circulation system
Street Facade
1:100