





Entrance Gallery

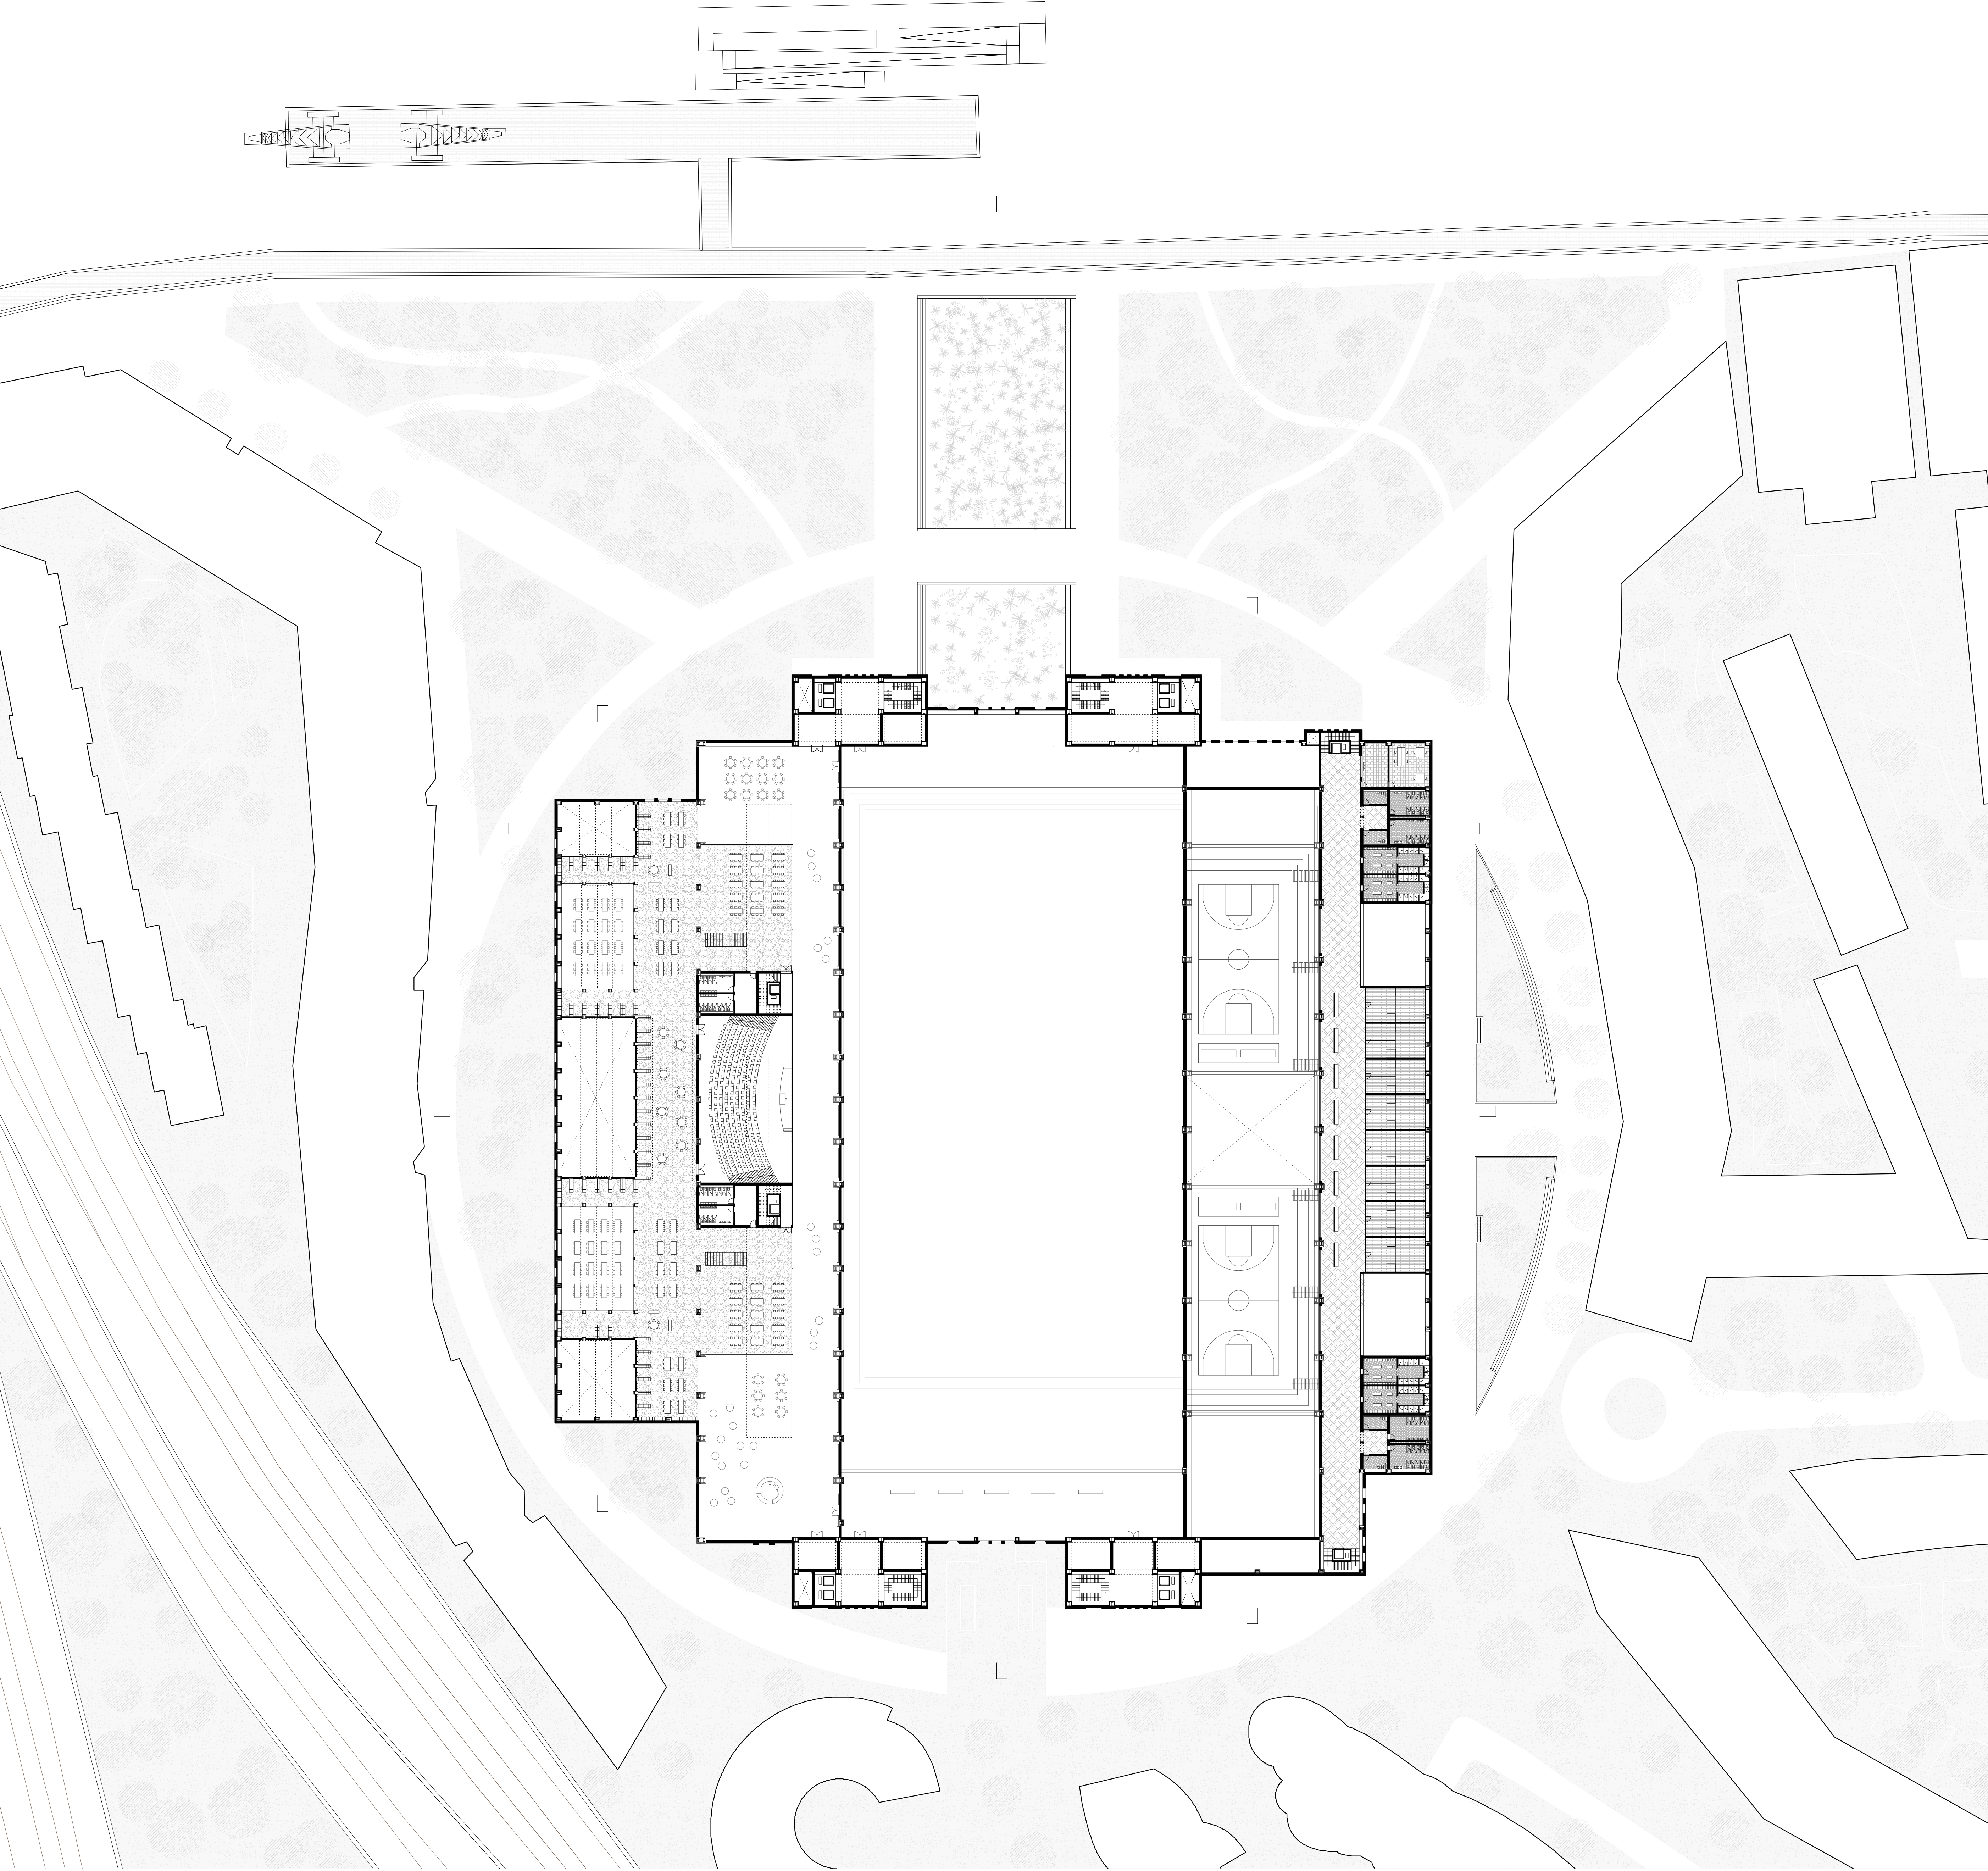

Third Floor 1:500

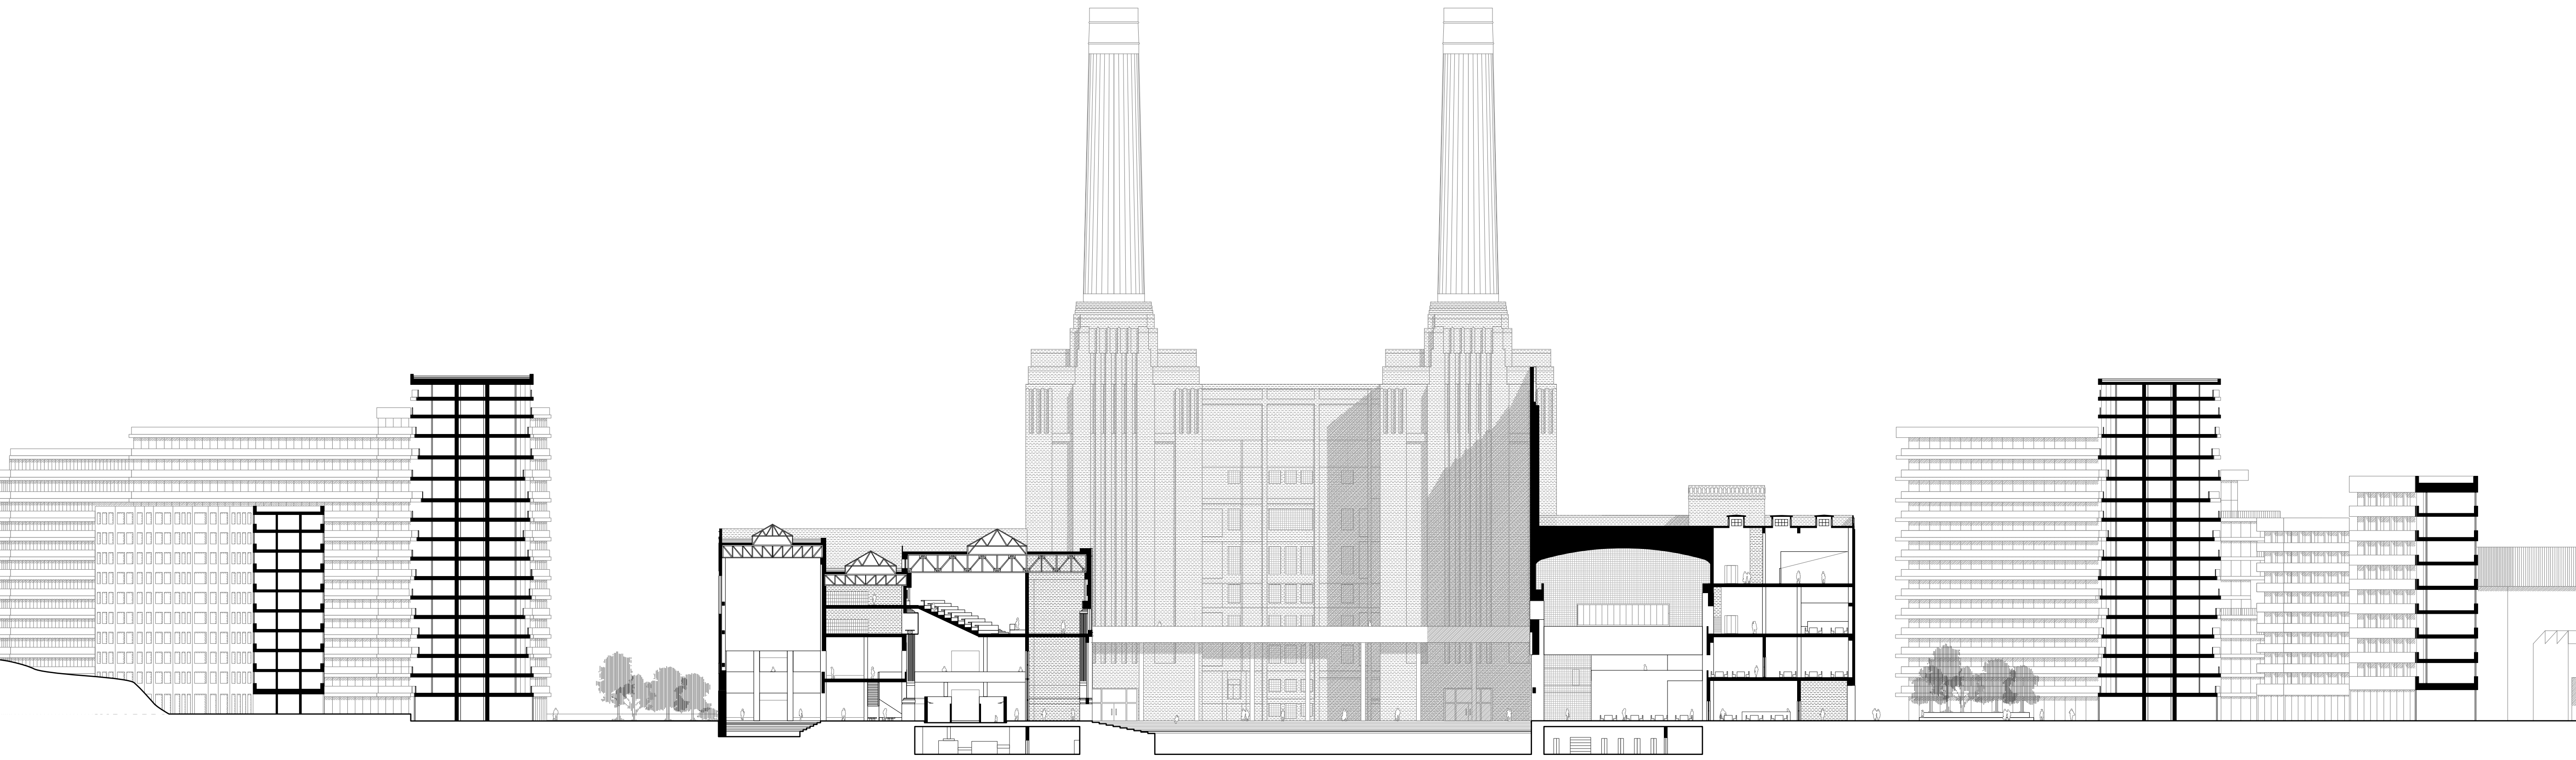

Section E-E 1: 500