



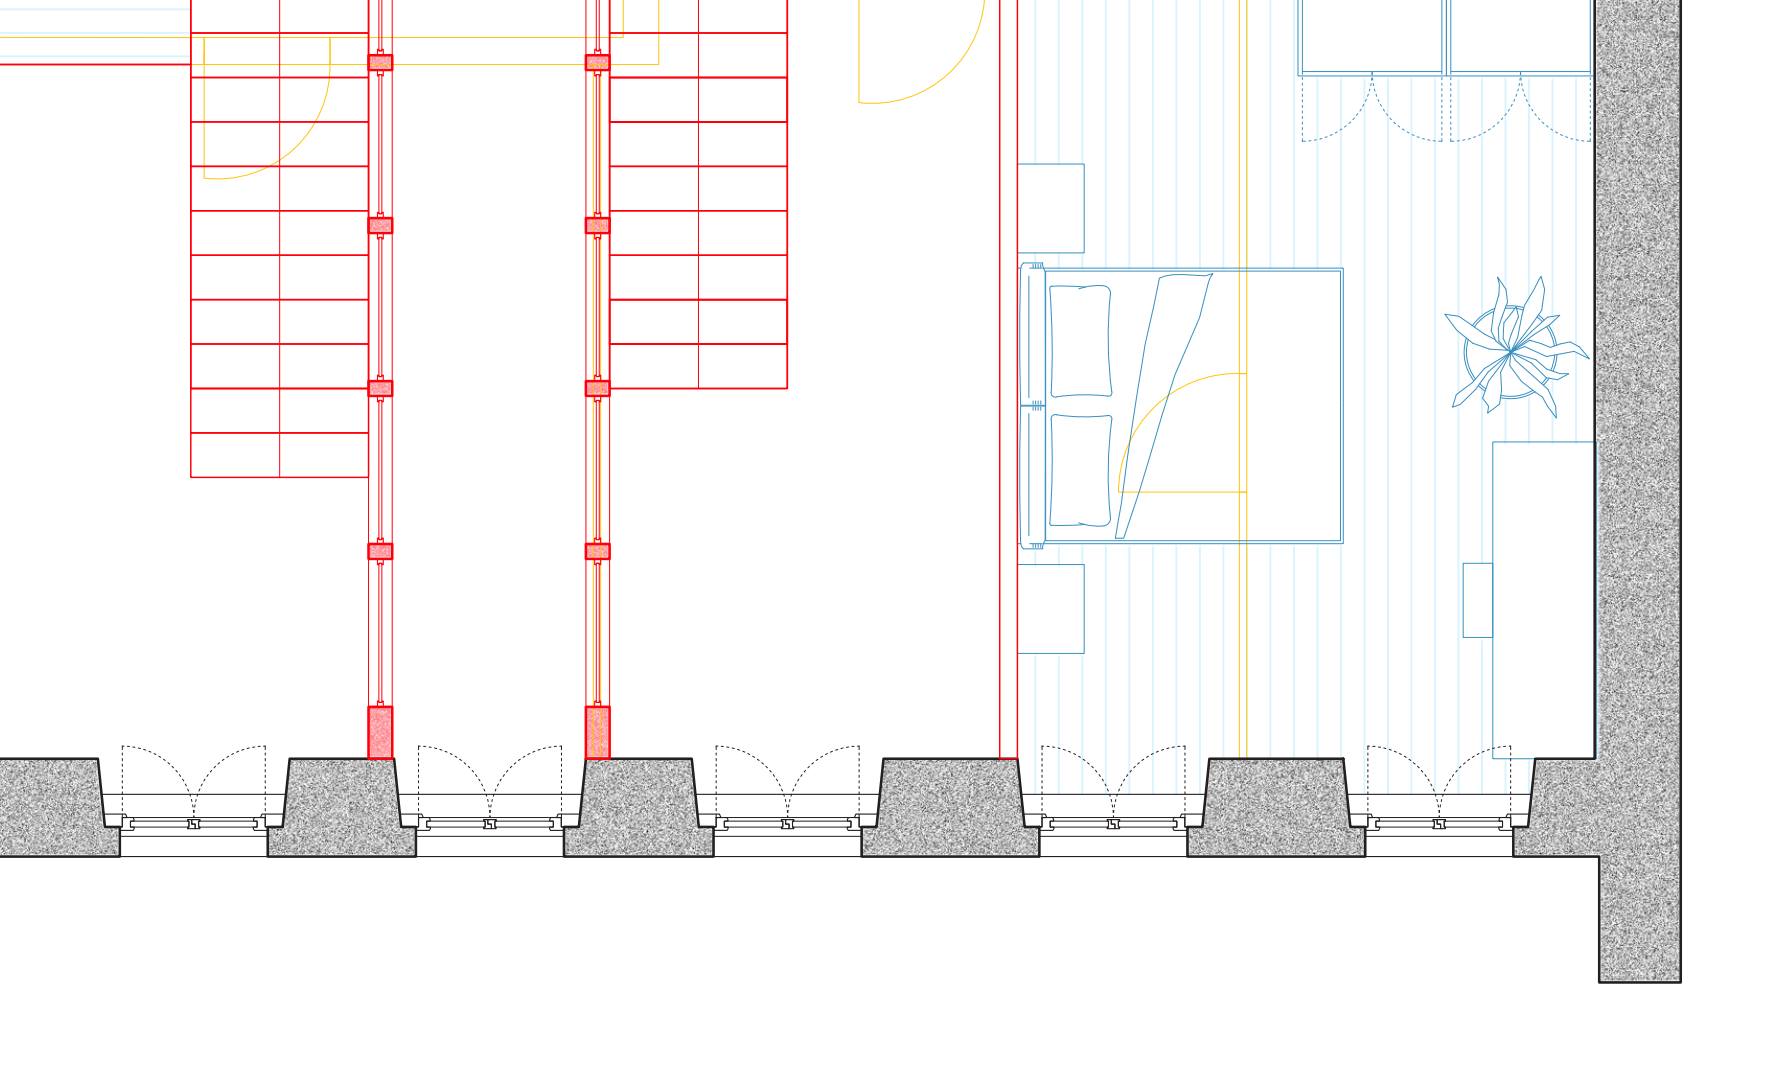


0 50cm 5m

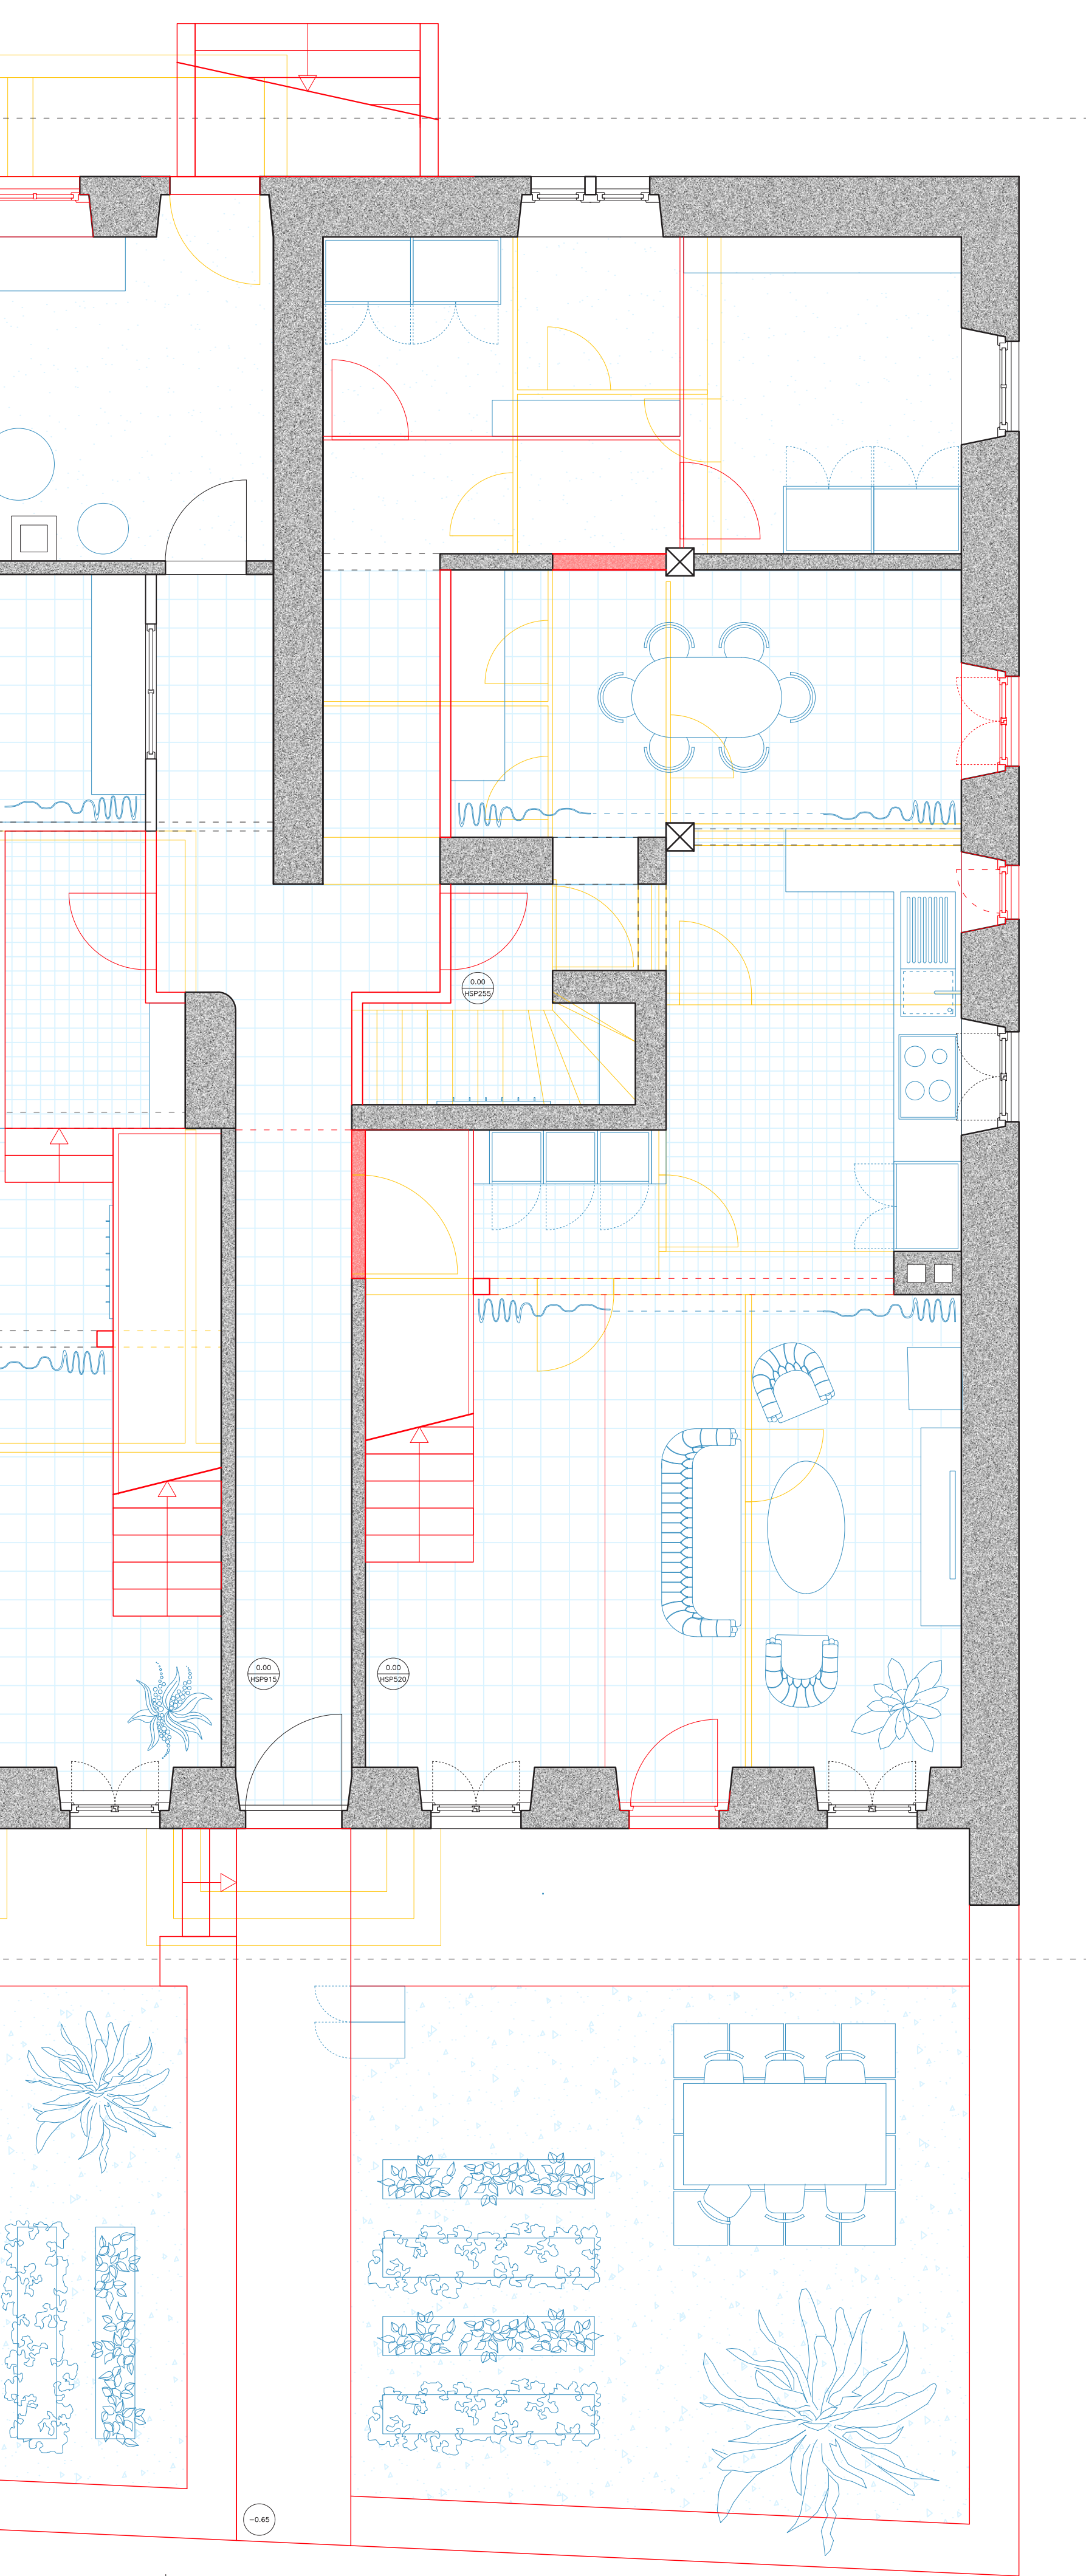

0 50cm 5m

/ 1:50

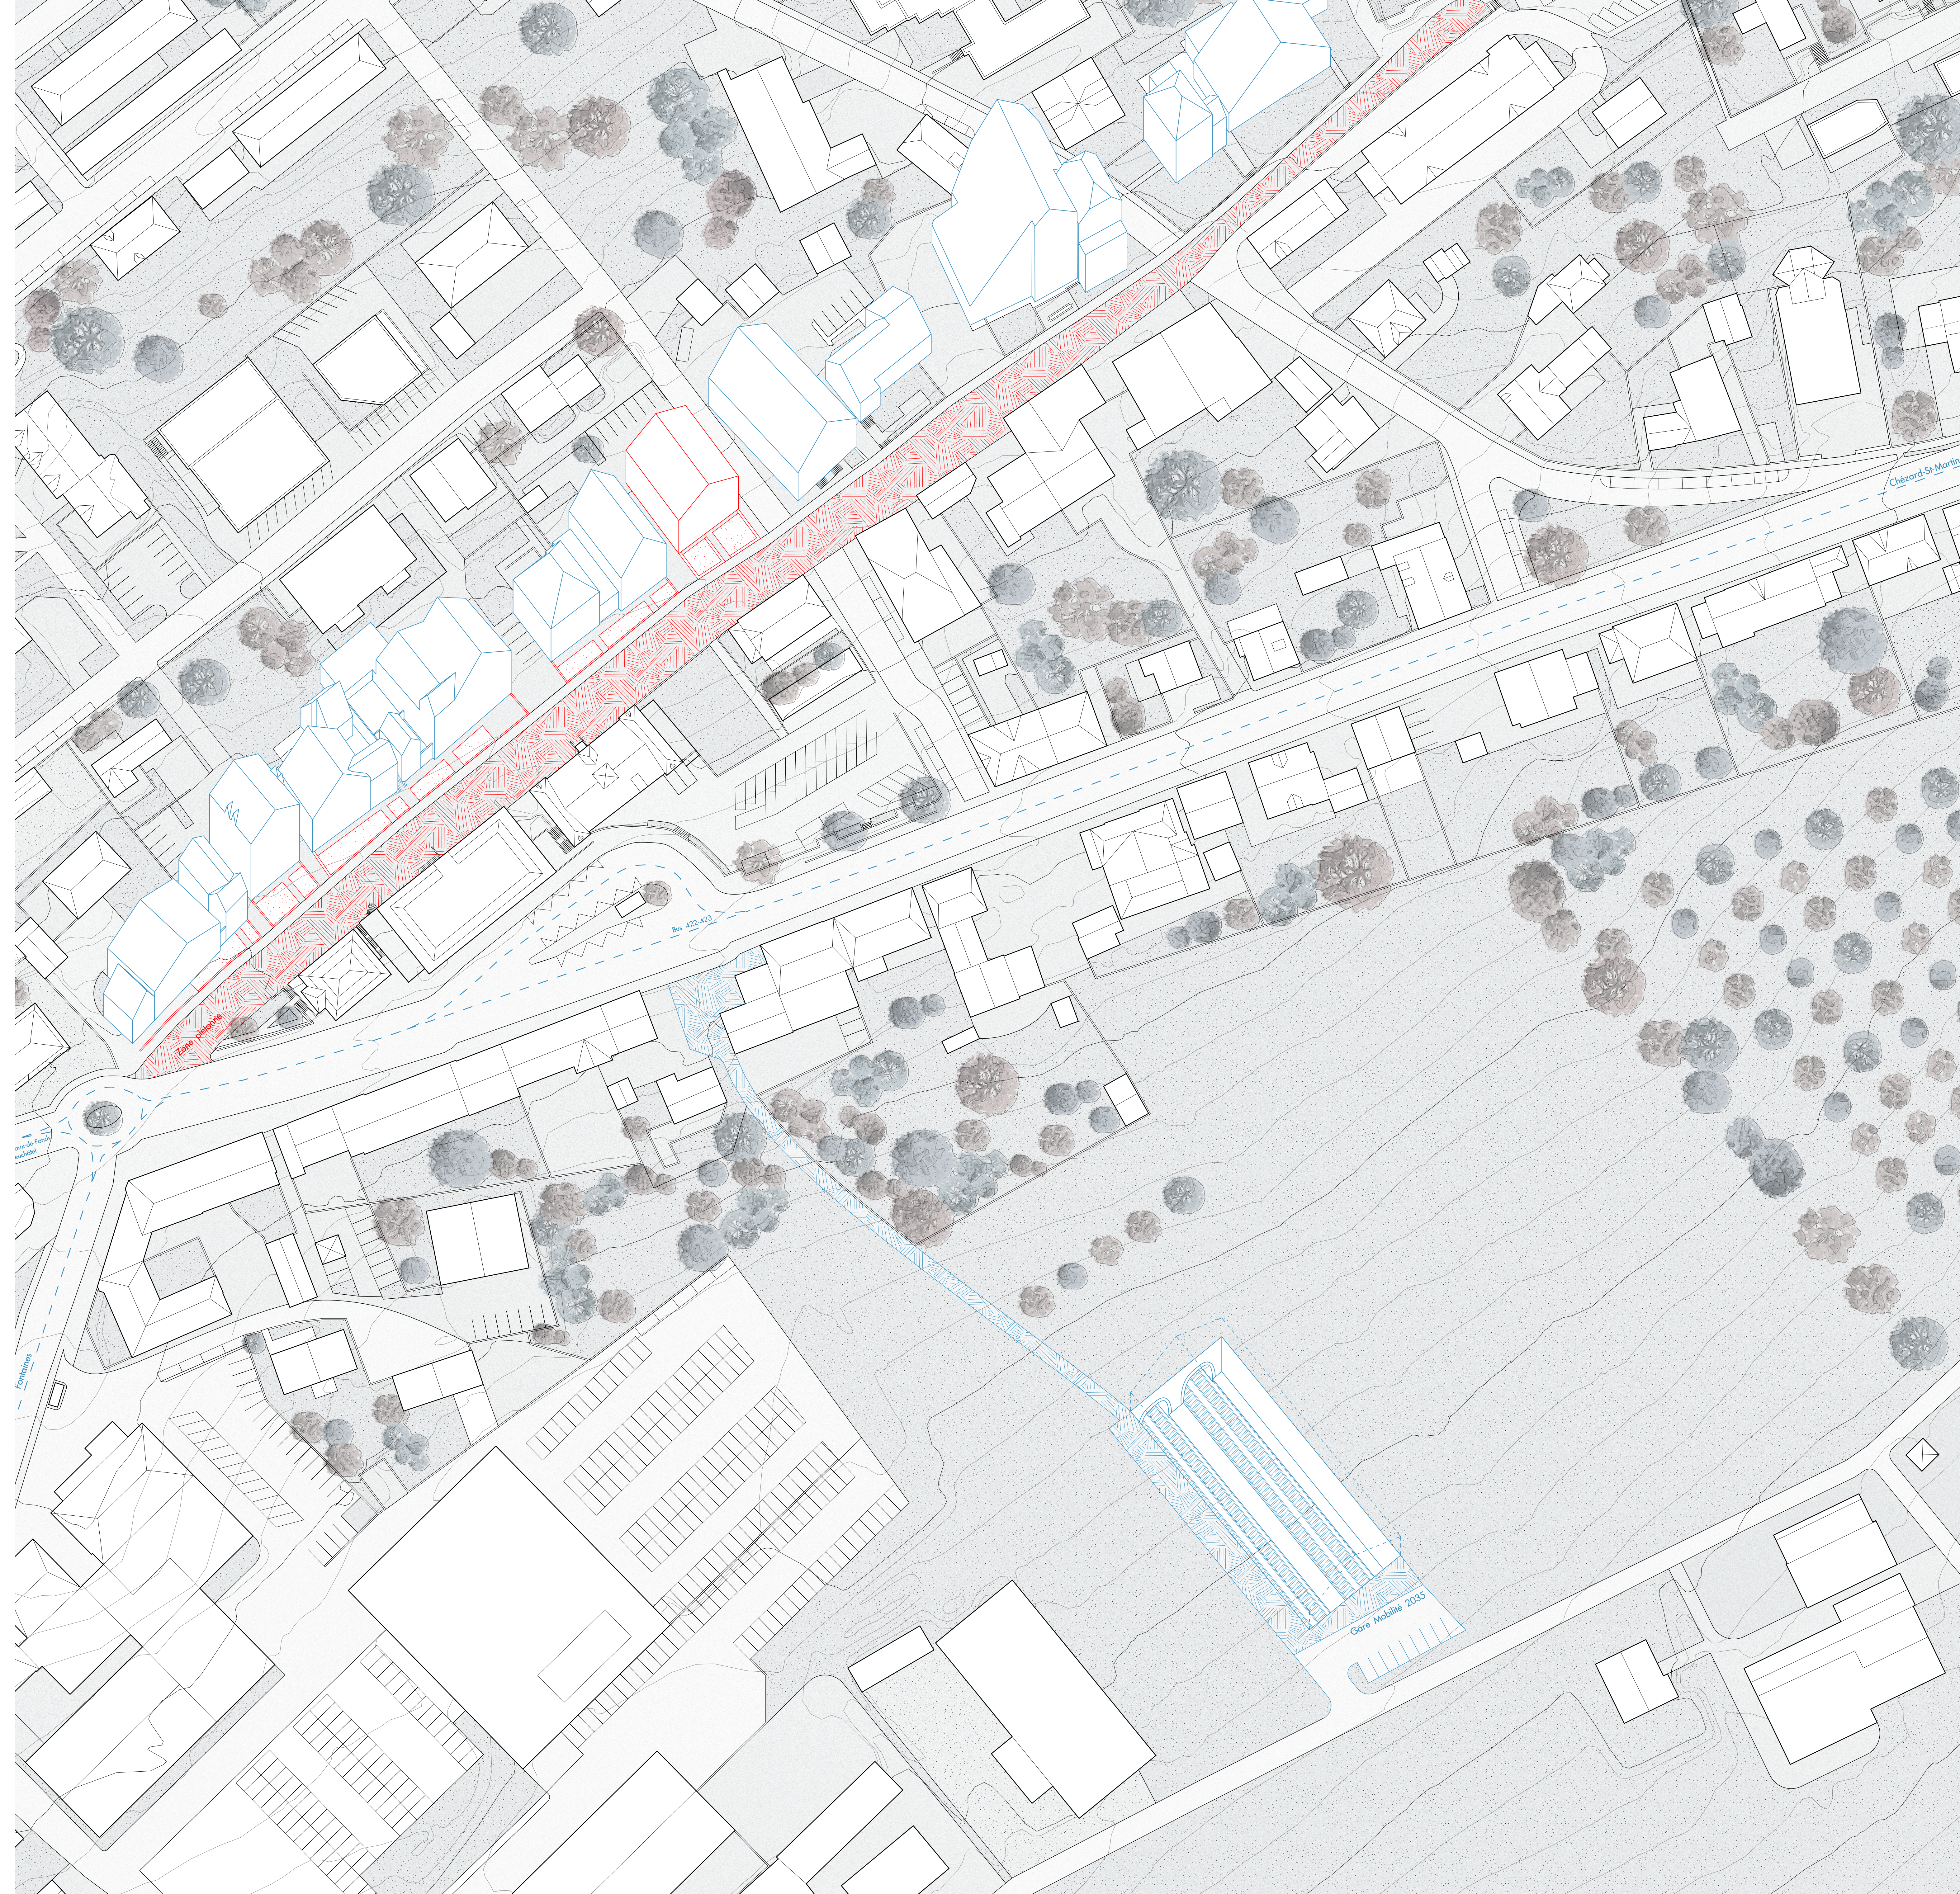

0 5m 50m

PLAN MASSE / 1:500