BENTO HOUSE

Un foyer producteur pour la communauté locale de Naoshima

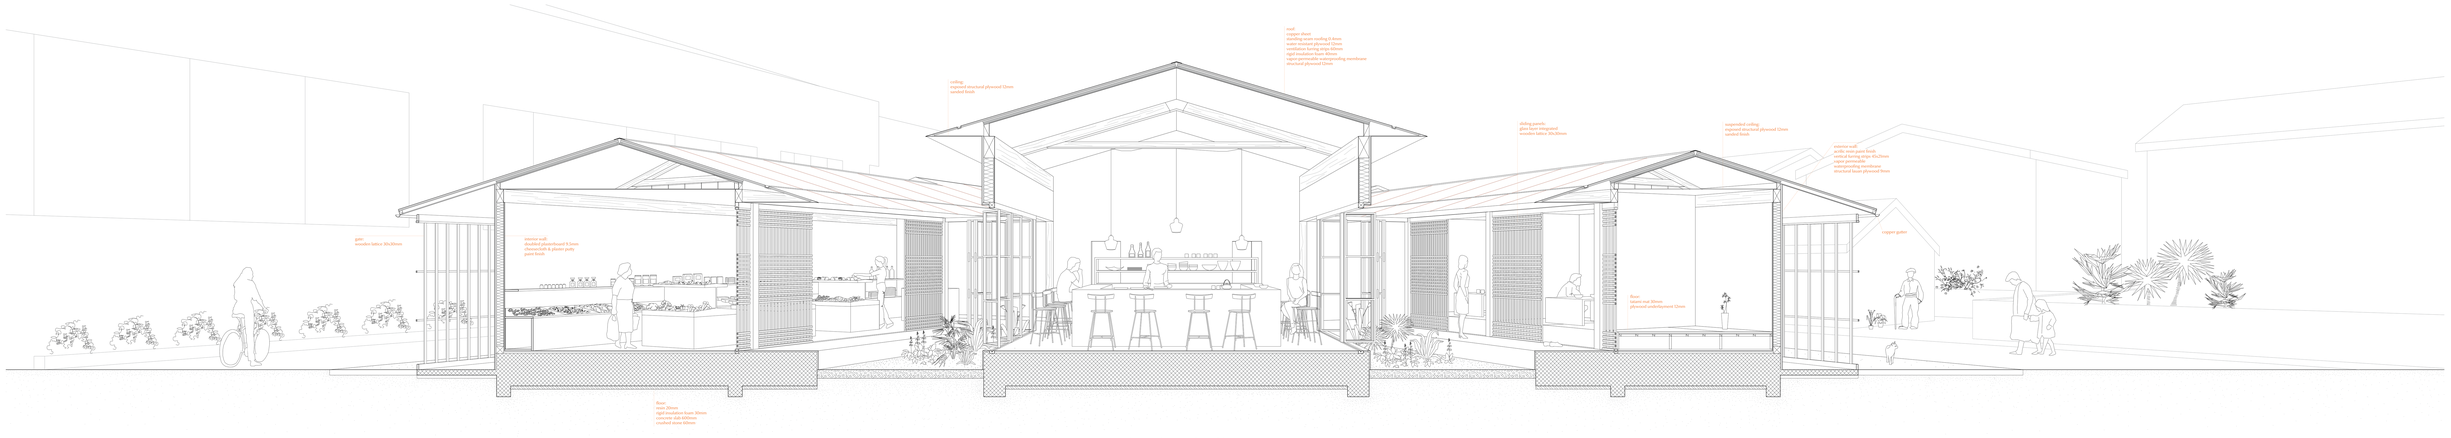

Perspective section AA'
1/20

Situation plan - Miyanoura village
1/2'000

the interior garden

the treshold

the street

Site elements

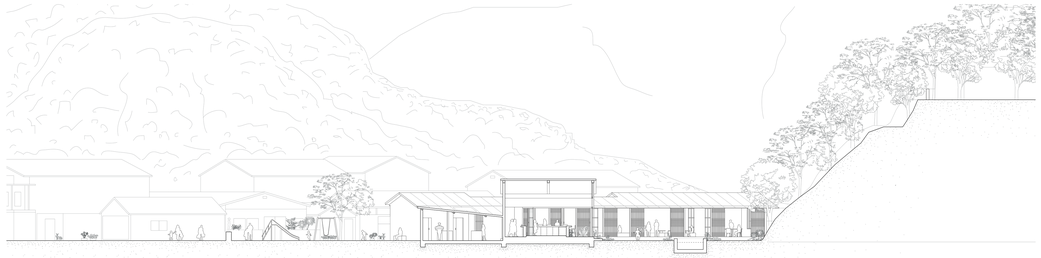

Section BB'
1/100

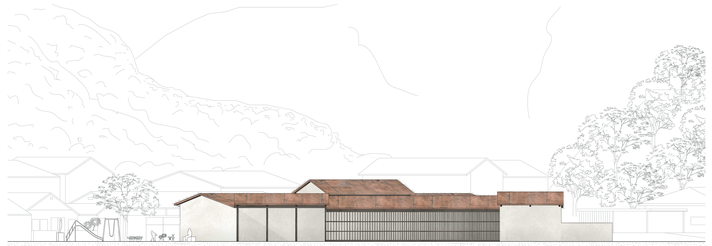

South elevation
1/100

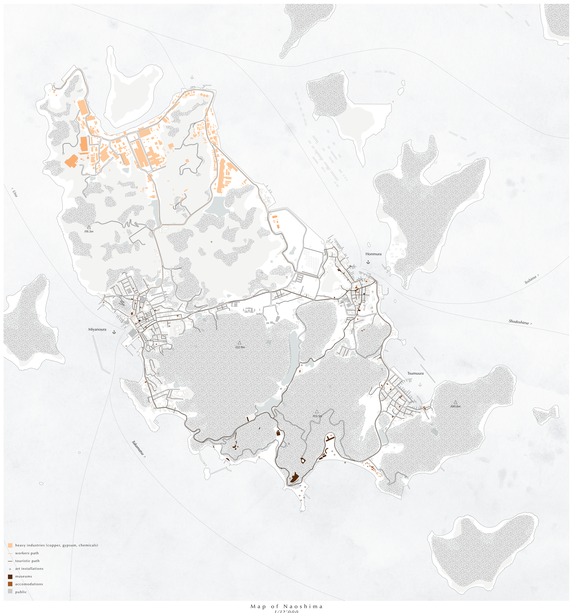

Map of Naoshima
1/12'000

Bento boxes production

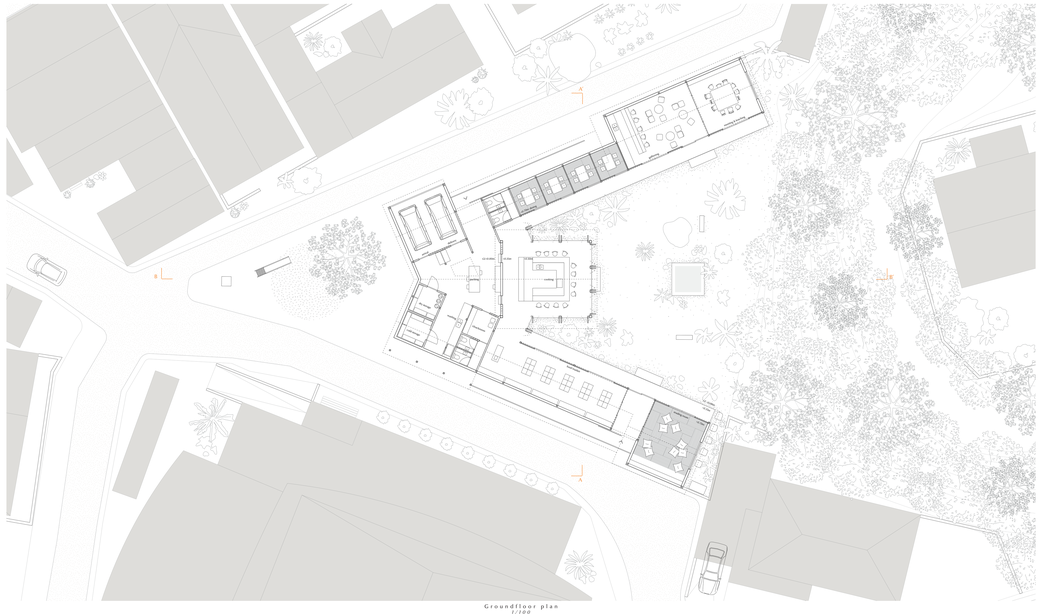

Groundfloor plan
1/100

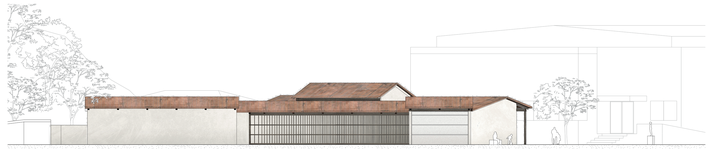

North elevation
1/100

Kitchen view

Map of the Setto Inland Sea
1/12'000'000