






.WATERFRONT

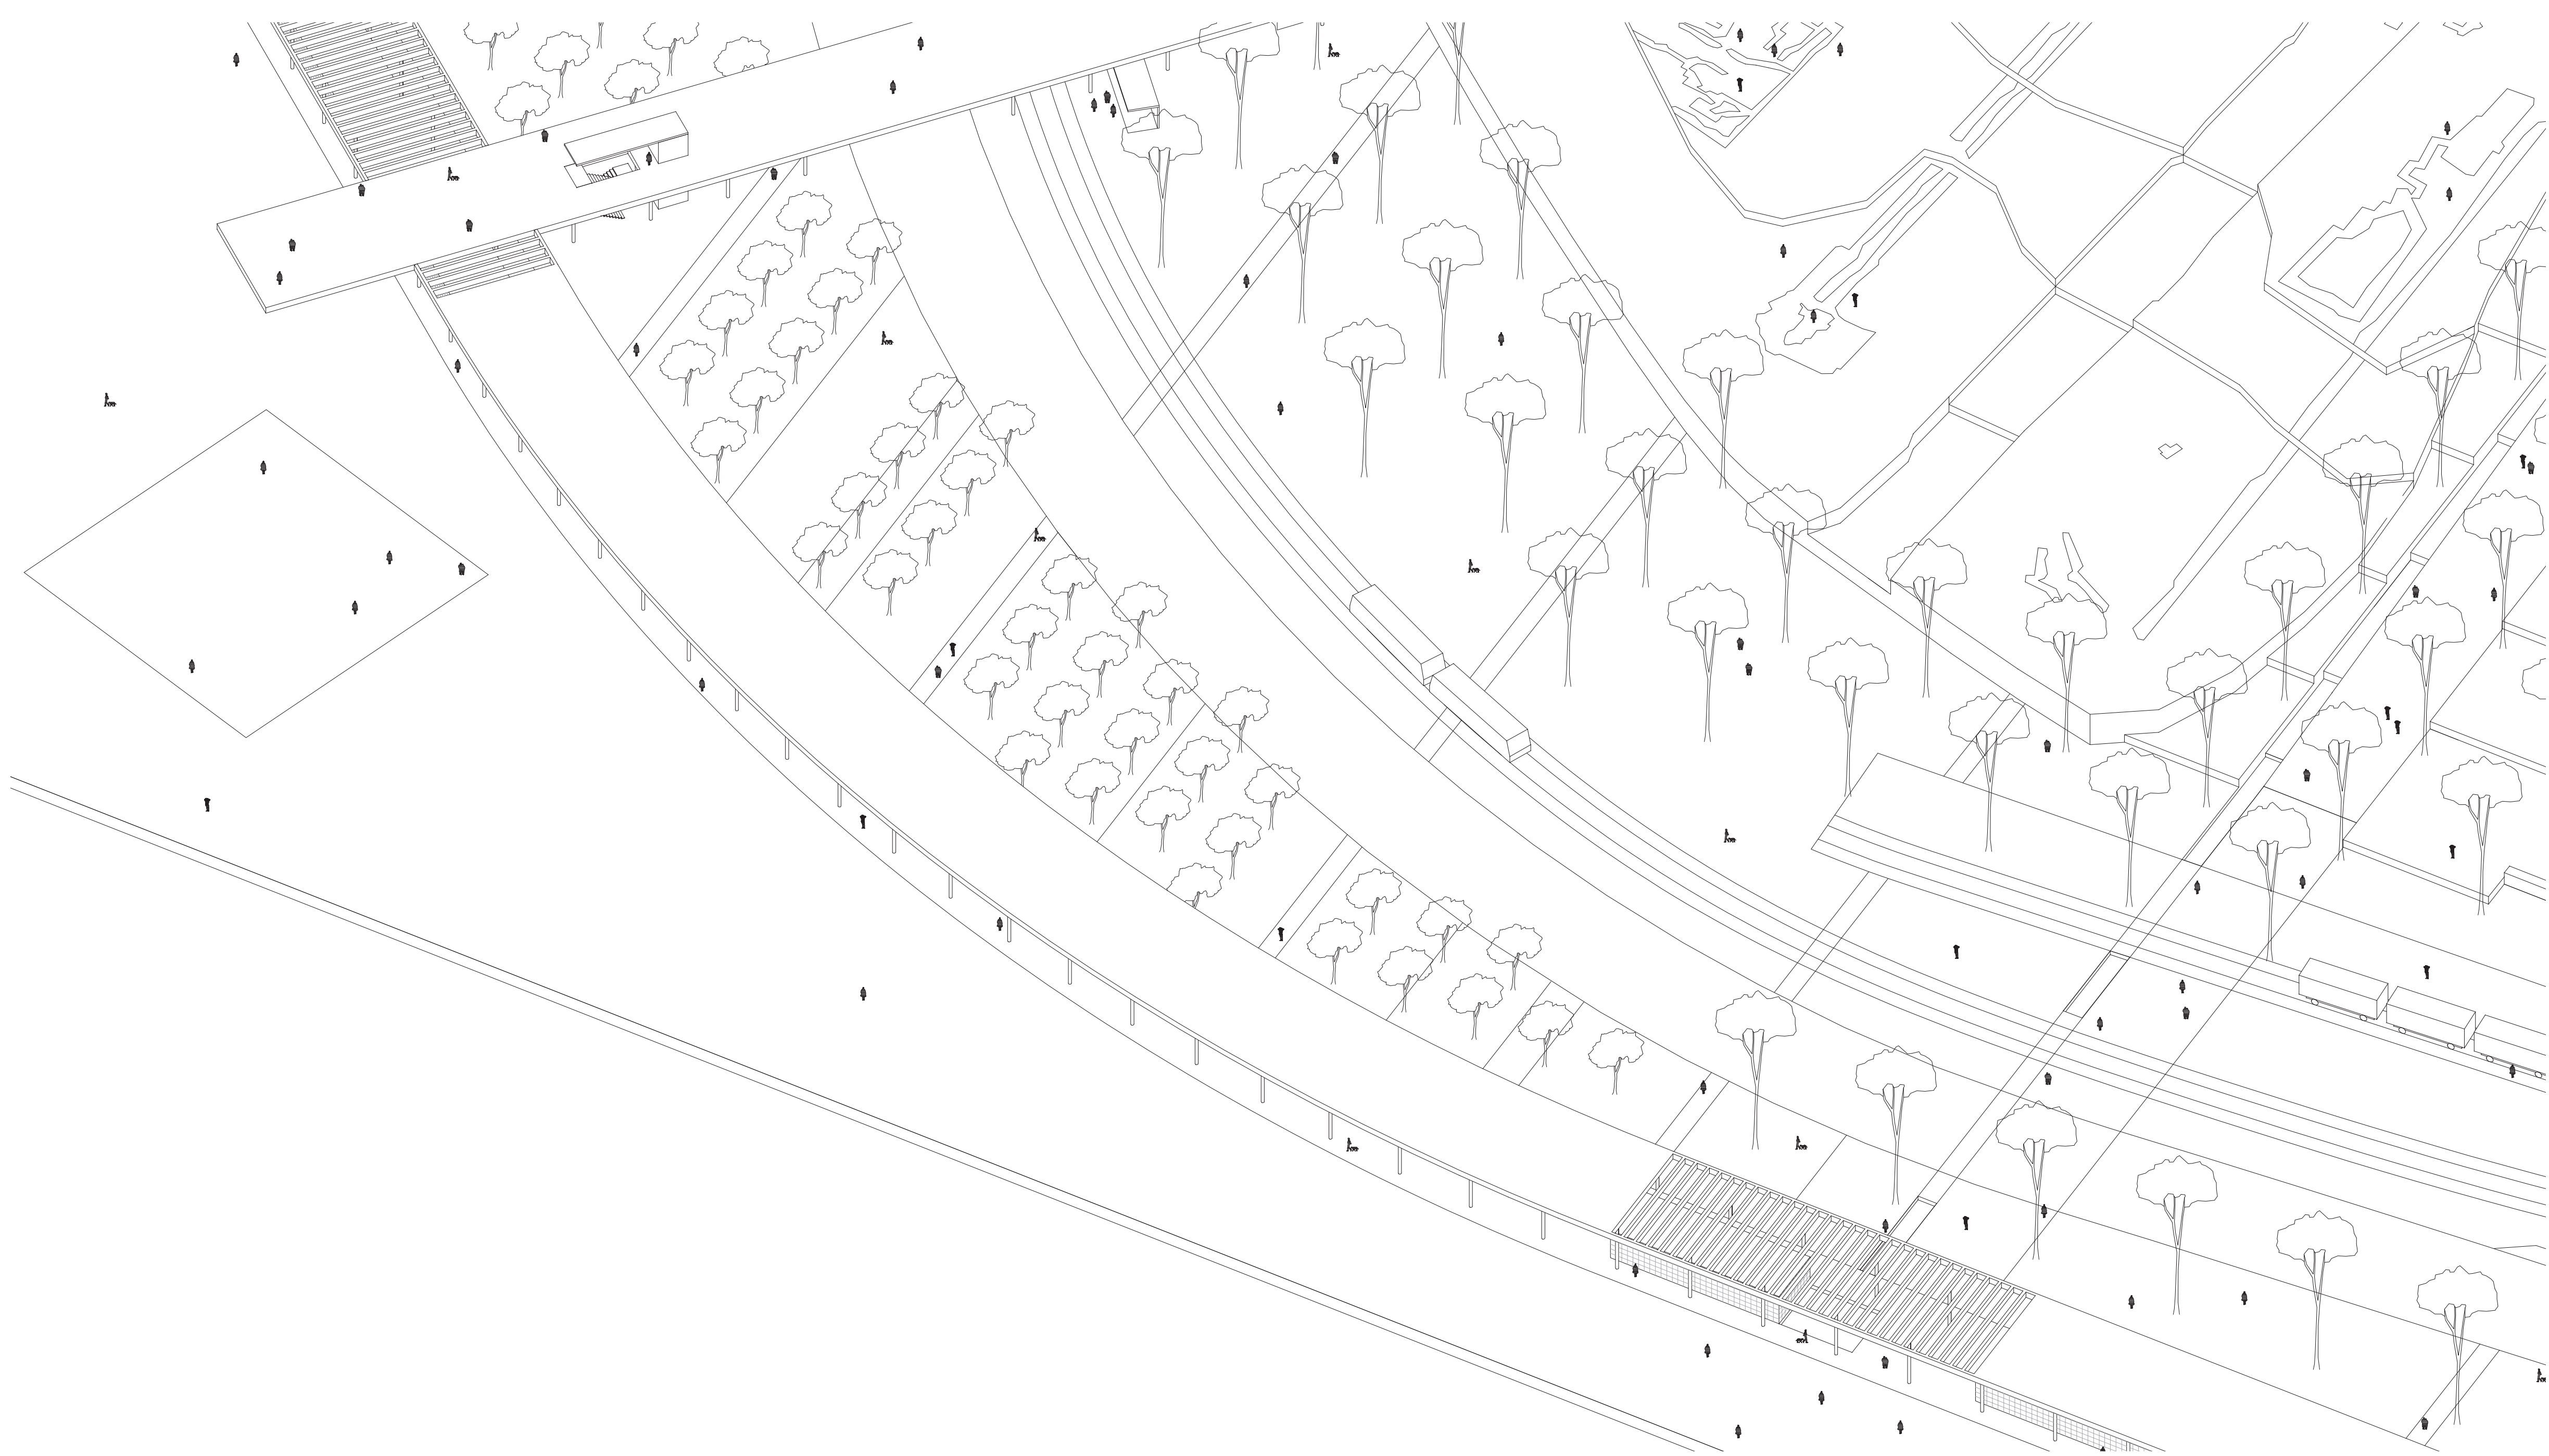


ISOMETRIC NE.

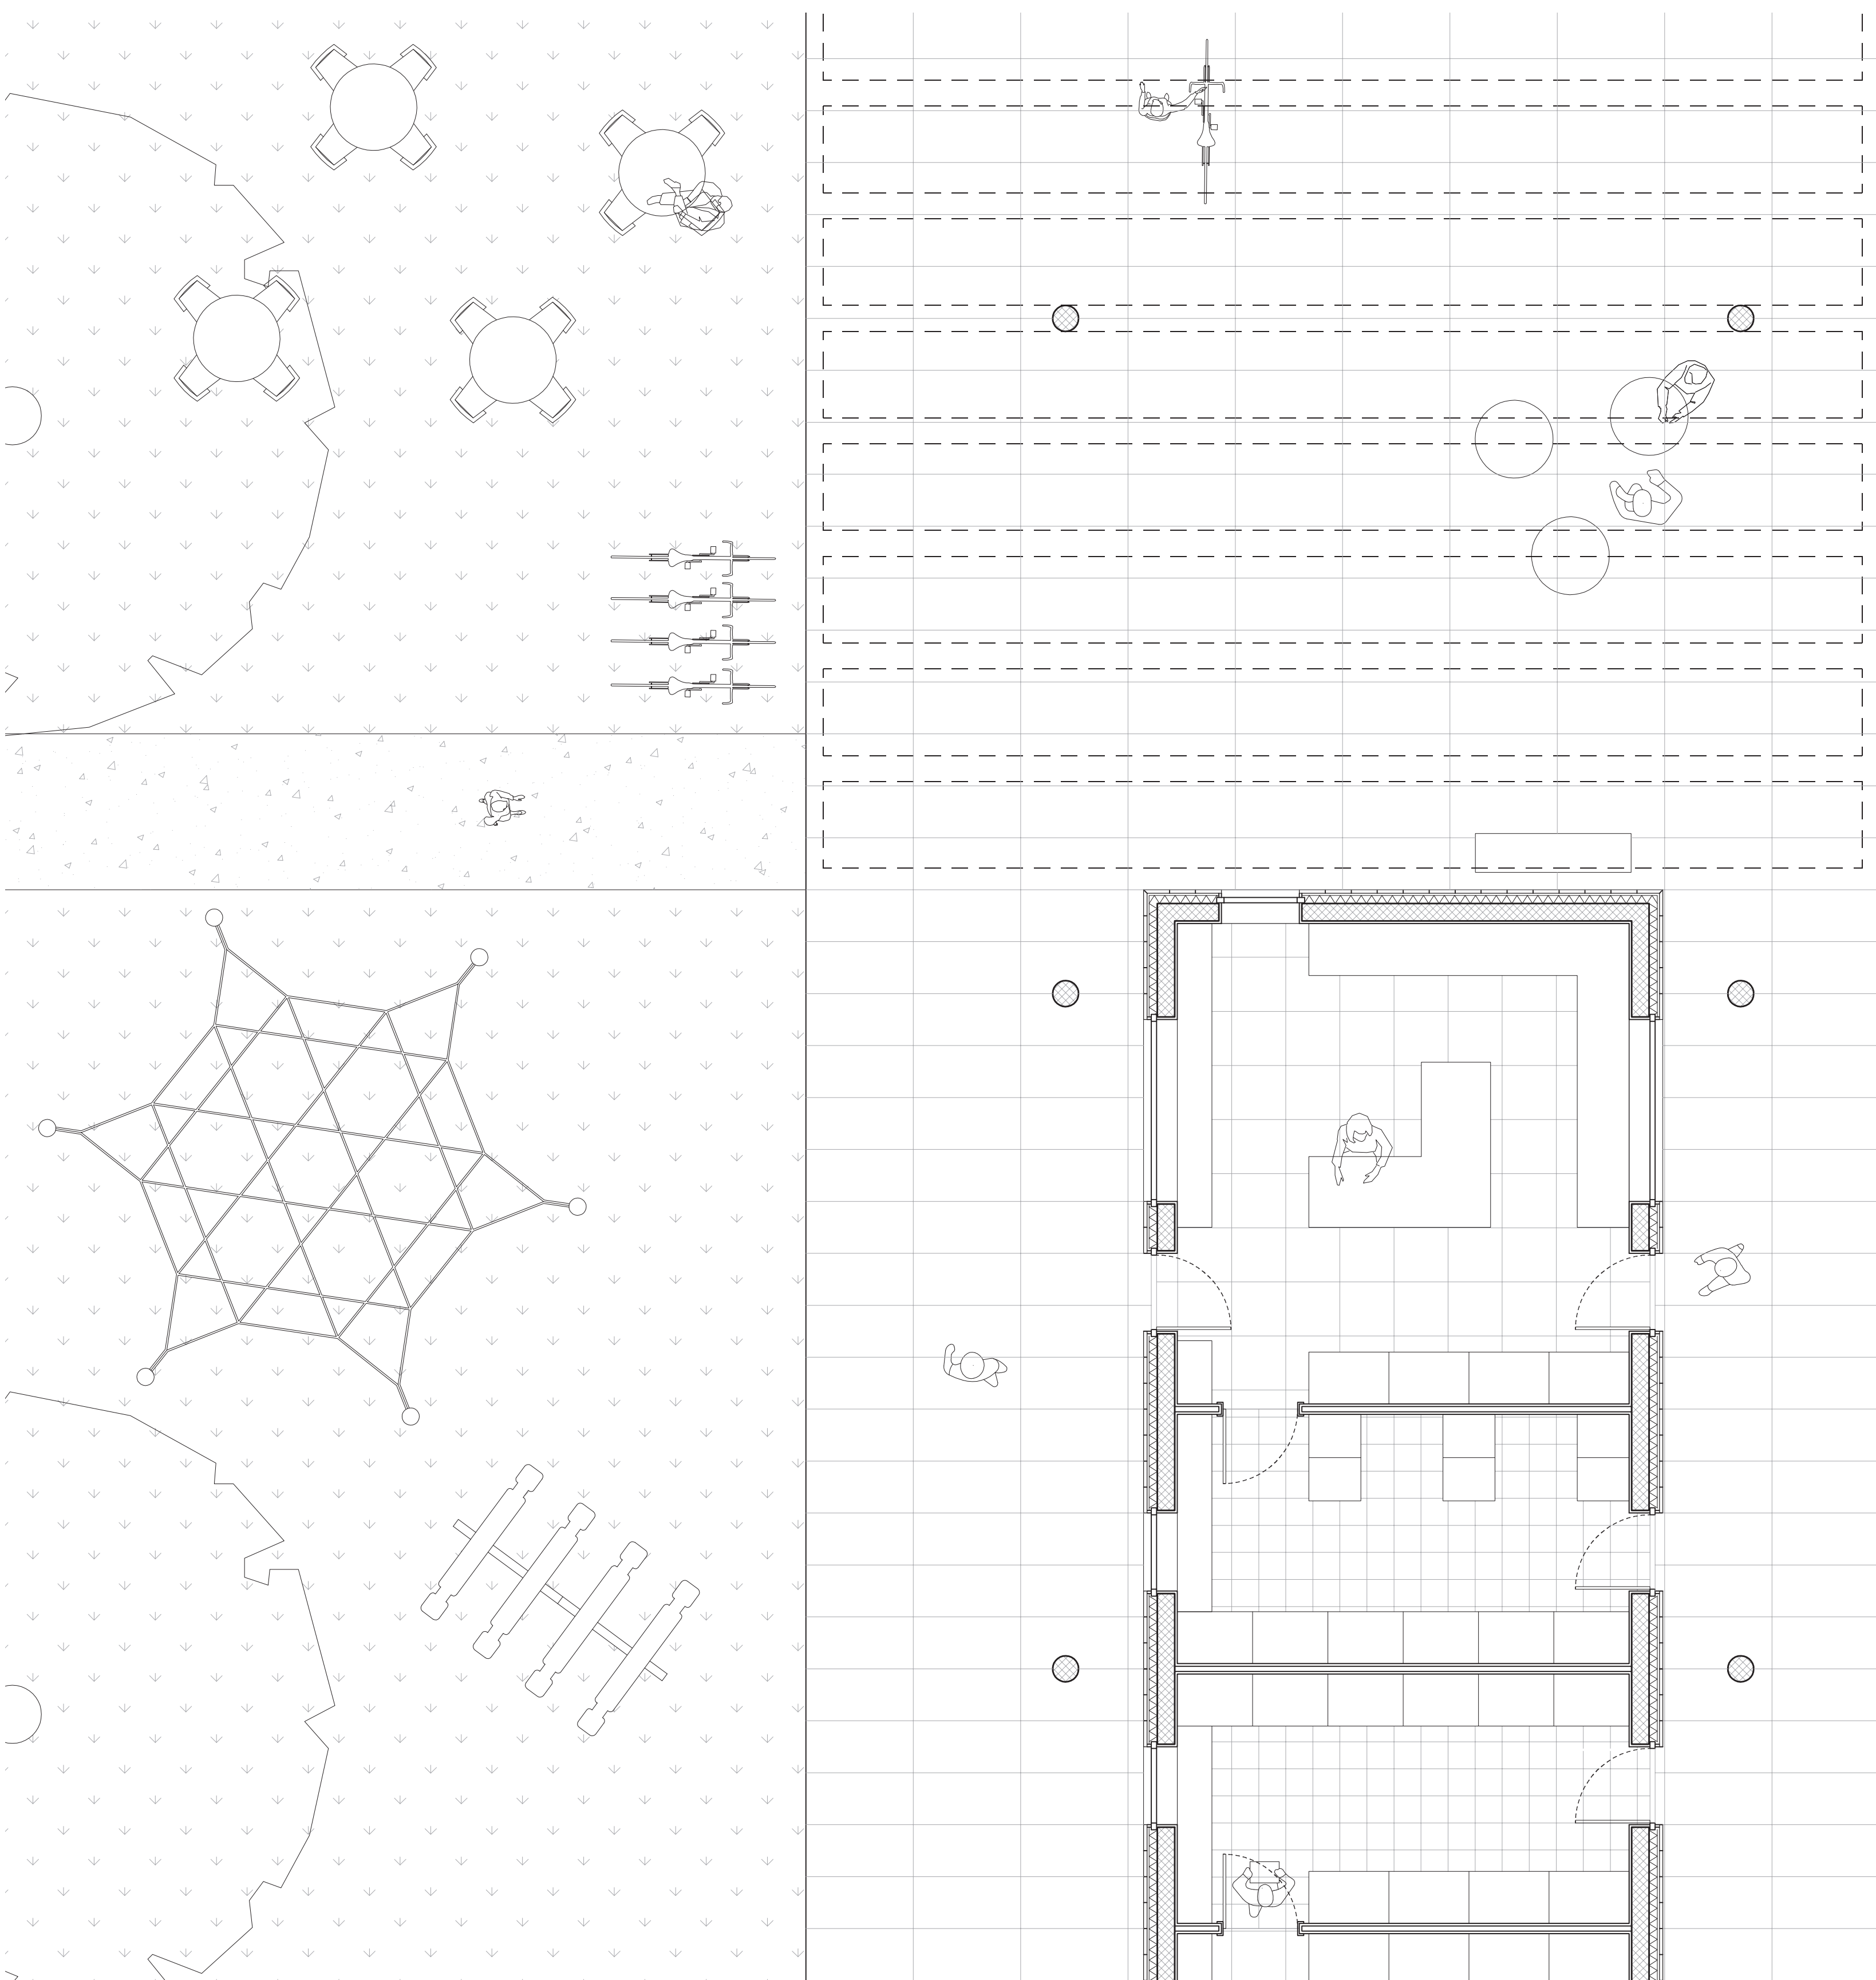


PLAN. SCALE 1/50

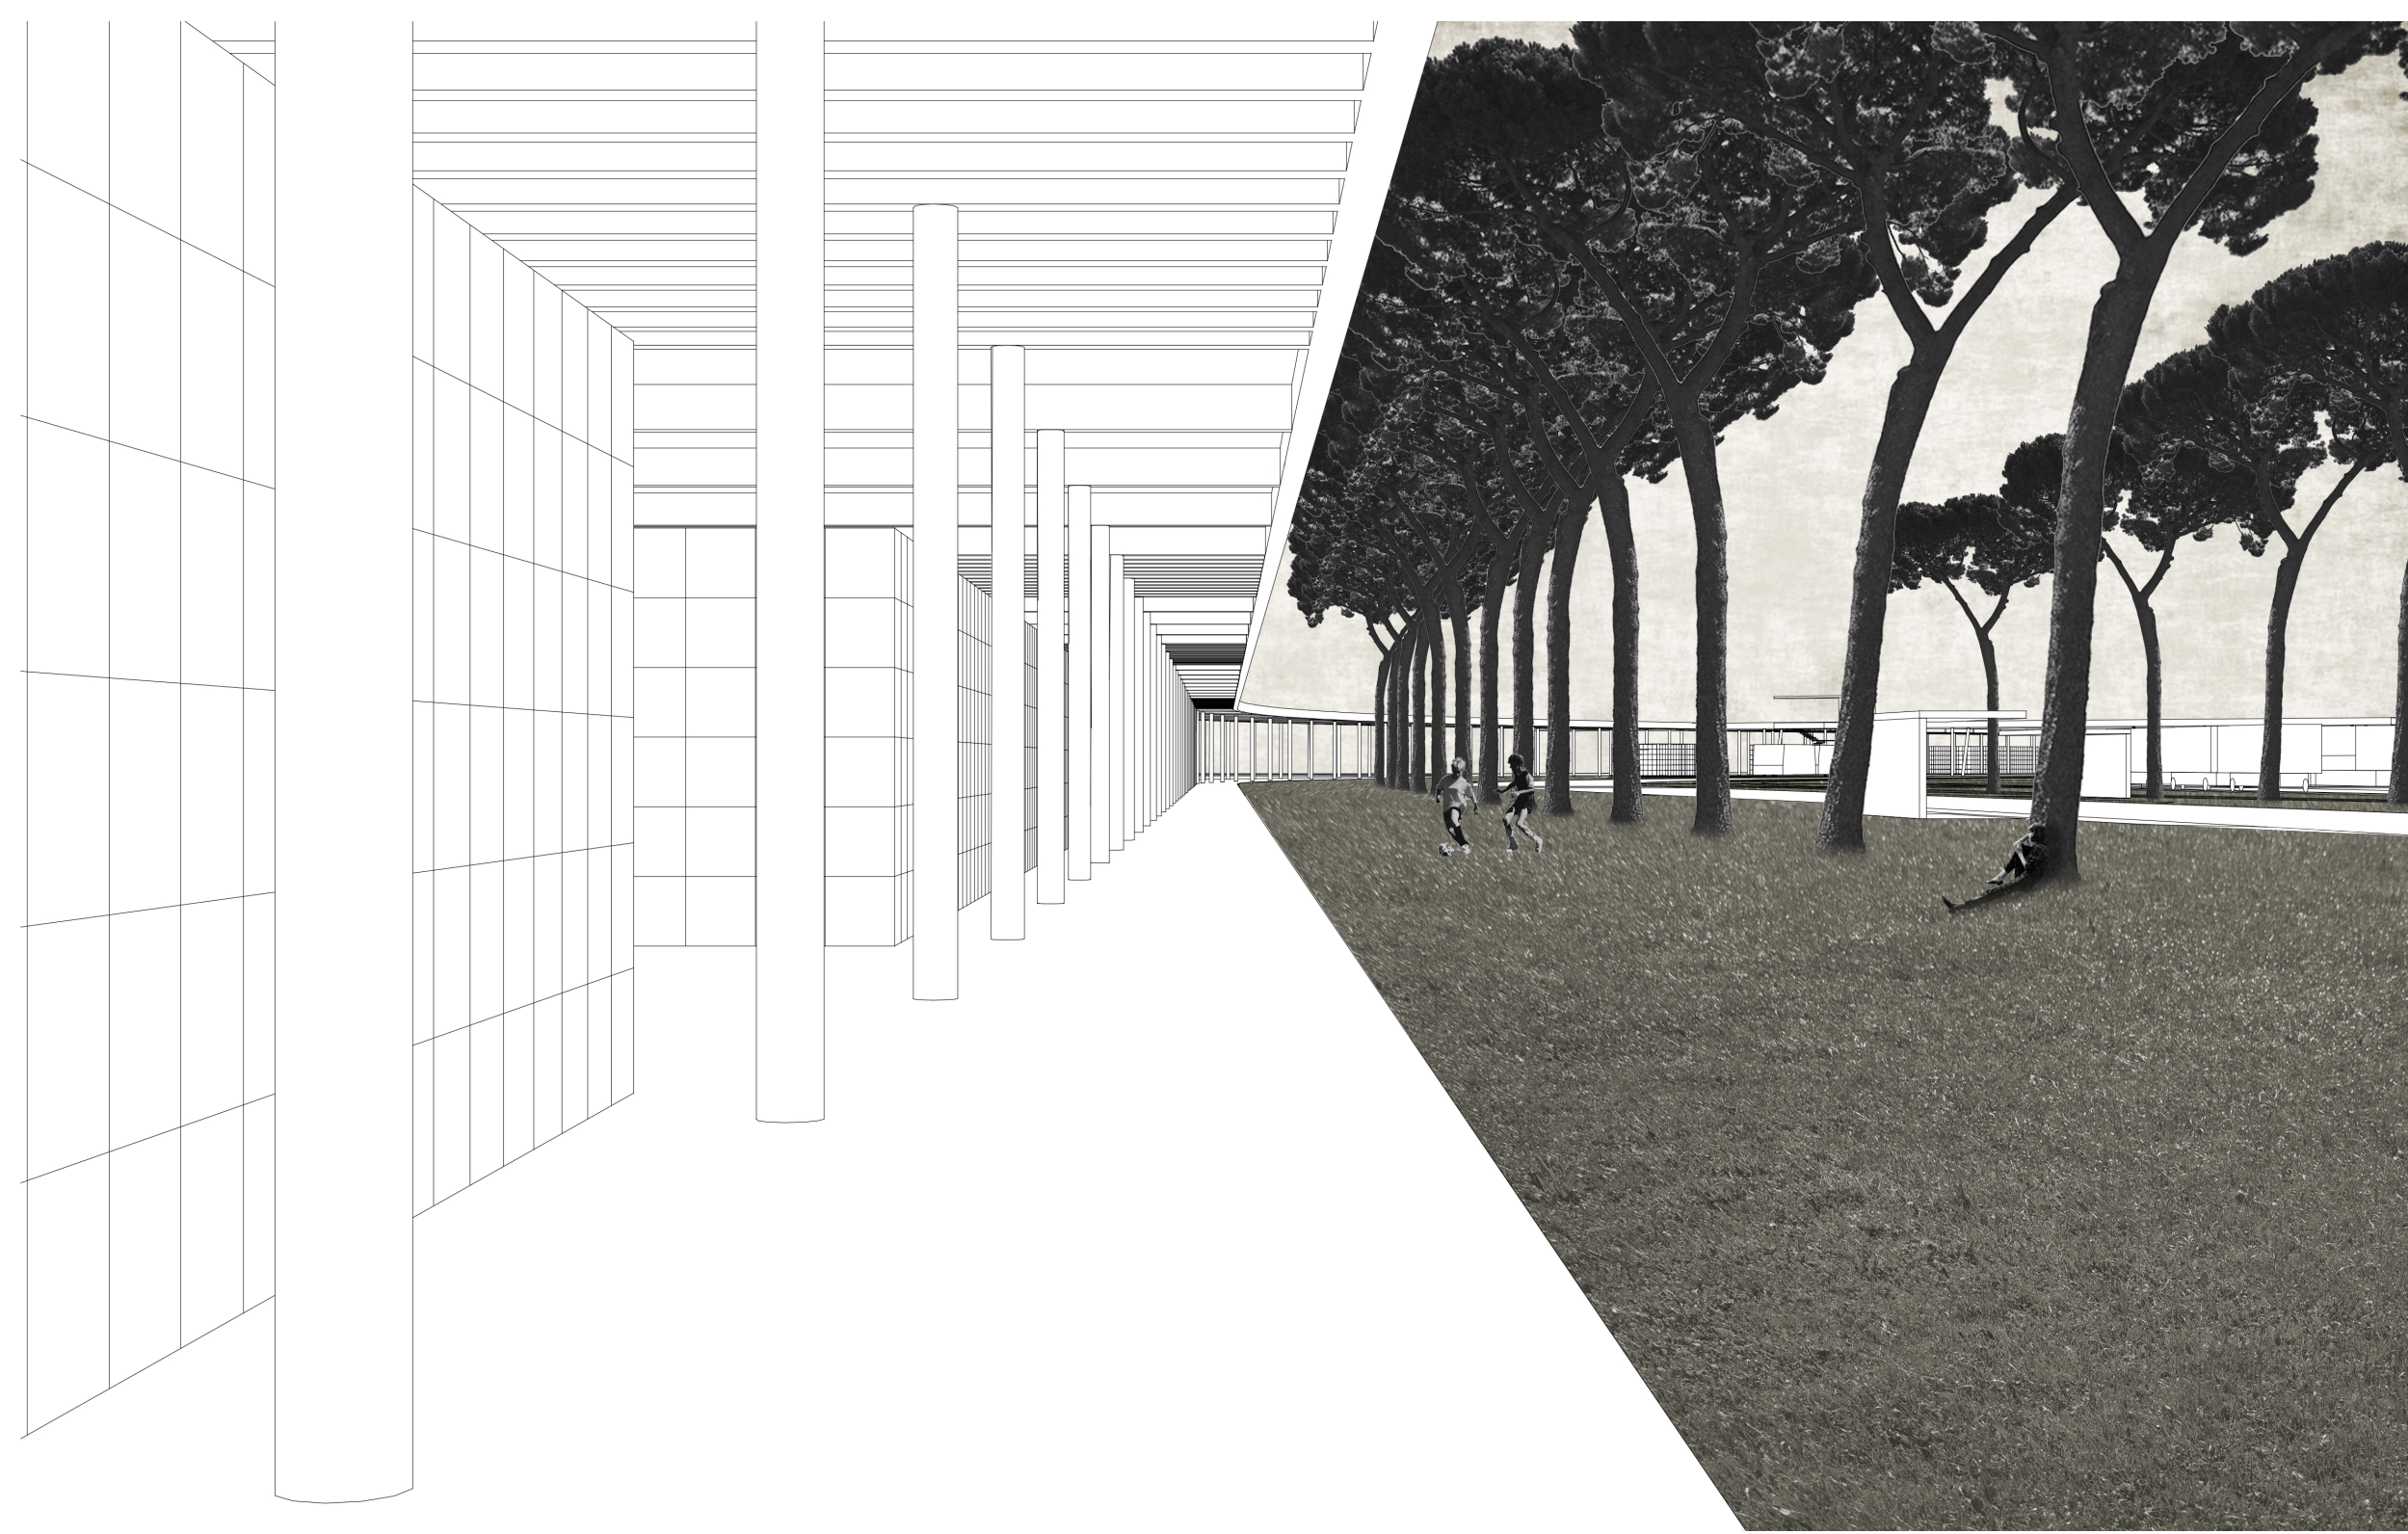


.UNDER THE ROOF

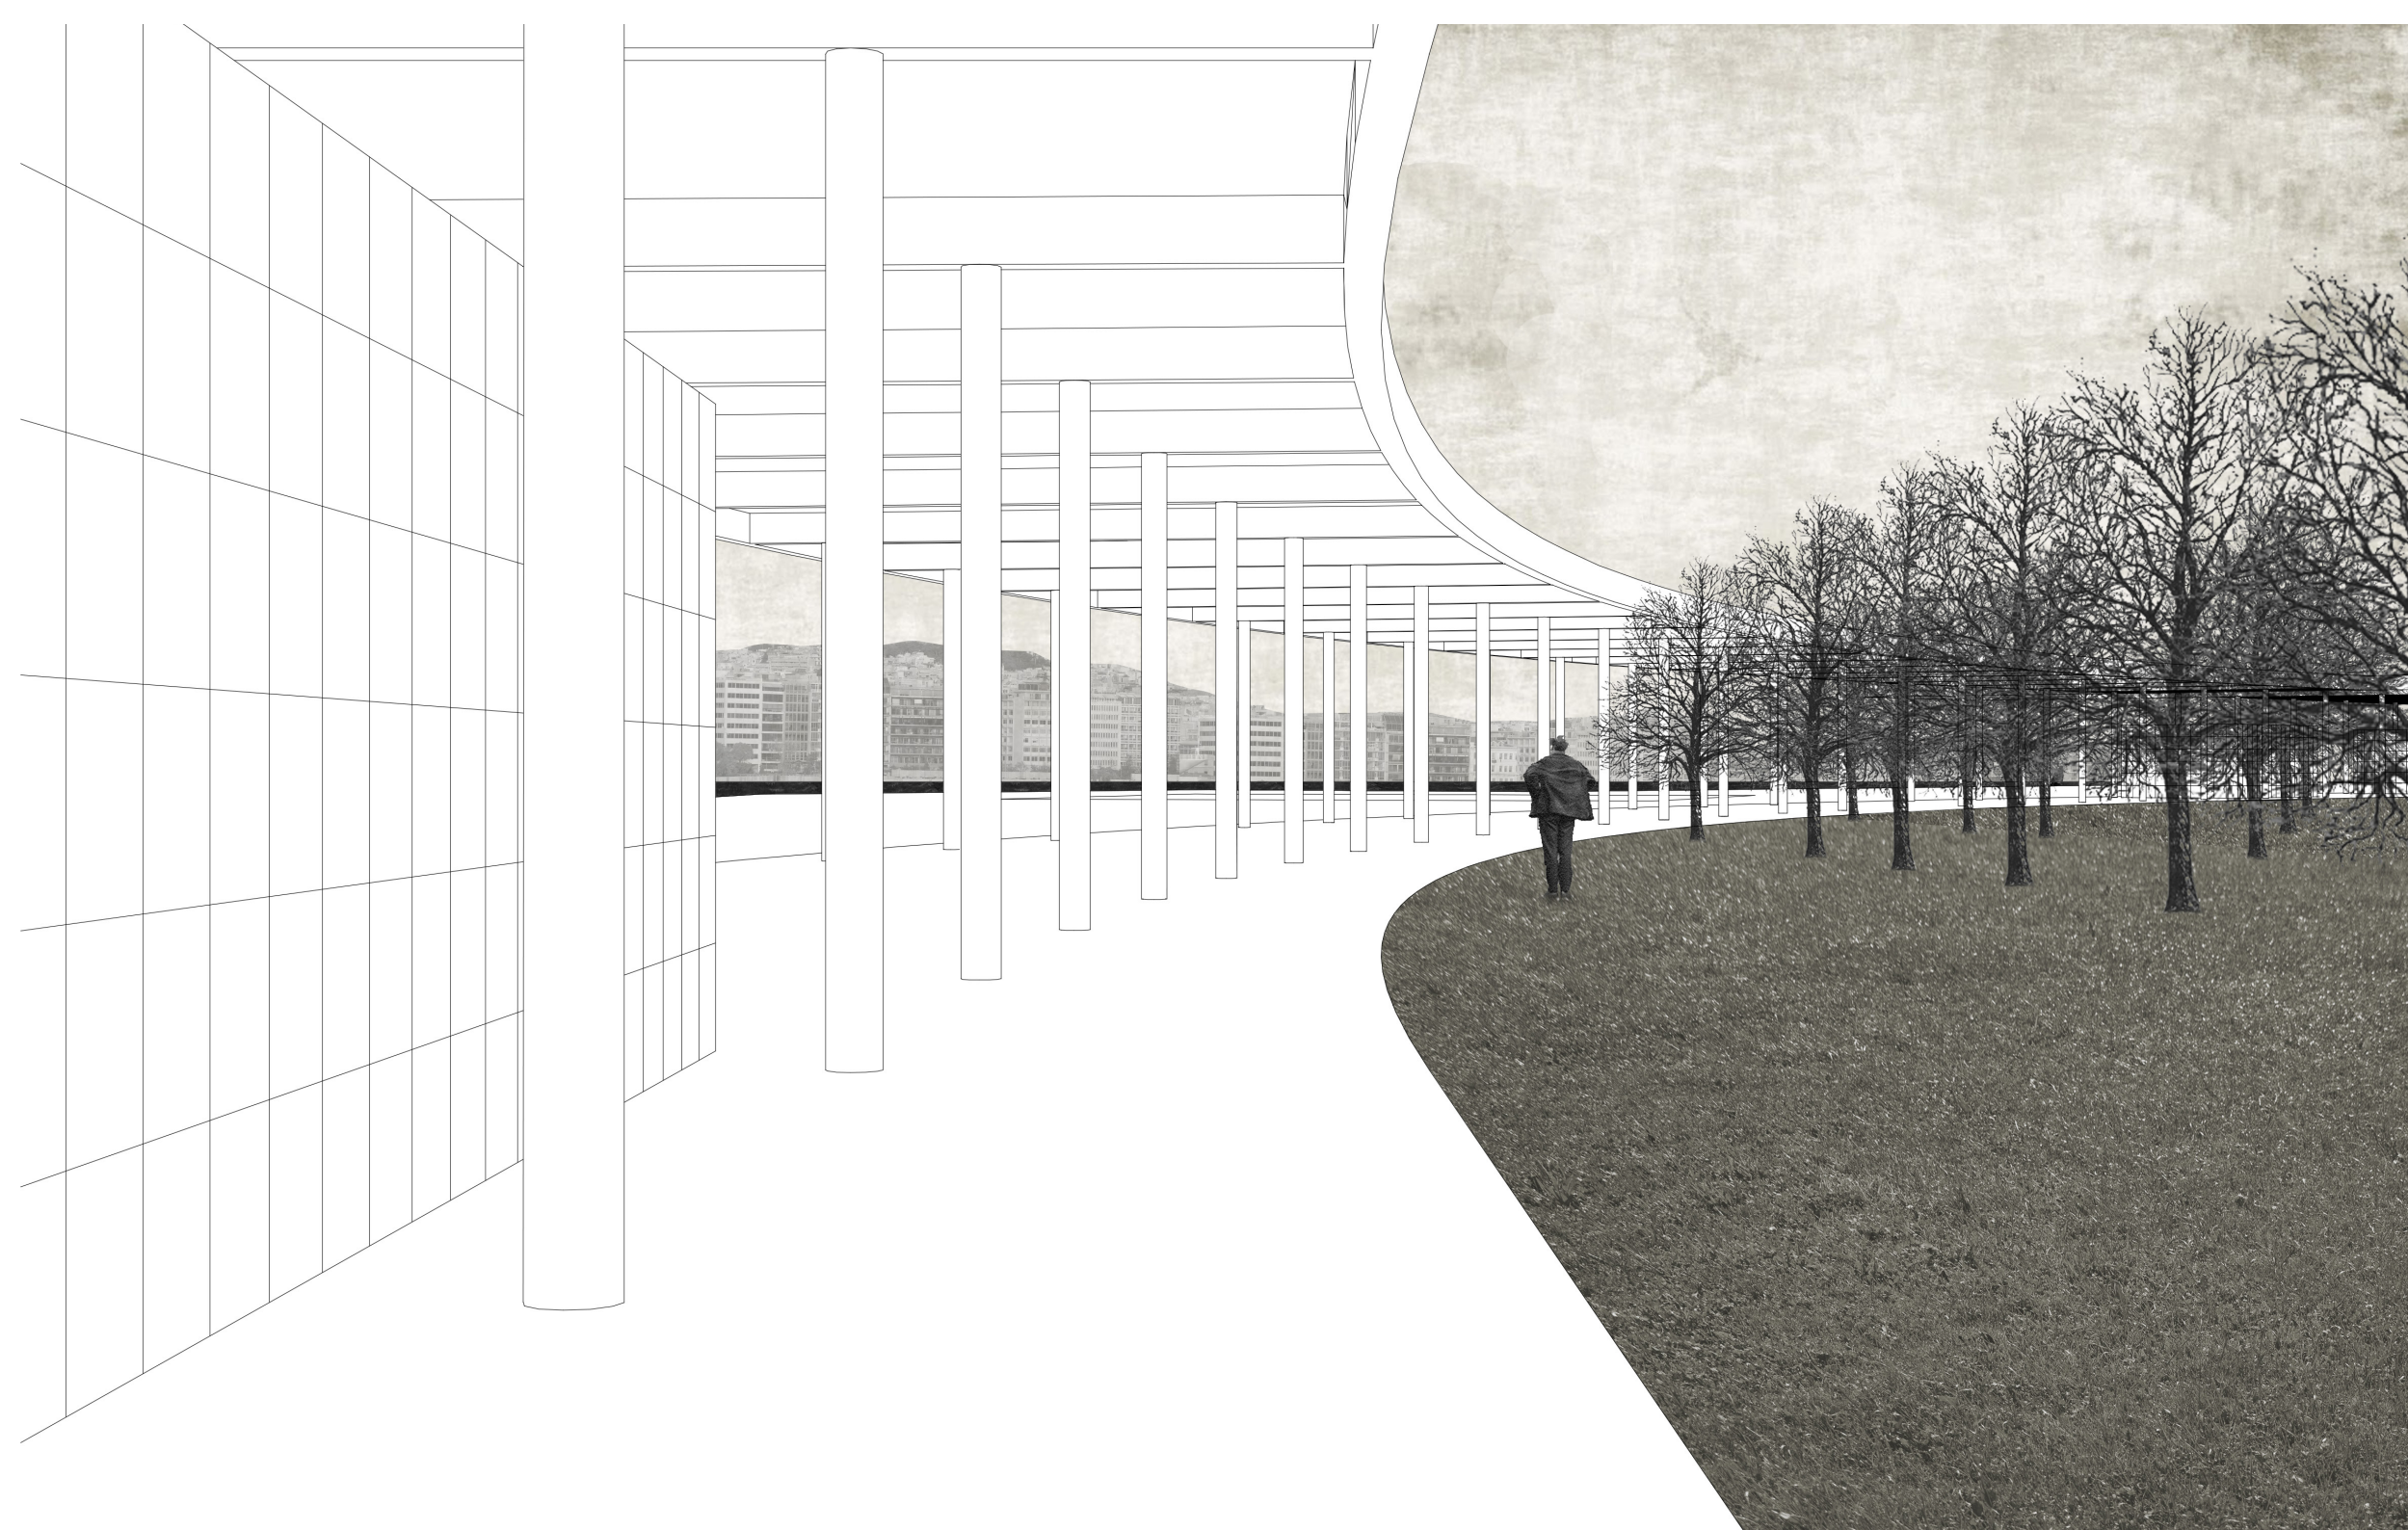


.UNDER THE ROOF

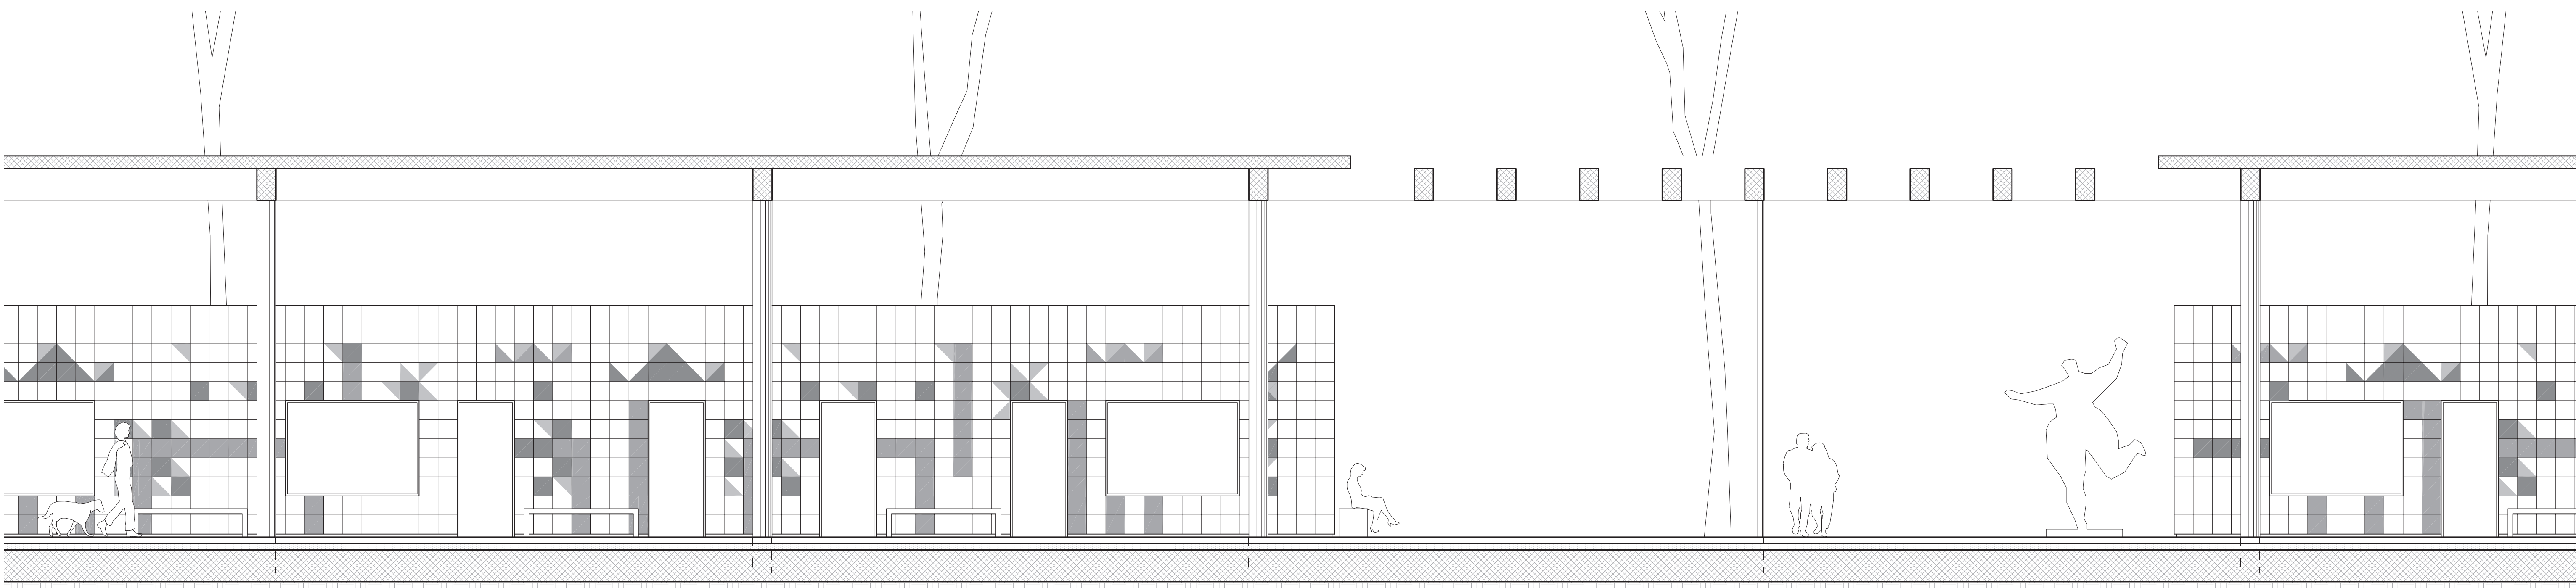

ELEVATION & SECTION. SCALE 1/50

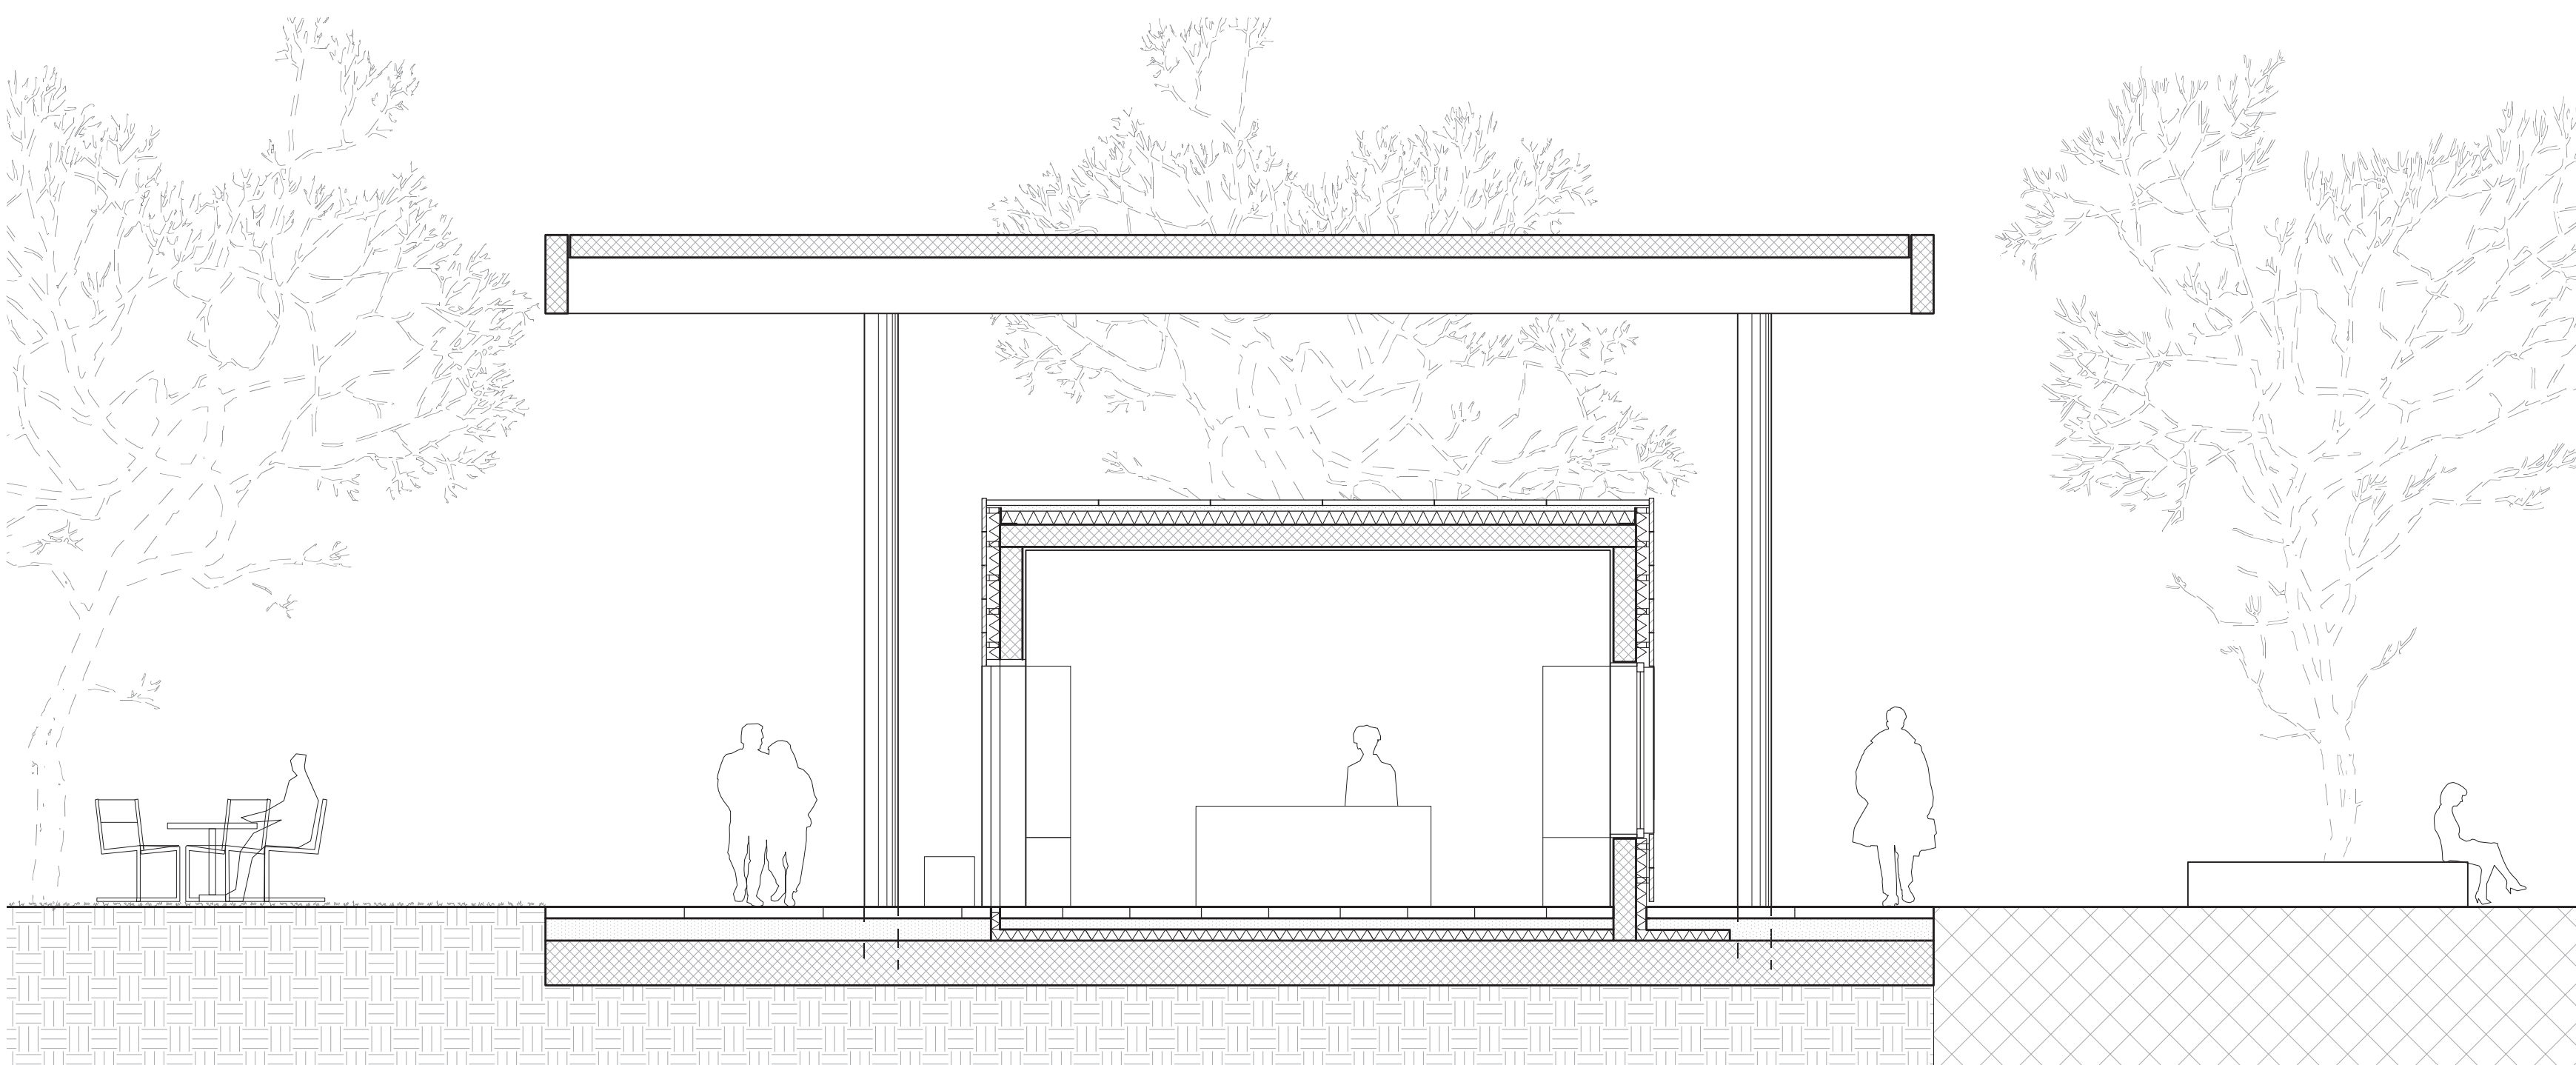

SECTION SHOP. SCALE 1/50

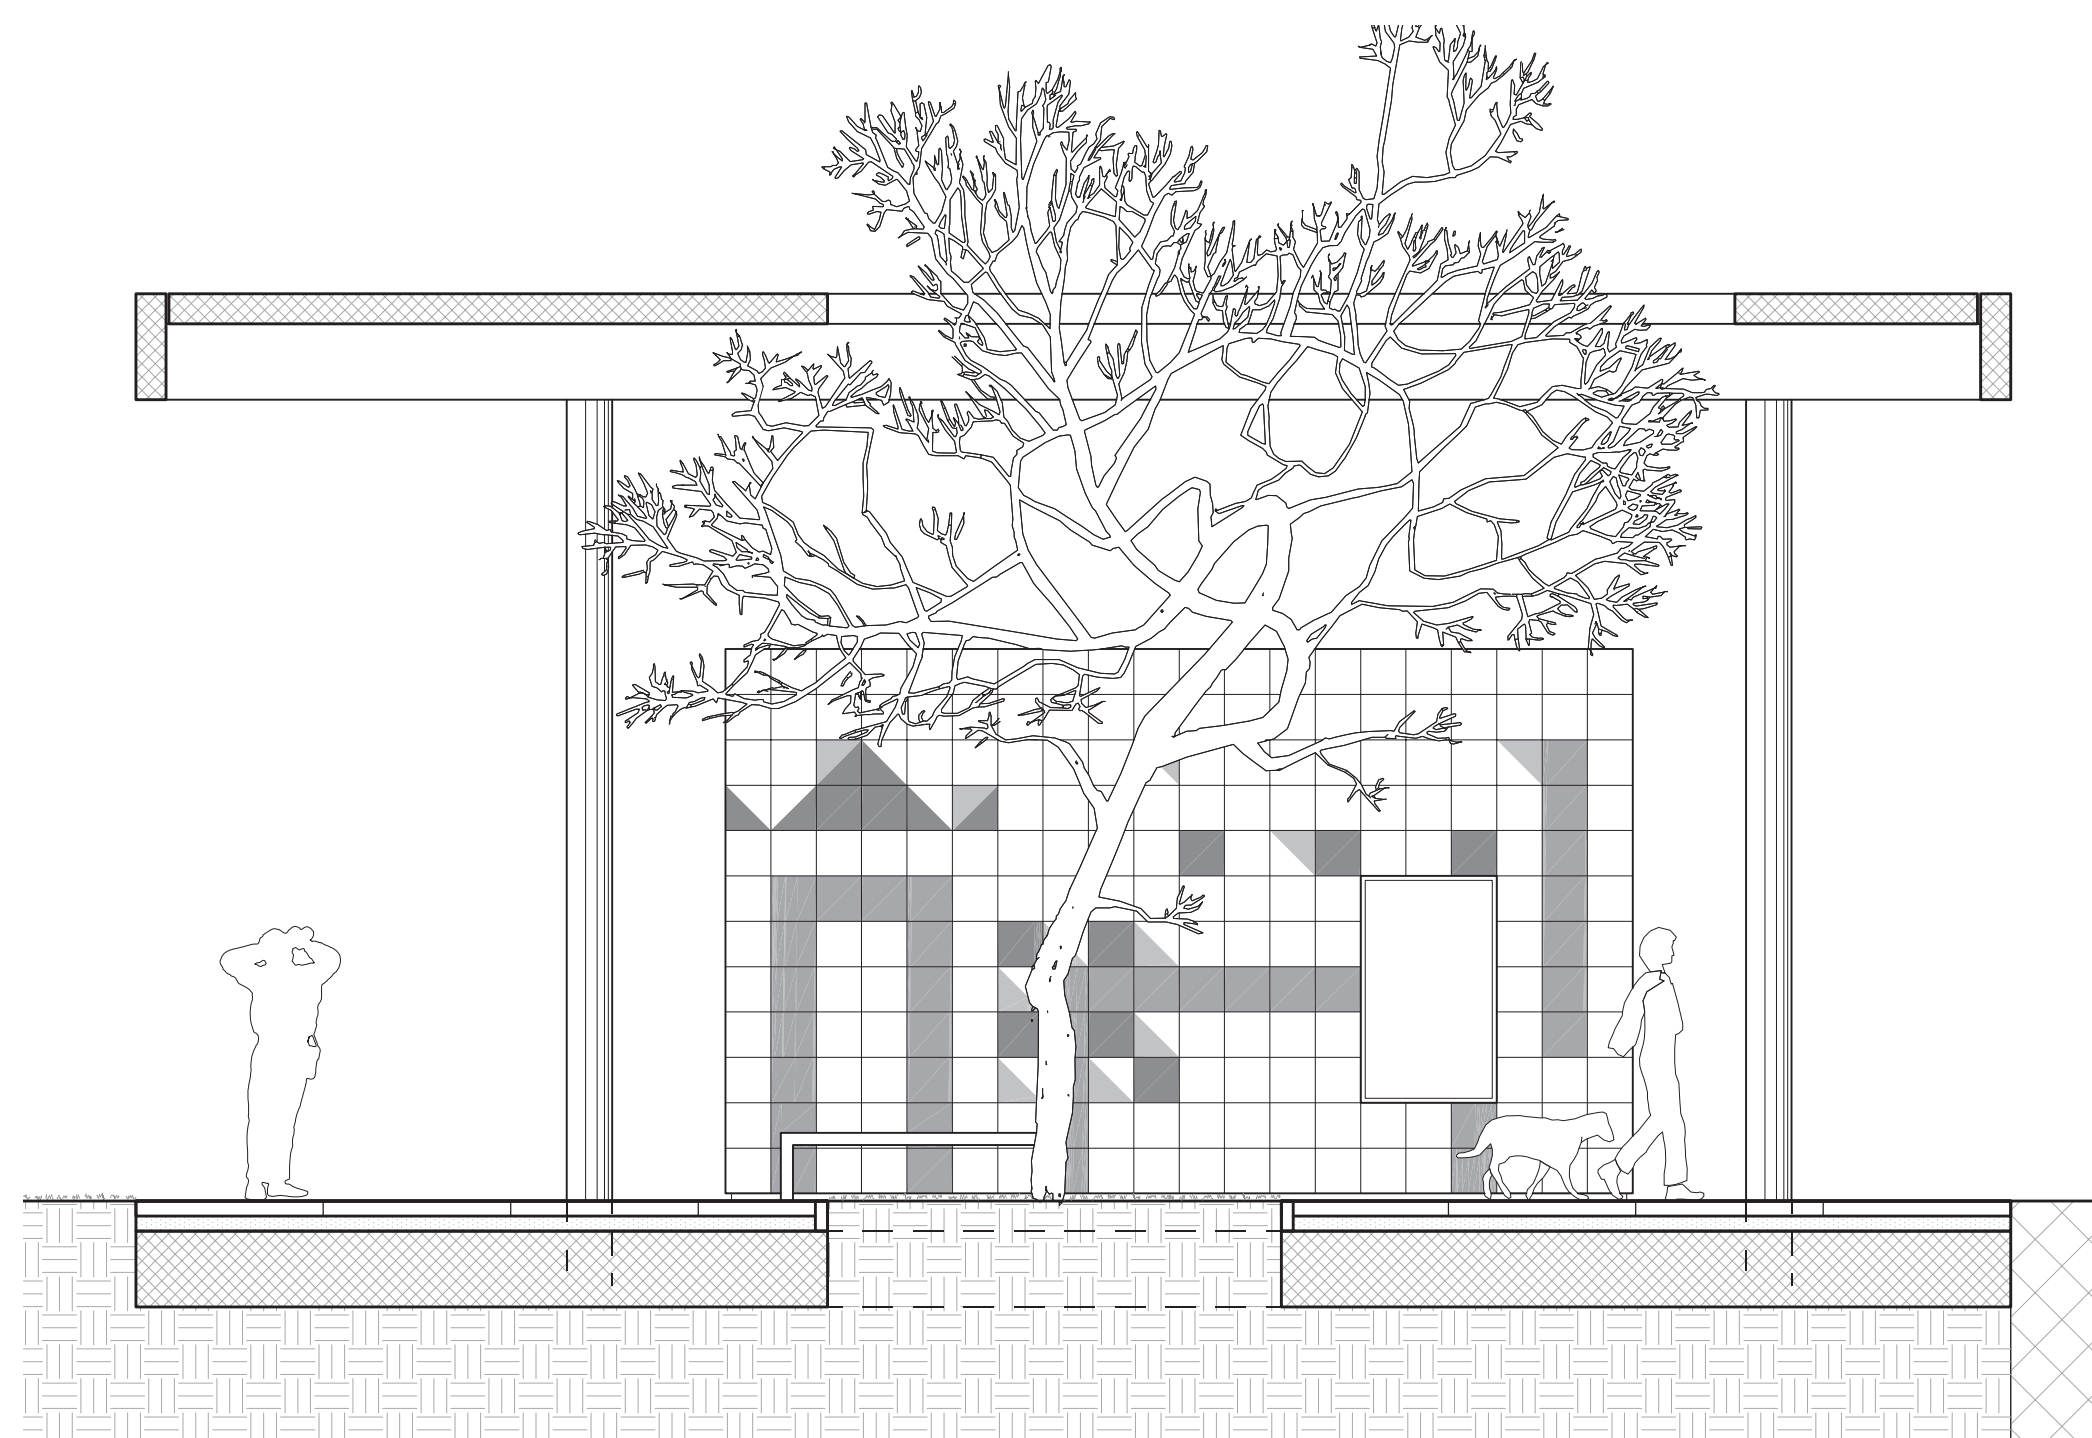

SECTION PASSAGE. SCALE 1/50