

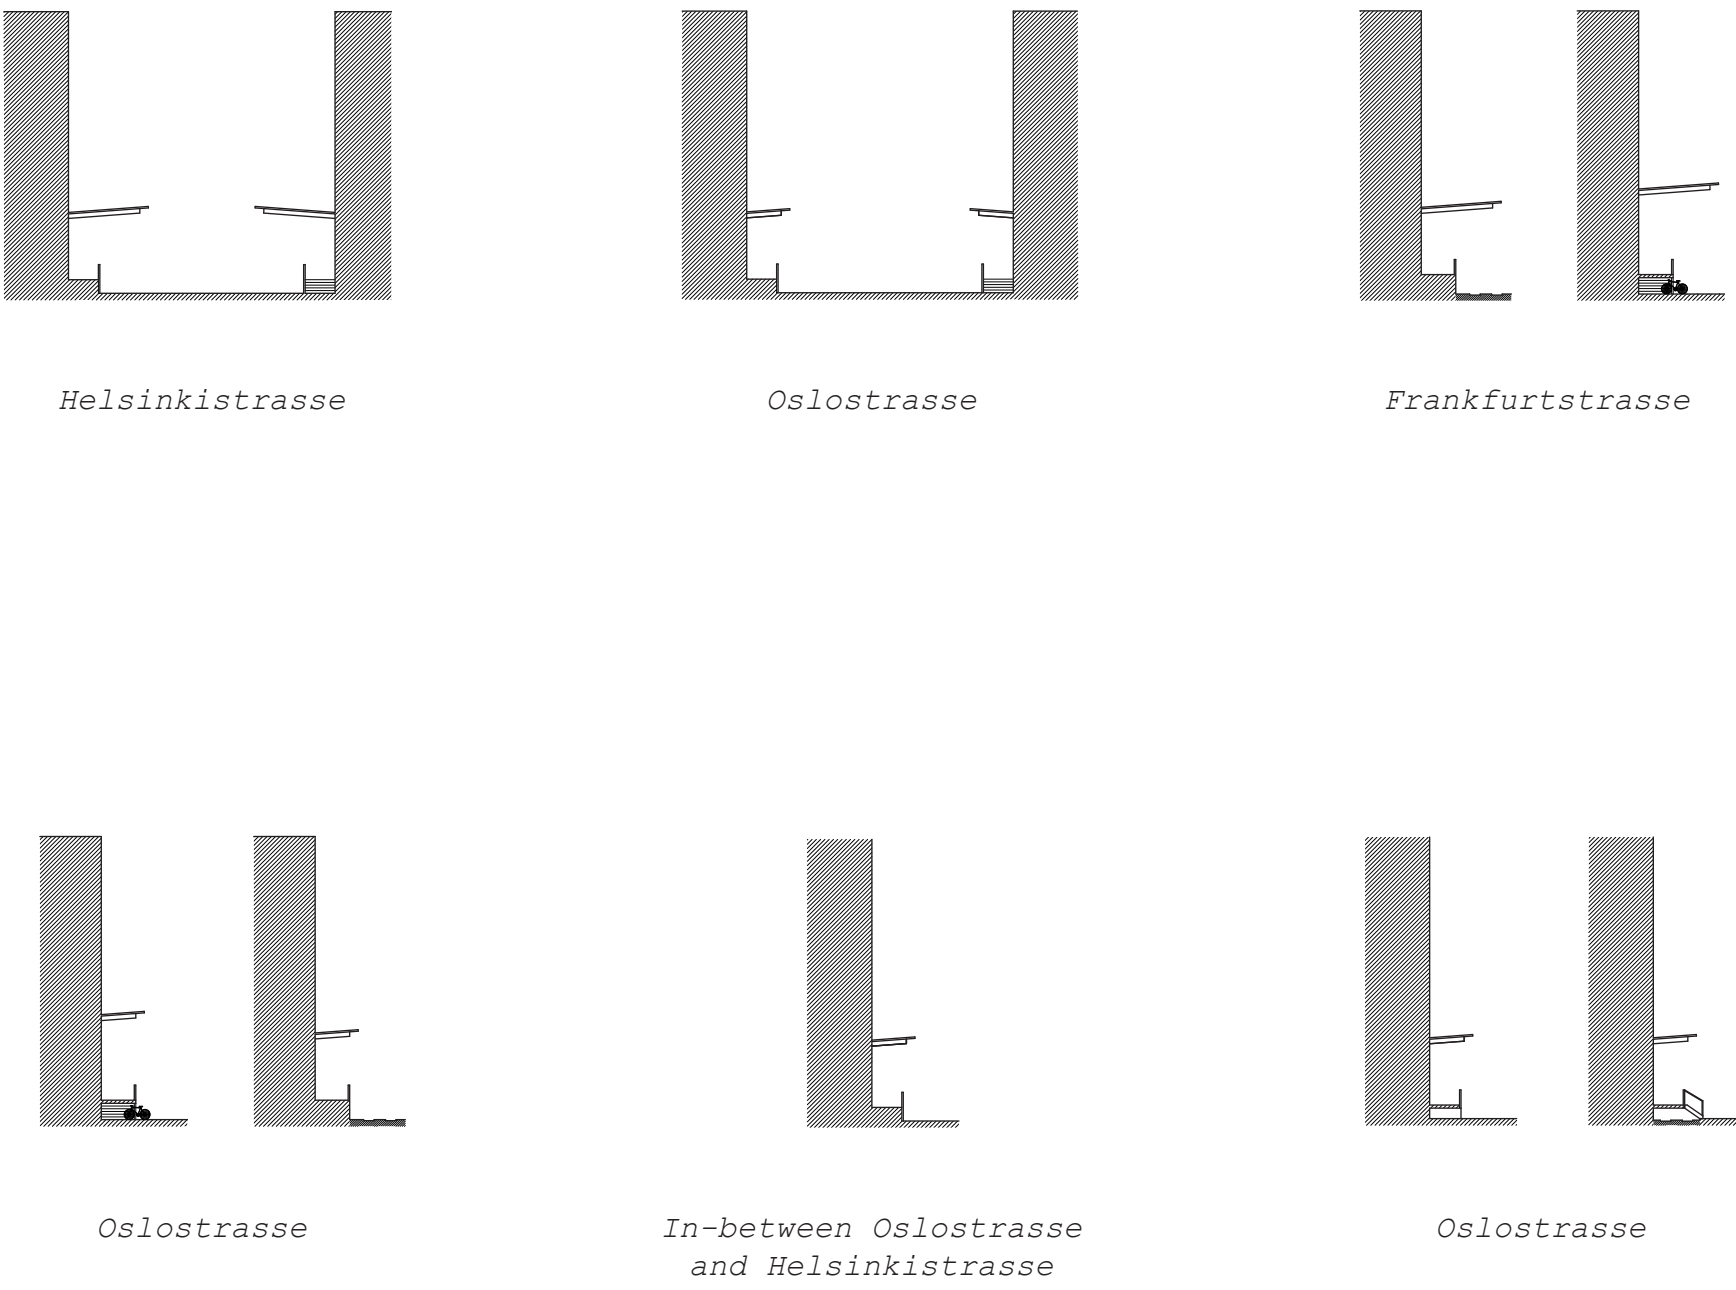



analysis existing street sections

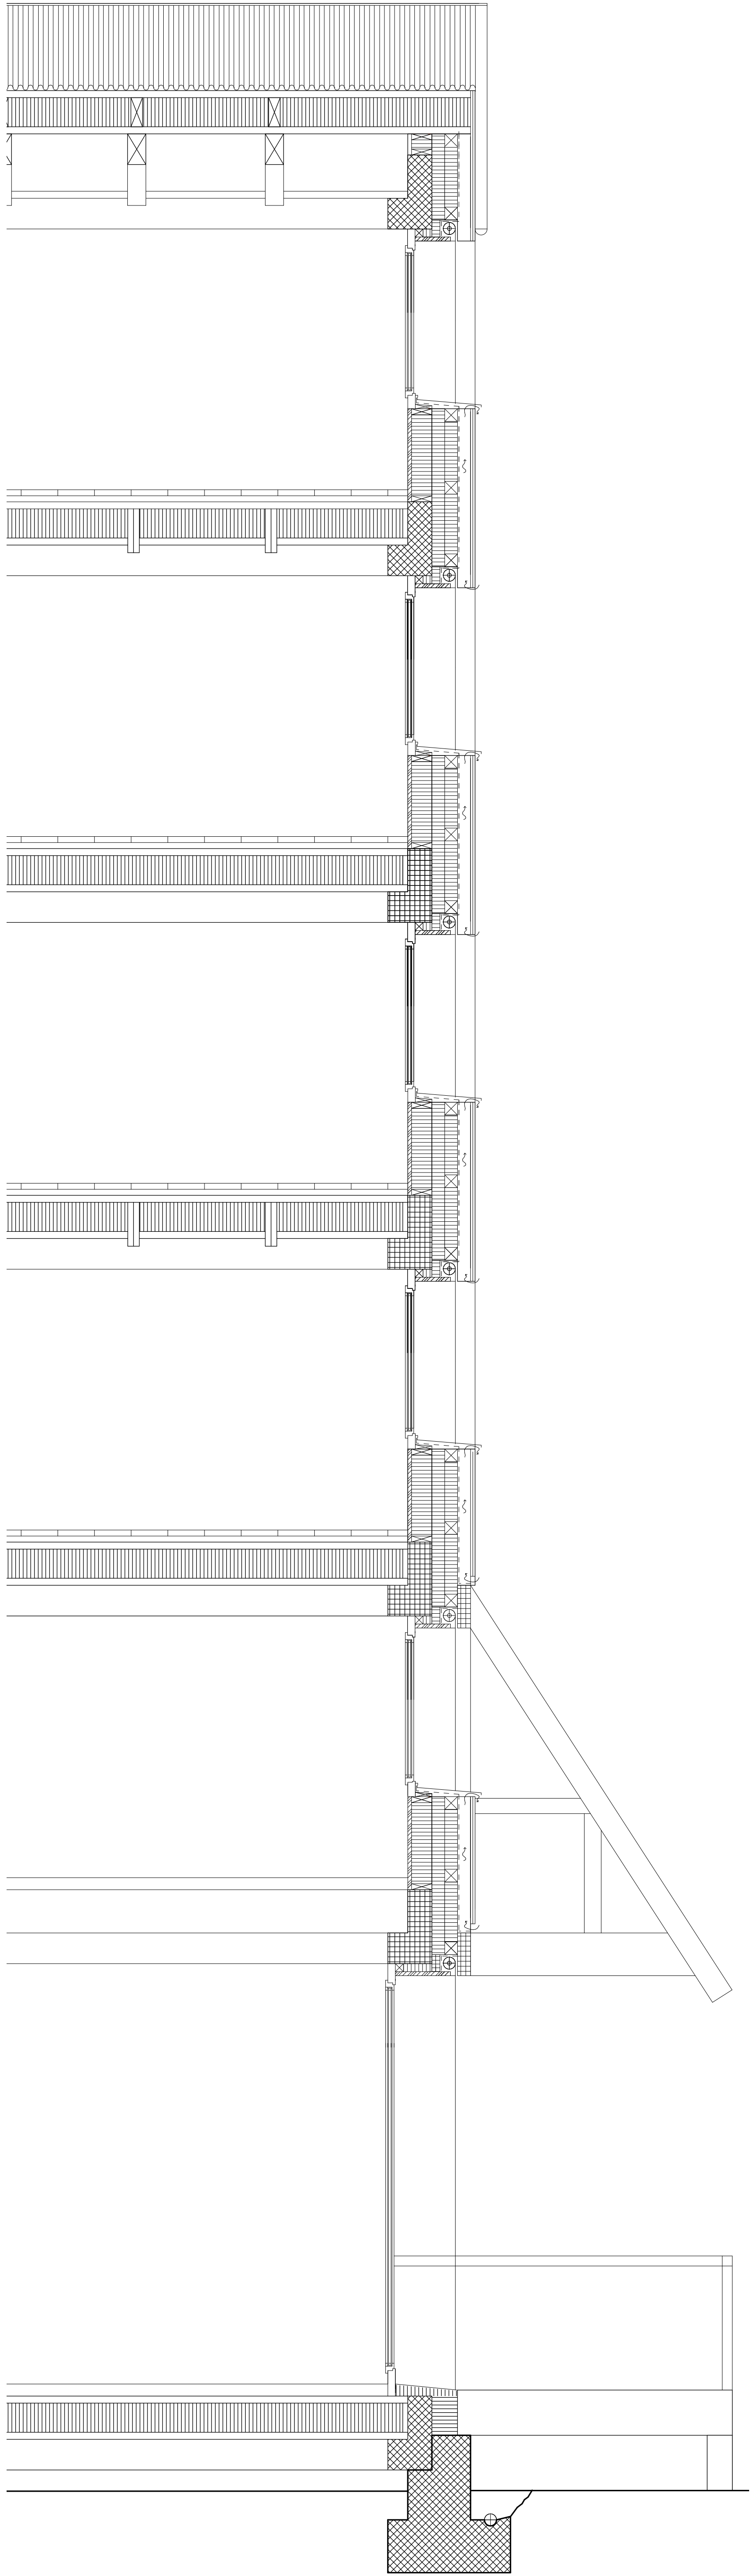

possible urban types

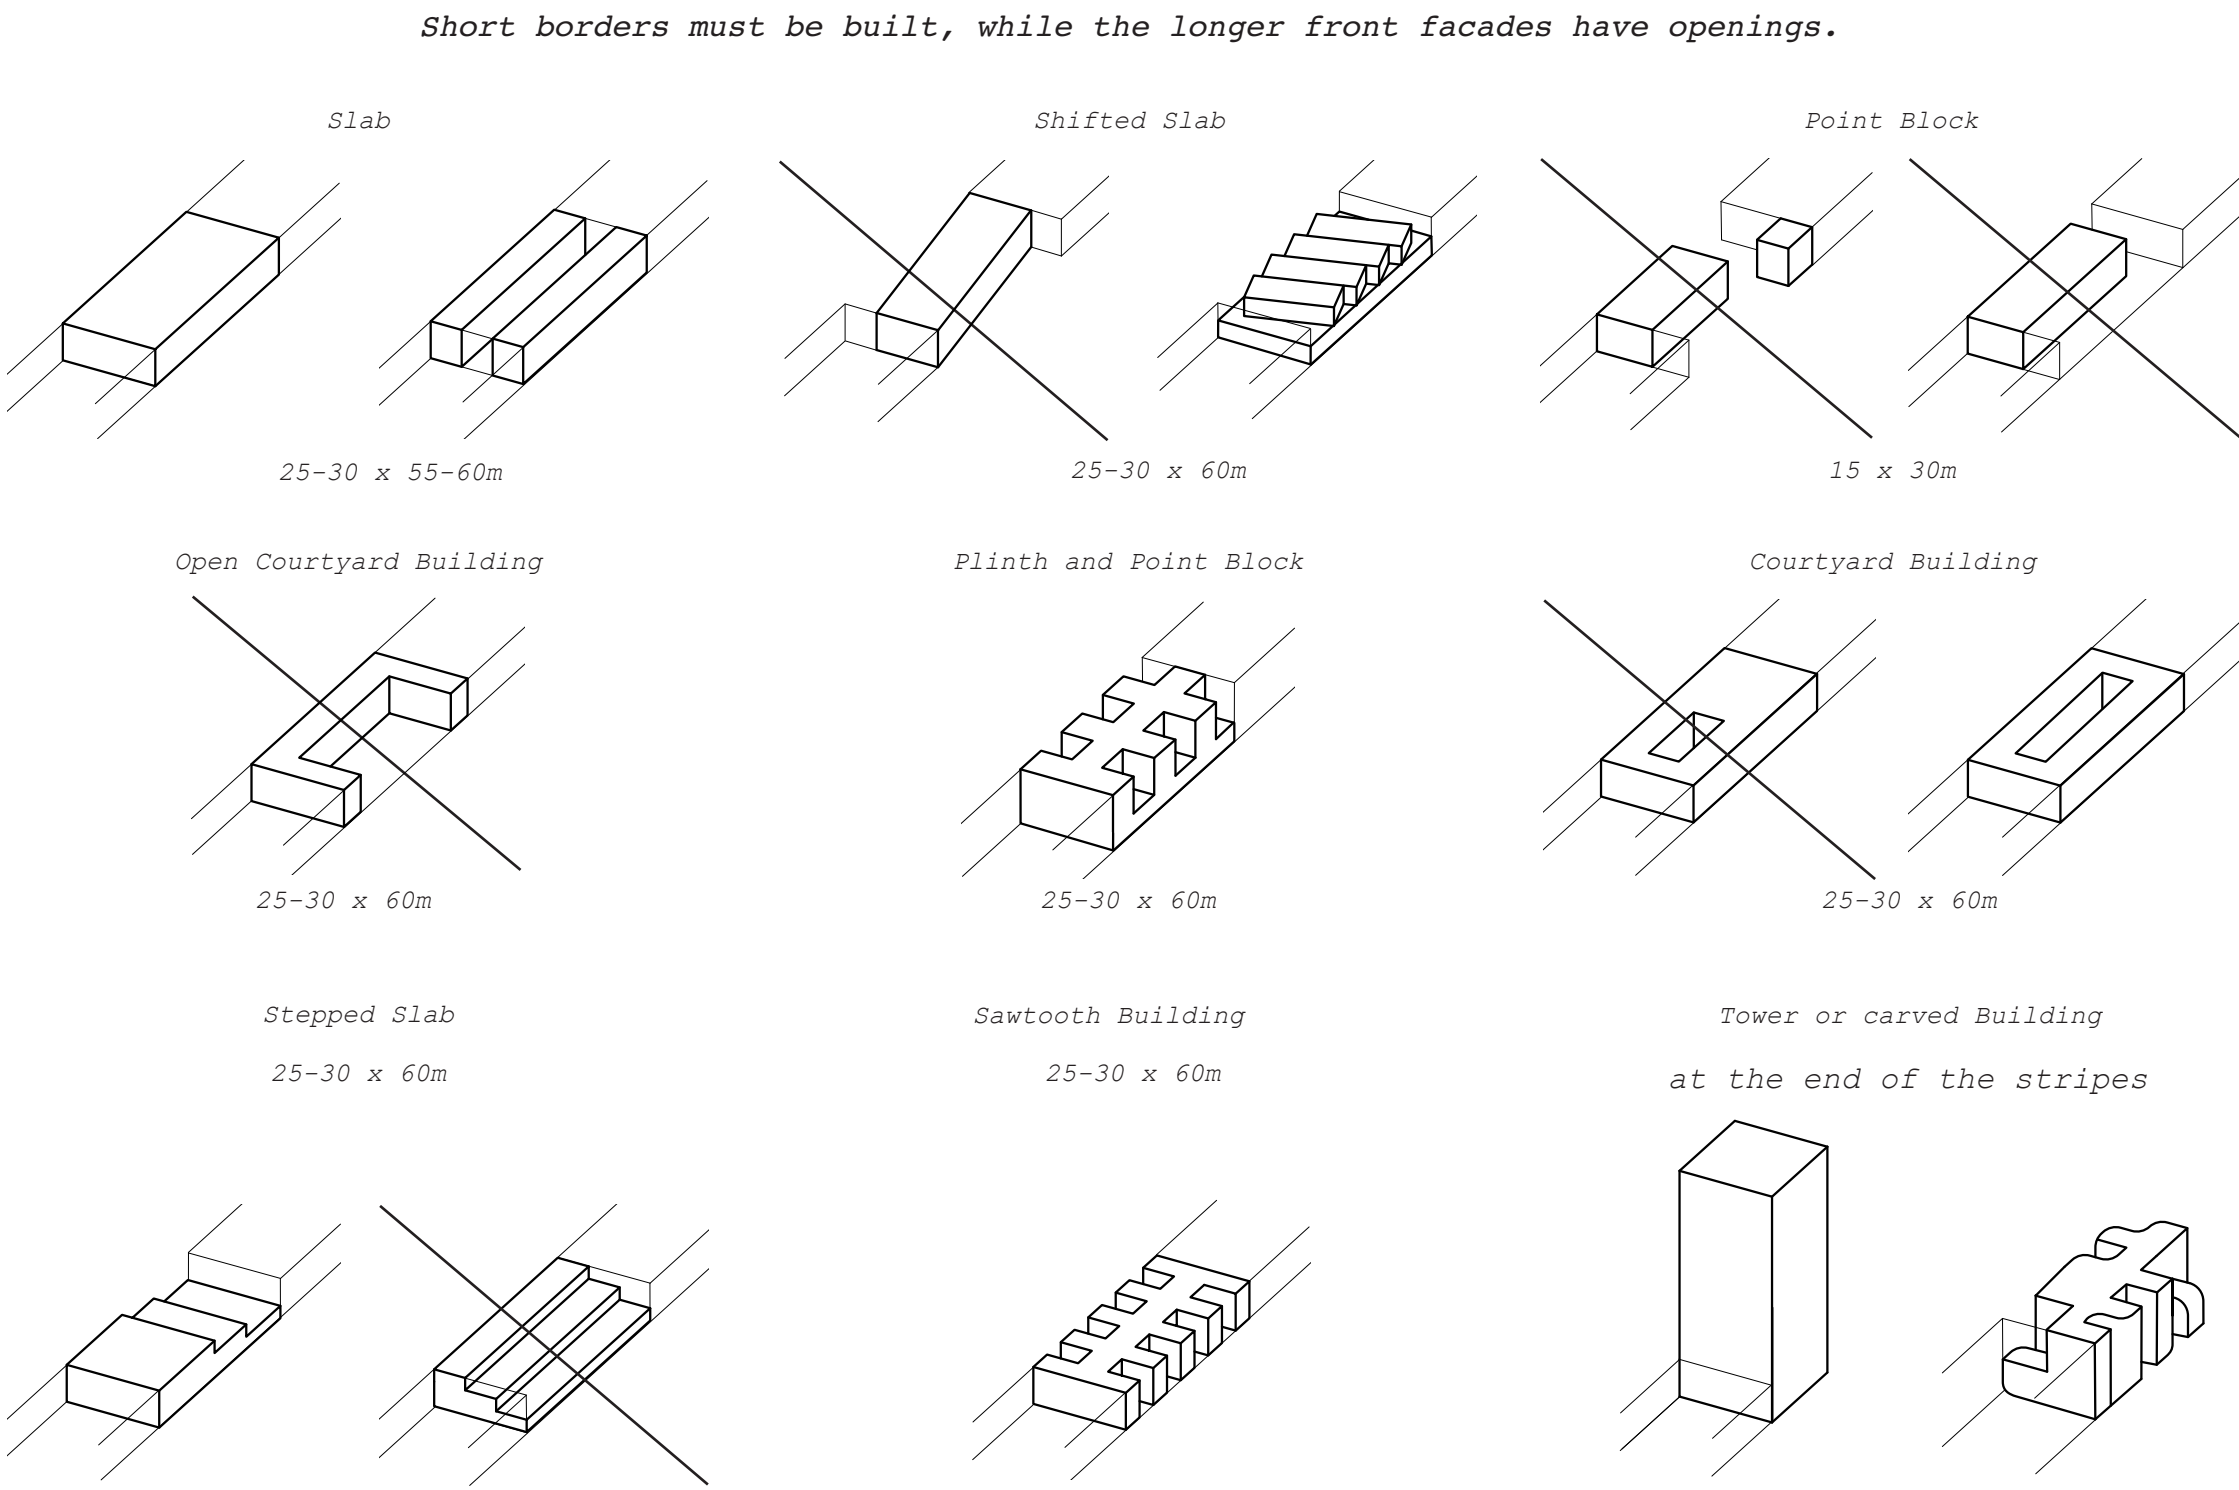

Section

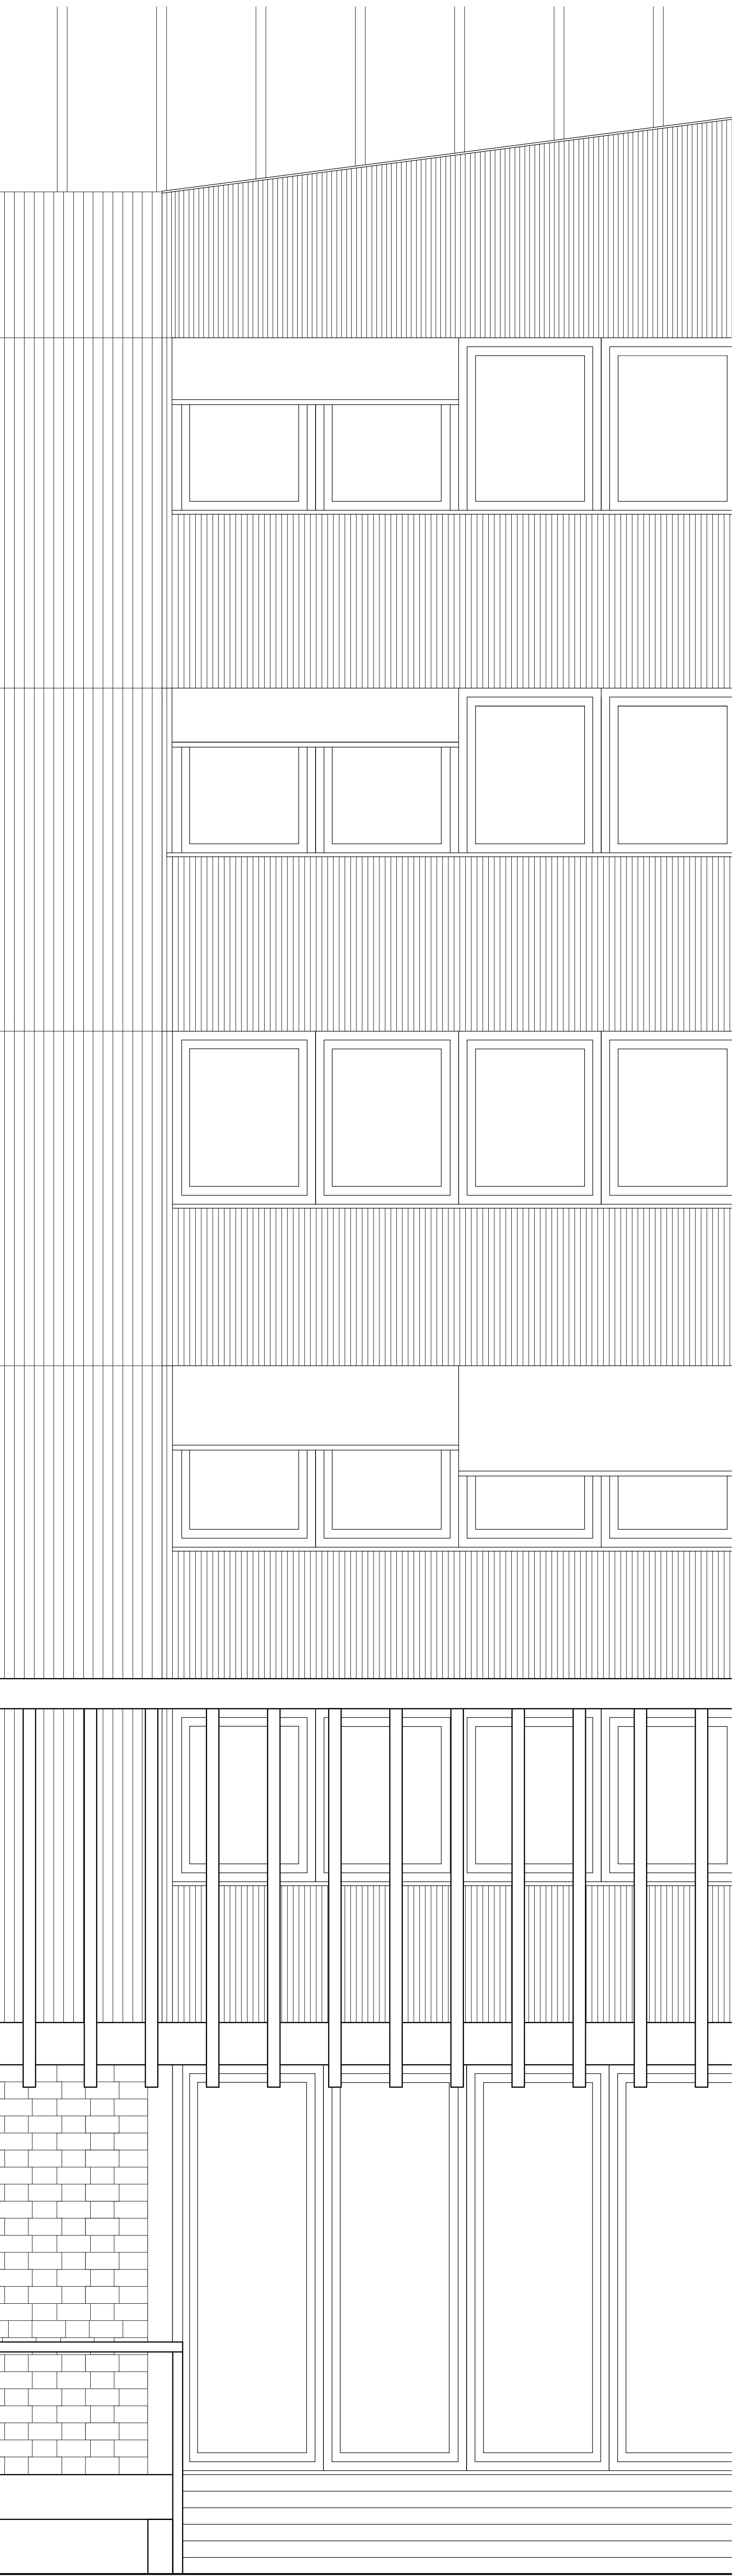

Elevation Facade

