





Sports Center

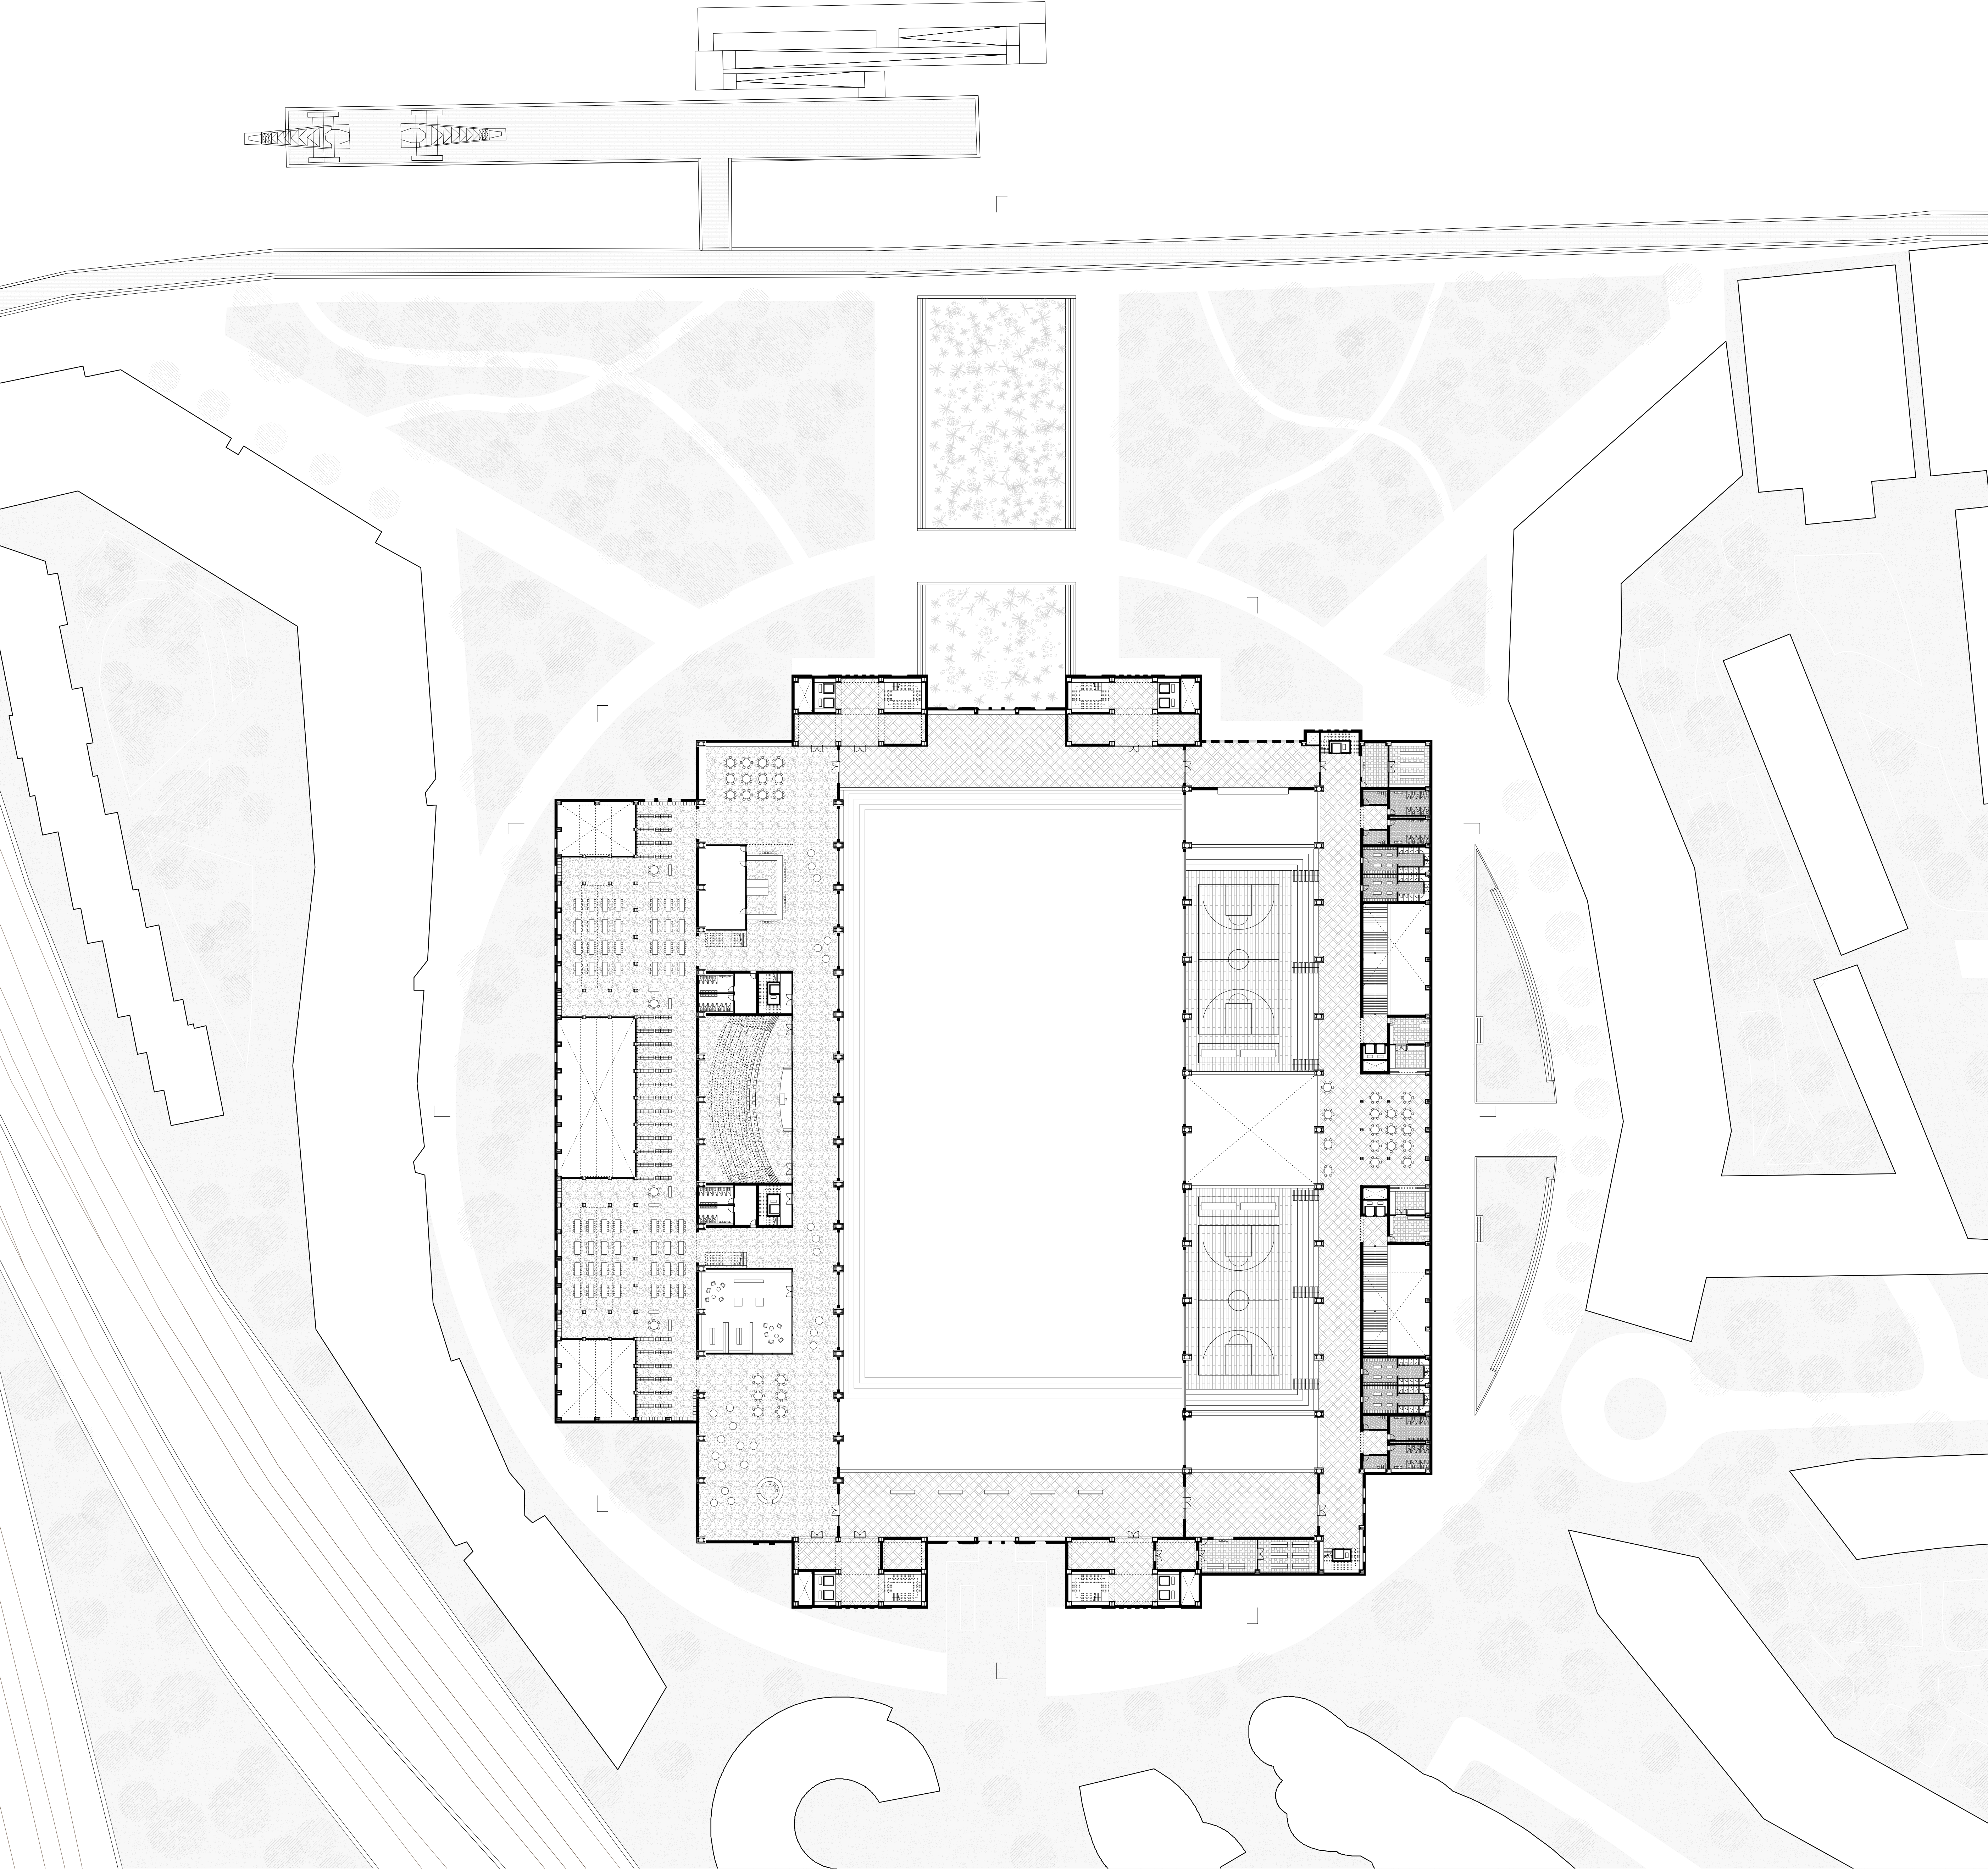

Second Floor 1:500

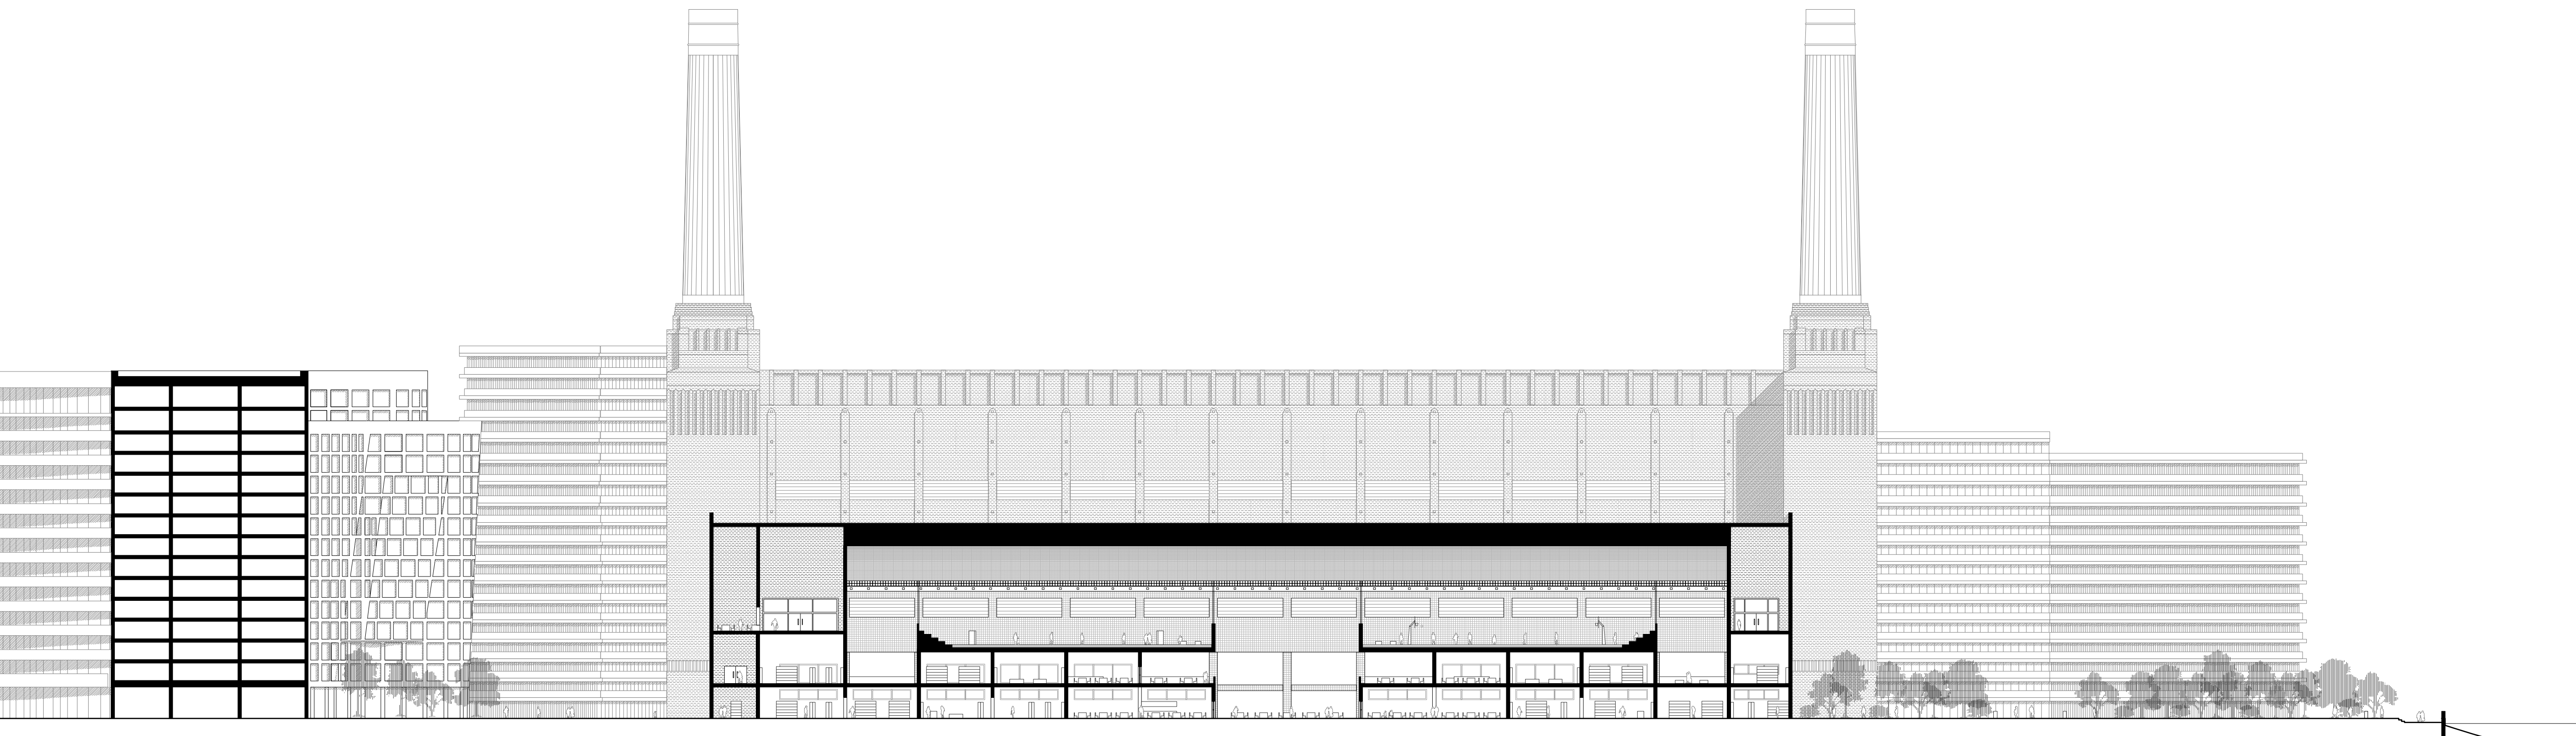

Section D-D' 1:500