

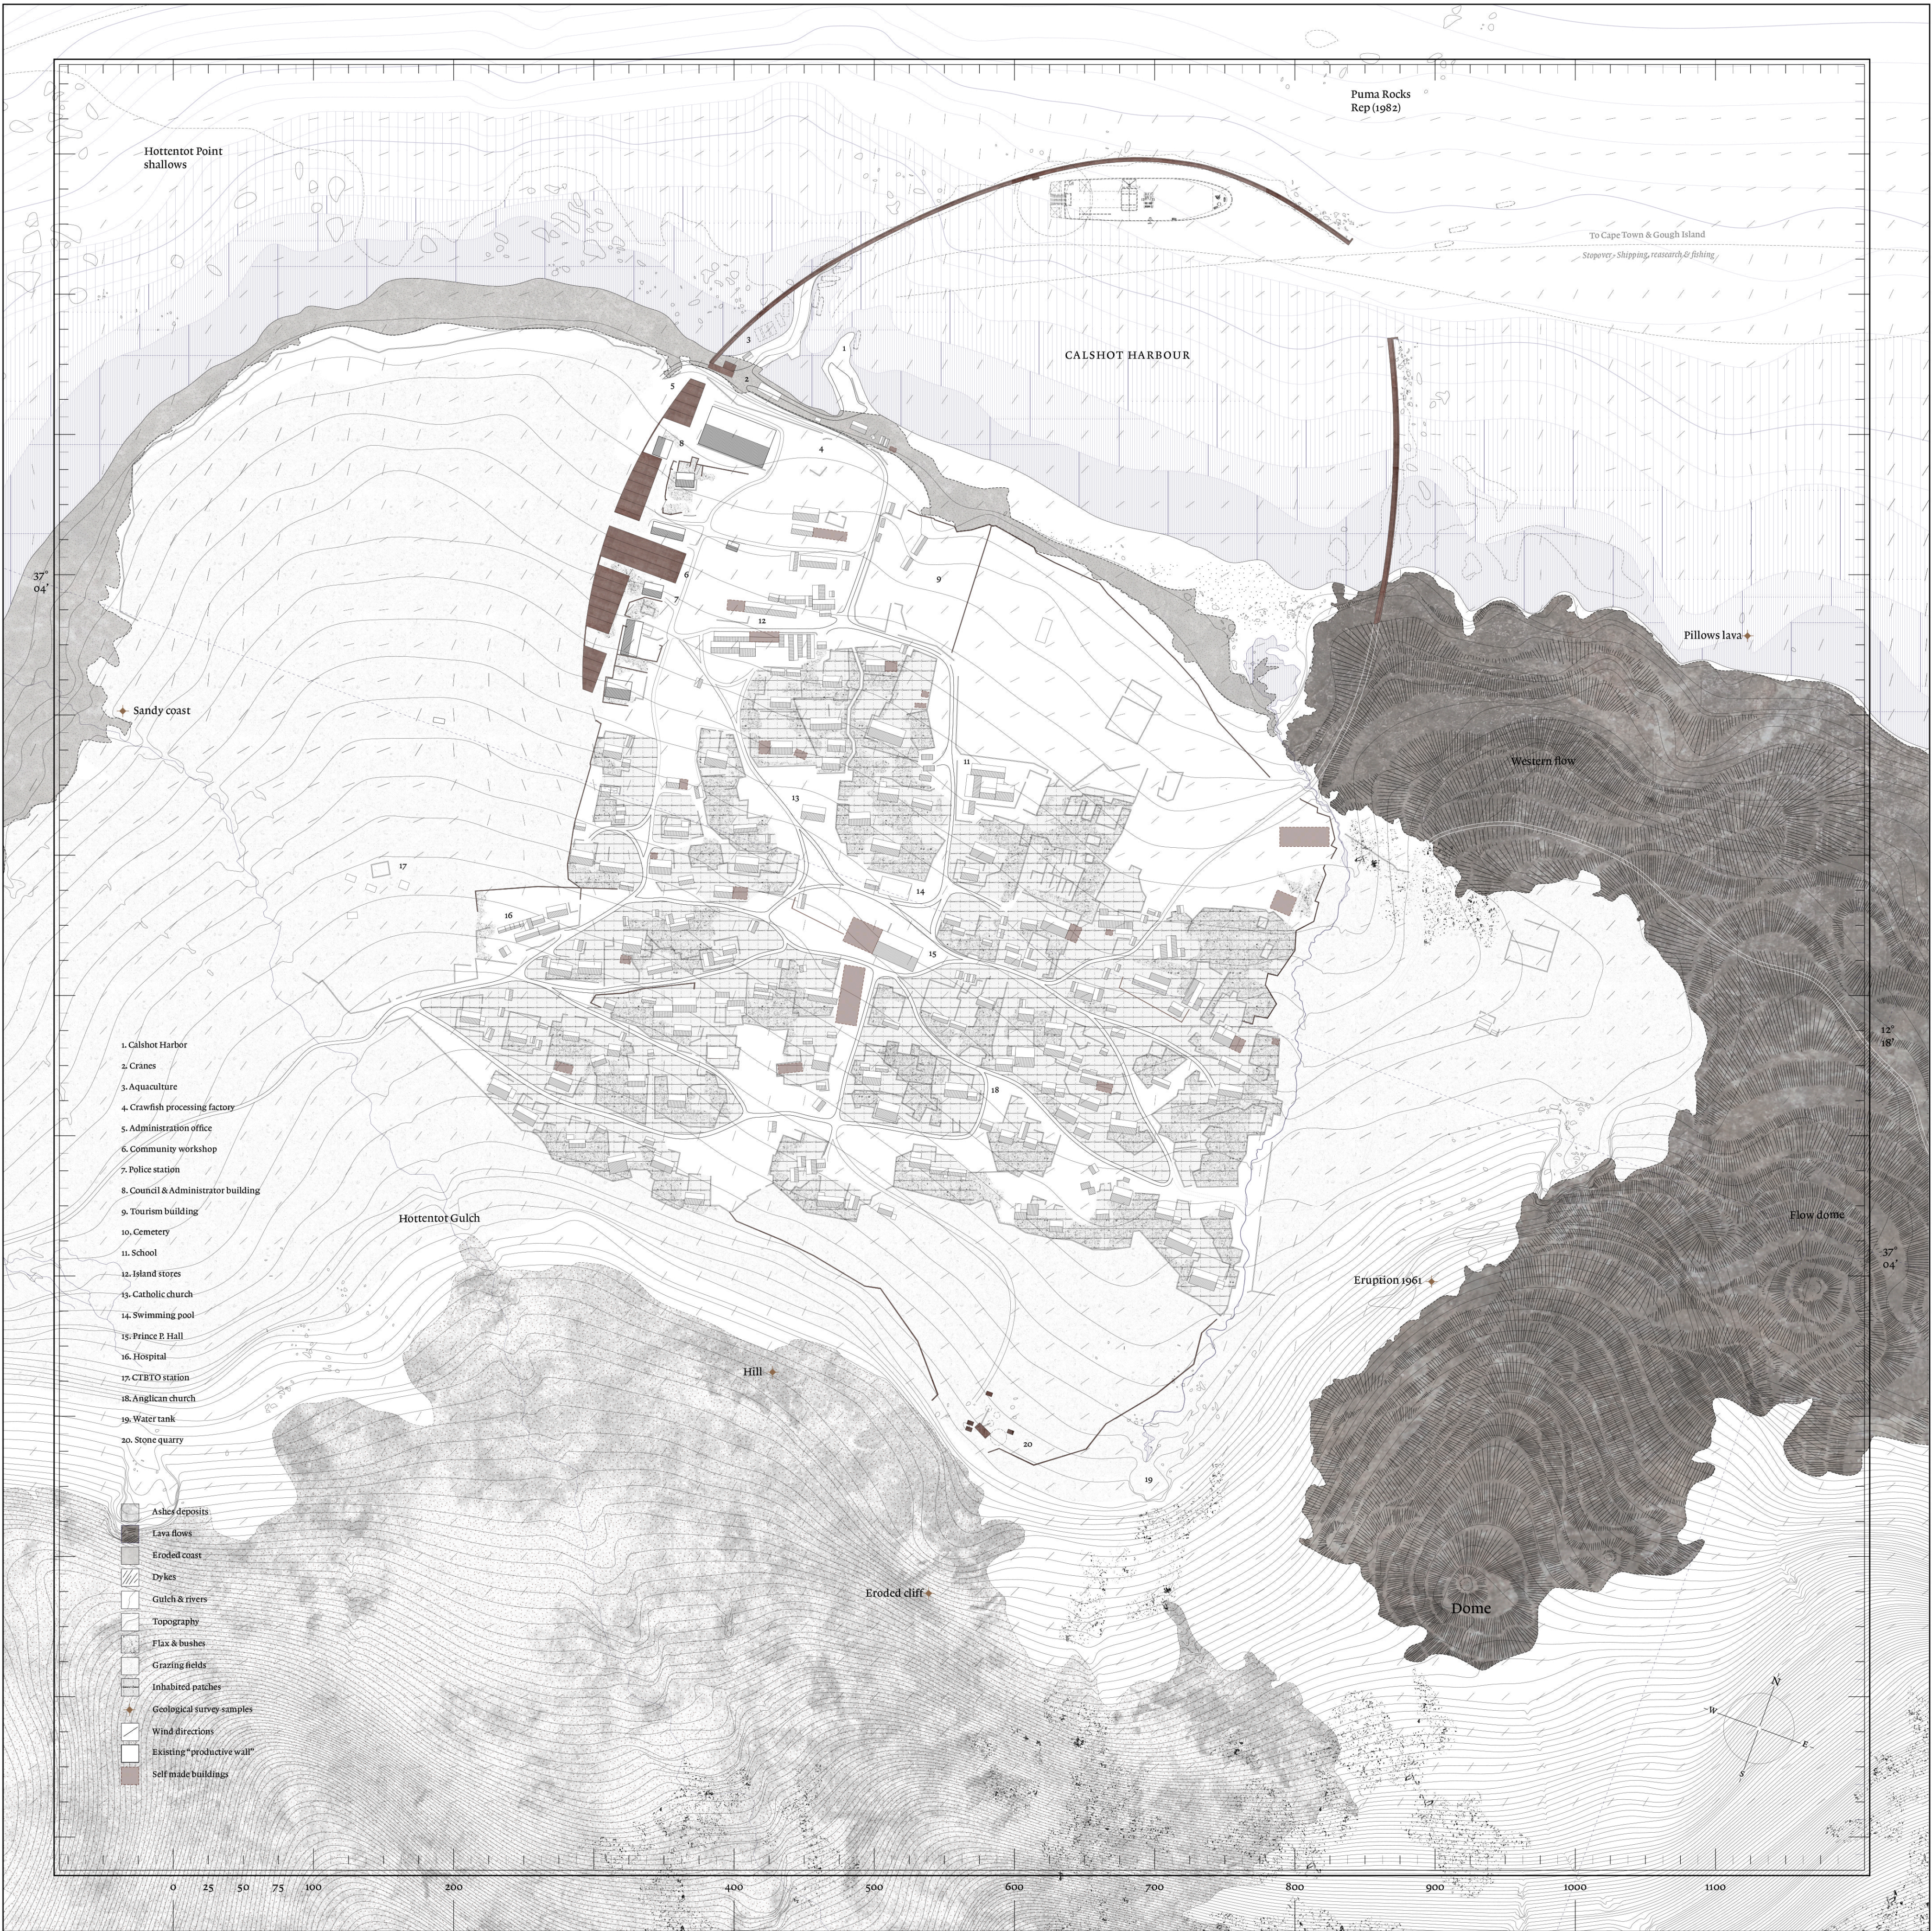


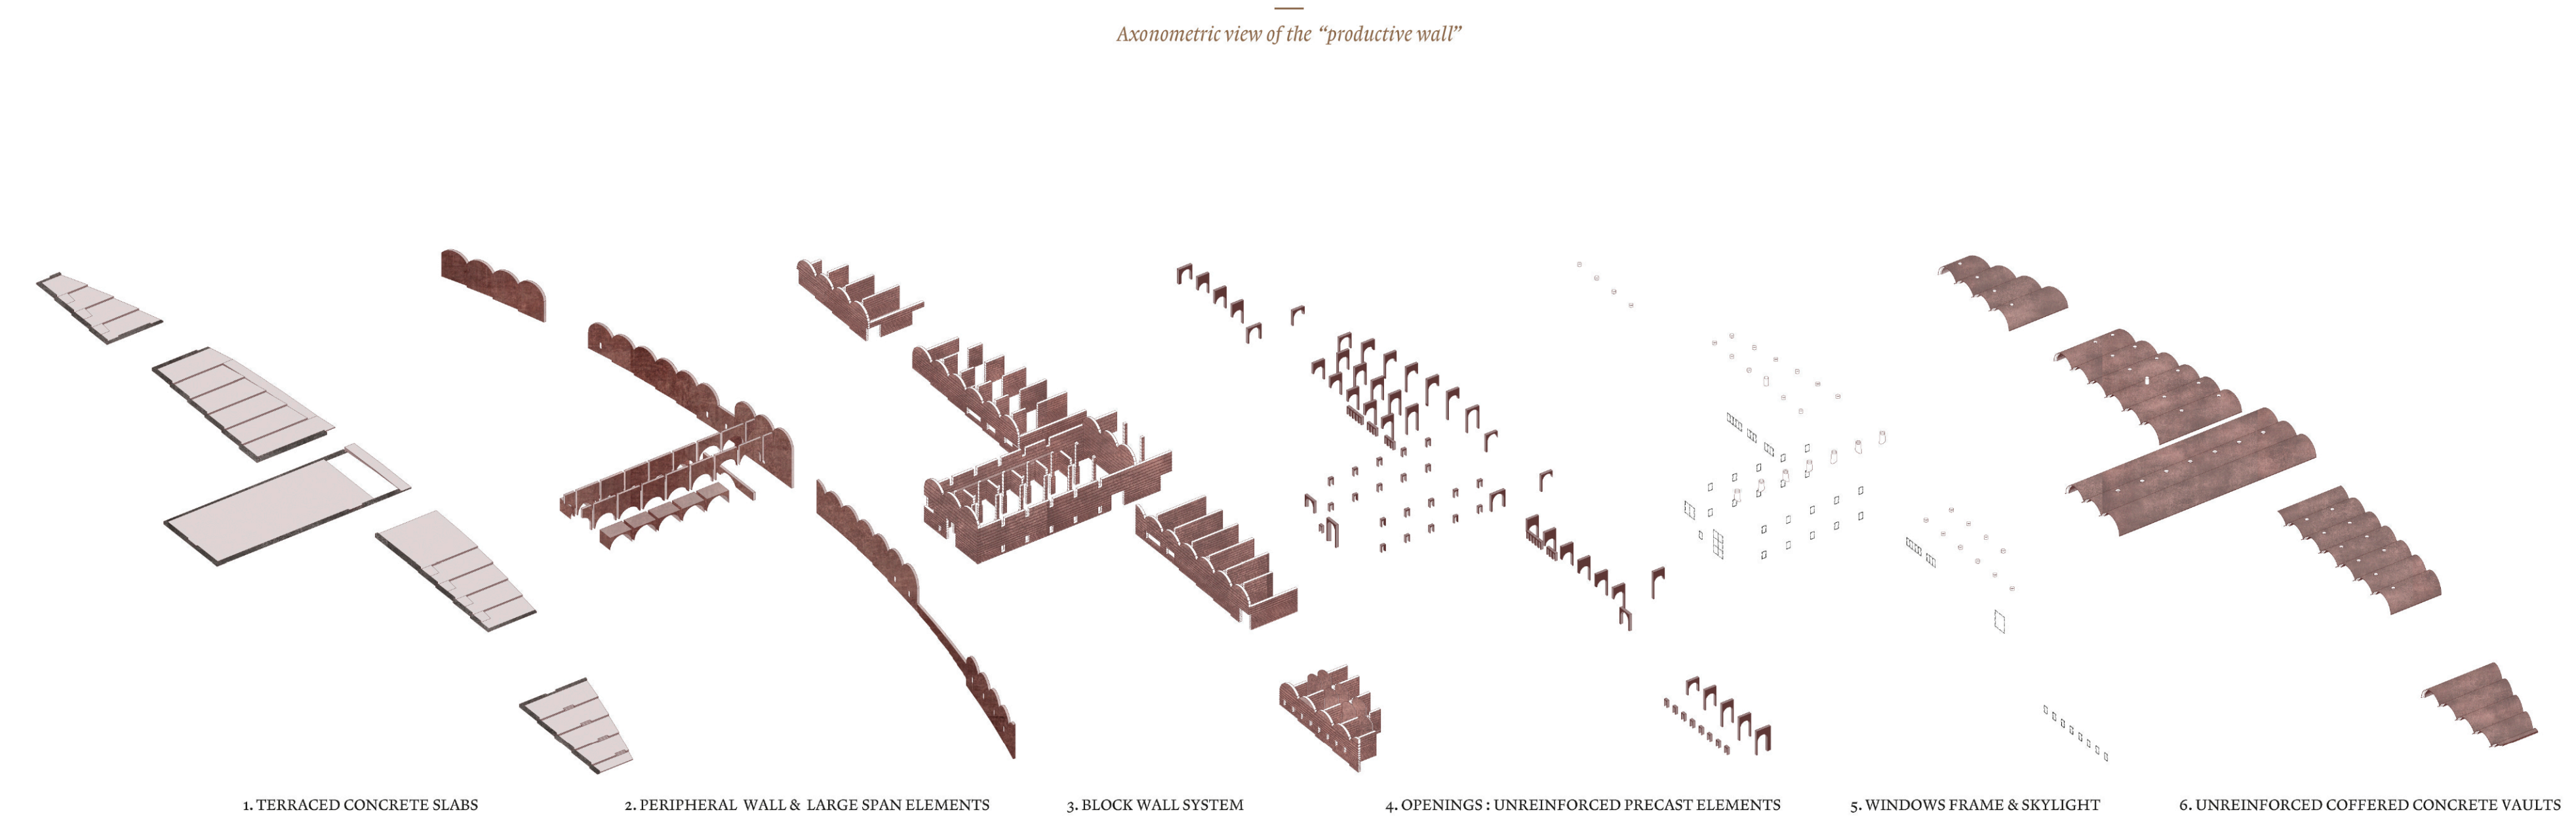

THE SETTLEMENT PLAN

Scale 1:2500-A "peripheral wall" gathering the island's economic activities

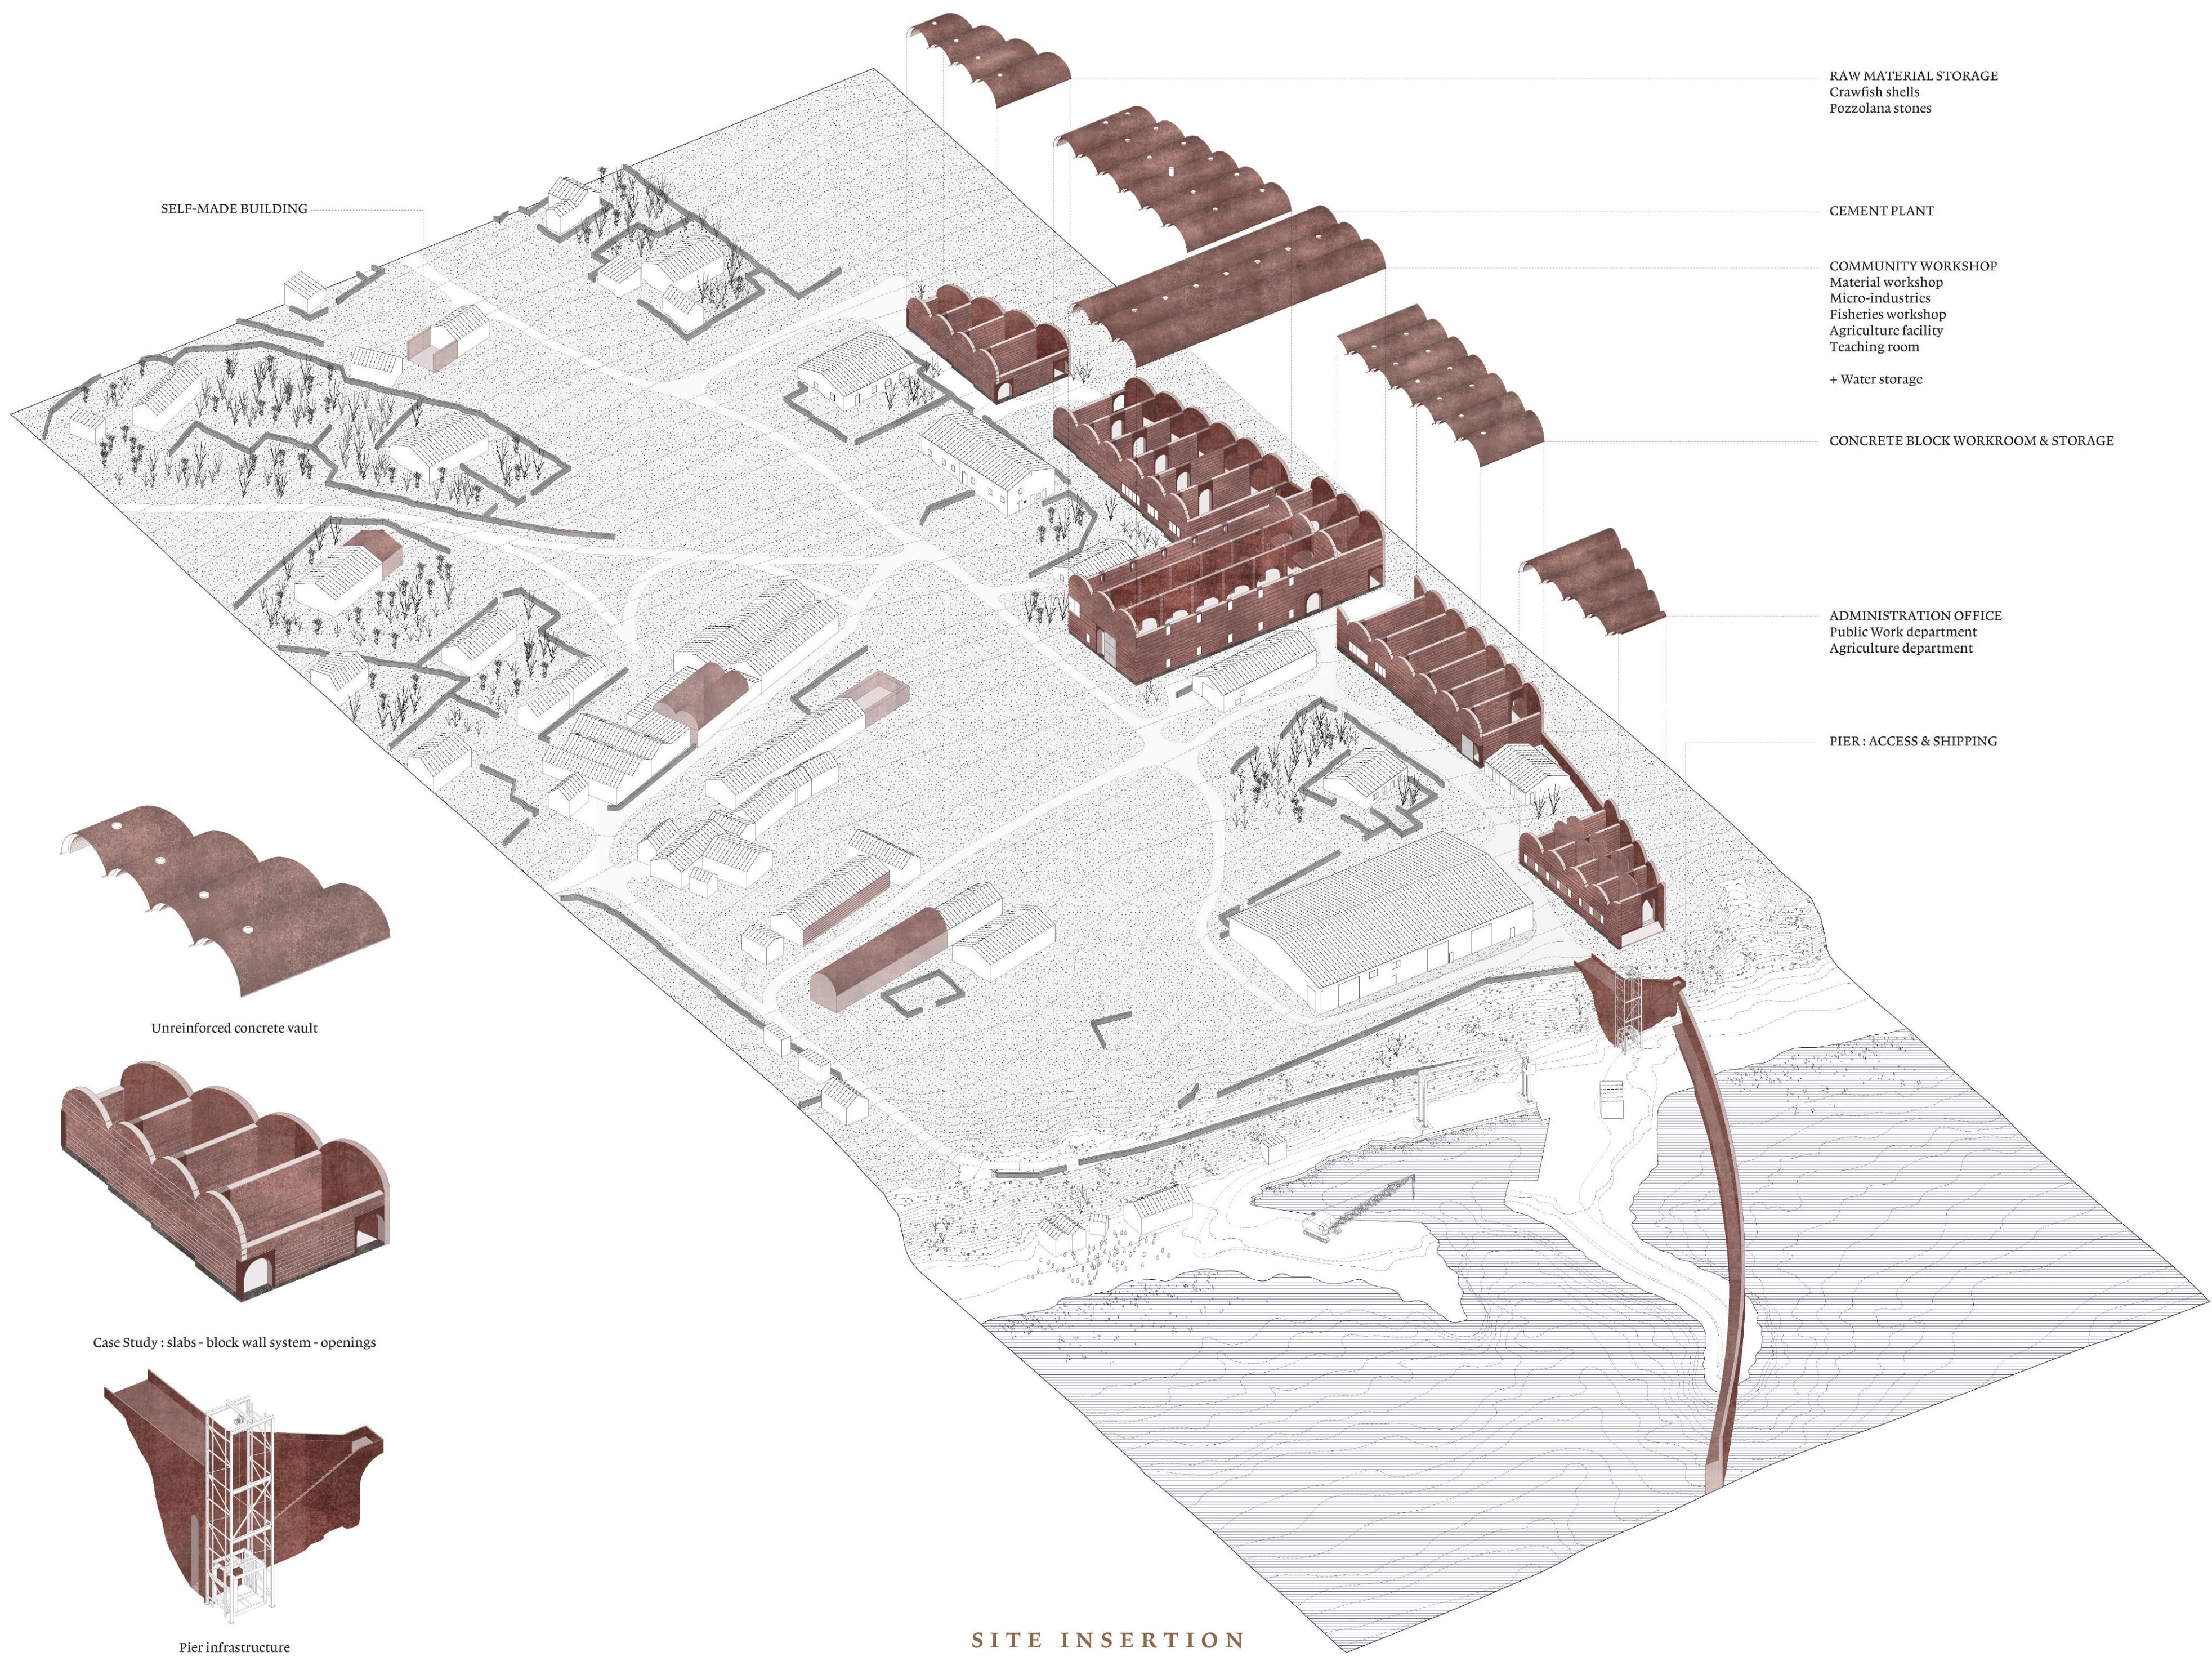

CONSTRUCTION LAYERING