The Bawab Who Hosted The Street
البواب اللي استضاف الشارع

From Collective Space to Urban Commons

Malak Abdelhady

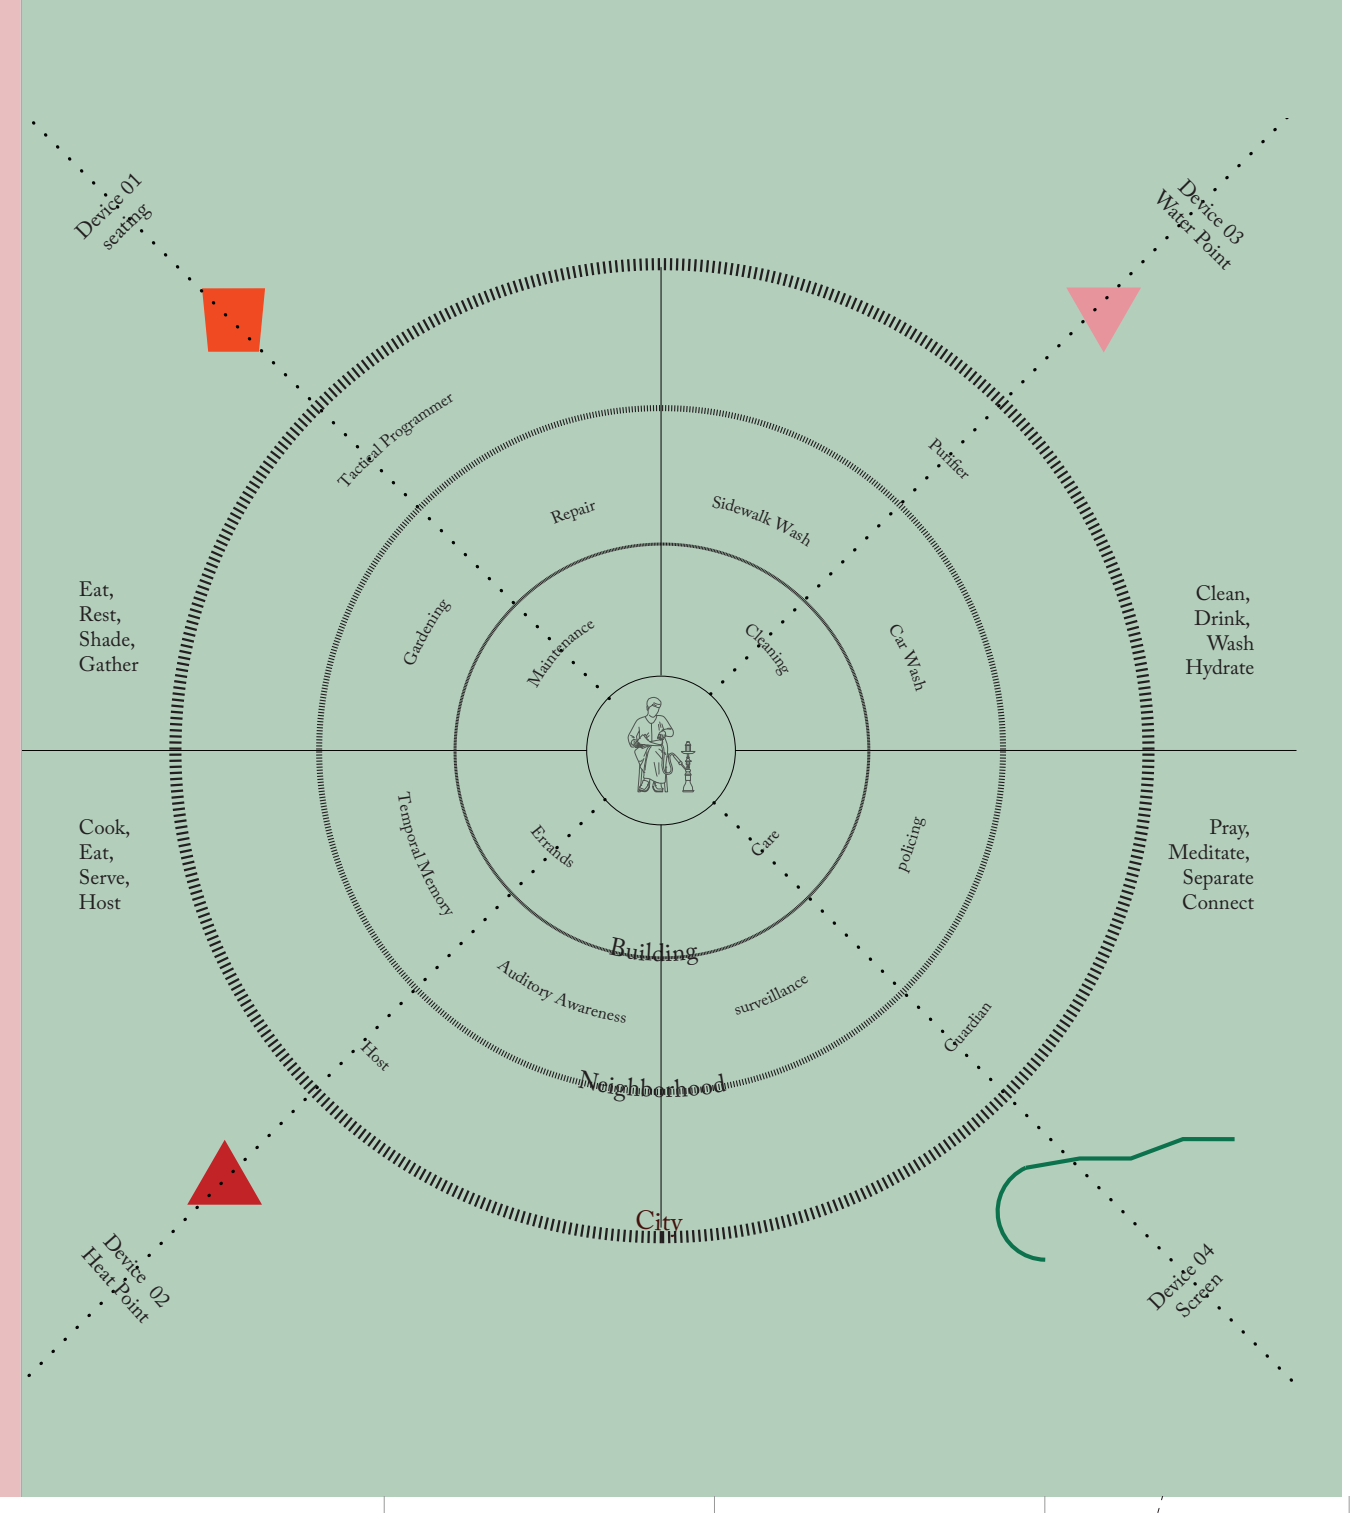
Device 01
seating
Device 03
Water Point
Eat,
Rest,
Shade,
Gather
Clean,
Drink,
Wash
Hydrate
Cook,
Eat,
Serve,
Host
Pray,
Meditate,
Separate
Connect
Tactical Programmer
Repair
Sidewalk Wash
Purifier
Gardening
Maintenance
Cleaning
Car Wash
Temporal Memory
Errands
Gate
policing
Building
Auditory Awareness
surveillance
Host
Neighborhood
Guardian
City
Devite 02
Heat Point
Device 04
Screen

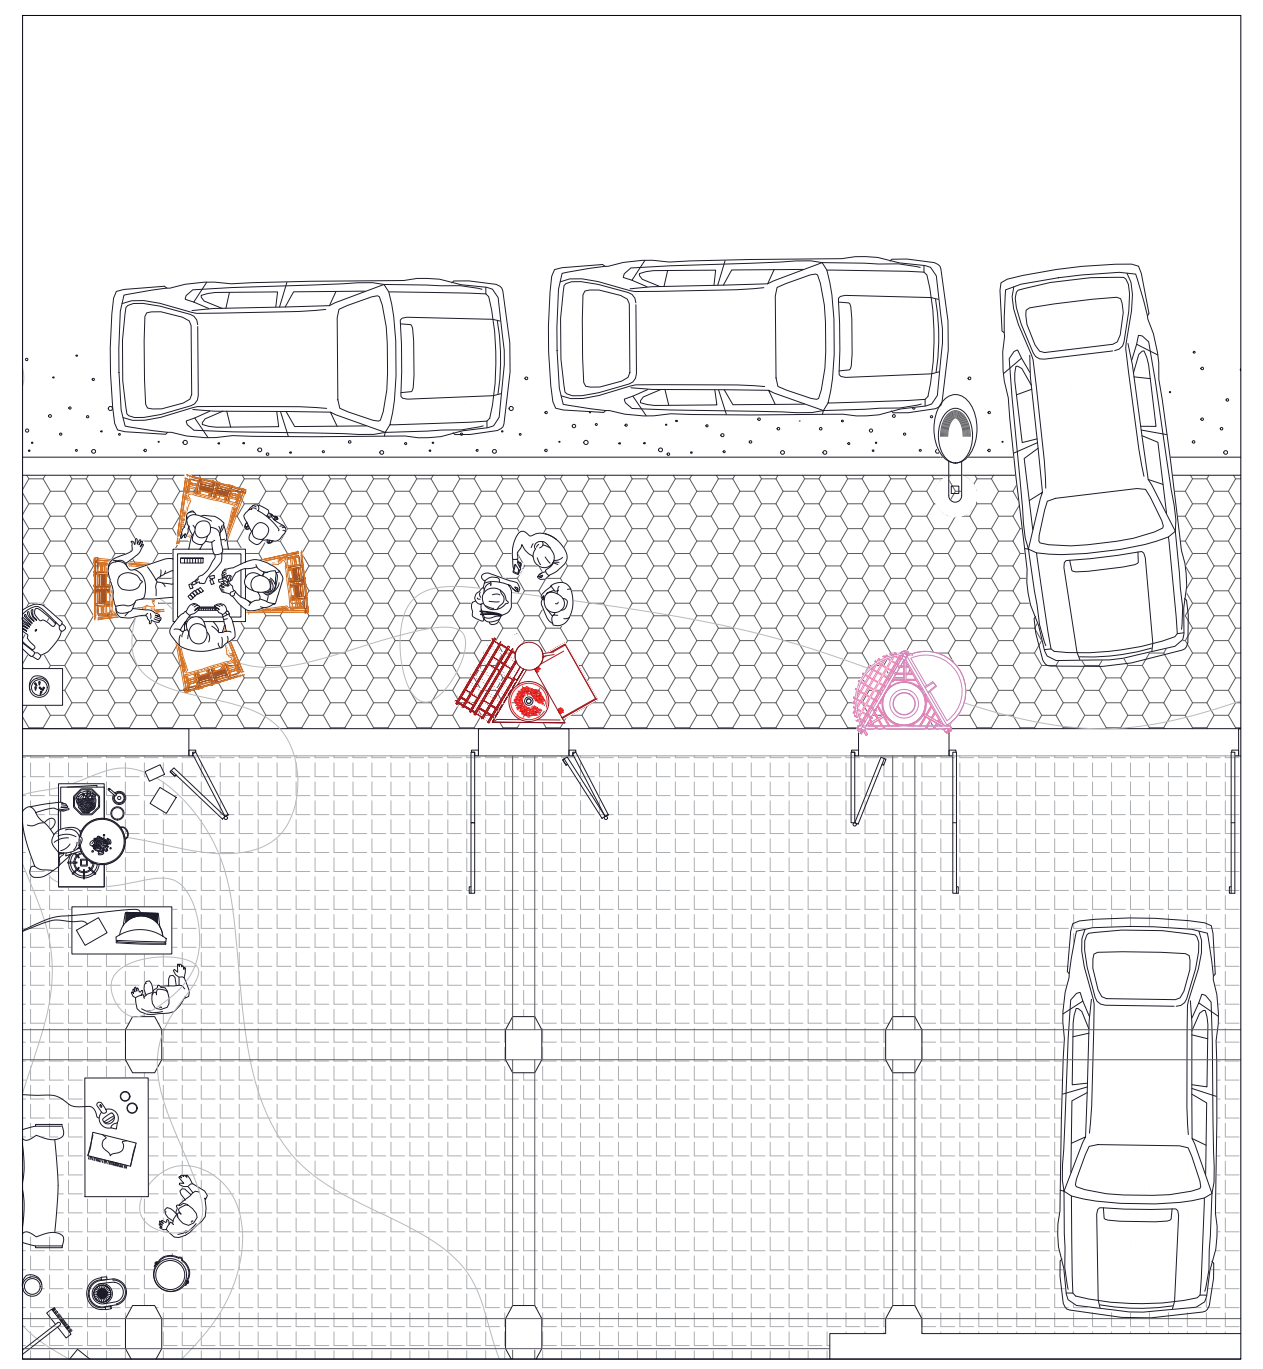
Ground Floor Plan
Bawab Madyafa Garage Setup
1:50

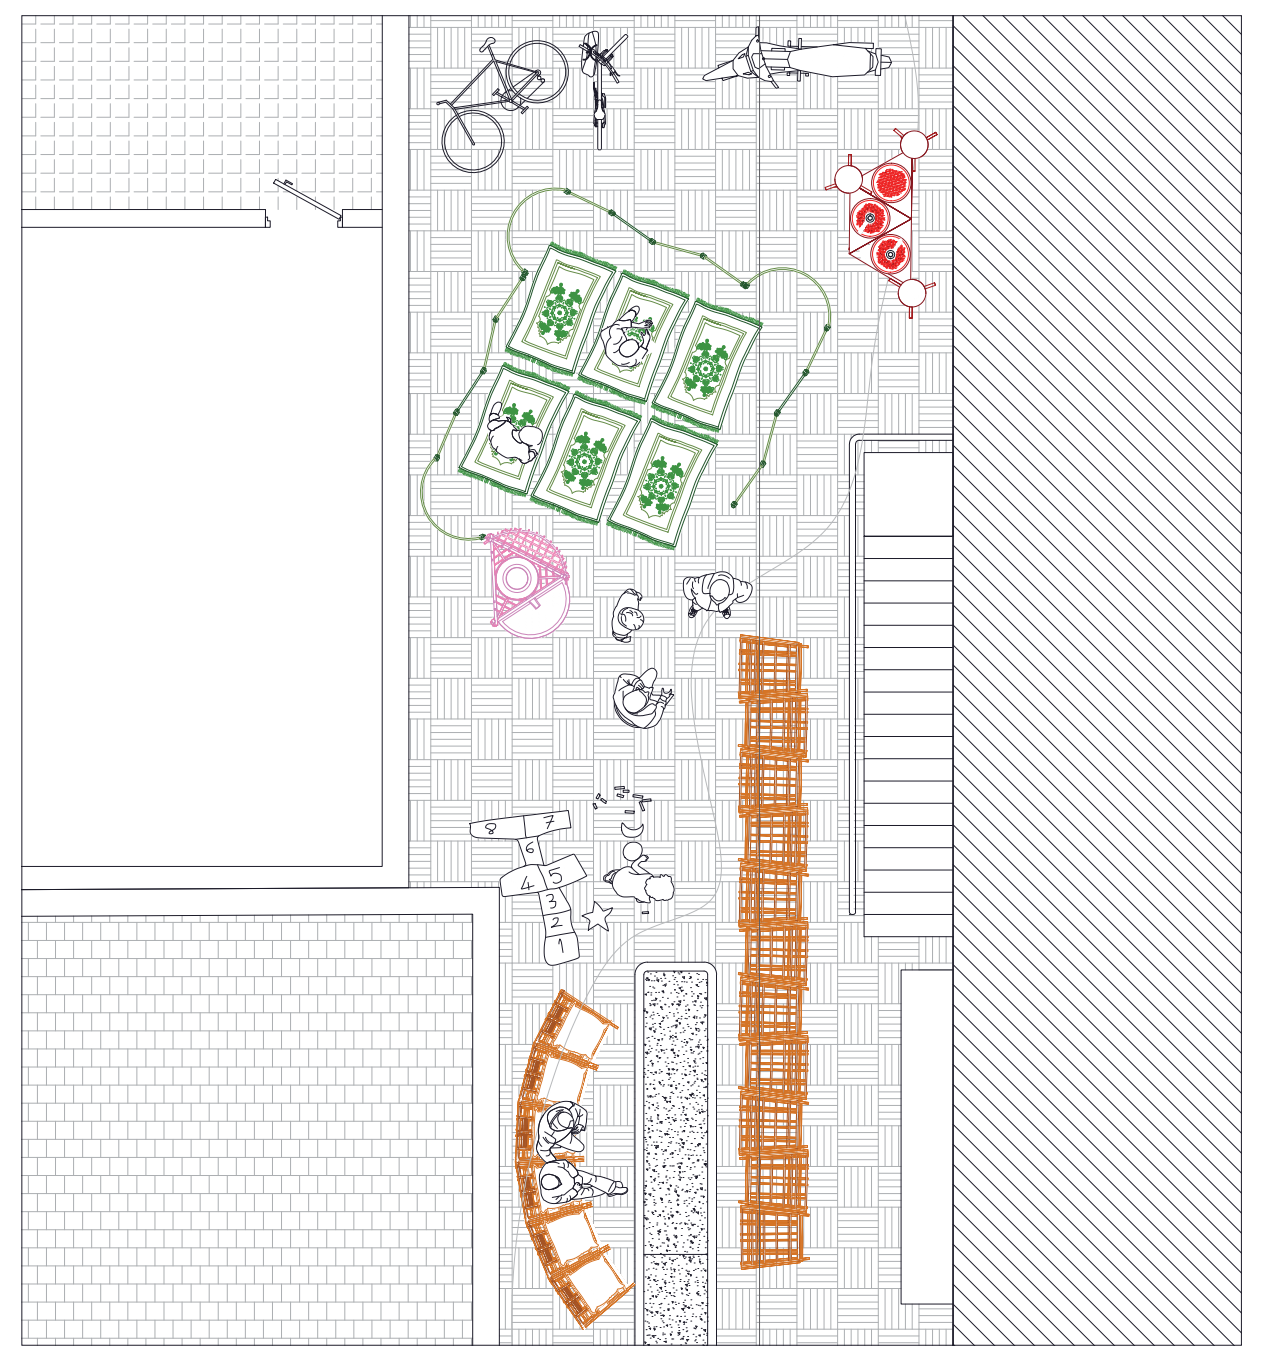
Ground Floor Plan
In Between Building Gathering
1:50

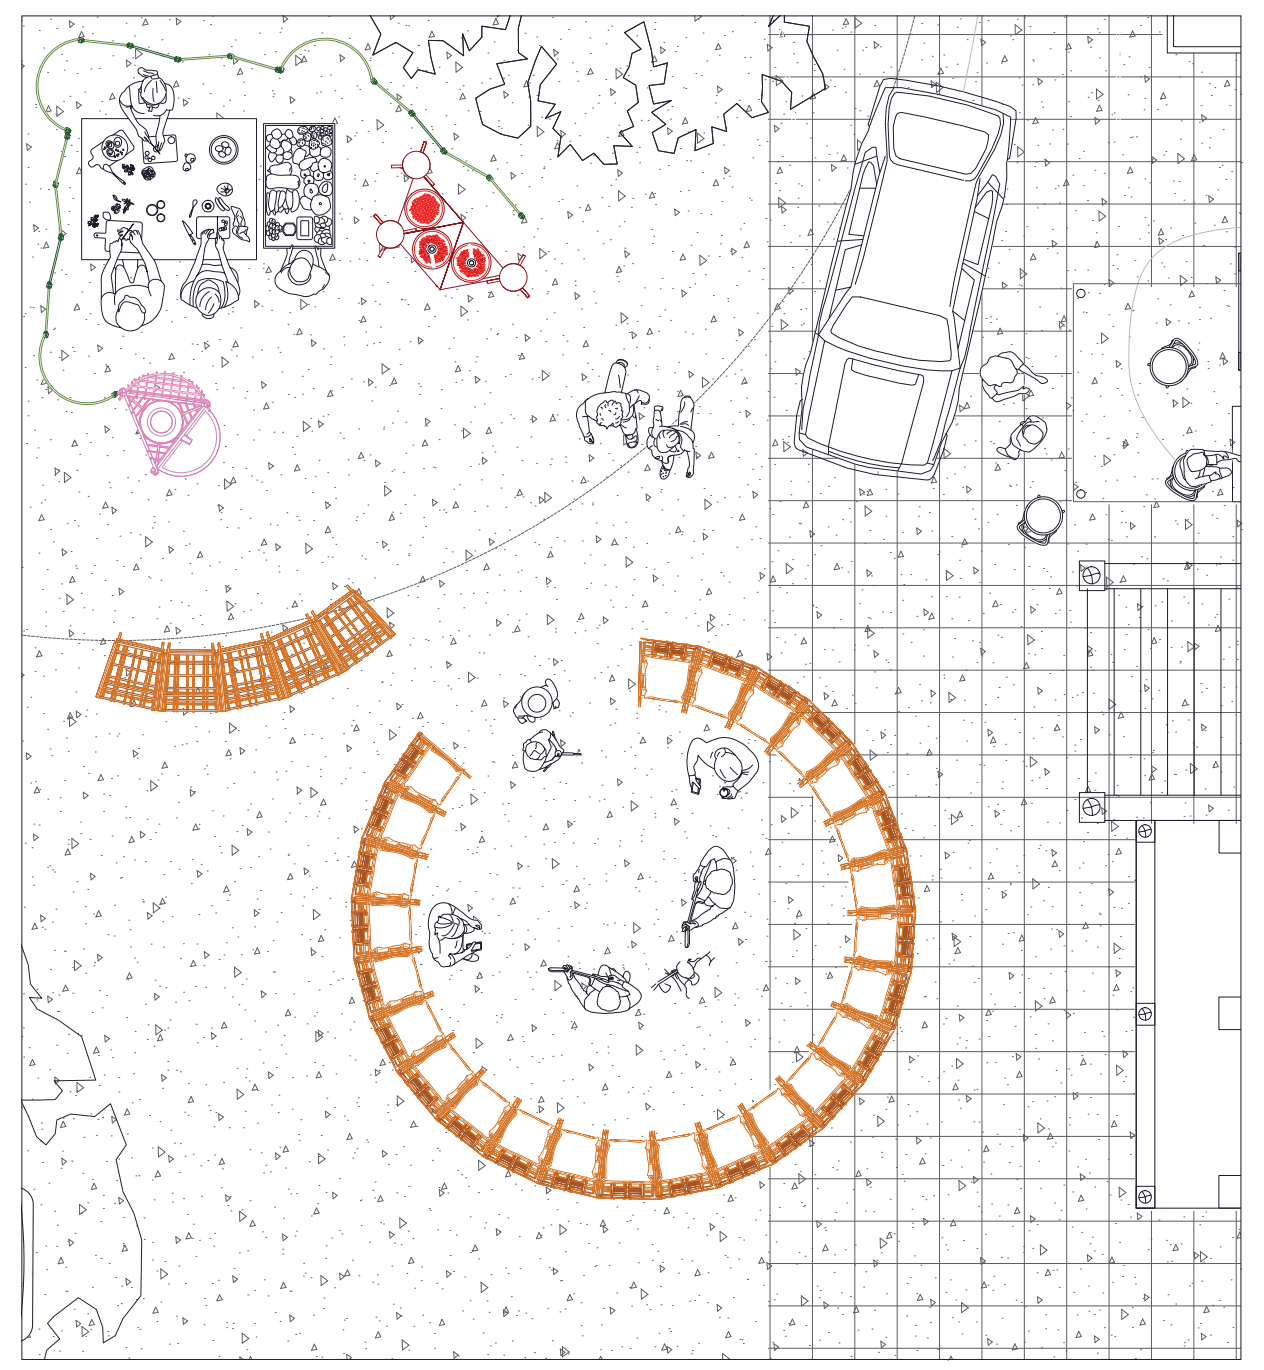
Ground Floor Plan
Outdoor Garage Gathering
1:50

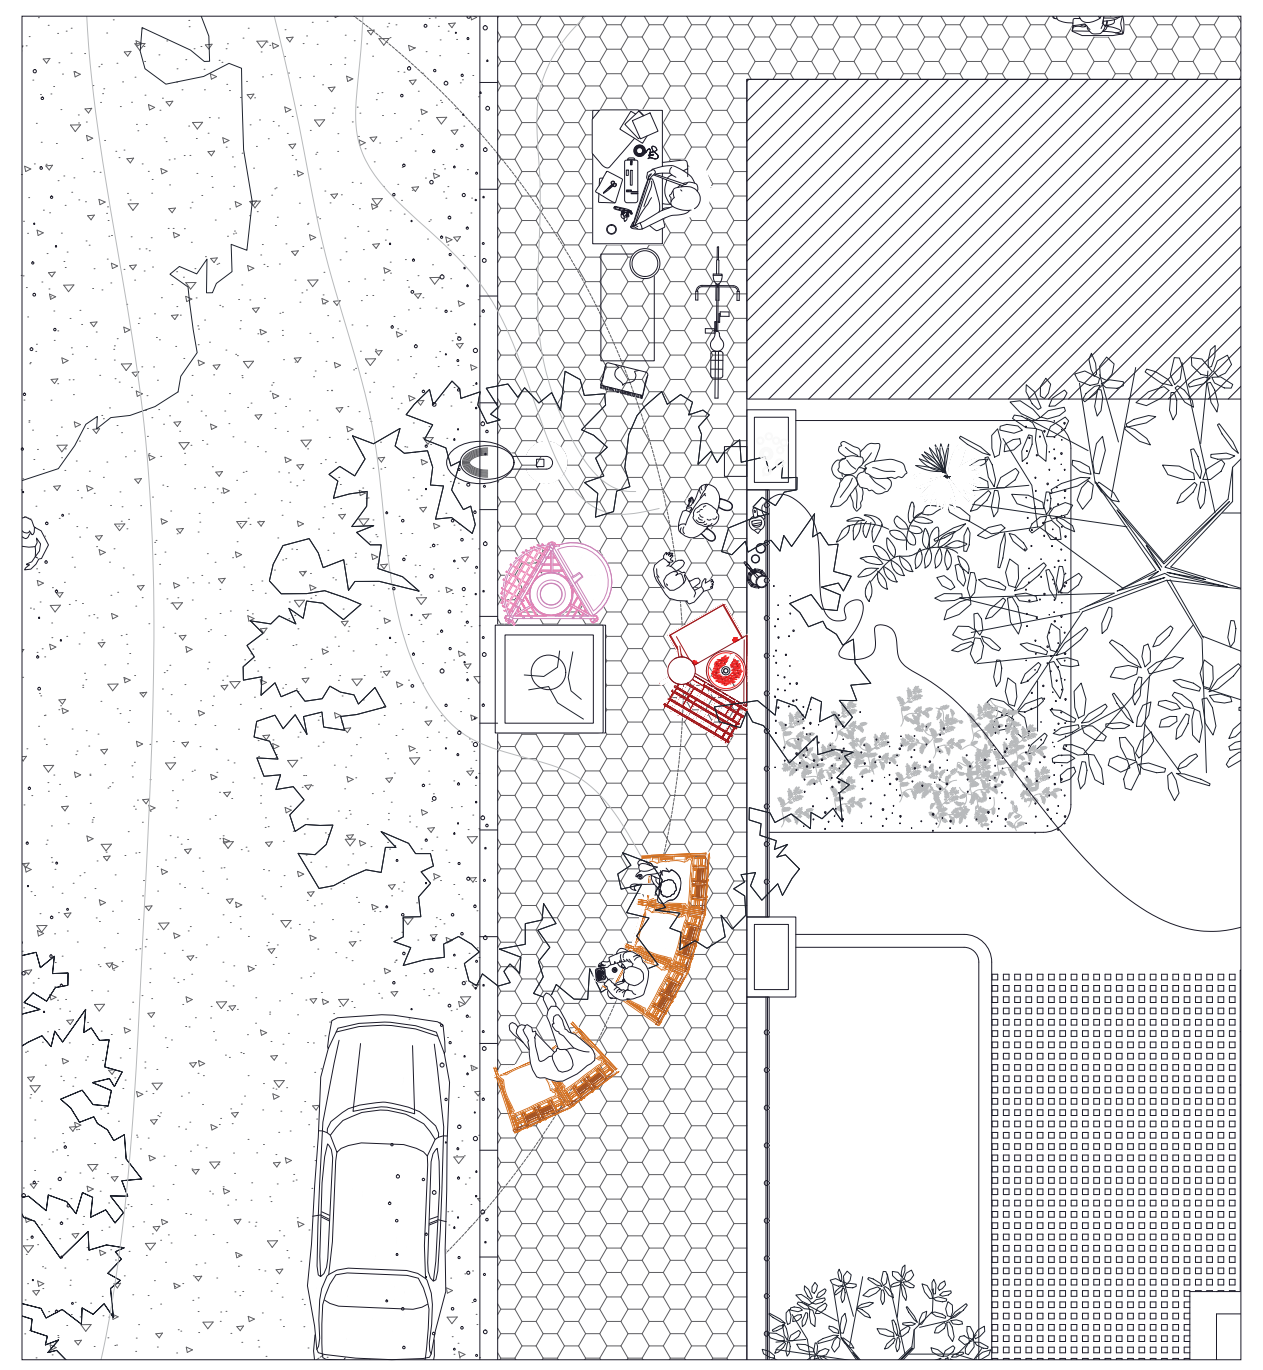
Ground Floor Plan
Bawab Madyafa Building Entrance setup
1:50

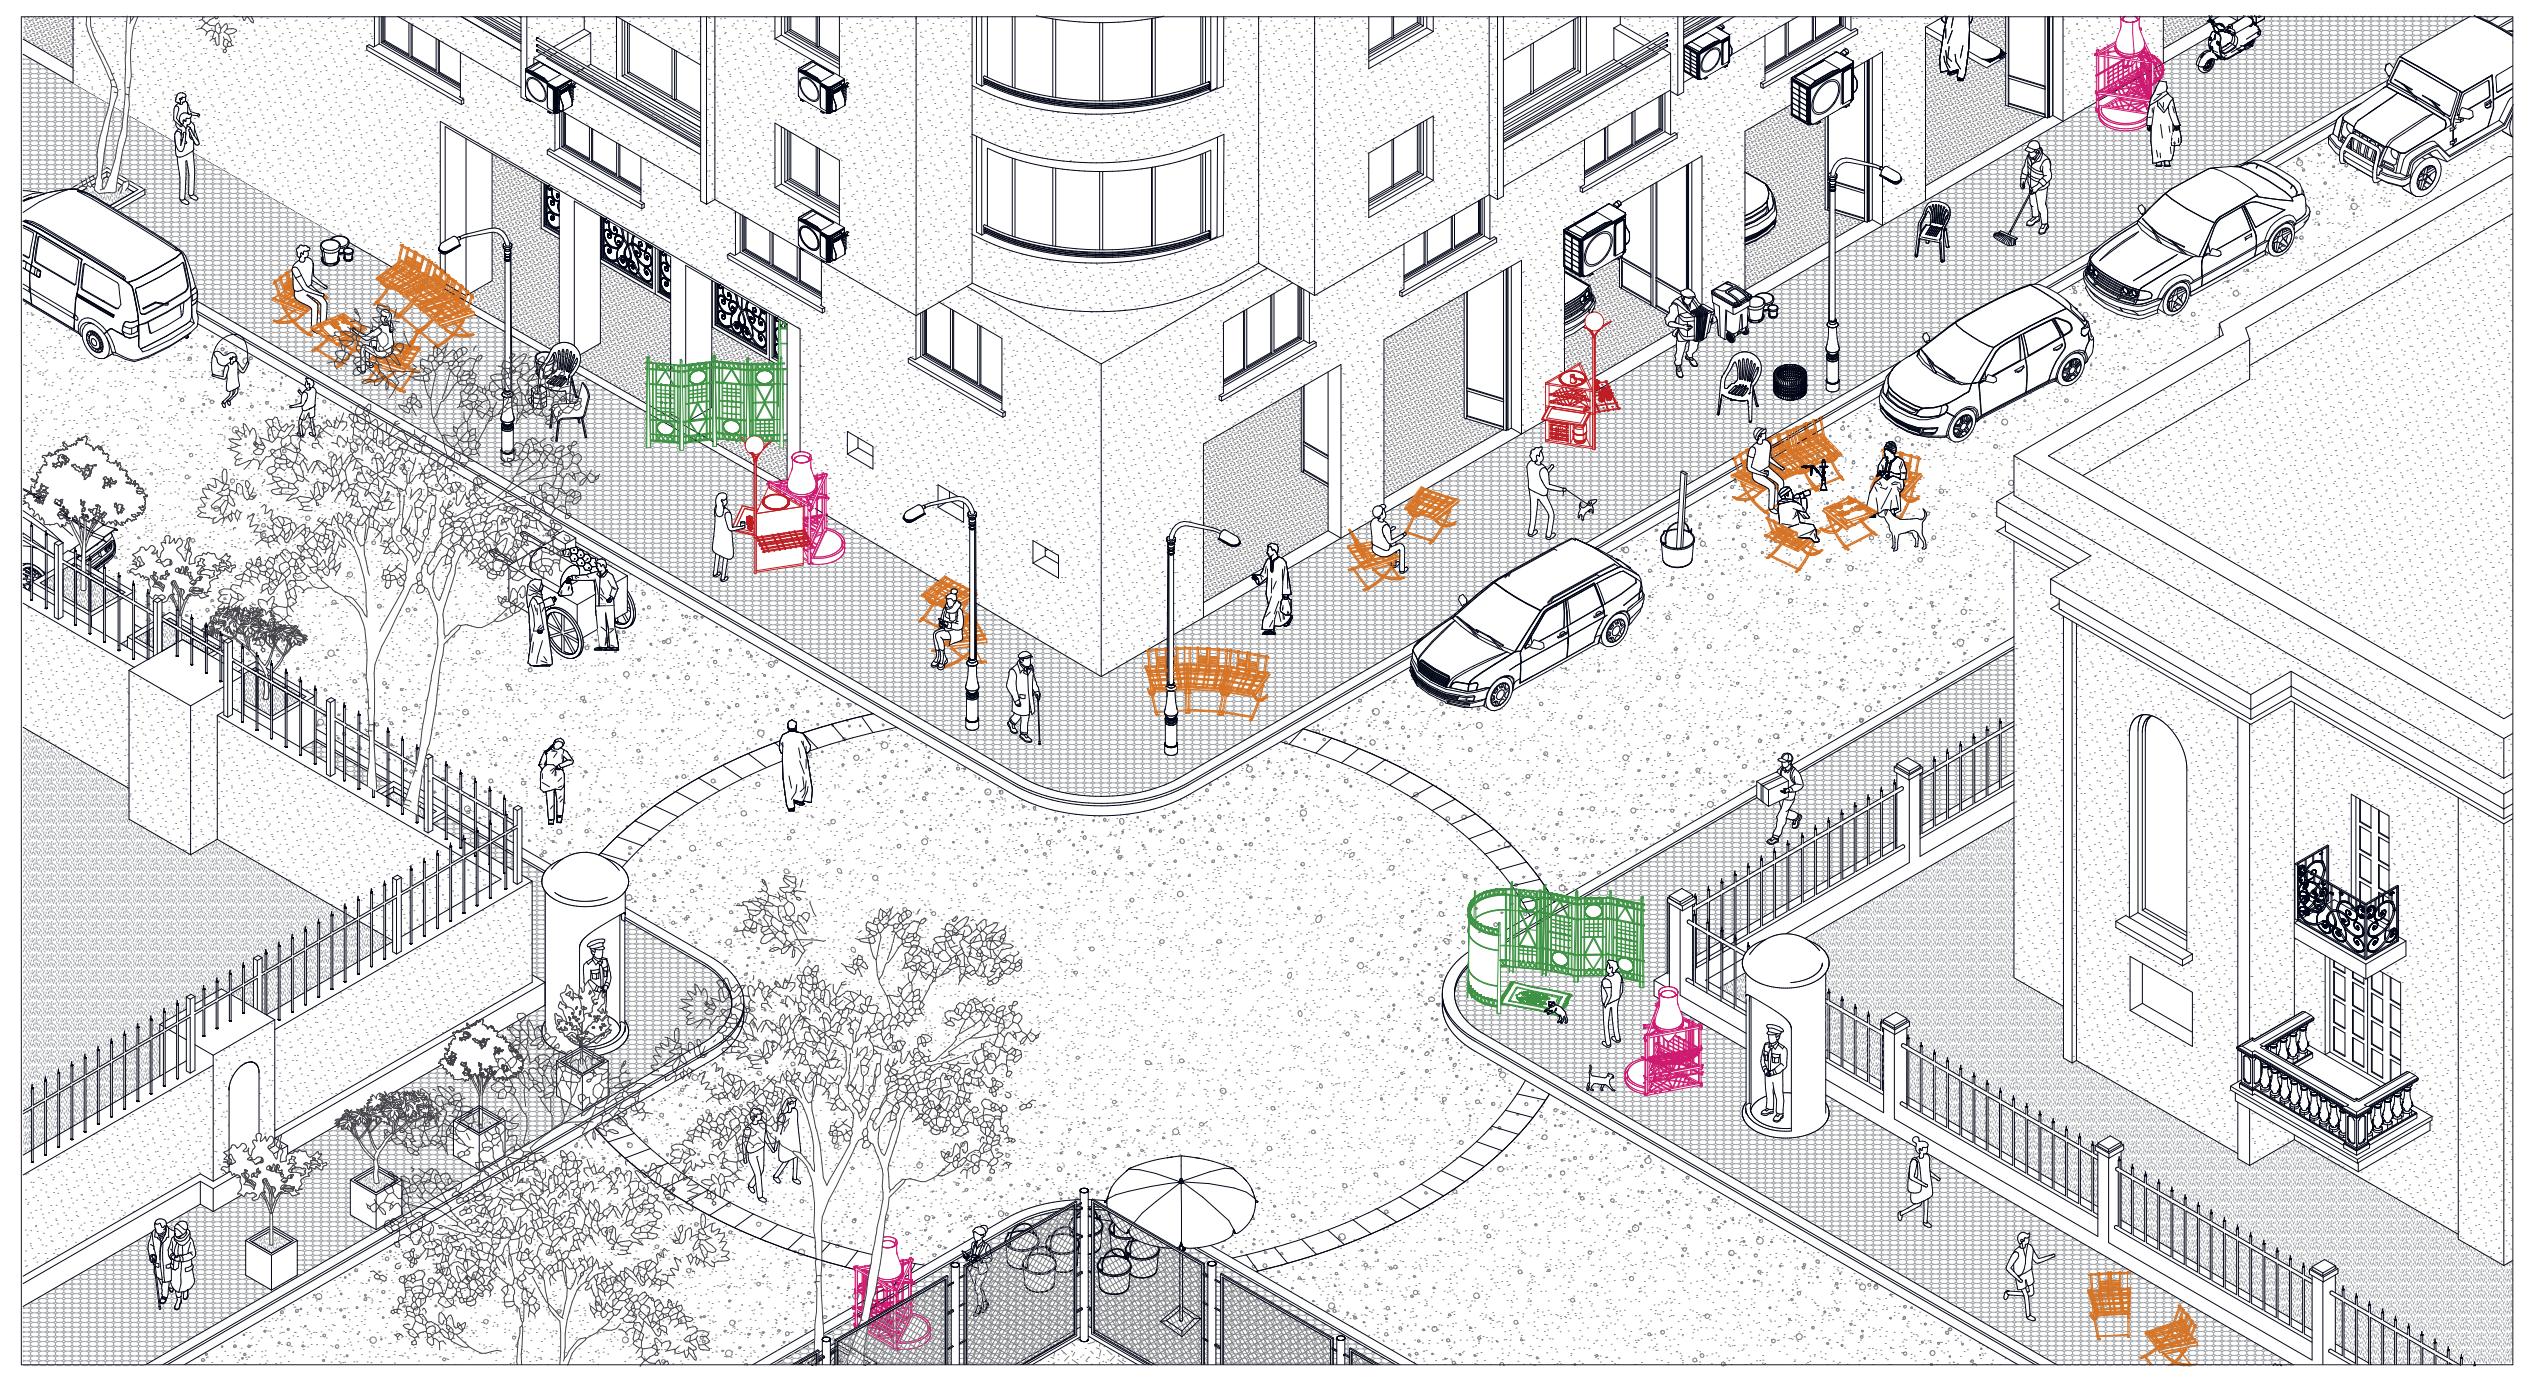
Axonometric View
Salah Eldin x Saleh Ayoub

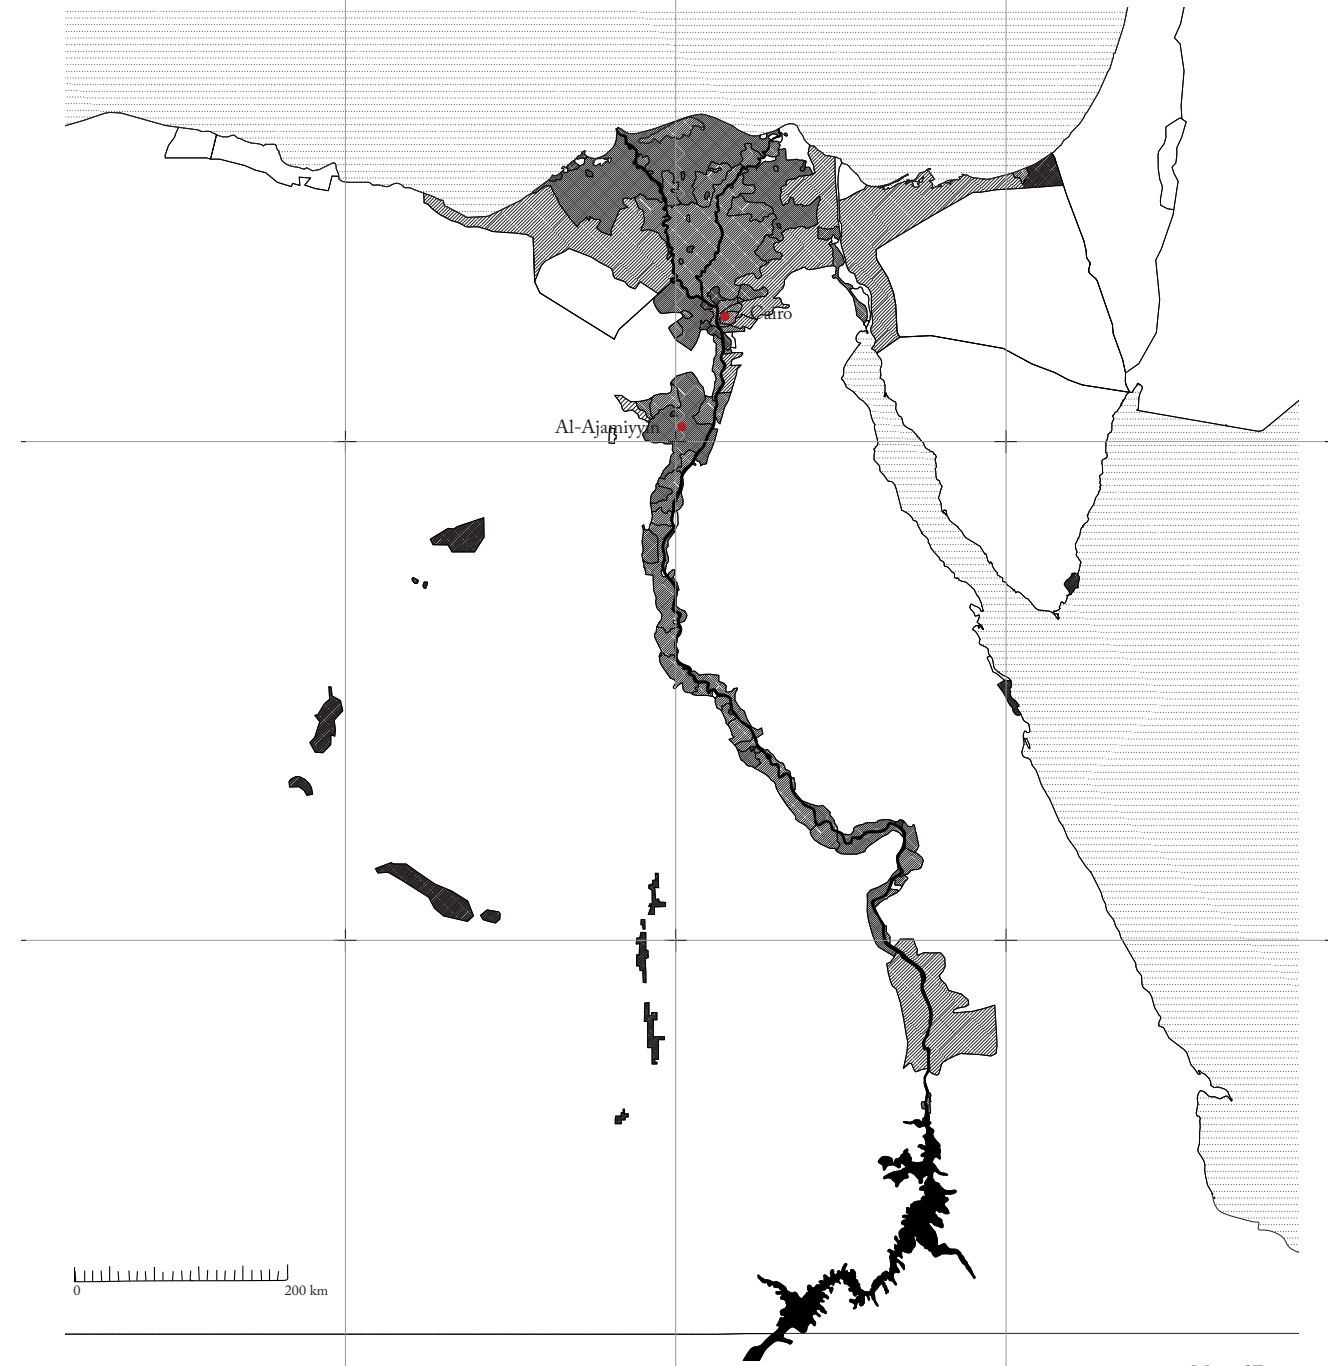

Map of Egypt
Population density

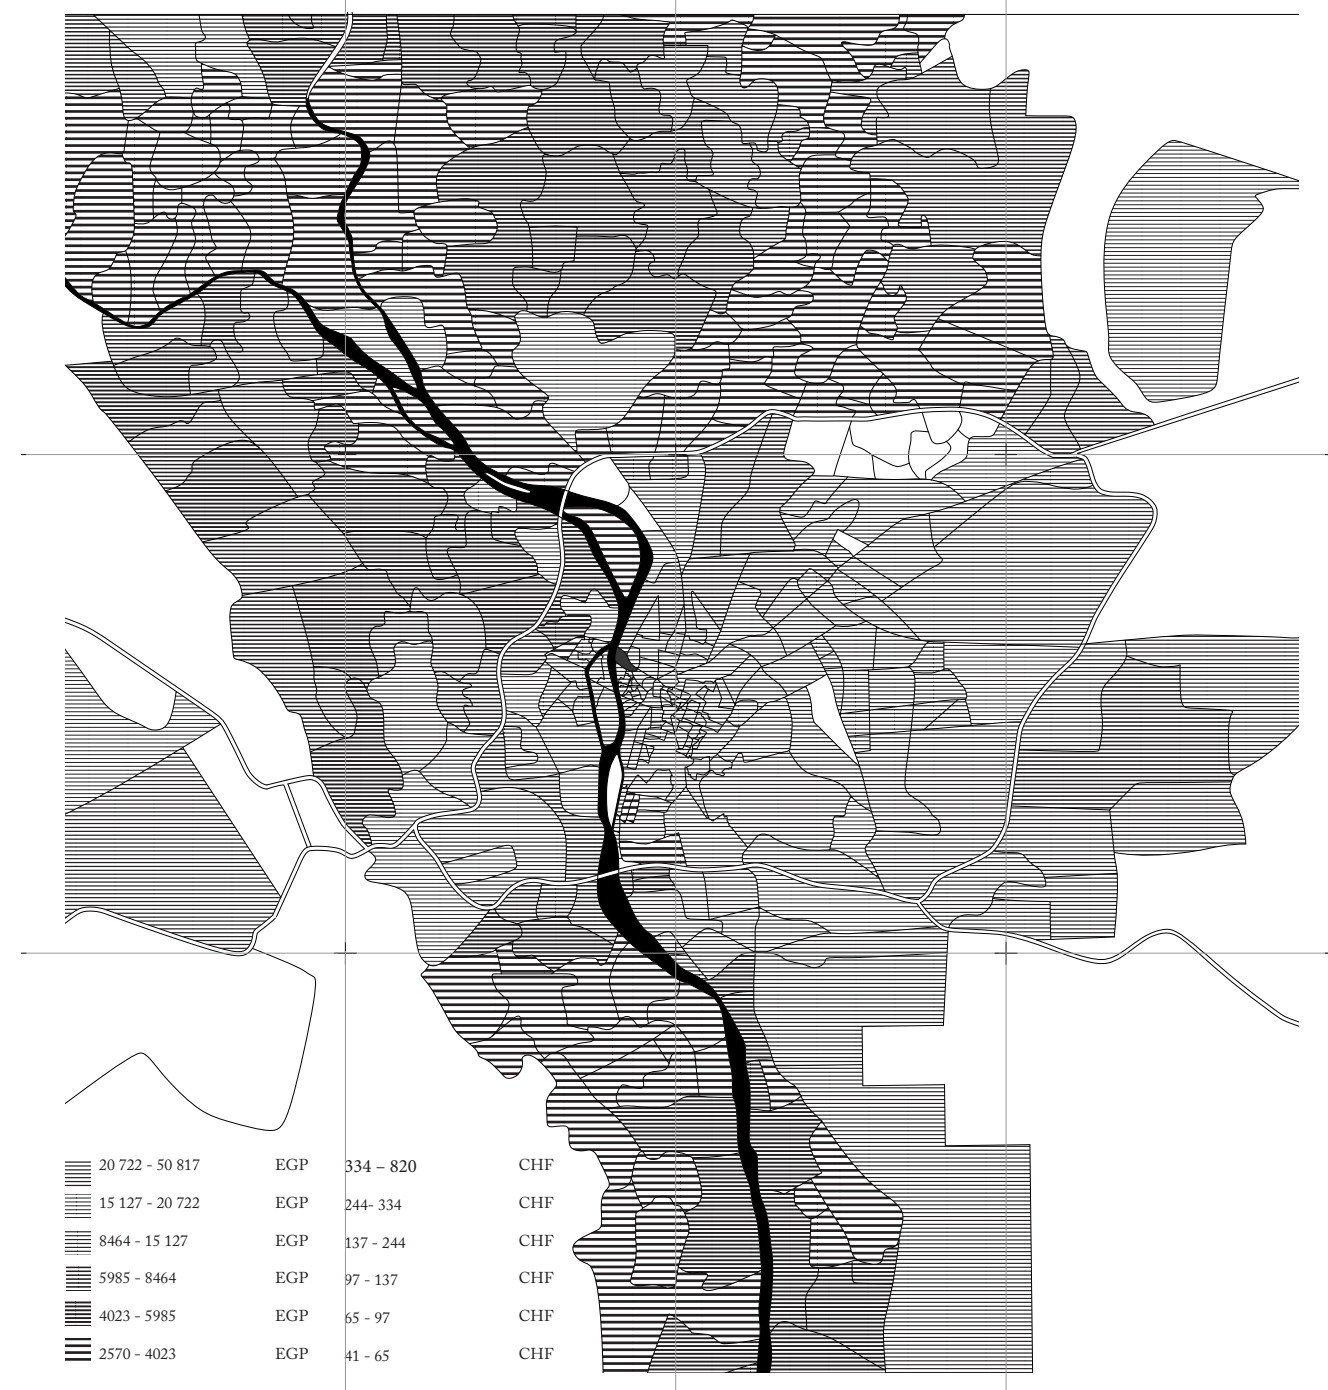
Map of Cairo
Income per Capita

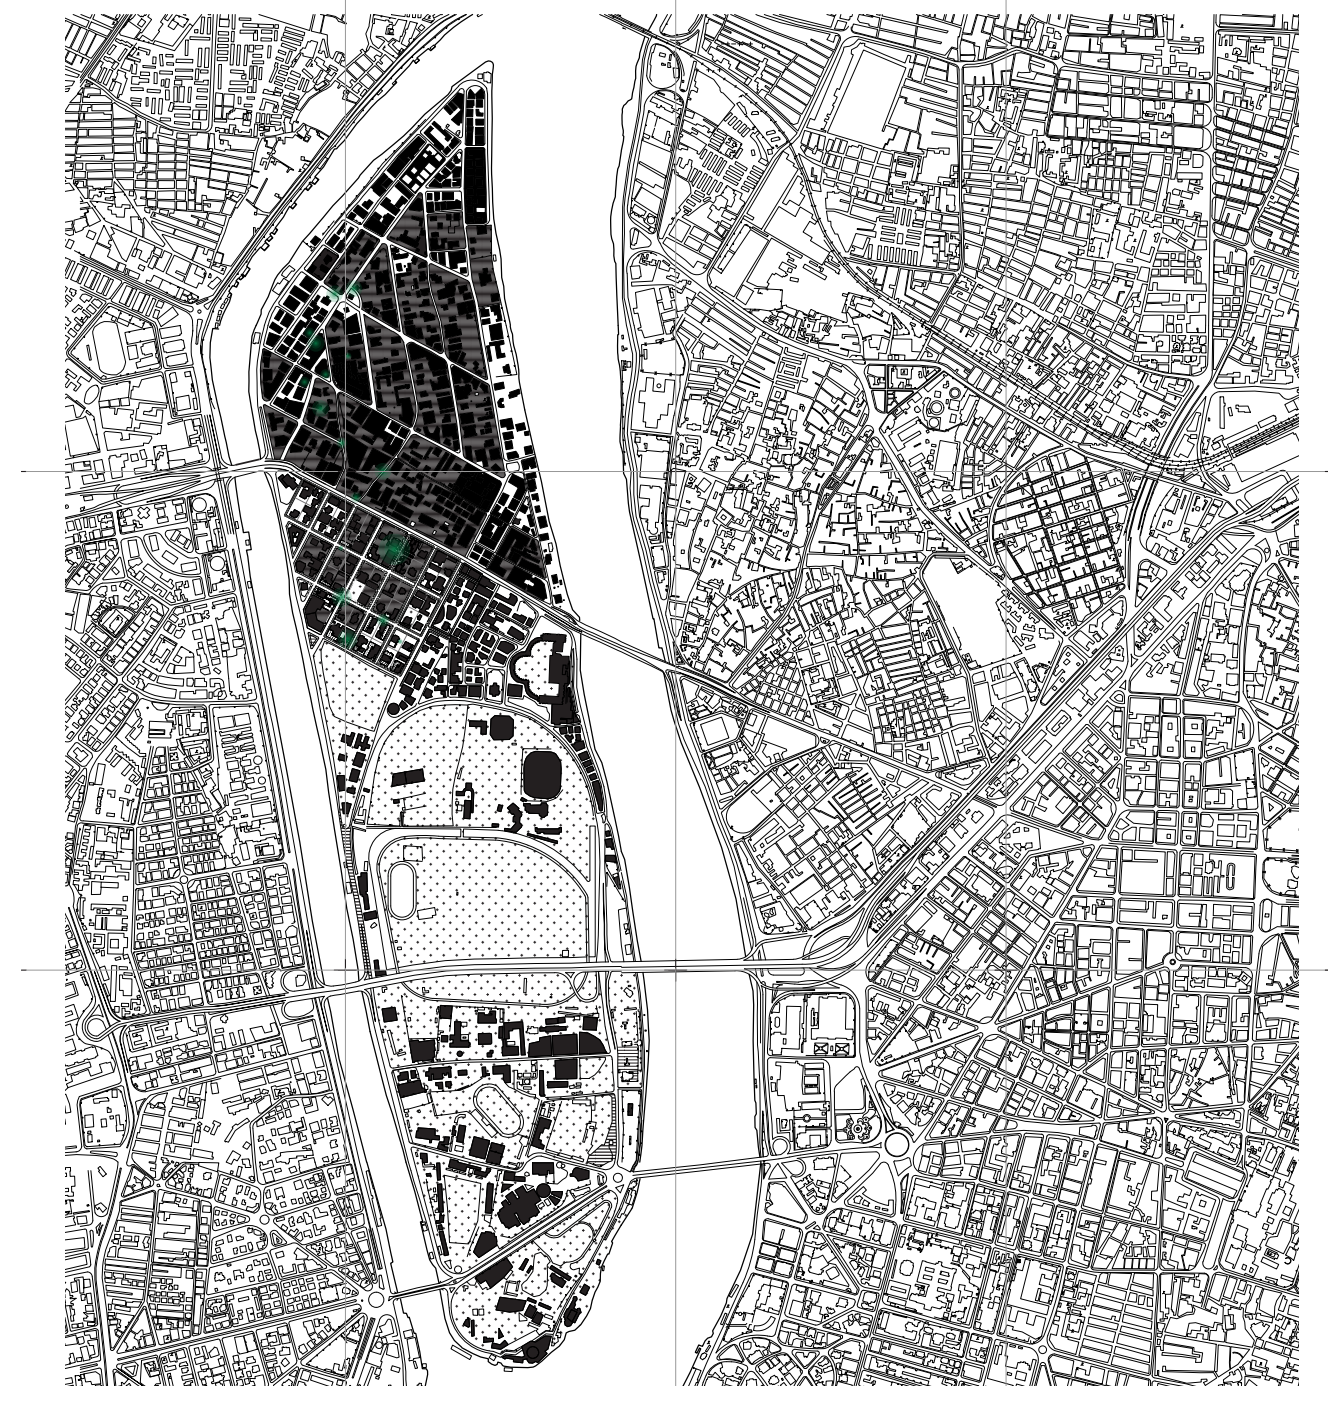
Map of Zamalek
Private-Public distribution

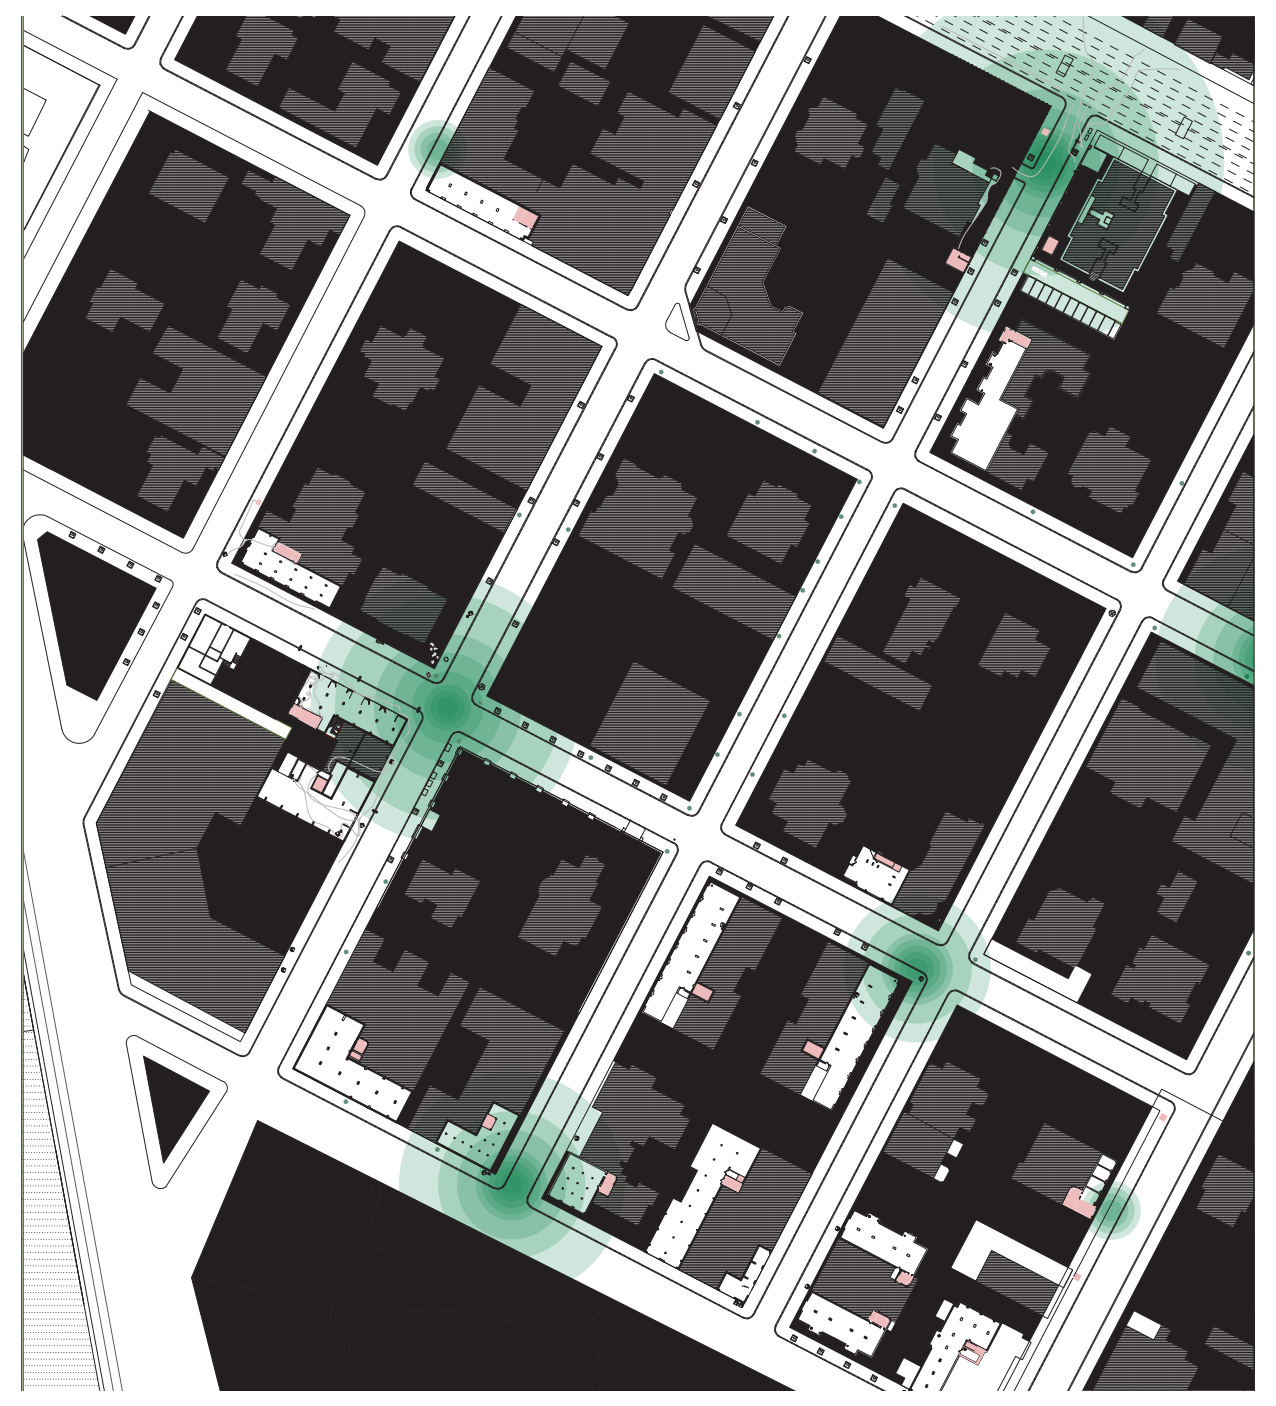
Map of Zamalek Ebli
Survey-Project interventions

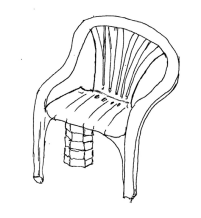
"it's plastic, but make it last"
chair
1

Materiality: plastic, ciment brick
Function: sitting
Aesthetic: white, terracotta
dimensions: 60 x 55 x 90

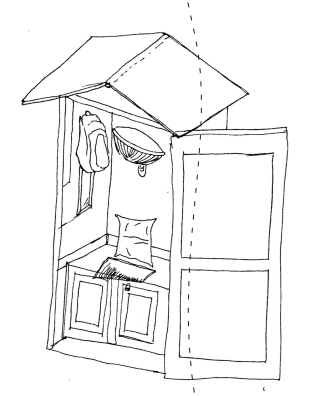
"Has everything, but prefer to stay outside"
cabin
2

Materiality: wood, plexi-glass, metal sheet
Function: storage, sitting
Aesthetic: green, red, white, aged
dimensions: 100 x 95 x 200

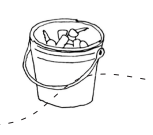
"car keys of all the residents of the building"
bucket
3

Materiality: plastic
Function: container
Aesthetic: re-use
dimensions: 15 x 15 x 20

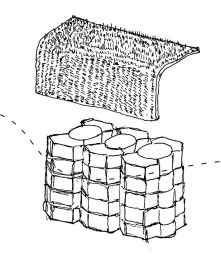
"it's more comfortable than the actual cha
chair
4

Materiality: ciment brick, synthetic plastic fiber
Function: sitting
Aesthetic: gray, makeshift,
dimensions: 65 x 25 x 50

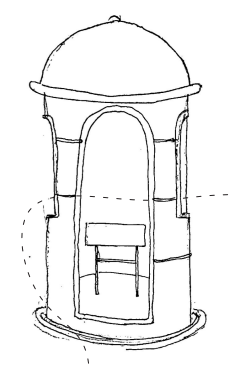
"It has nothing but stays in it"
cabin
5

Materiality: fiberglass/ plastic
Function: sitting
Aesthetic: white x blue
dimensions: 100 x 100 x 200

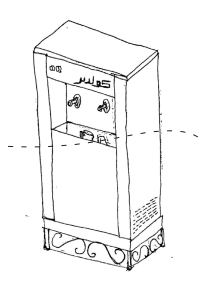
"Kolder"
water fountain
6

Materiality: stainless steel sheet, steel
Function: water fountain
Aesthetic: industrial
dimensions: 40 x 60 x 140

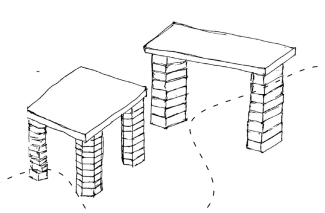
"it's heavy, so no one will steal it"
bench/ table
7

Materiality: ciment brick, stone
Function: eating, resting
Aesthetic: white, gray, terracotta
dimensions: 70 x 60 x 50

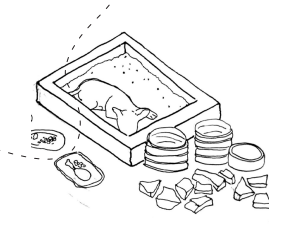
"it's for the stray dogs"
arrangement
8

Materiality: plastic, ciment brick,
Function: eating, resting
Aesthetic: white, gray, terracotta
dimensions: 70 x 60 x 50

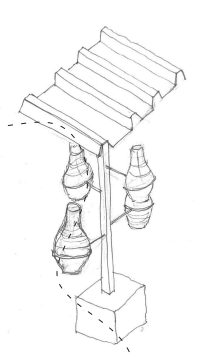
"water in clay tastes fresher"
water fountain
9

Materiality: clay, corrugated metal sheet, metal tube, ciment.
Function: water fountain
Aesthetic: terracotta, gray, blue
dimensions: 30 x 55 x 120

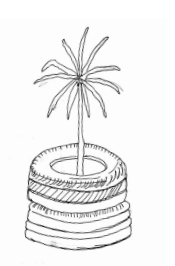
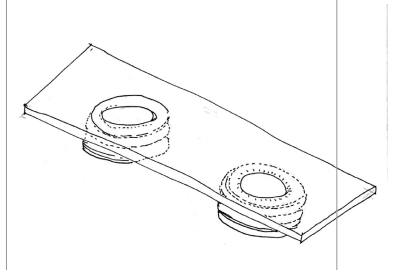
"make use of old tires"
Pot, bench
10 11

Materiality: rubber
Function: pot for plant, sitting
Aesthetic: re-use

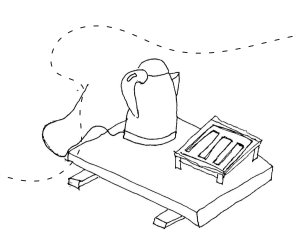
"space efficient"
cooking station
12

Materiality: marble, wood,
Function: cooking
dimensions: 54 x 20 x 10

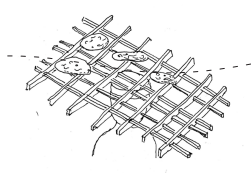
"transportable bread"
Head tray
13

Materiality: Palm reed
Function: container
Aesthetic: Agricultural Brut

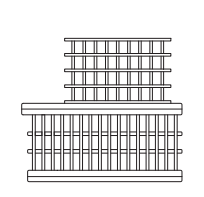

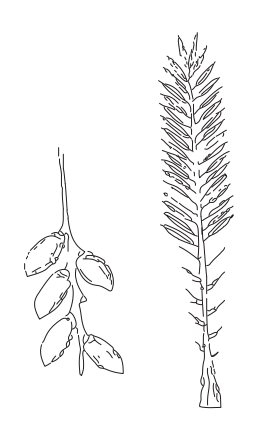

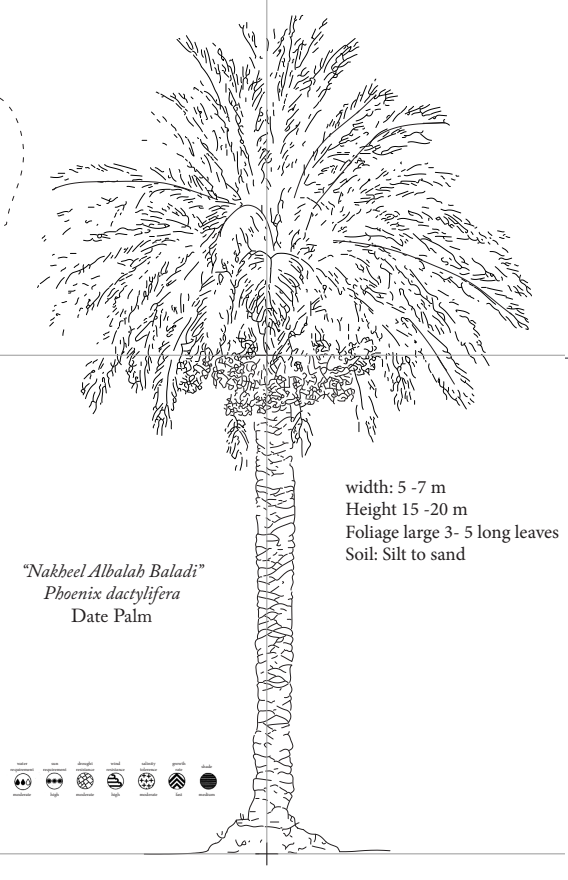
"Nakheel Albalah Baladi"
Phoenix dactylifera
Date Palm

width: 5 -7 m
Height 15 -20 m
Foliage large 3- 5 long leaves
Soil: Silt to sand

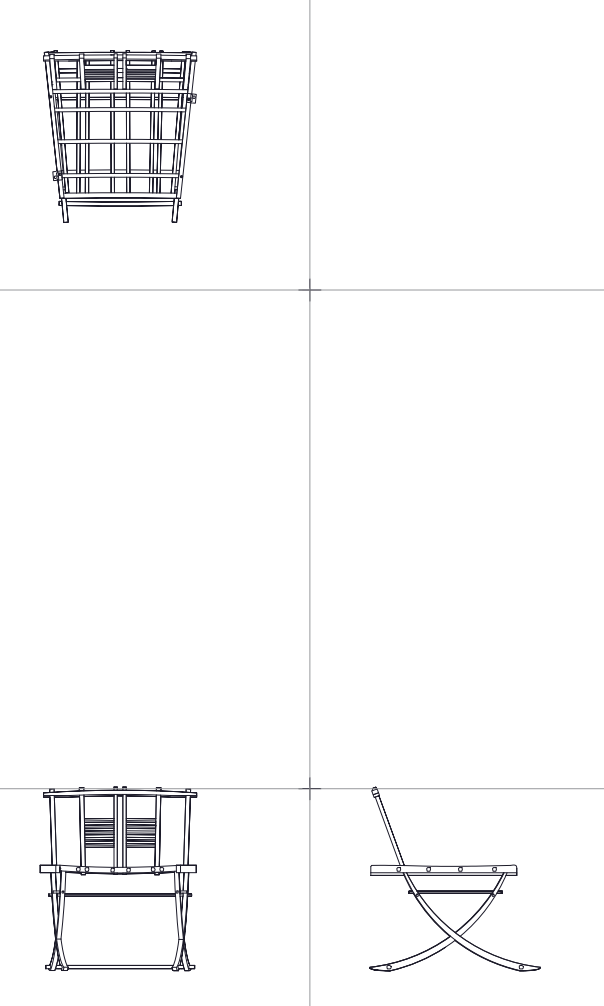
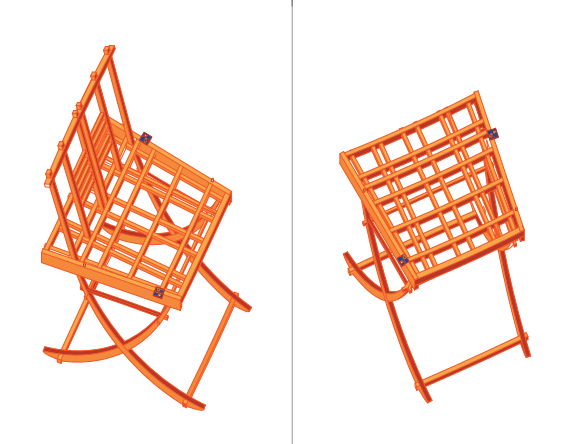
Madyafa 1
Chair/ Stool

1:20

Materiality: Palm reed, steel hinge
Function: chair/ stool
Dimensions: 54 x 66 x 82 cm

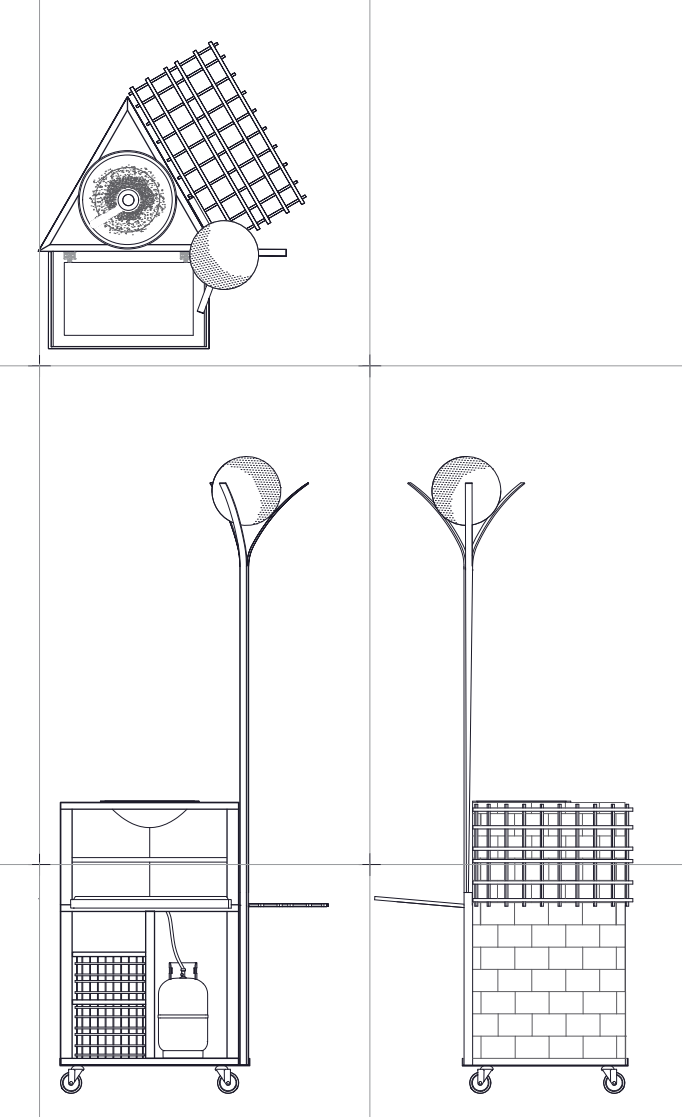
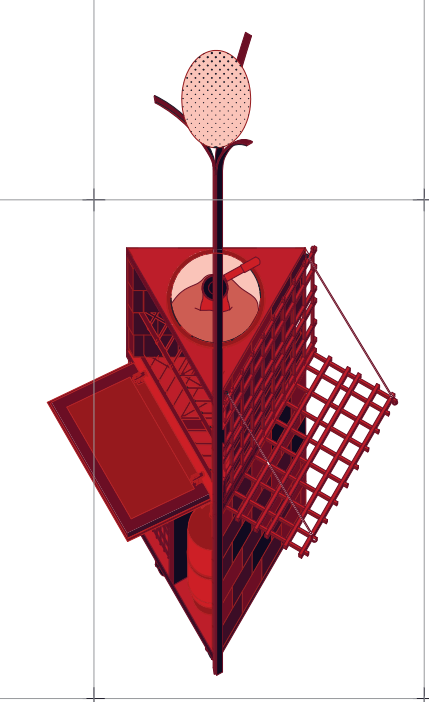
Madyafa 2
Heat point

1:20

Materiality: Palm reed, steel hinge, terracota, sand
Function: lighting, heat, cook, store
Dimensions: 80 x 80 x 280 cm

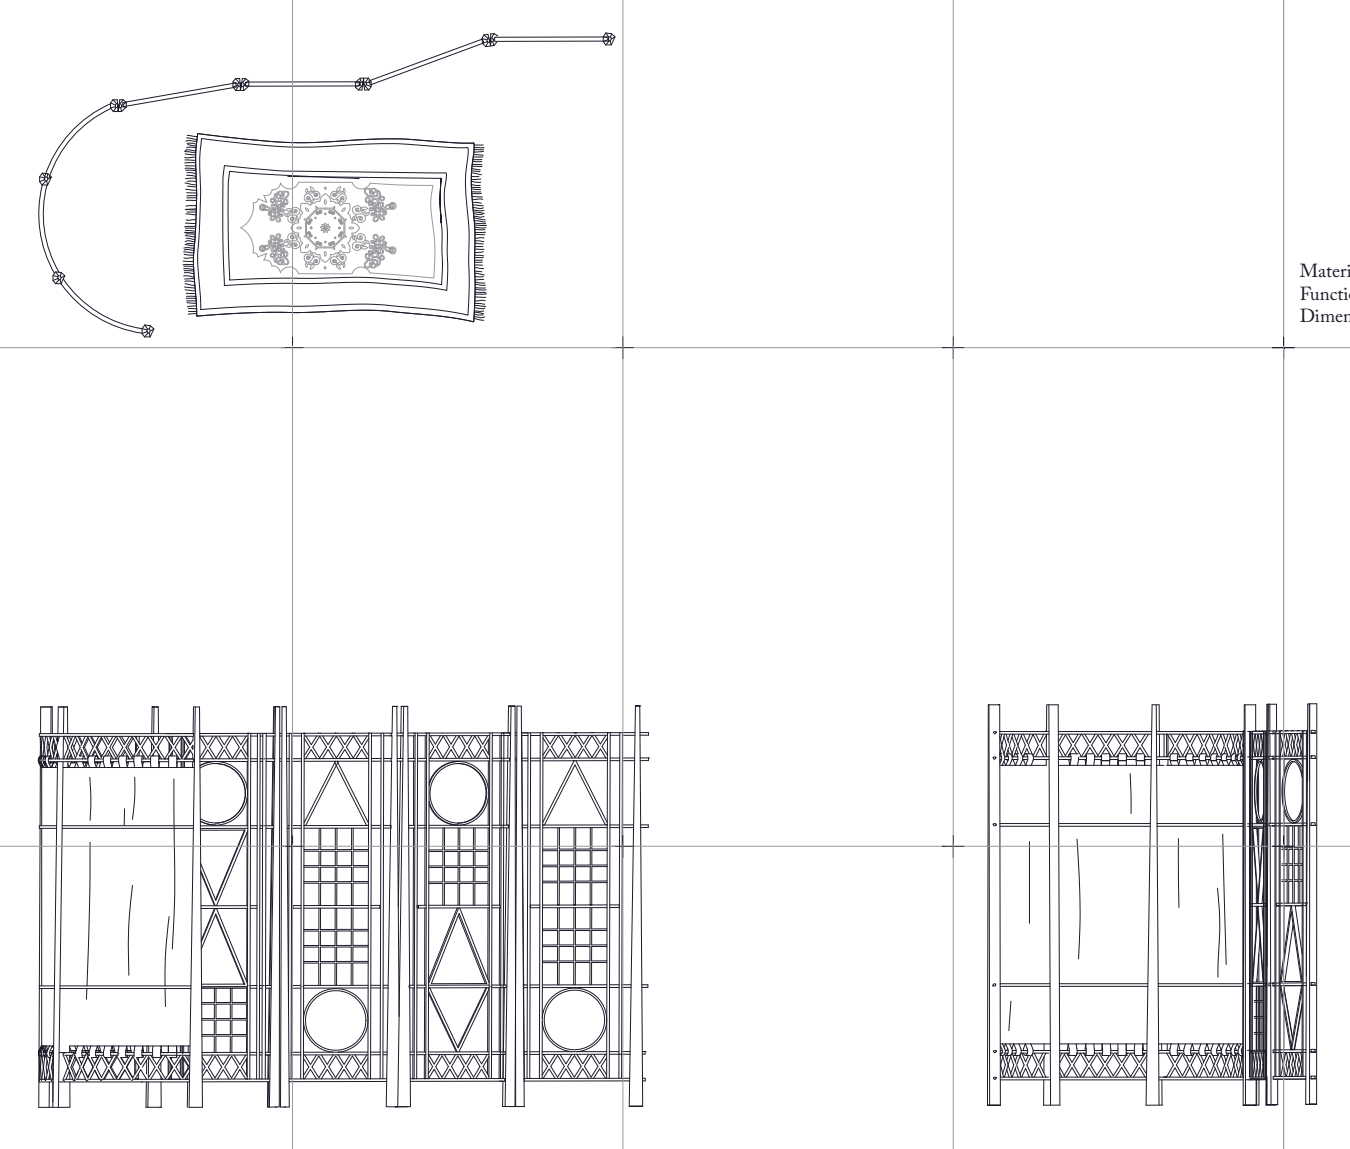
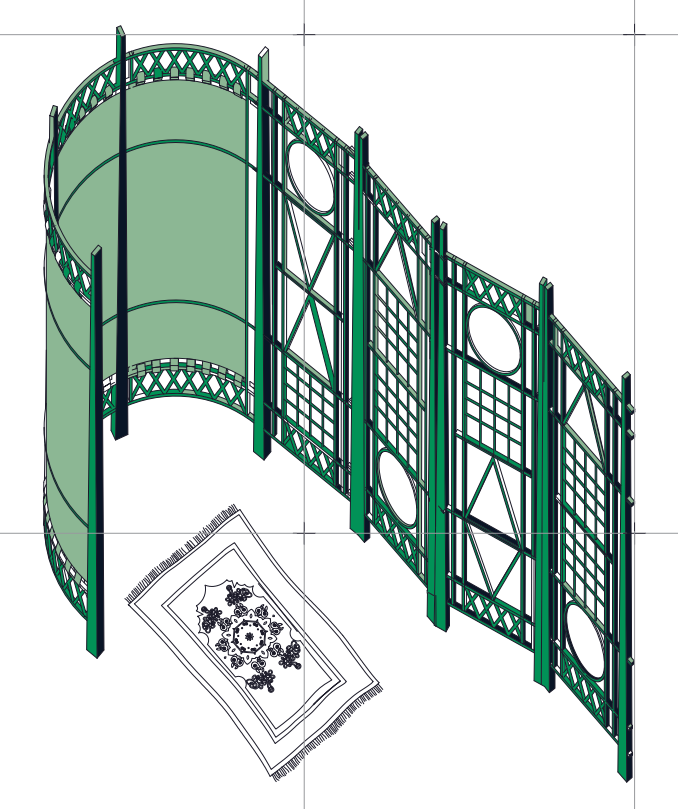
Madyafa 3
Screen

1:20

Materiality: Palm reed, cotton fabric
Function: rest, pray, meditate
Dimensions: 399 (7x 57cm) x 160 cm

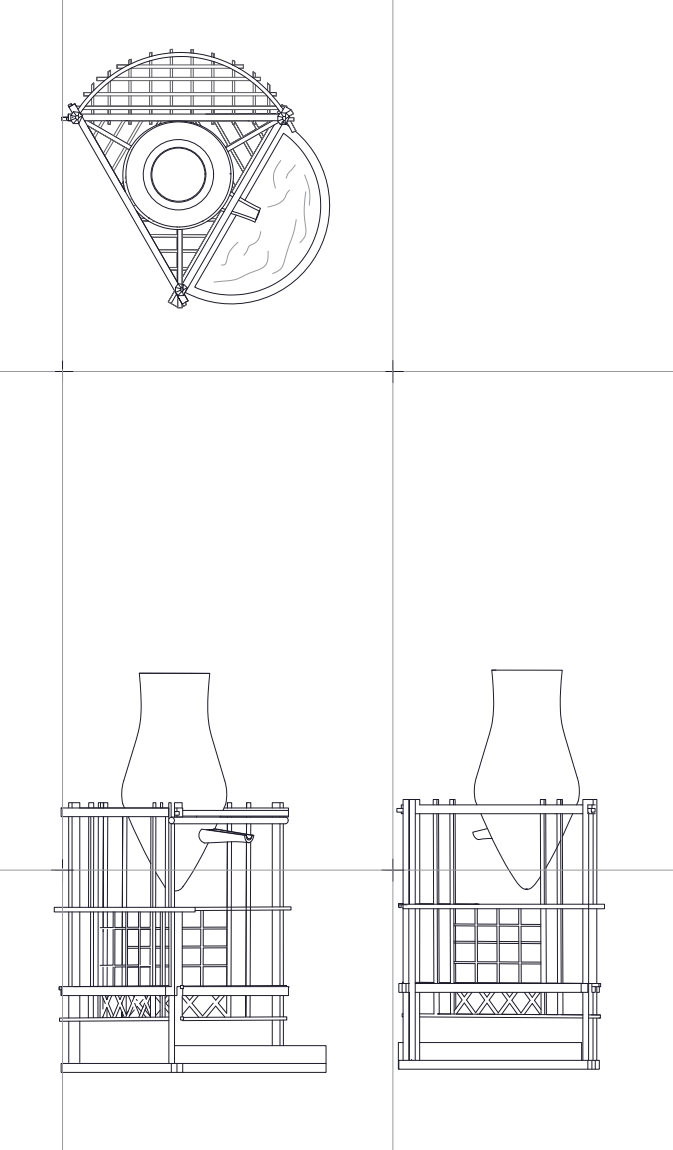
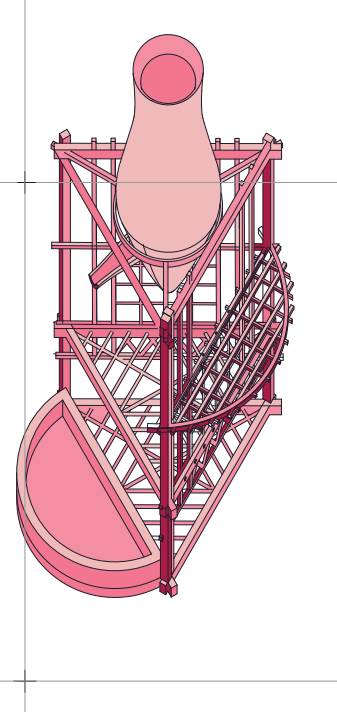
Madyafa 4
Water Pot

1:20

Materiality: Palm reed, clay
Function: eblution, drink, clean
dimensions: 80 x 80 x 180 cm

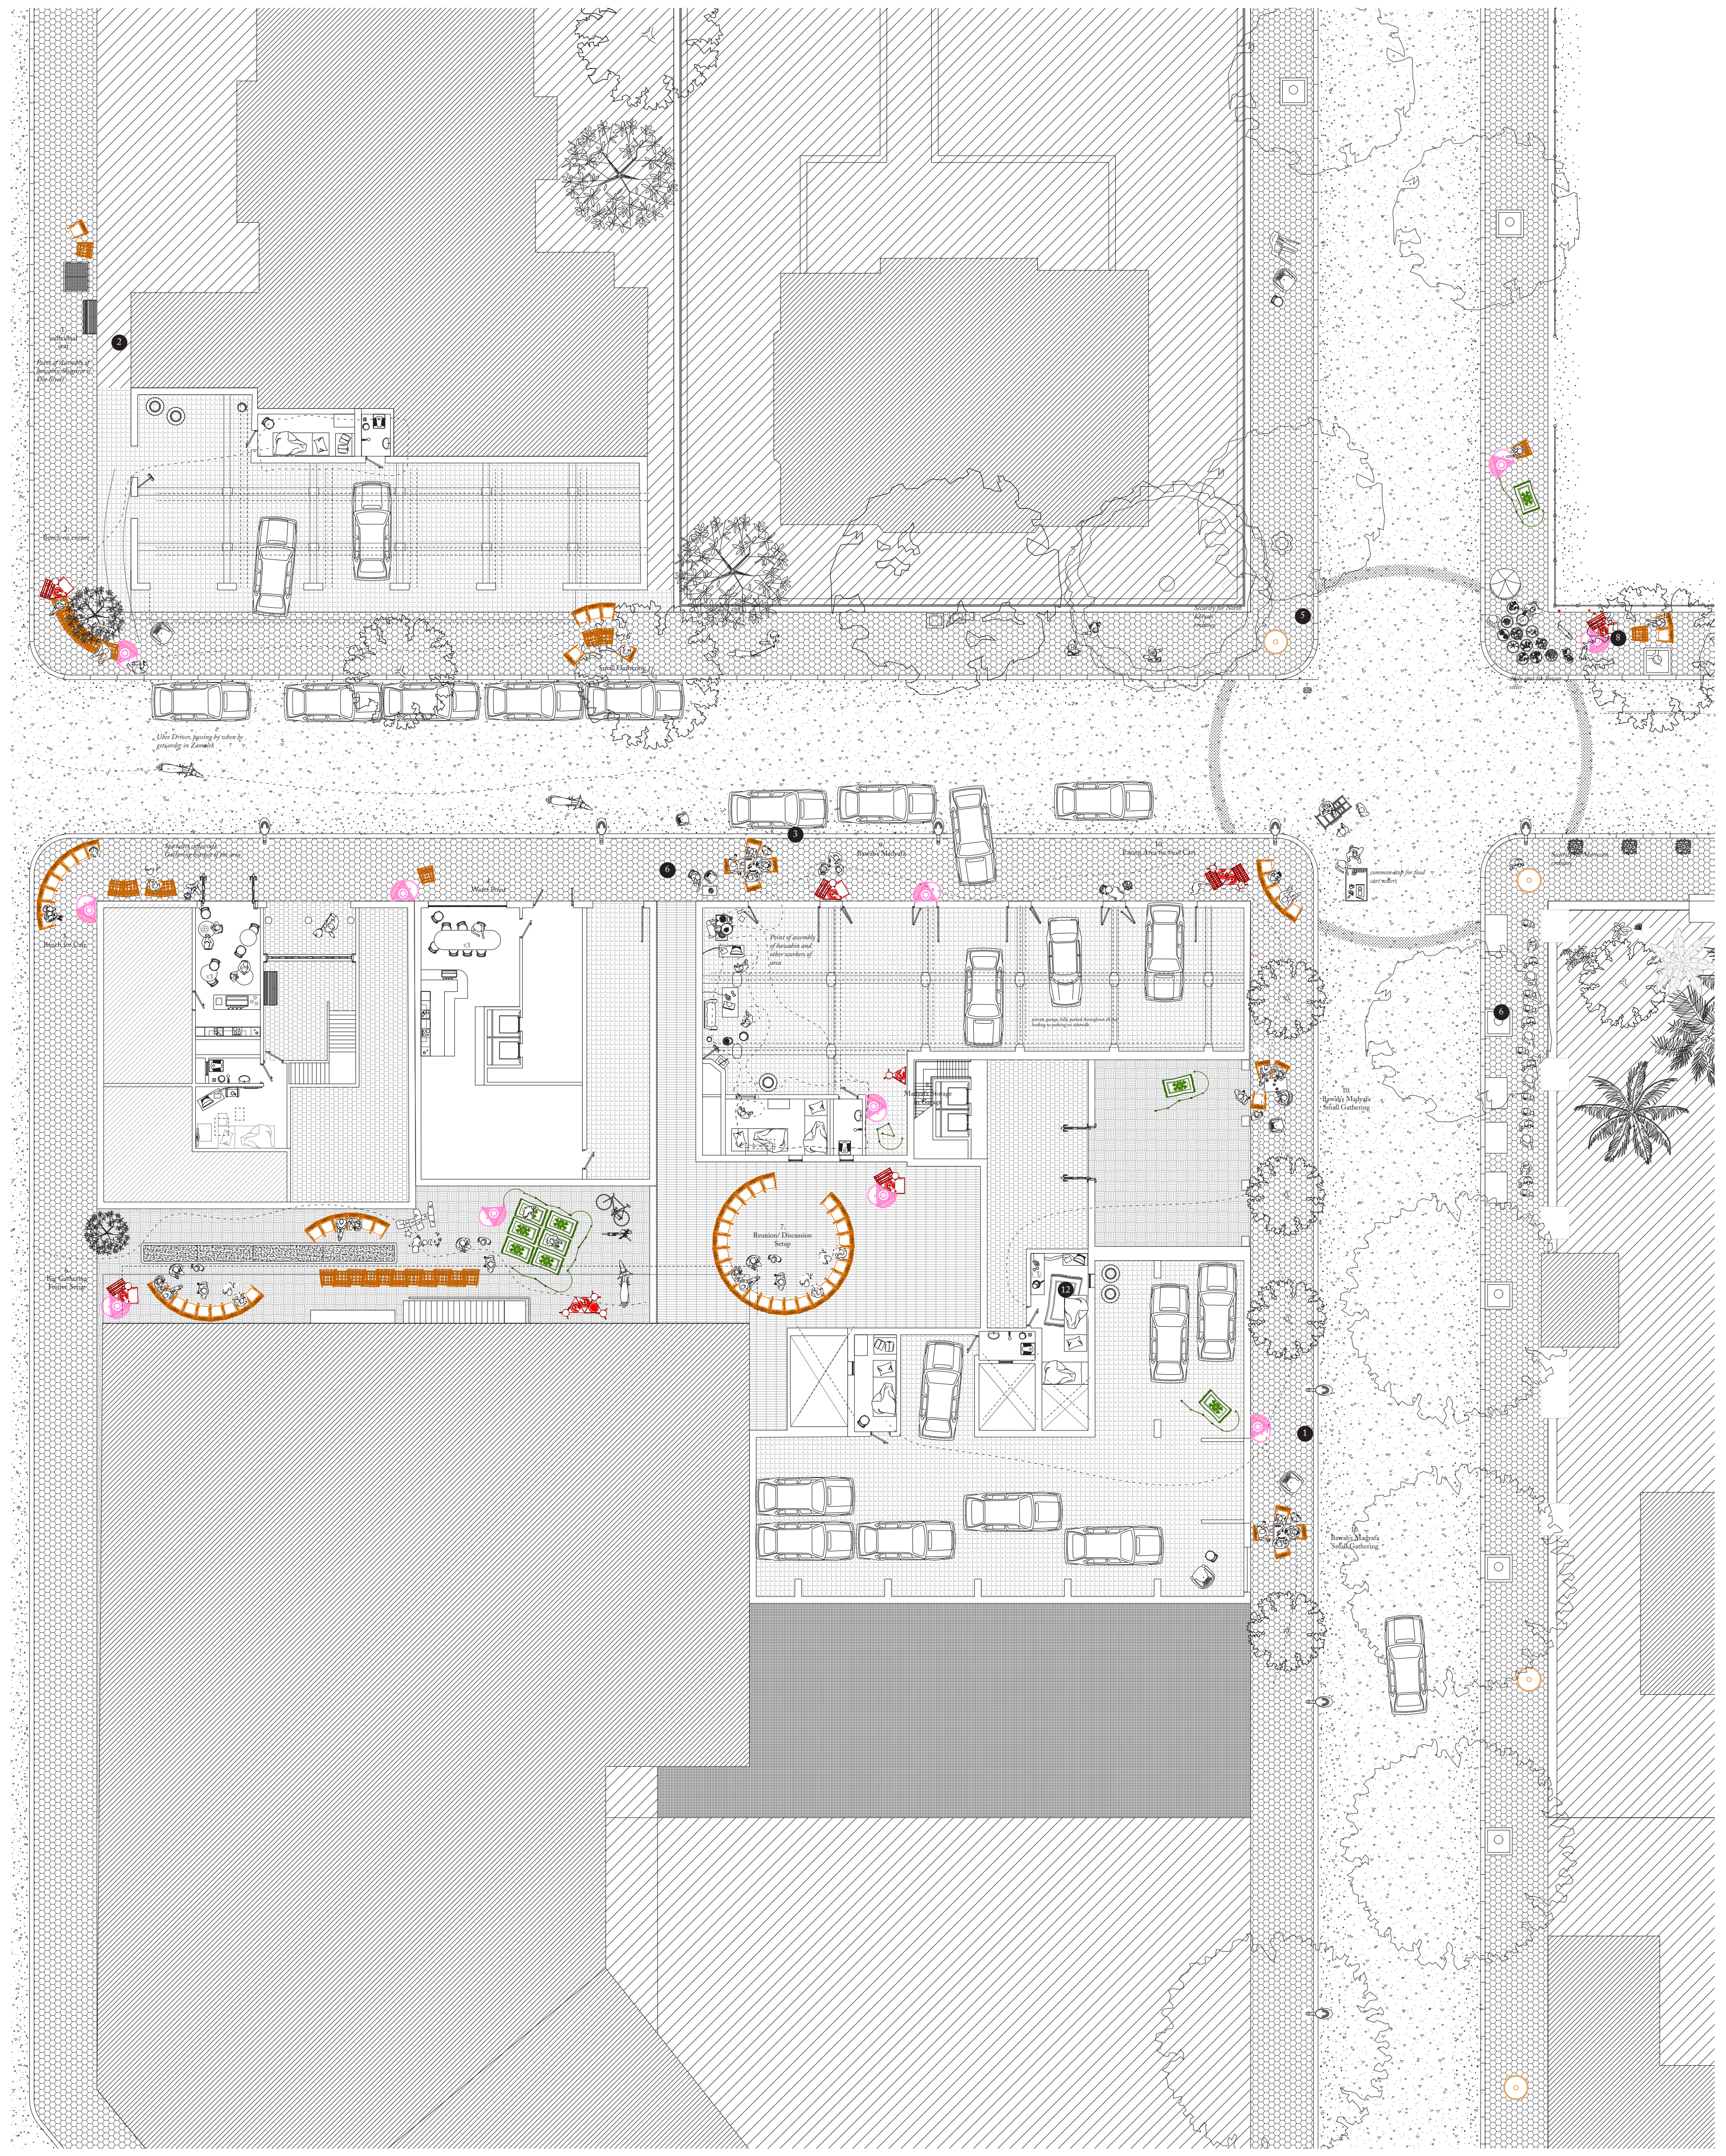
1.
individual
seat
2
Point of Assembly of bawabin Shagarat el Dor Street
2.
Bench on corner
Uber Driver, passing by when he gets order in Zamalek
Speciality coffee cafe, Gathering hotspot of the area
3.
Bench for Cafe
Ground Floor Plan
Salah El Din Street Moments
1:100

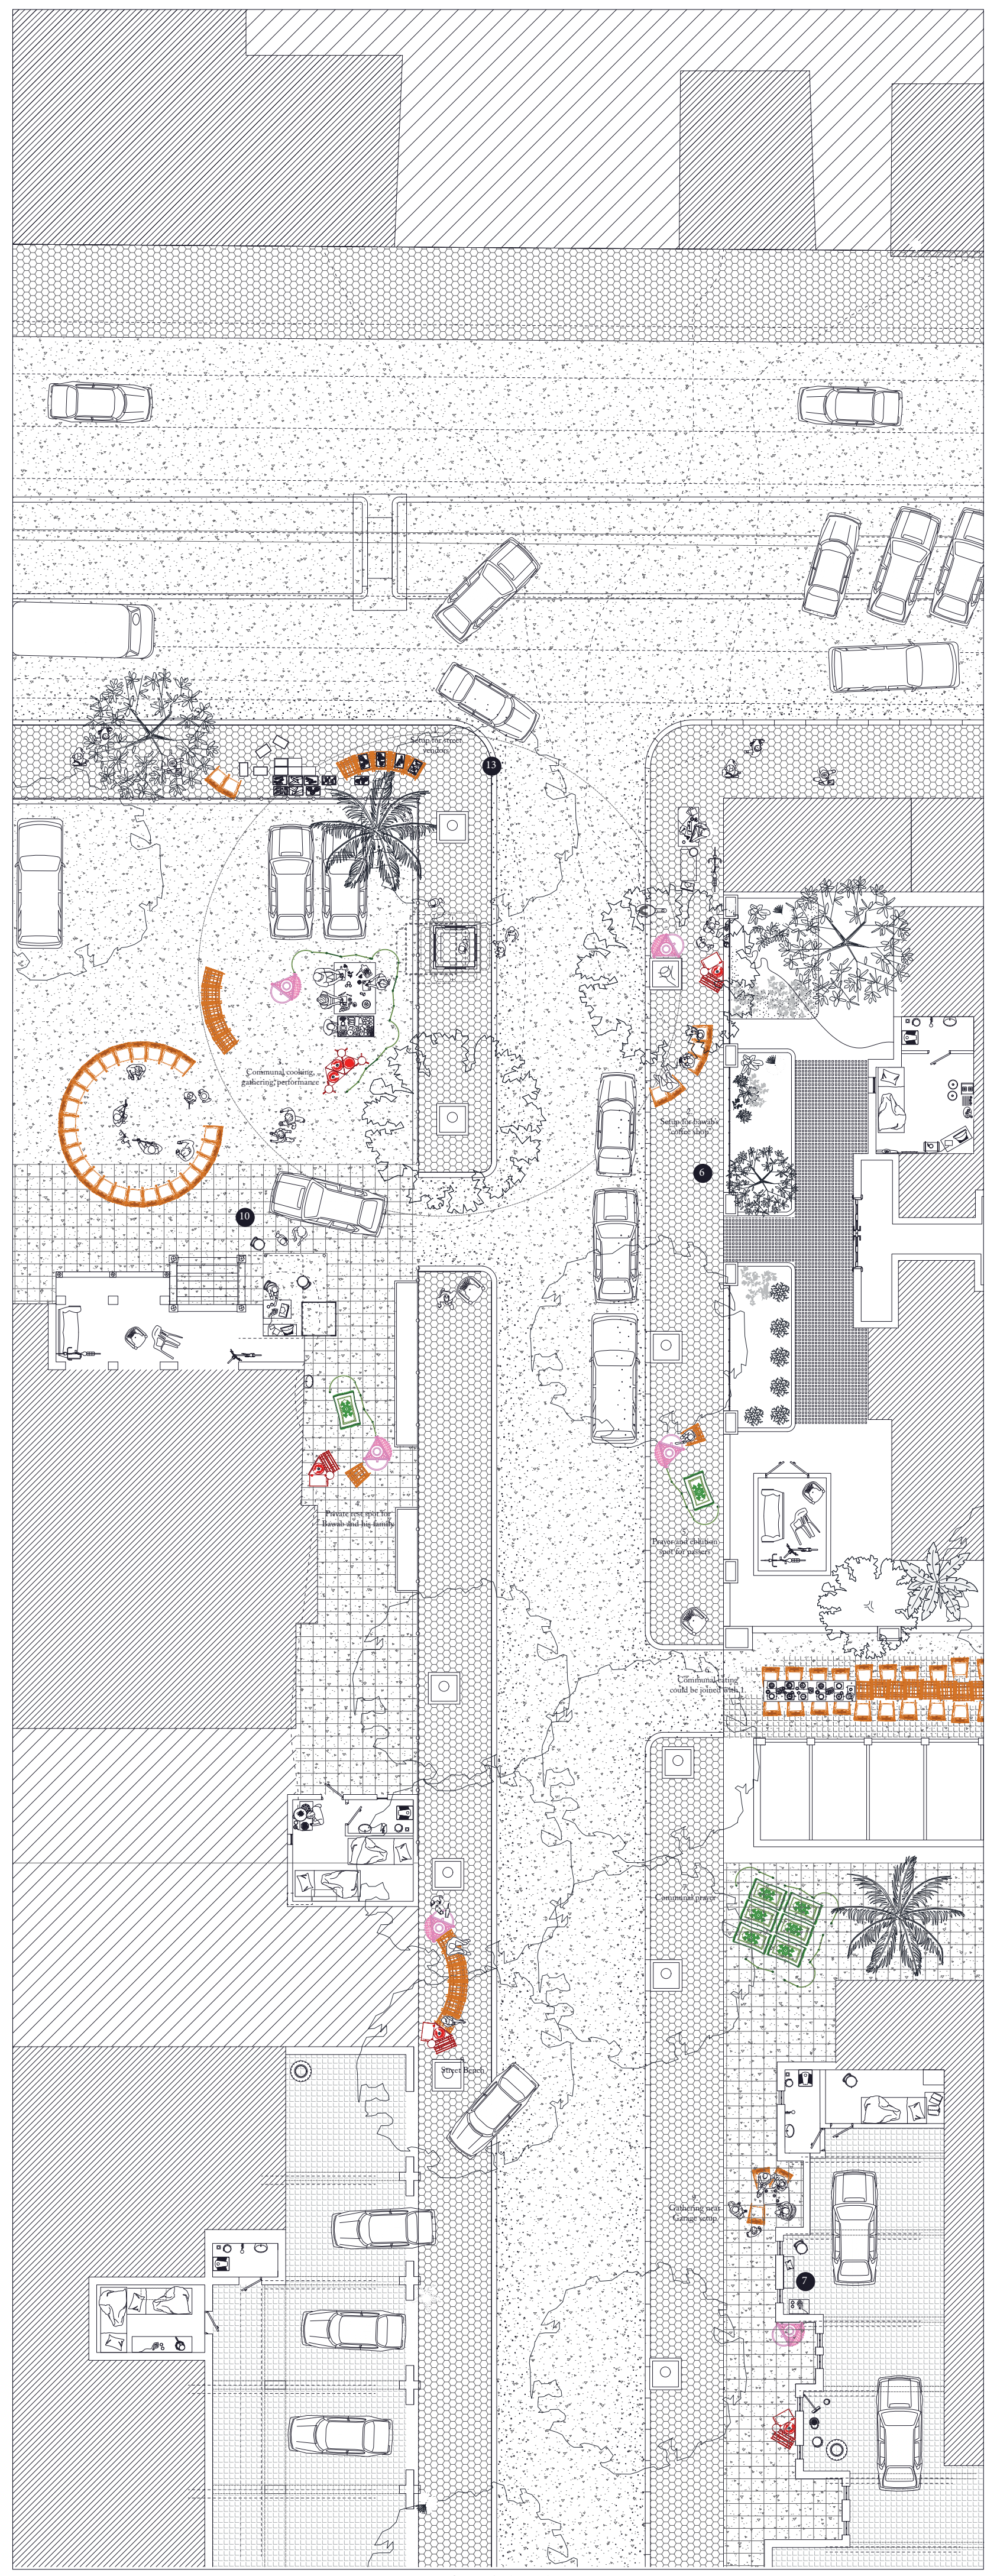
Ground Floor Plan
Kamel Mohamed Street Moments
1:100

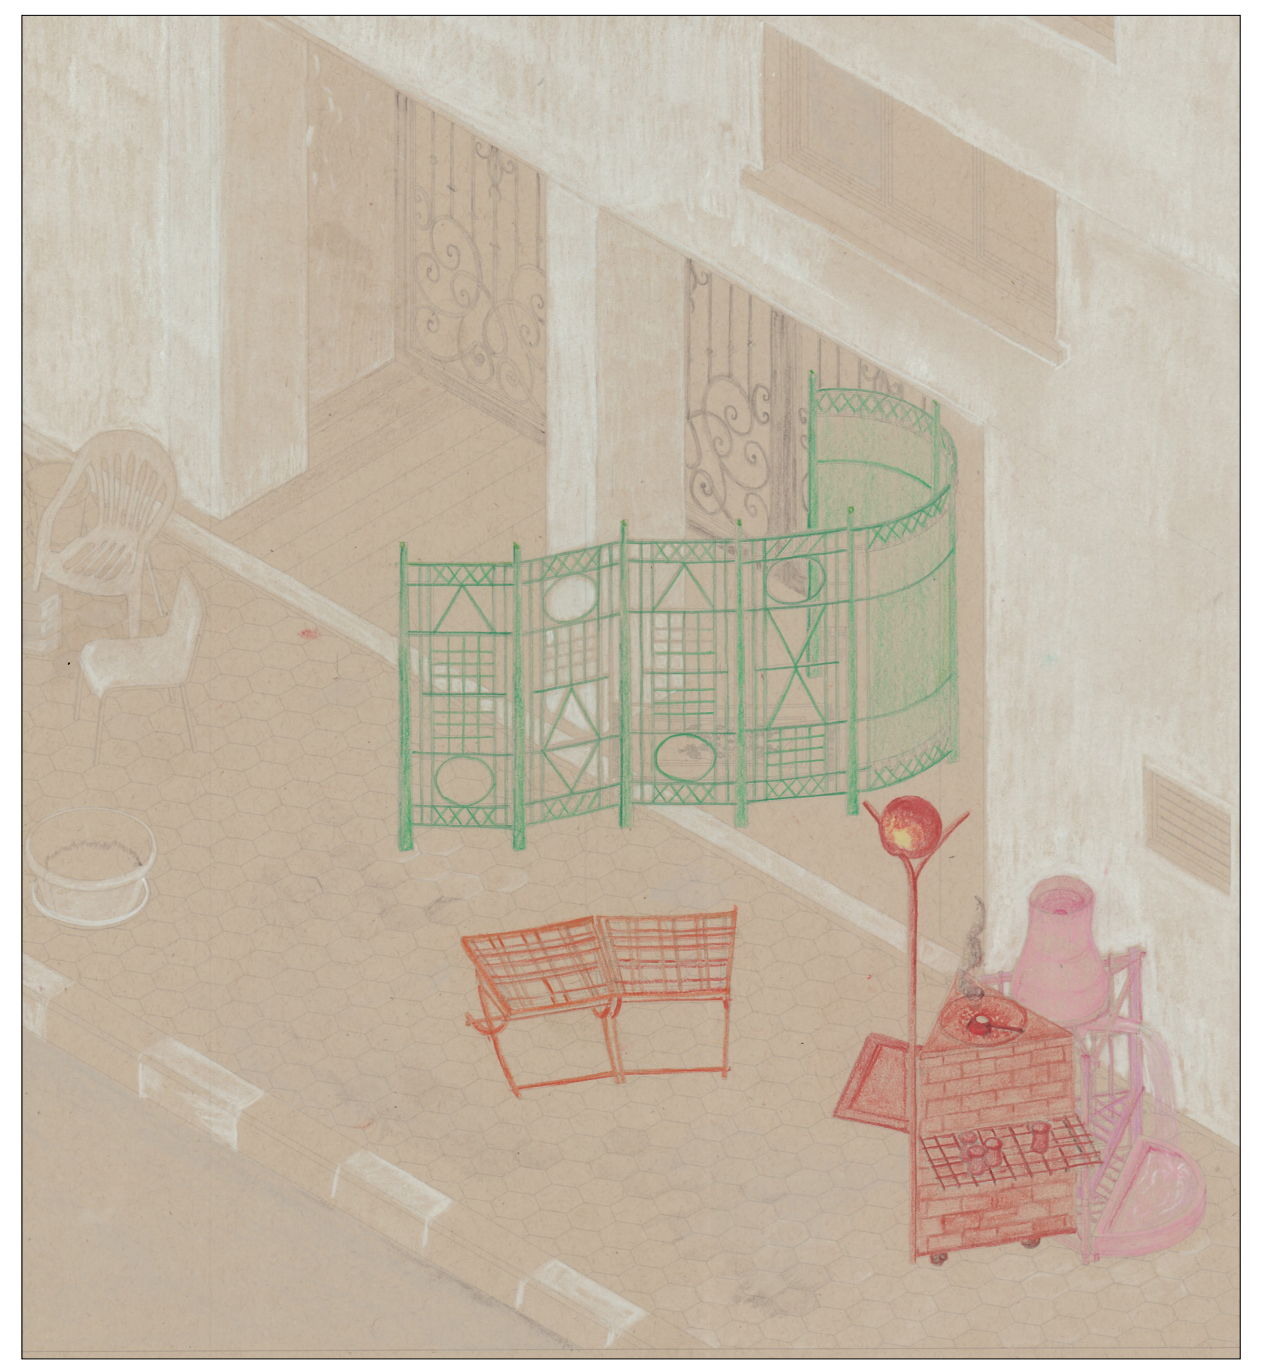
Axonometric view
Bawab Madyafa Building Entrance Setup

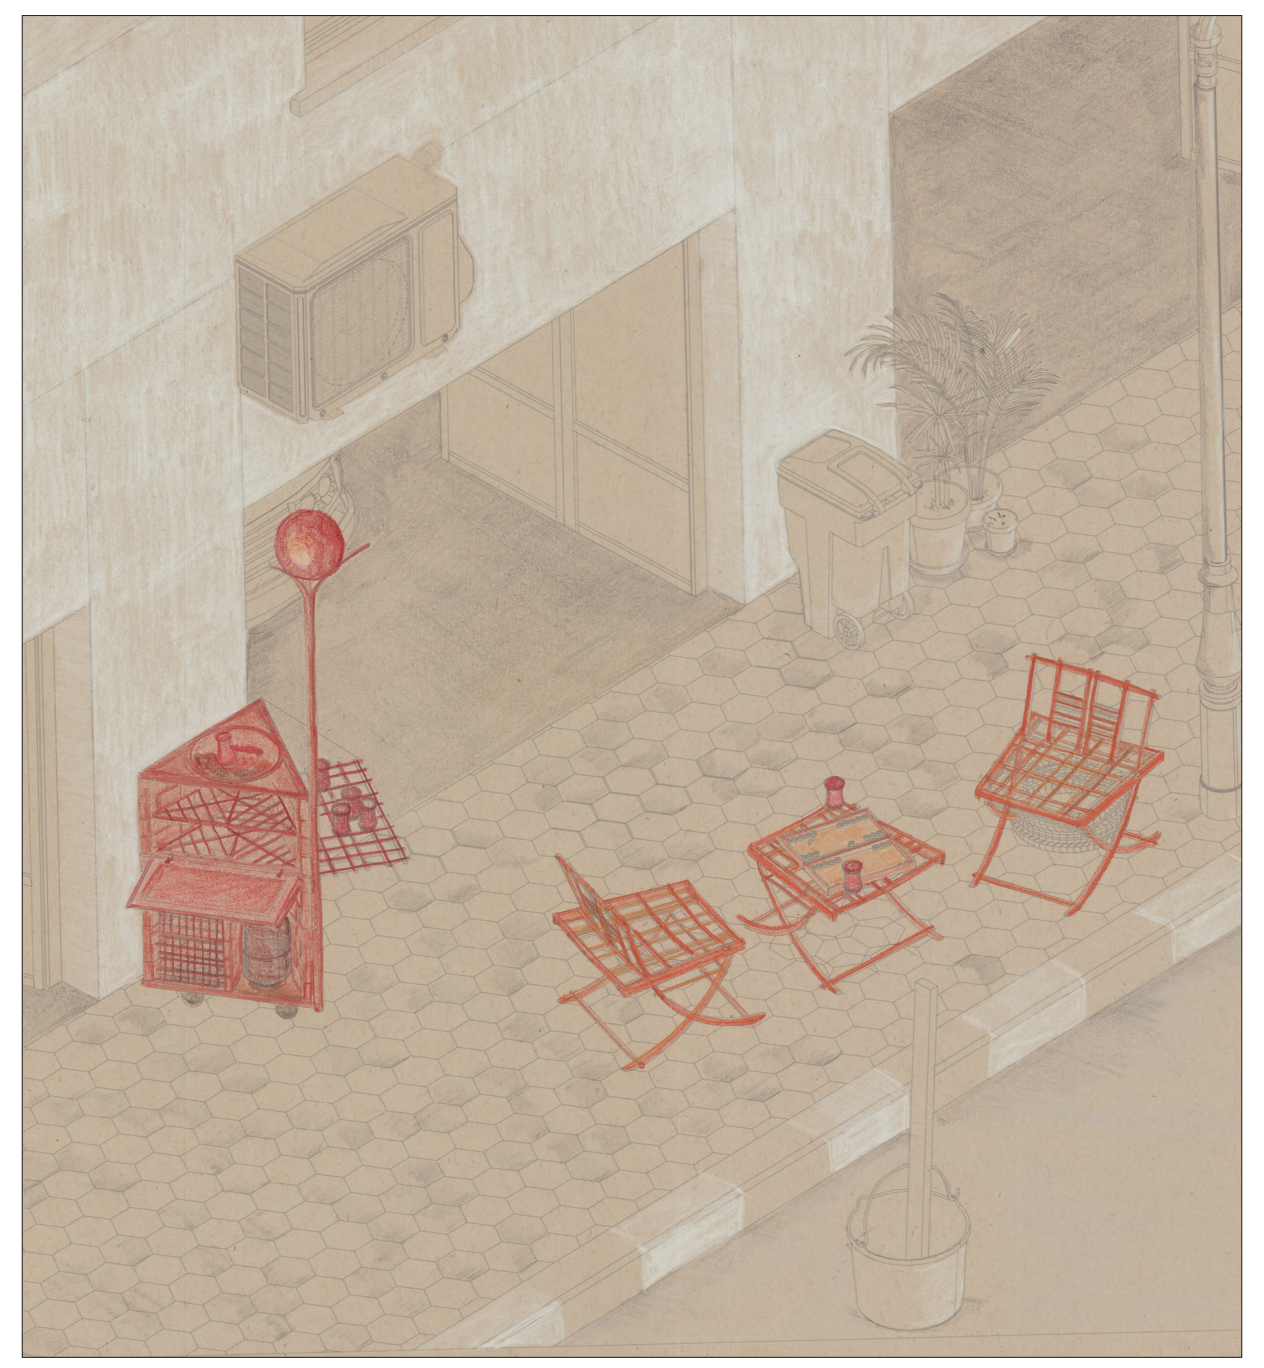
Axonometric View
Bawab Madyafa Garage Setup

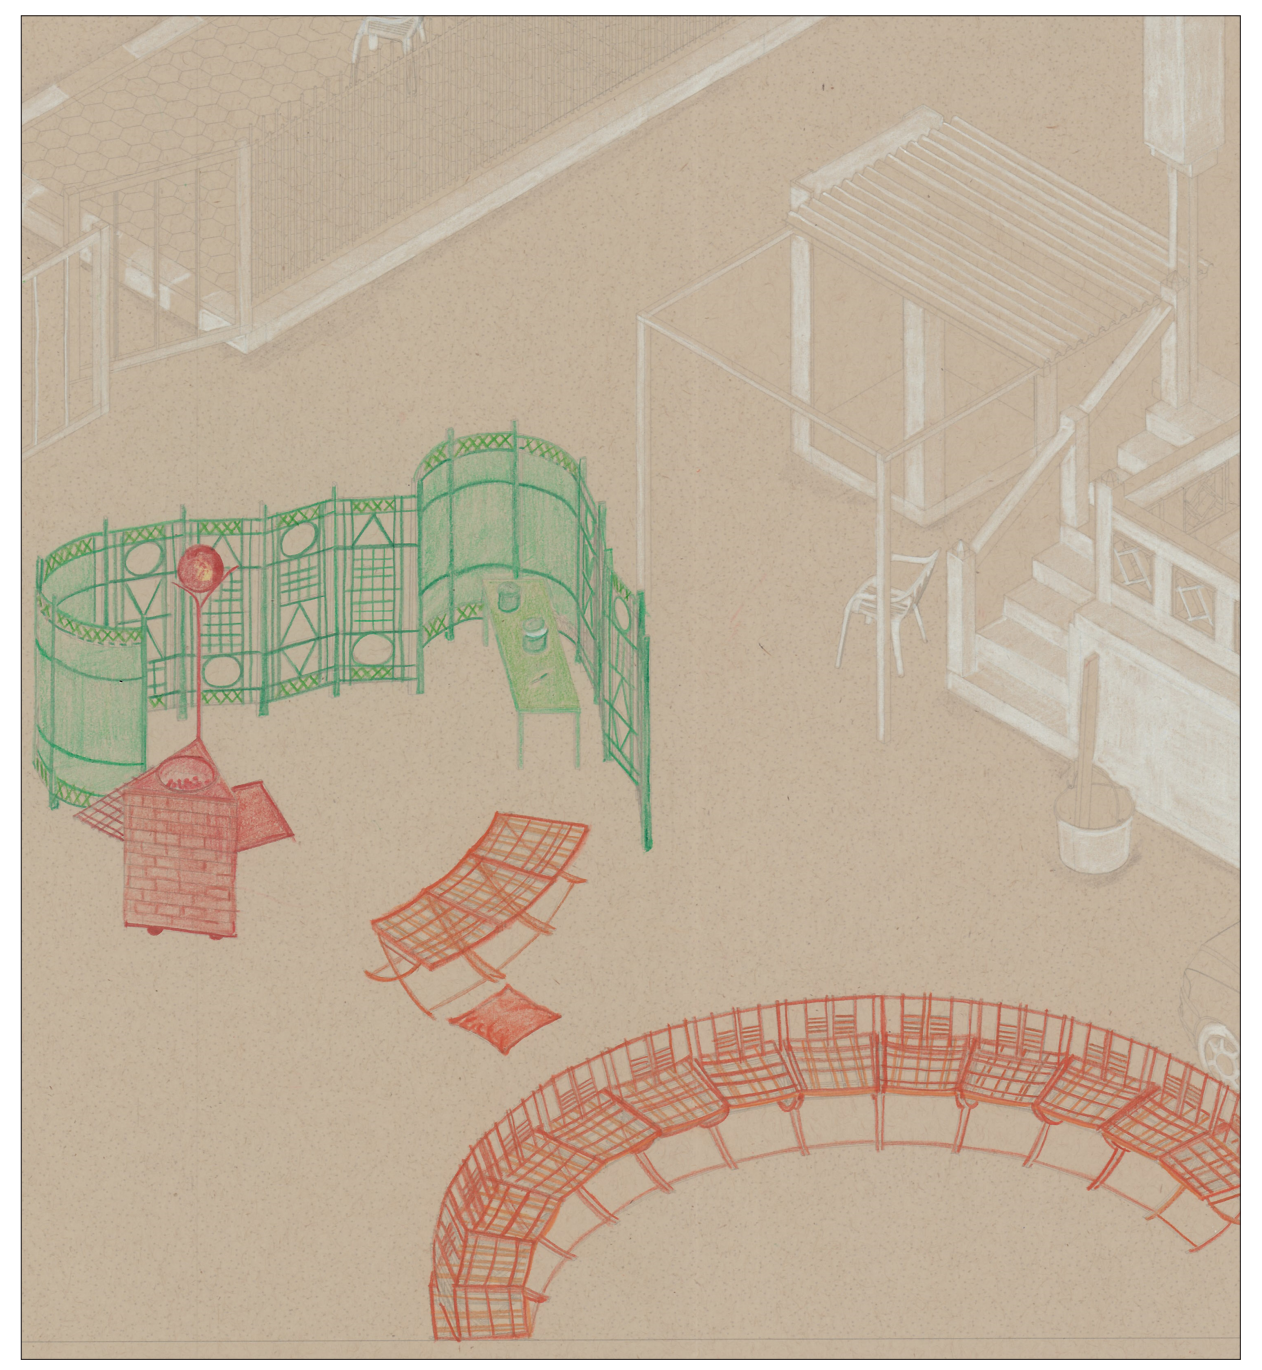
Axonometric View
Outdoor Garage Gathering

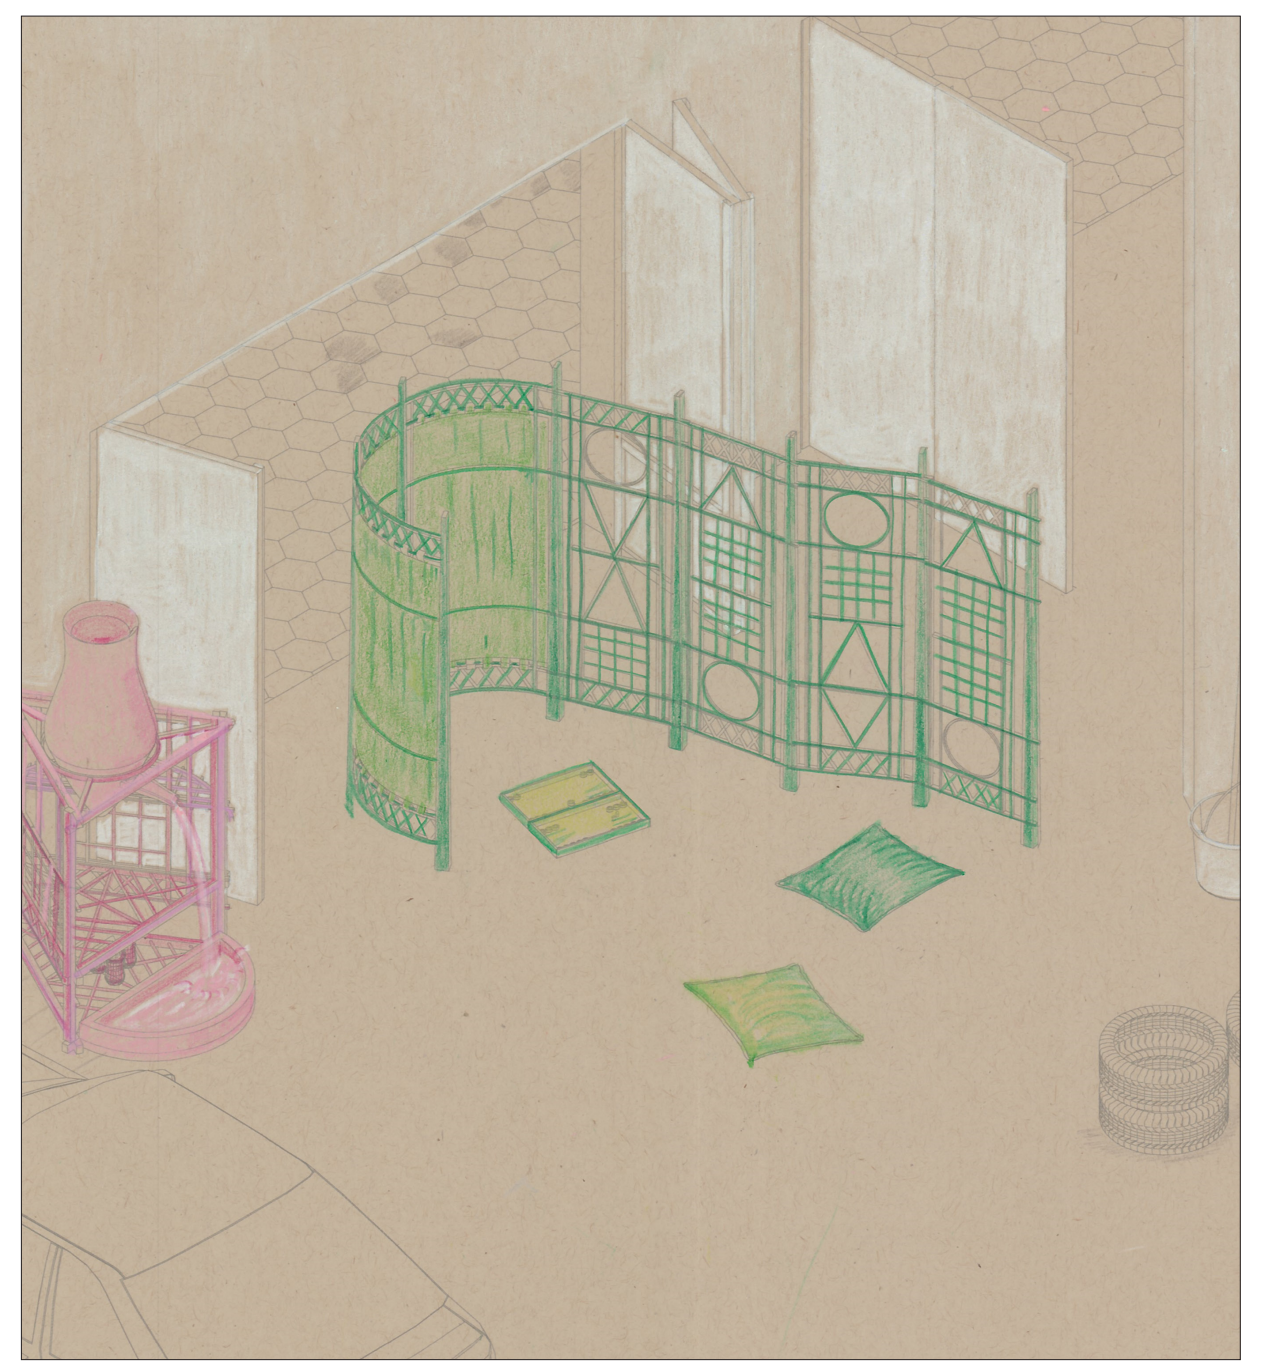
Axonometric View
Bawab Madyafa Garage Setup