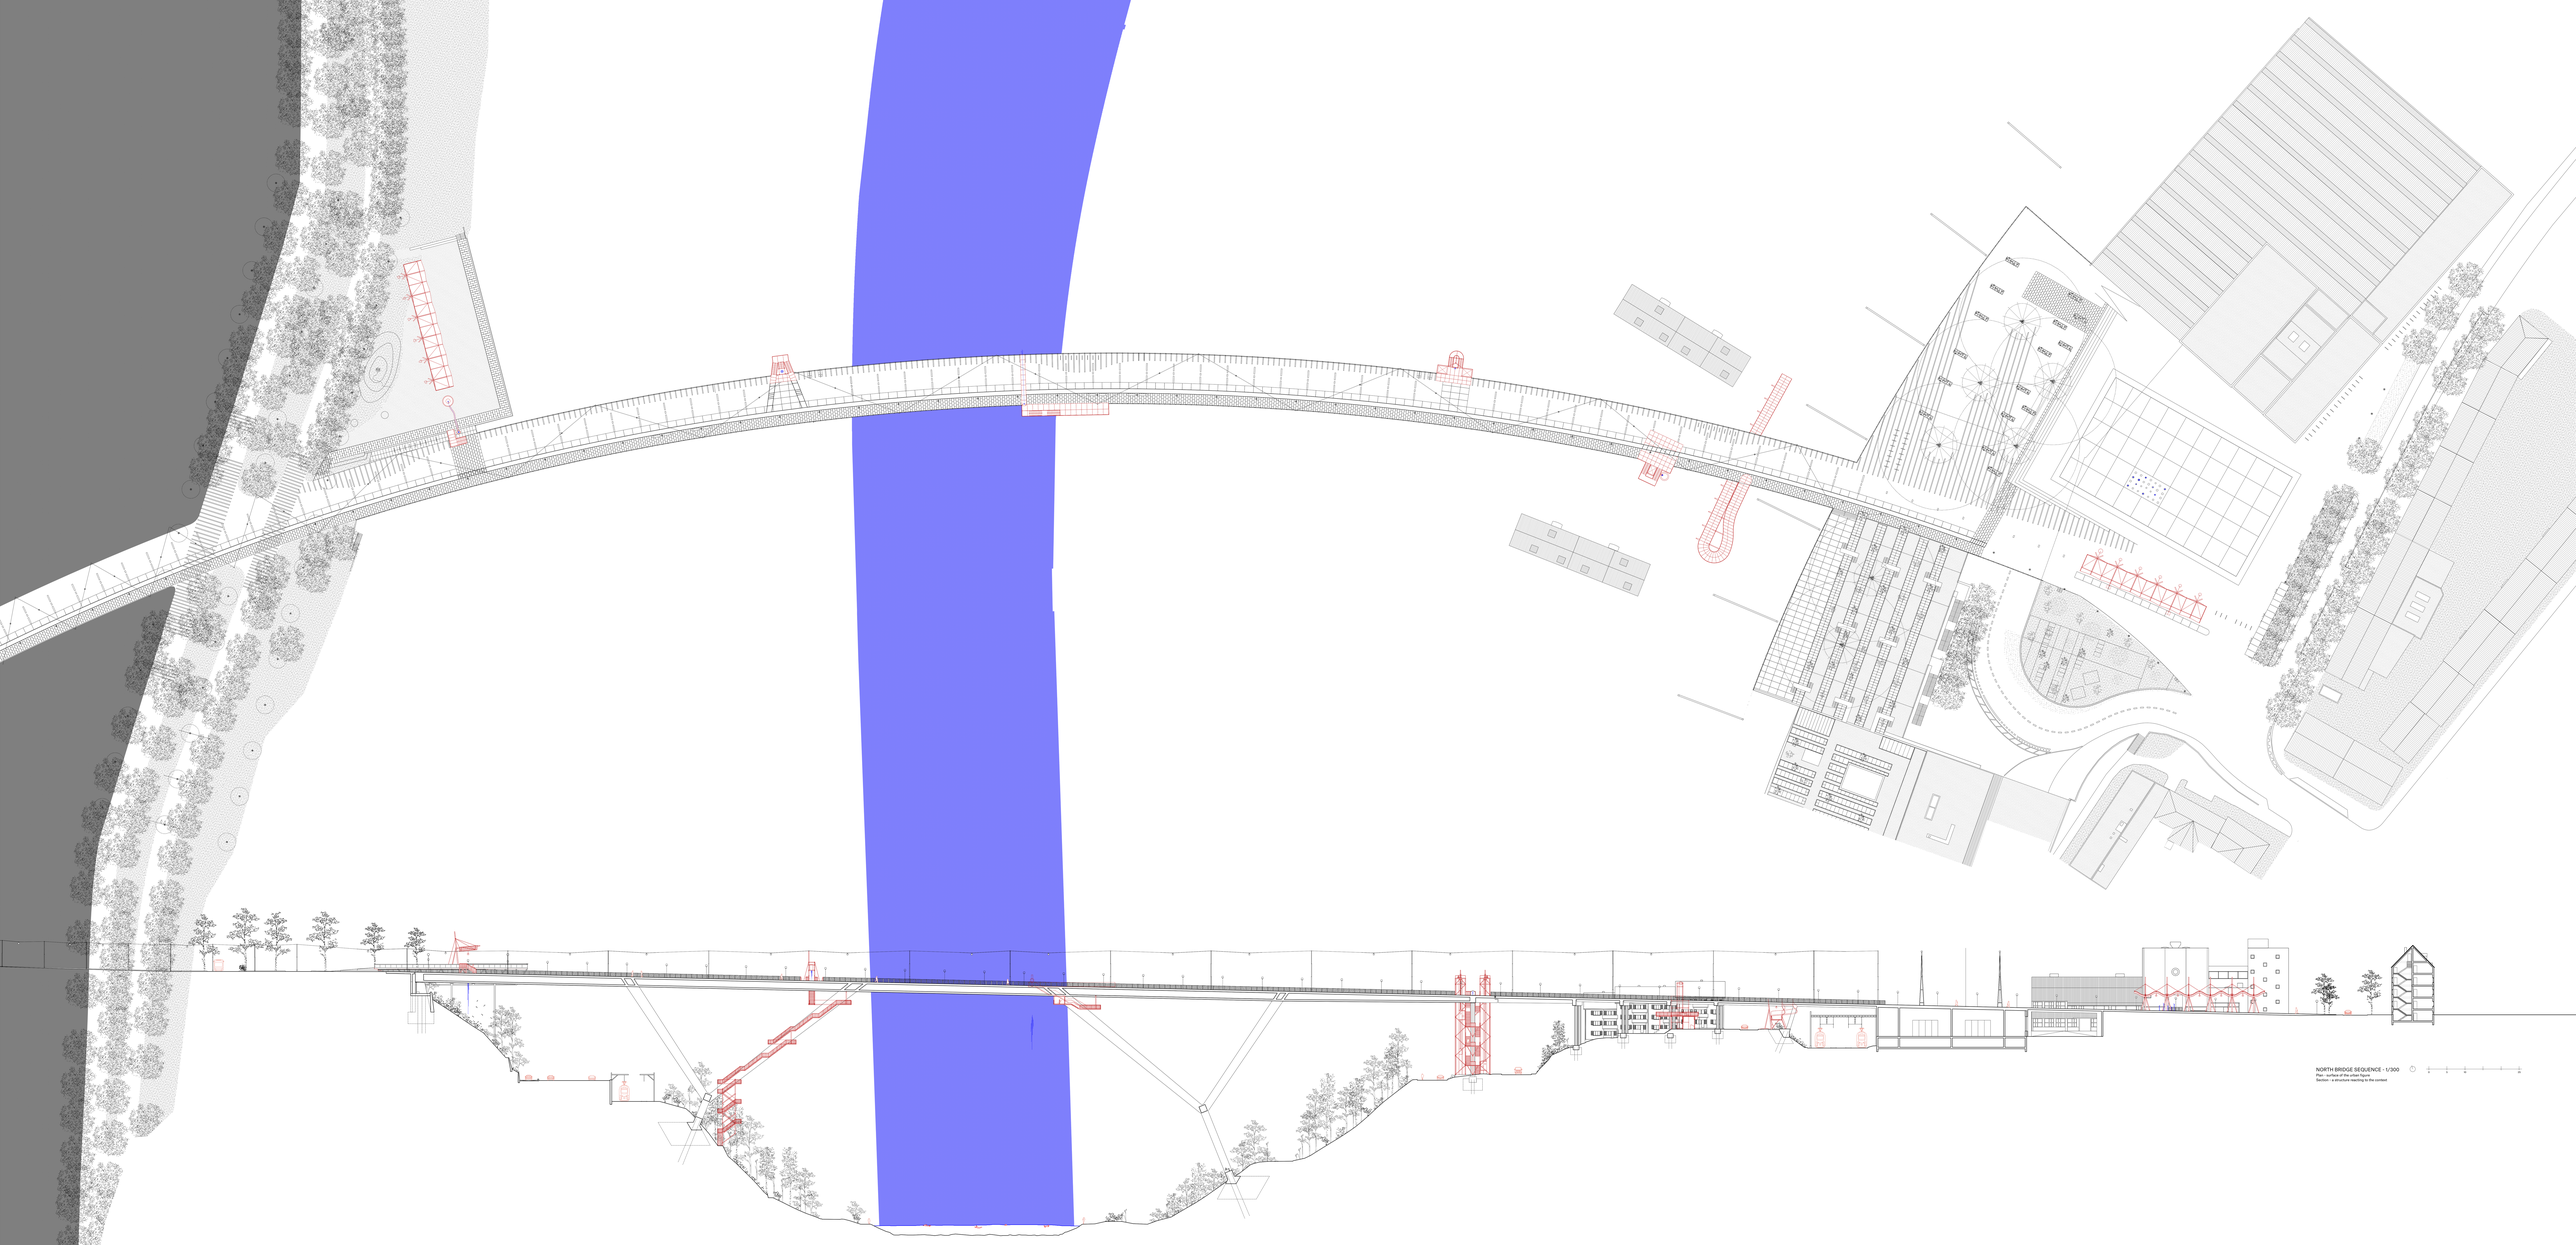

NORTH BRIDGE SEQUENCE - 1/300
Plan - surface of the street figures
Section - a structure reaching to the context

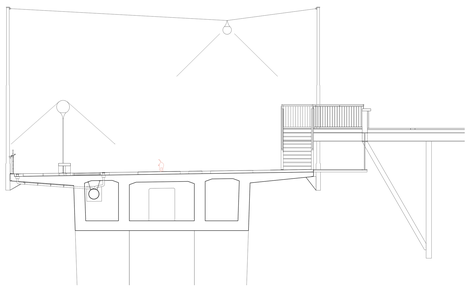

VIERERFELD PLATÄ
Platform overlooking the North Brige and the Aare Valley

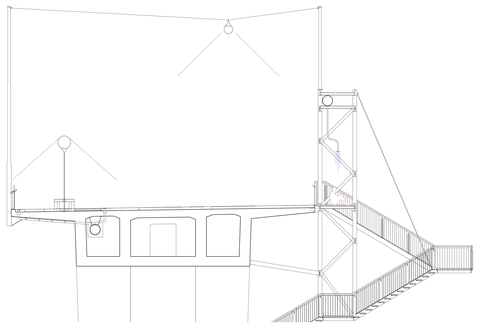

KRAFTWERKTREPPE
Pedestrian connection to the river

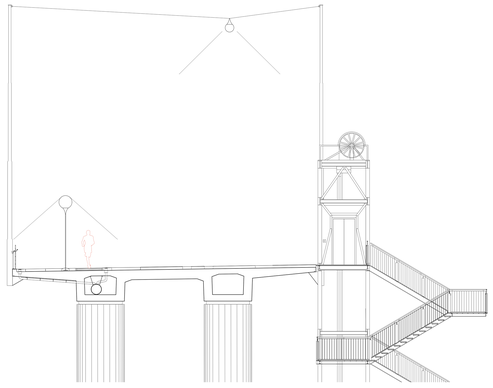

WYLERTURM
Elevator tower connecting to the lower level
of the Wylerquai housing estate

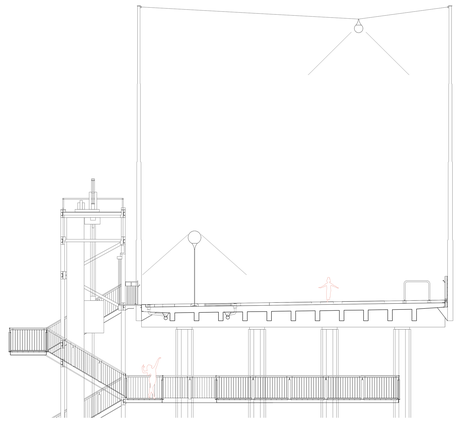

WYLER KIOSK
Rendezvous and pickup point

FIGURES AND THE BRIDGE TABLE 1/50
Cross-sections of the thresholds